Horizontal Scale 1 : 10	PROJECT NO.	SHEET NO.
Vertical Scale 1 : 10	12-5(116)	X1
	C.N. 32135	

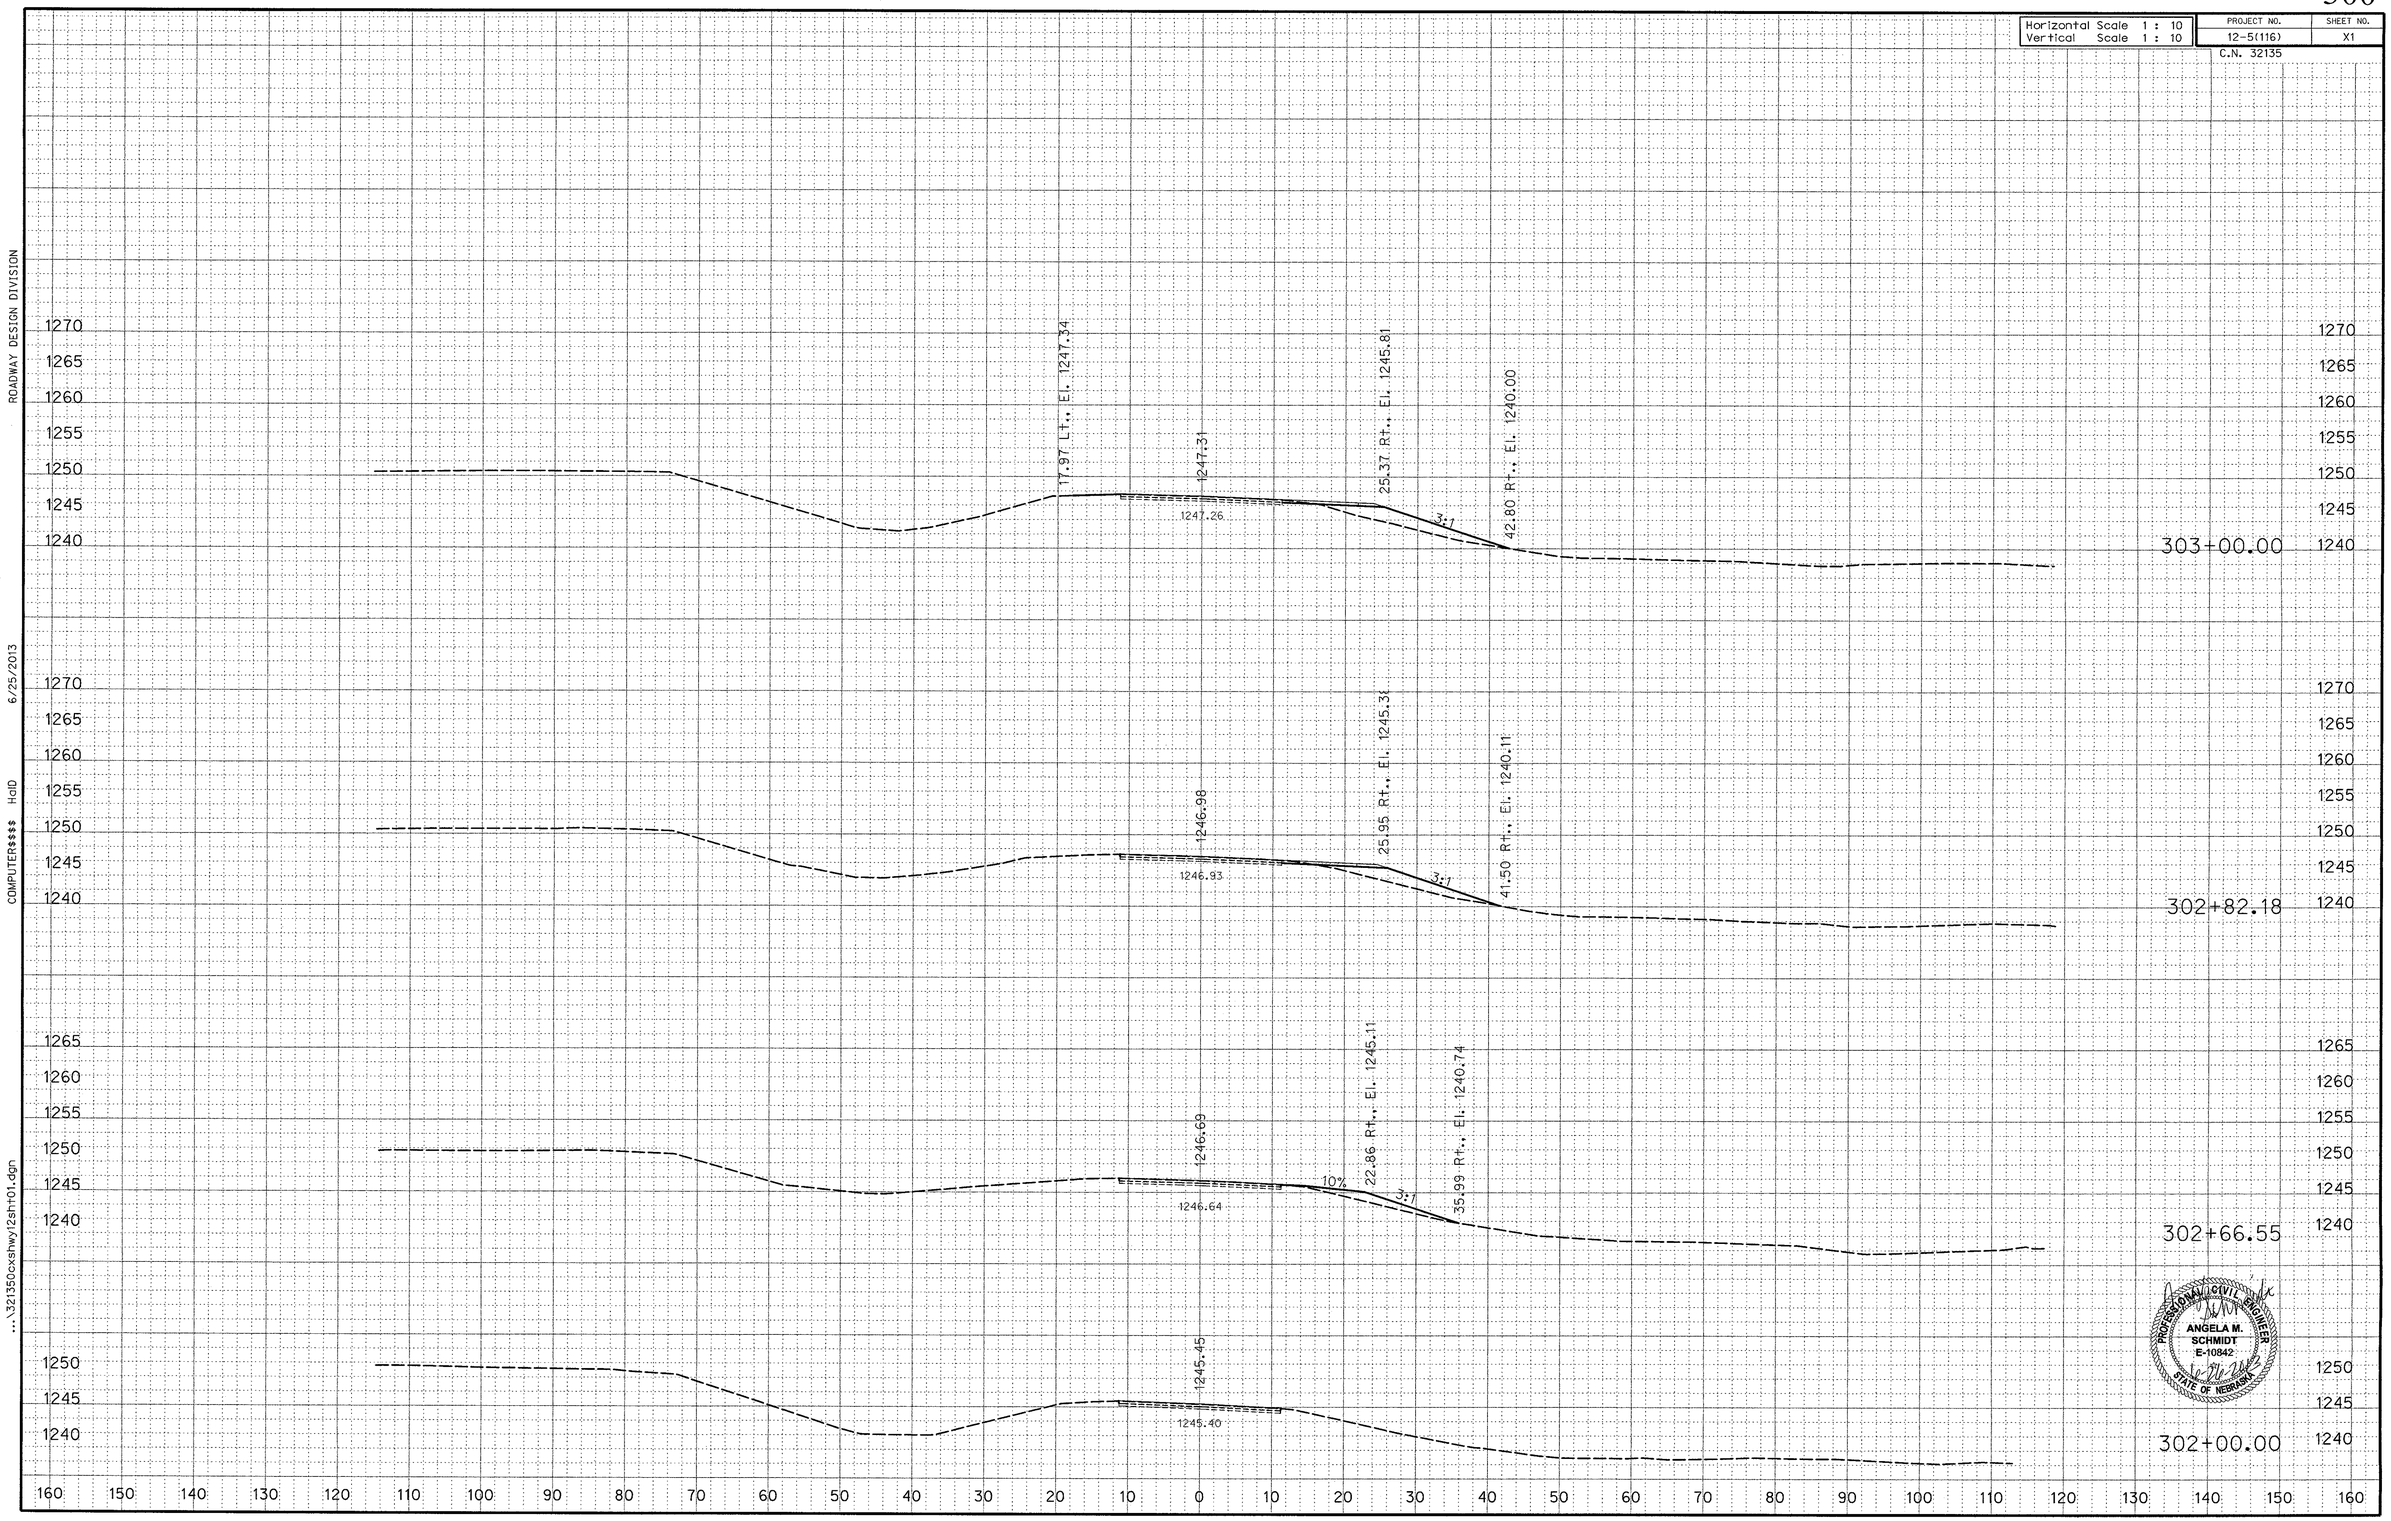

PROFESSIONAL CIVIL ENGINEER
ANGELA M. SCHMIDT
E-10842
STATE OF NEBRASKA

ROADWAY DESIGN DIVISION
6/25/2013
COMPUTER$$$$ HaID
...\32135cxshwy12sht01.dgn

Horizontal Scale 1 : 10	PROJECT NO.	SHEET NO.
Vertical Scale 1 : 10	12-5(116)	X2

C.N. 32135

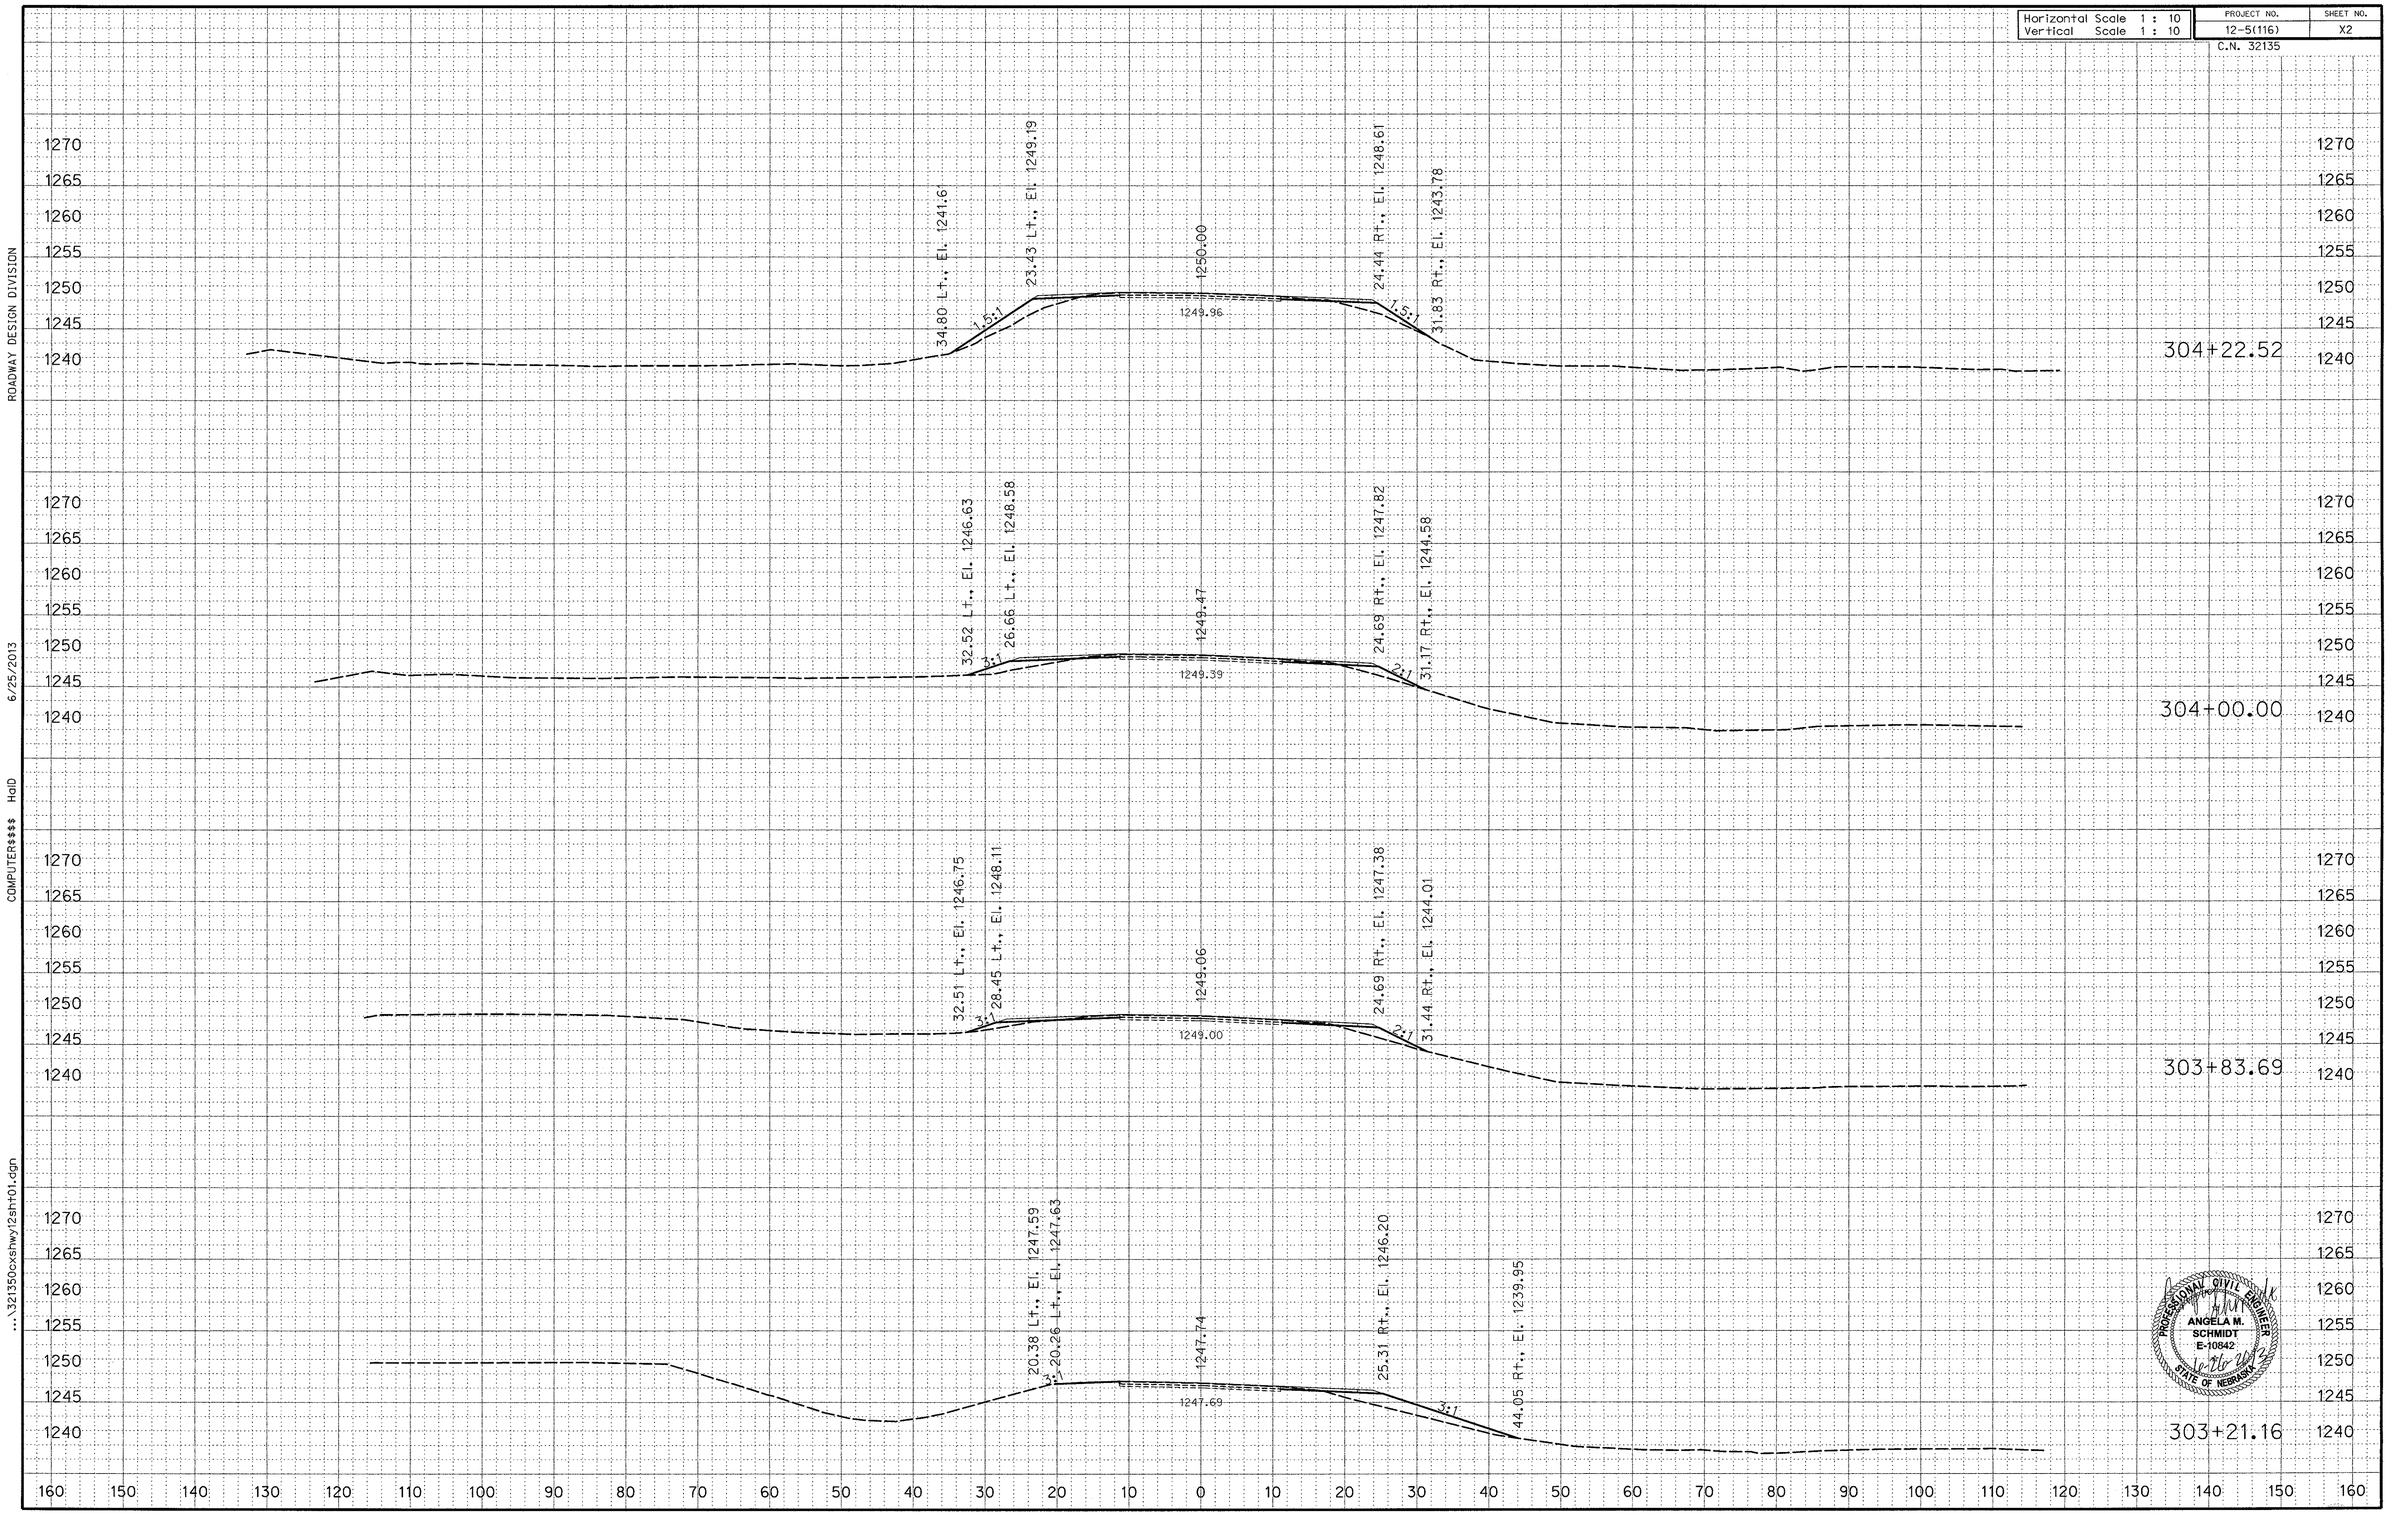

PROFESSIONAL CIVIL ENGINEER
ANGELA M. SCHMIDT
E-10842
STATE OF NEBRASKA
6-26-2013

ROADWAY DESIGN DIVISION
6/25/2013
COMPUTER$$$$ HalD
...\321350cxshwy12sht01.dgn

Horizontal Scale 1 : 10	PROJECT NO.	SHEET NO.
Vertical Scale 1 : 10	12-5(116)	X3
	C.N. 32135	

PROFESSIONAL CIVIL ENGINEER
ANGELA M. SCHMIDT
E-10842
STATE OF NEBRASKA

ROADWAY DESIGN DIVISION
6/25/2013
COMPUTER$$$$ HalD
...\32135cxshwy12sht01.dgn

Horizontal Scale 1 : 10	PROJECT NO.	SHEET NO.
Vertical Scale 1 : 10	12-5(116)	X4
	C.N. 32135	

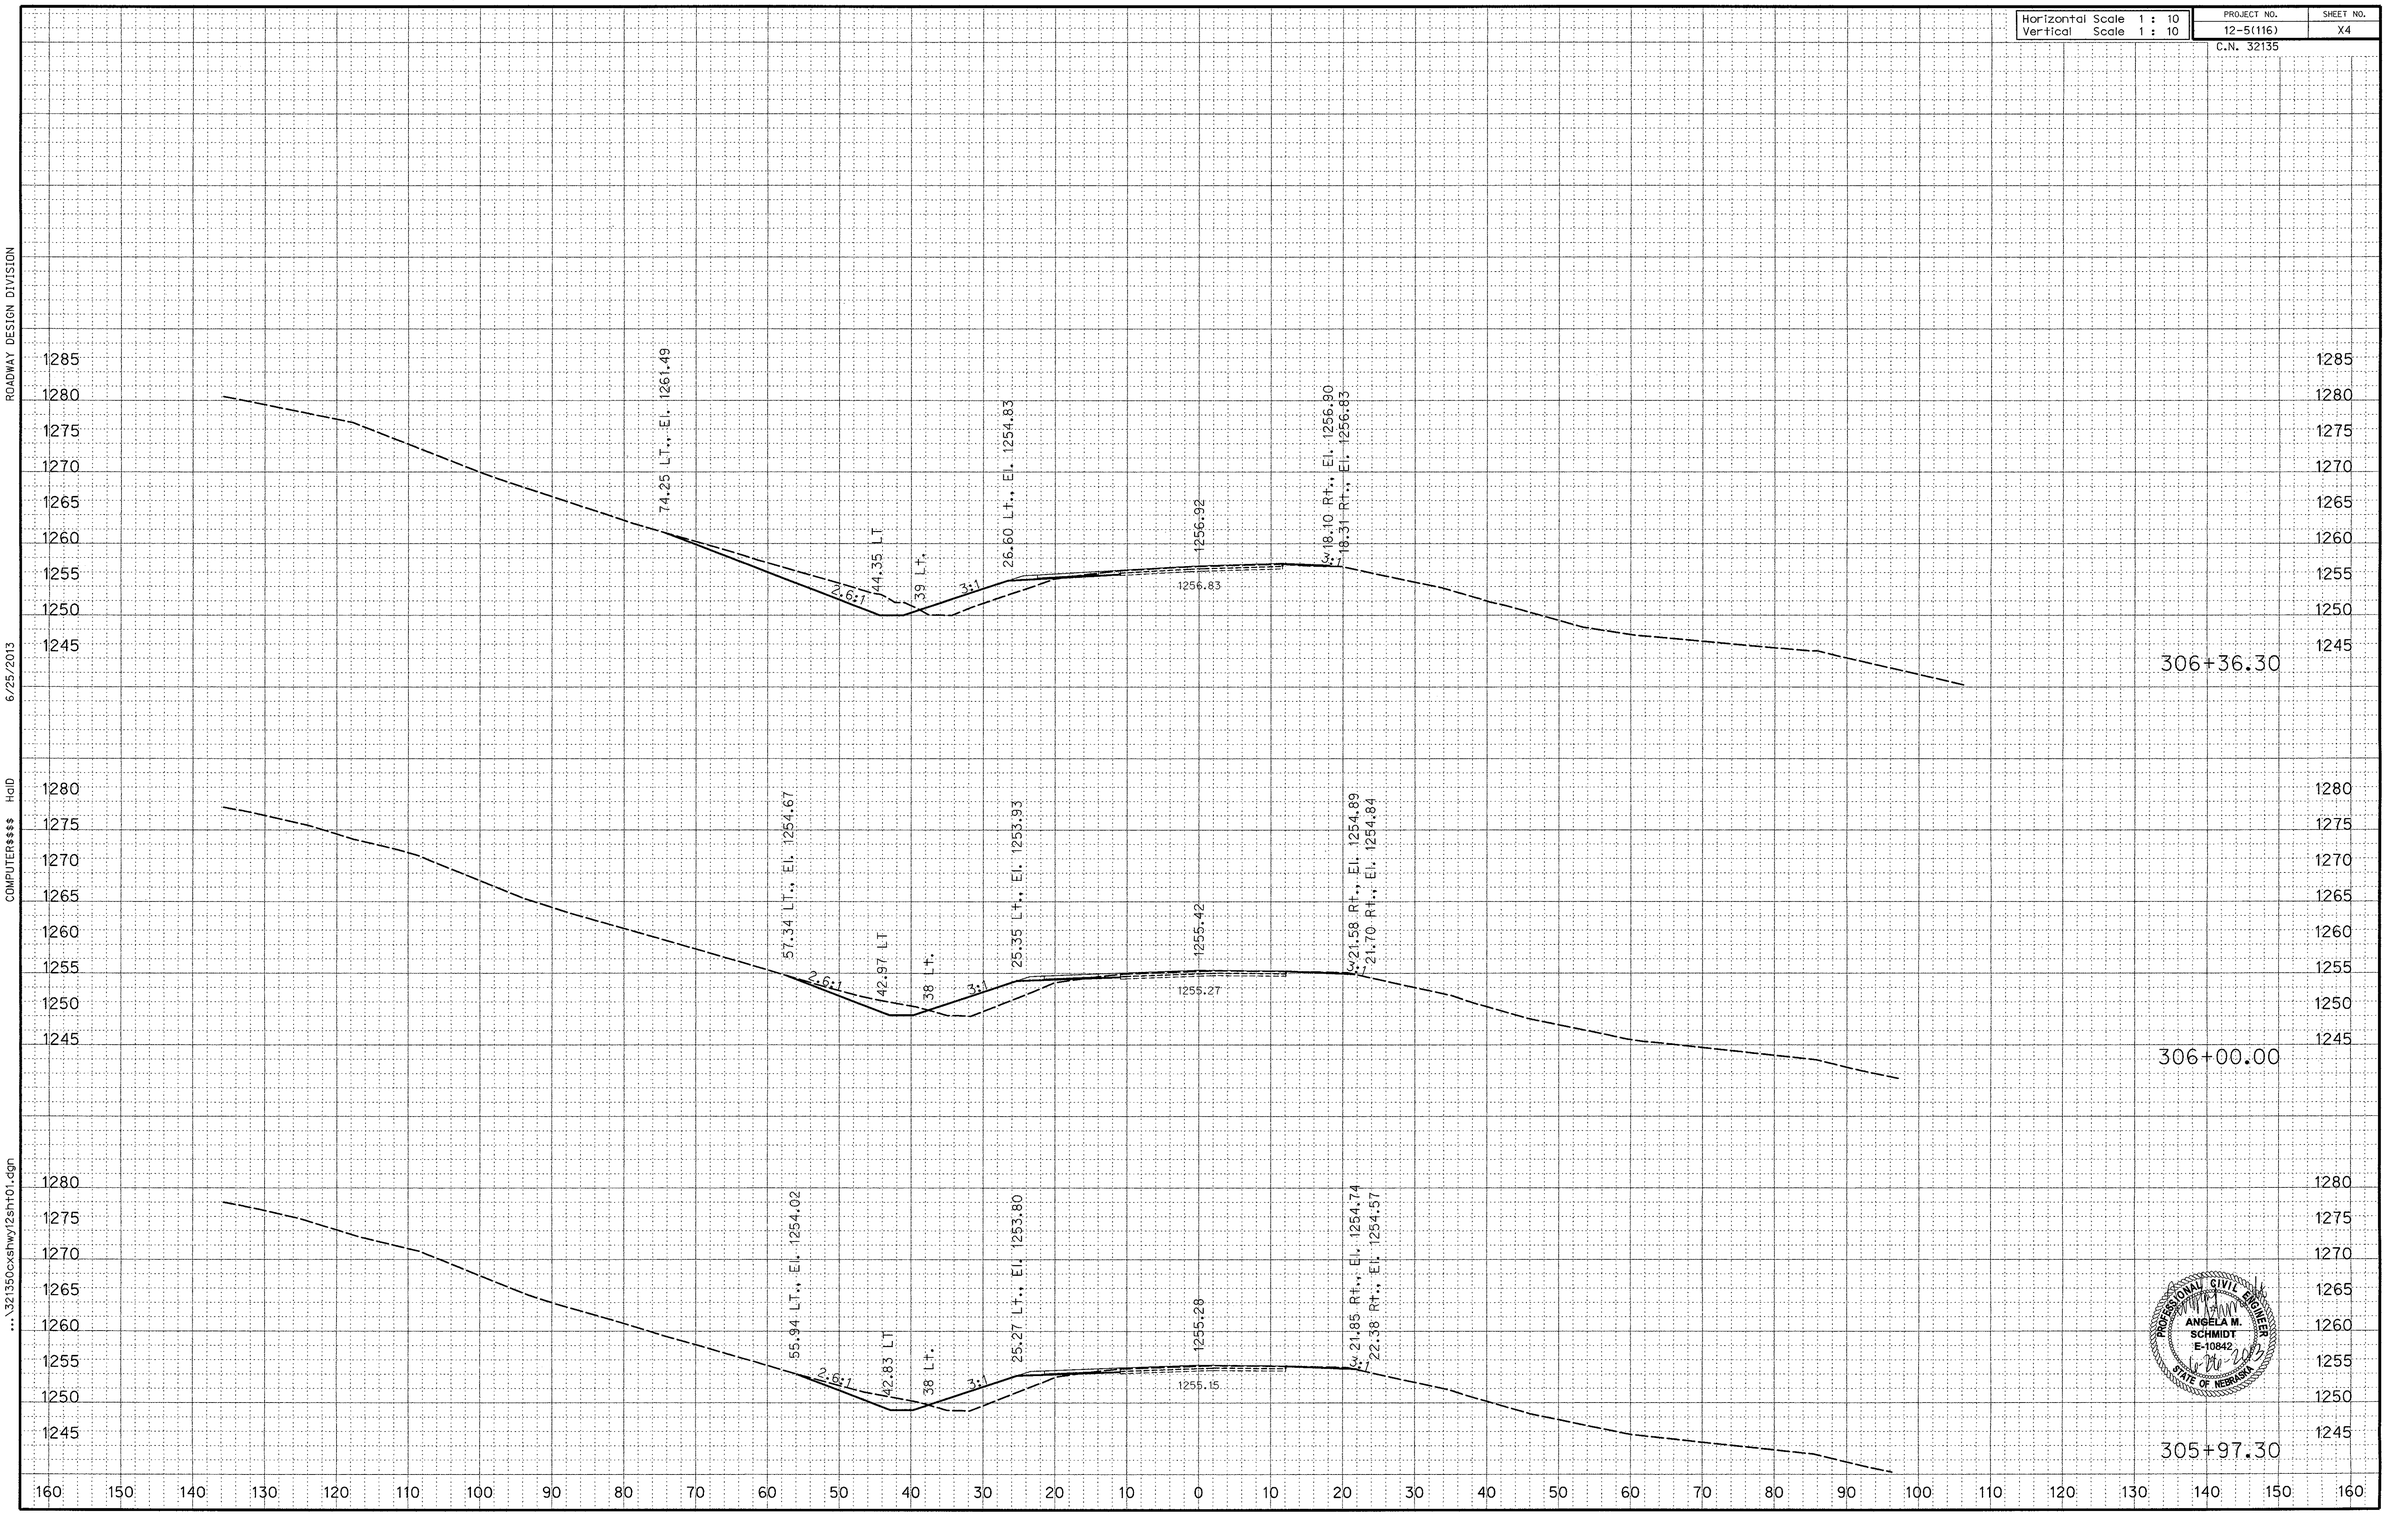

PROFESSIONAL CIVIL ENGINEER
ANGELA M. SCHMIDT
E-10842
STATE OF NEBRASKA

ROADWAY DESIGN DIVISION

6/25/2013

COMPUTER$$$$$ HalD

...\32135cxshwy12sht01.dgn

Horizontal Scale 1 : 10	PROJECT NO.	SHEET NO.
Vertical Scale 1 : 10	12-5(116)	X5
	C.N. 32135	

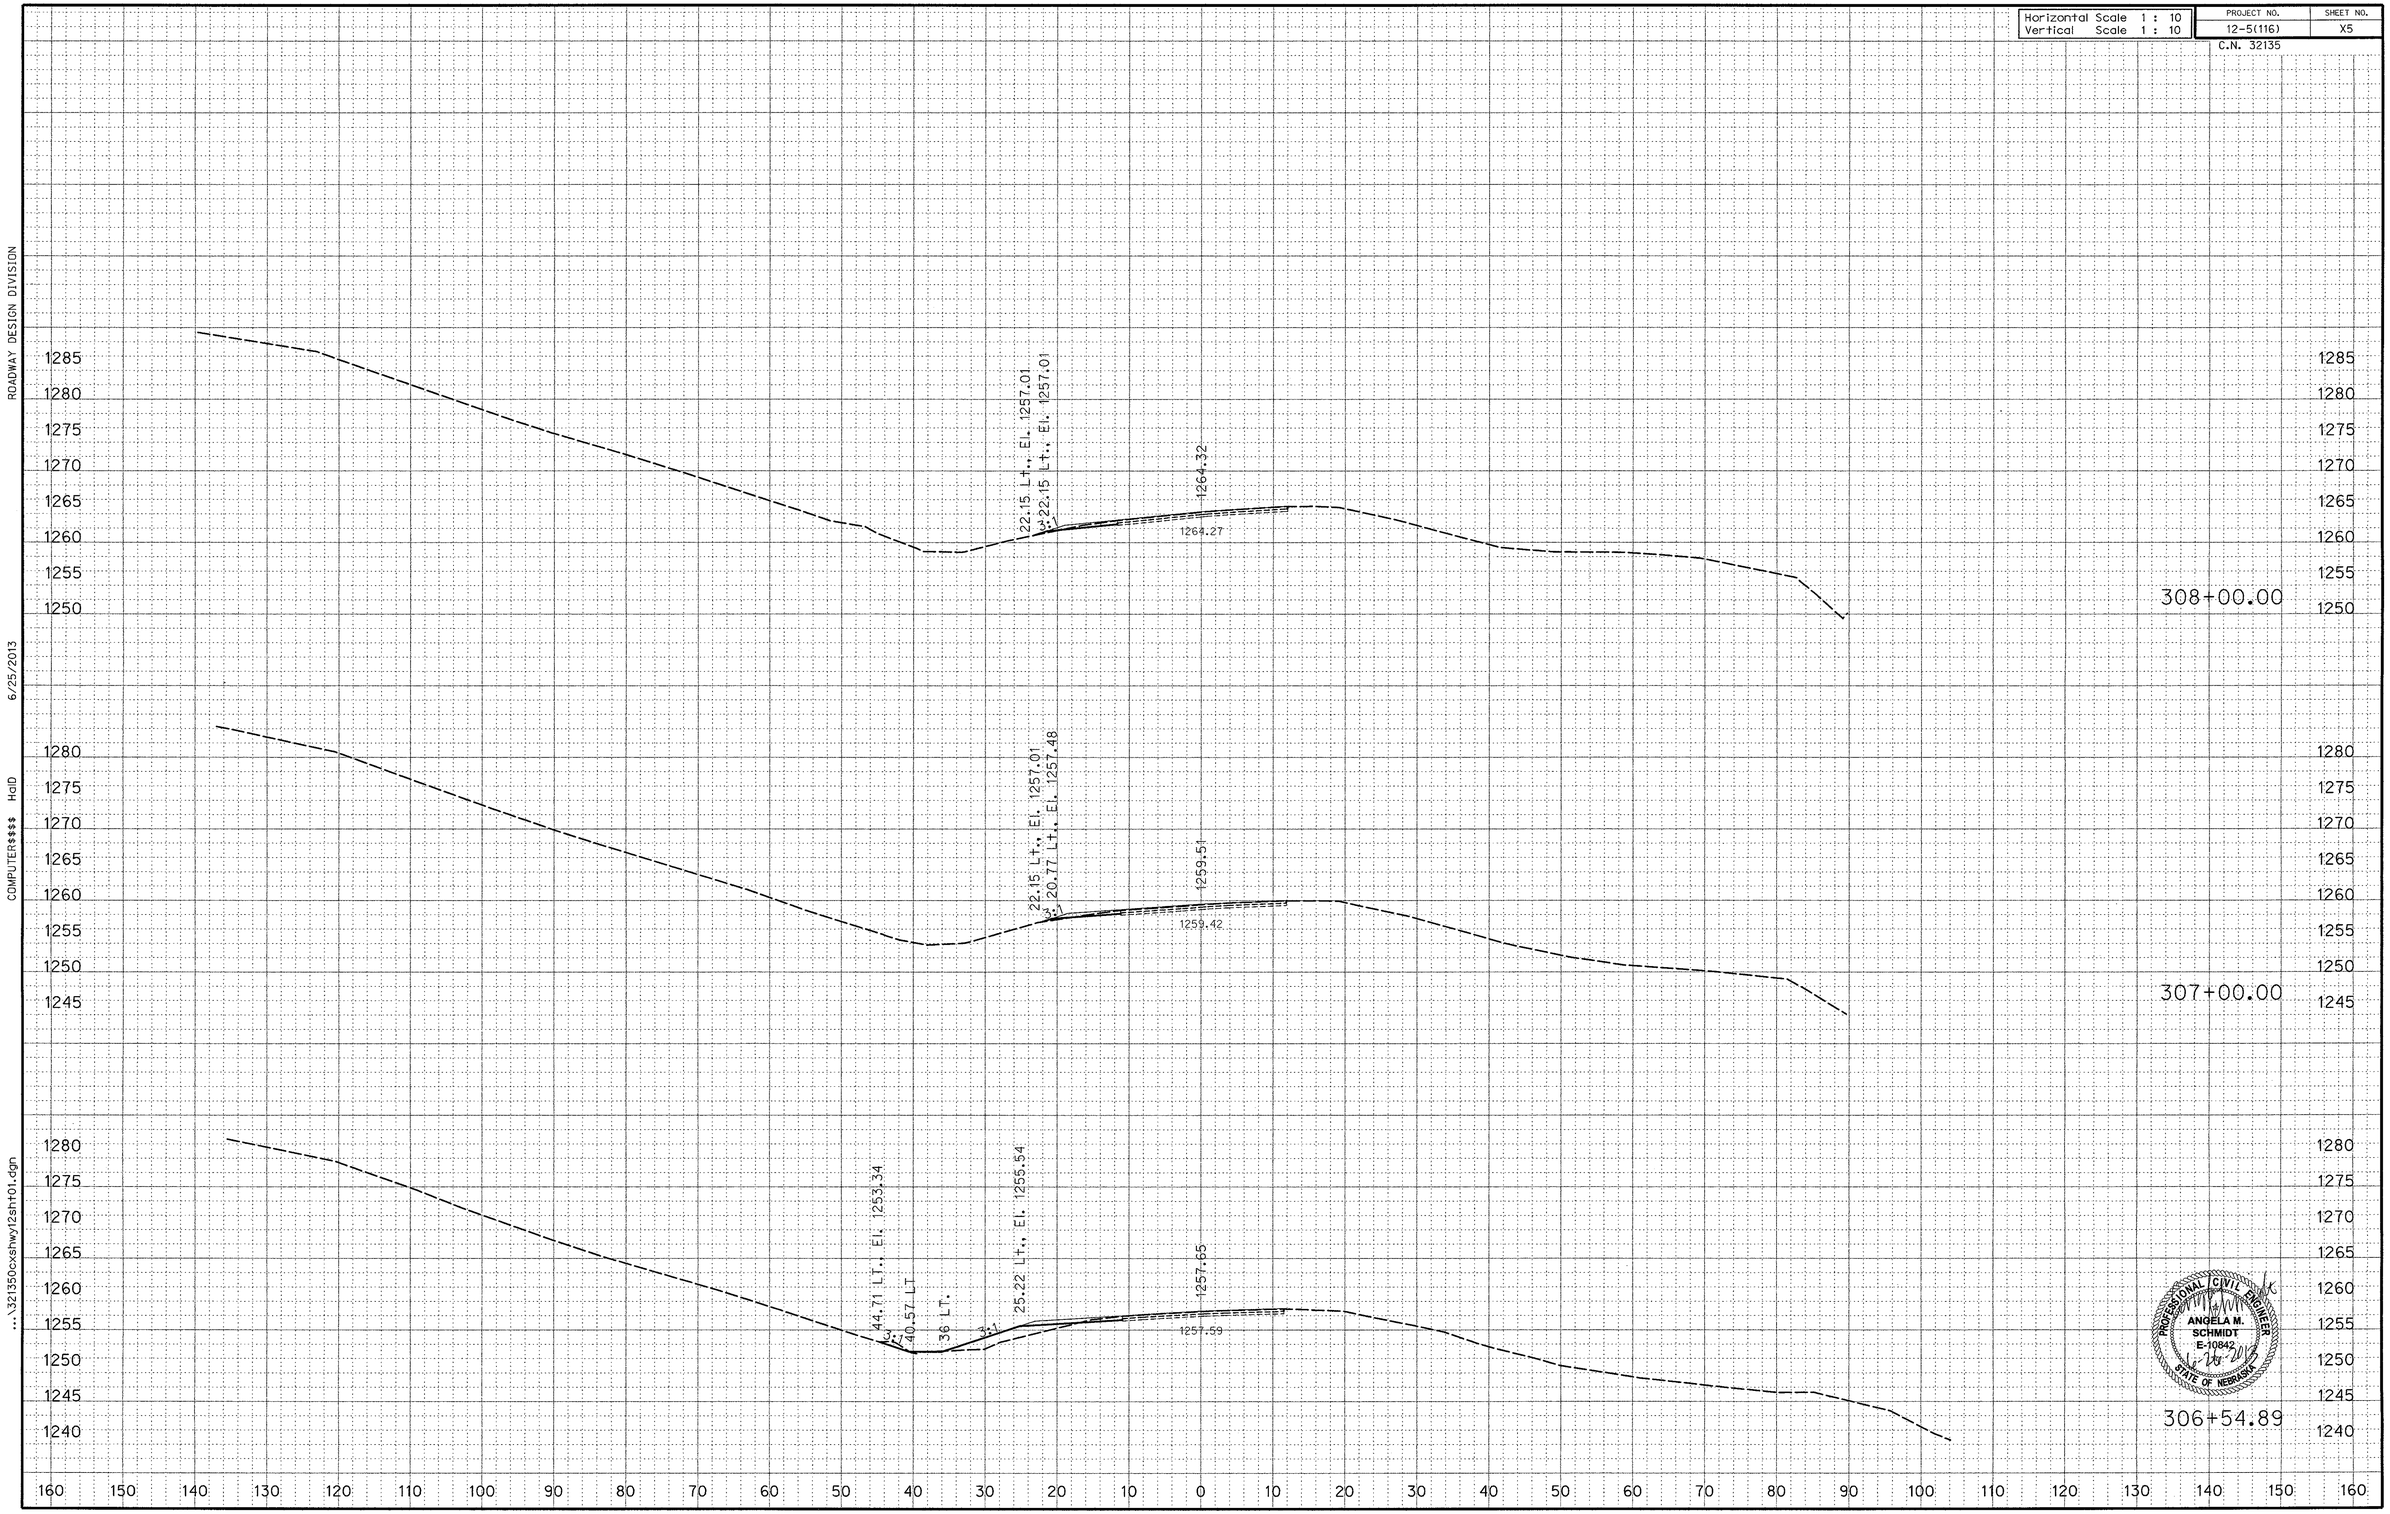

PROFESSIONAL CIVIL ENGINEER
ANGELA M. SCHMIDT
E-10842
STATE OF NEBRASKA

ROADWAY DESIGN DIVISION

6/25/2013

COMPUTER$$$$ HalD

...\321350cxshwy12sht01.dgn

Horizontal Scale 1 : 10	PROJECT NO.	SHEET NO.
Vertical Scale 1 : 10	12-5(116)	X6
	C.N. 32135	

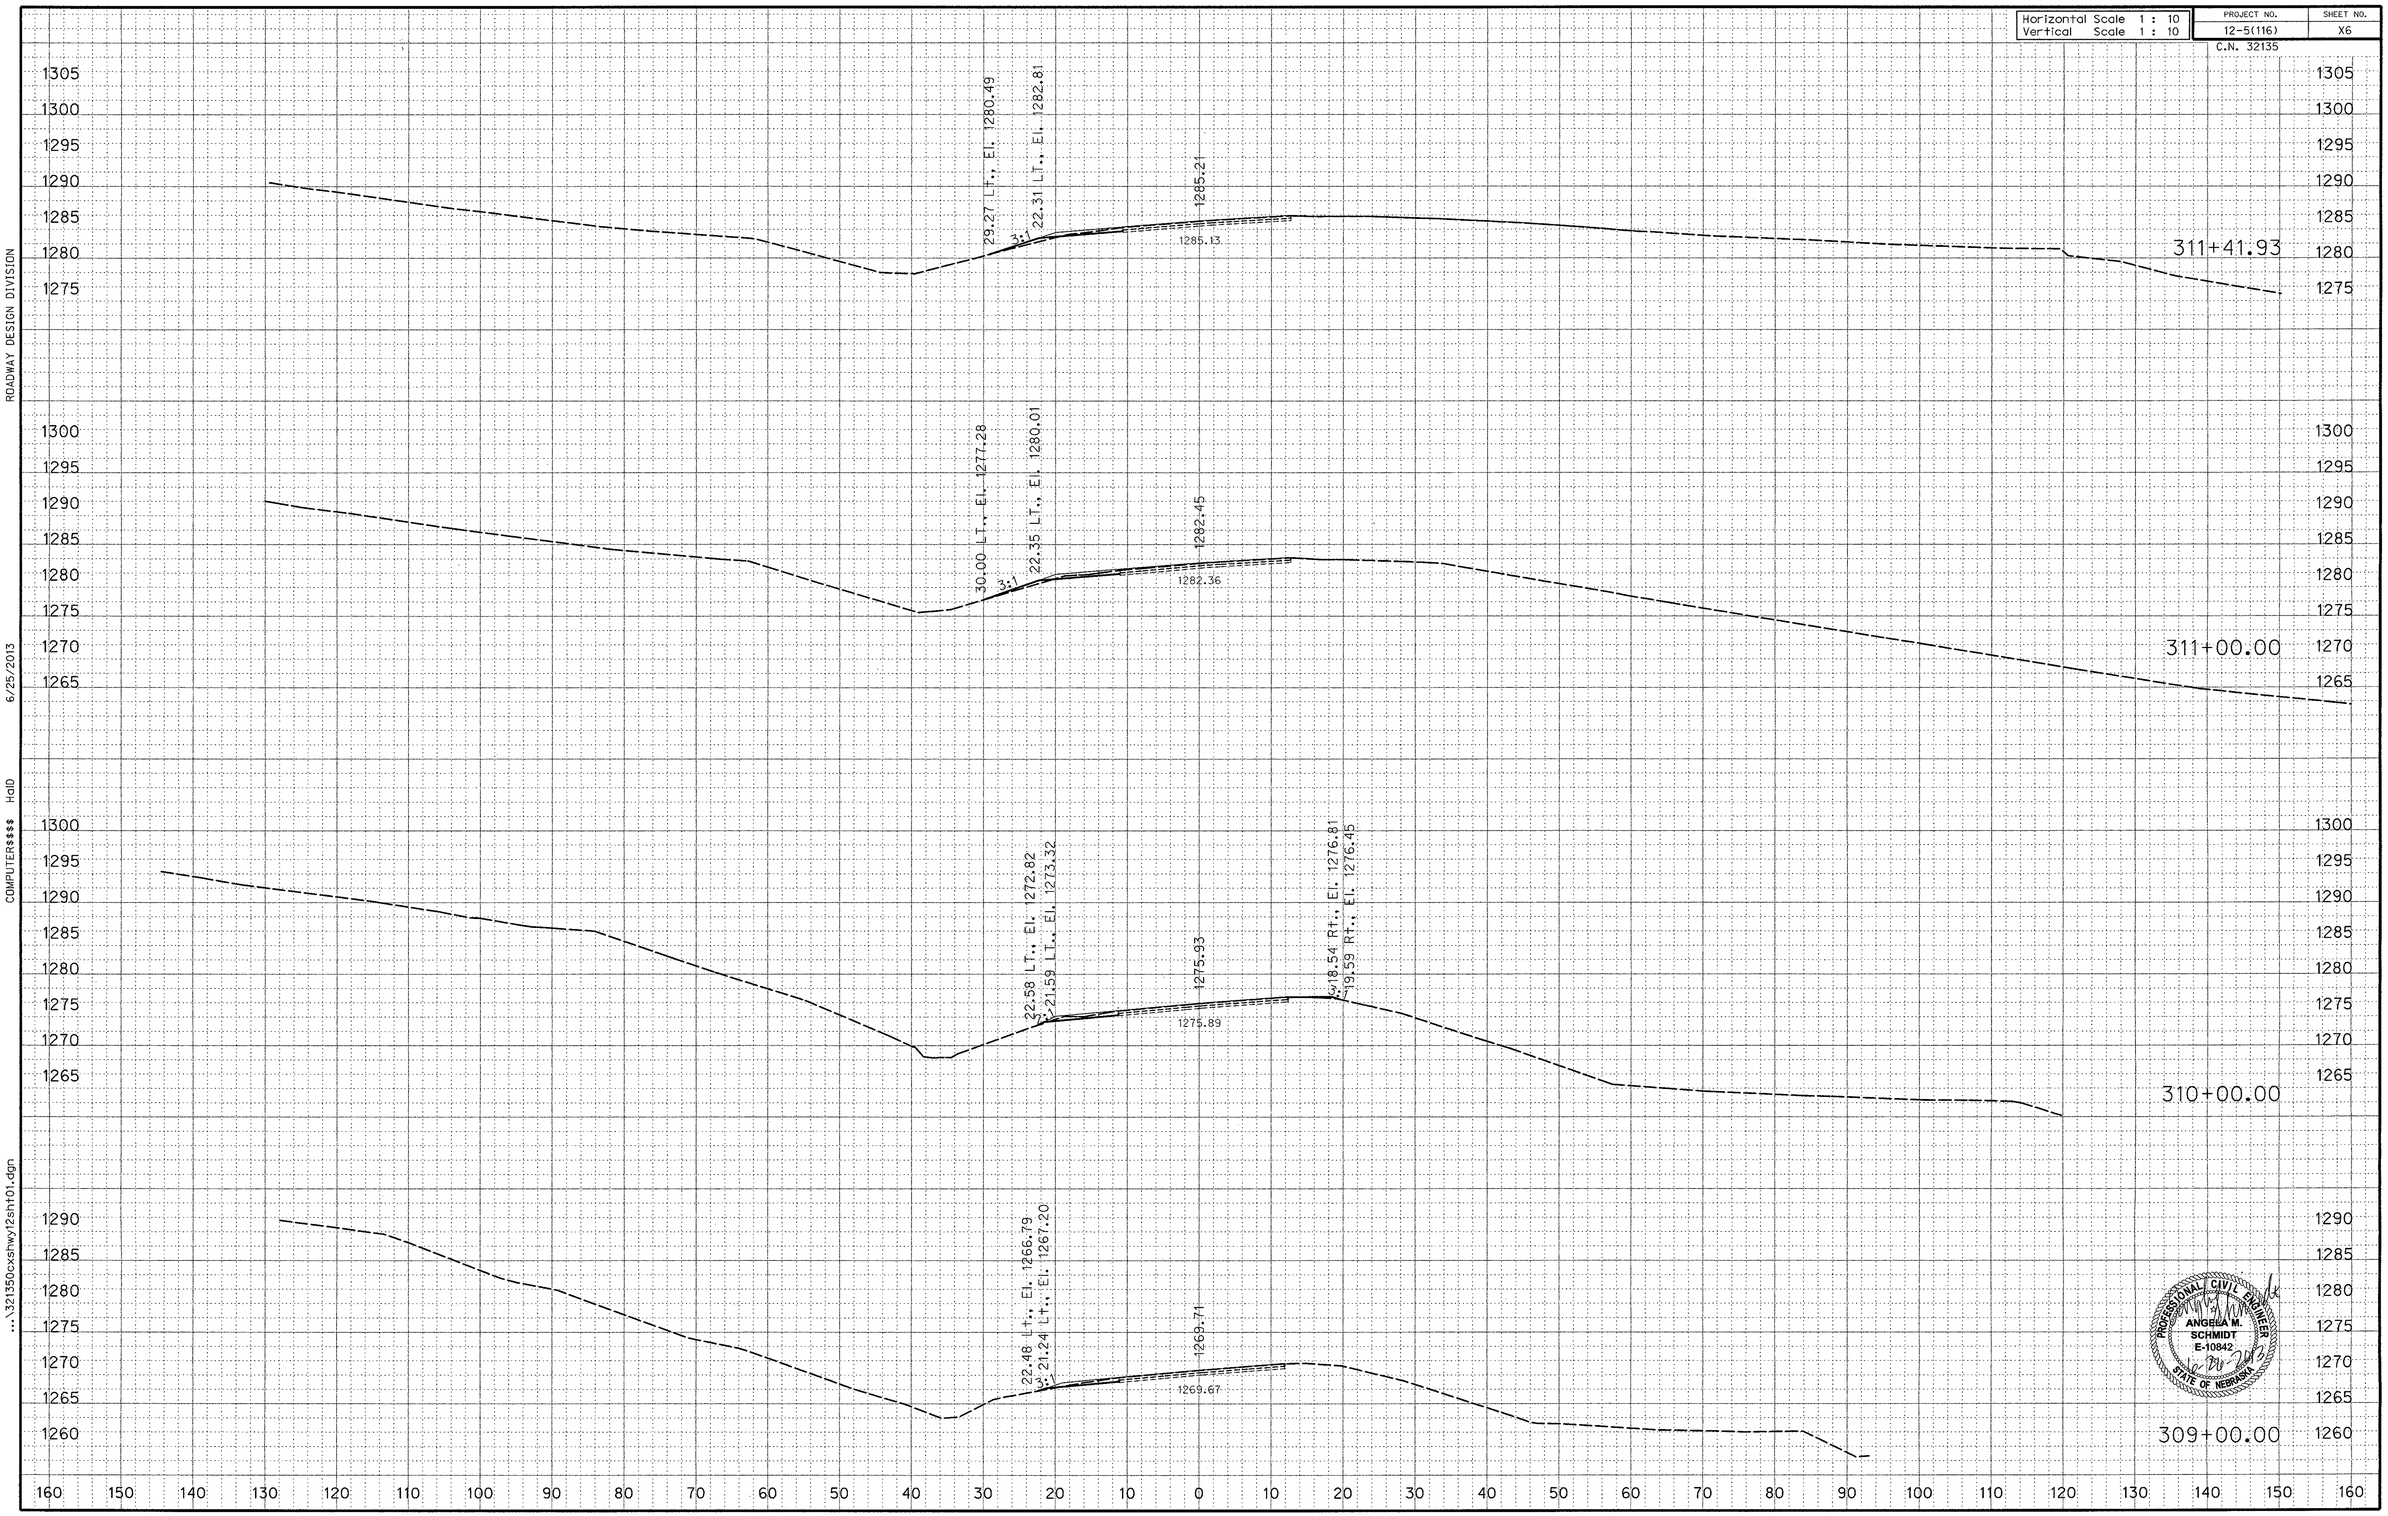

PROFESSIONAL CIVIL ENGINEER
ANGELA M. SCHMIDT
E-10842
6-20-2013
STATE OF NEBRASKA

ROADWAY DESIGN DIVISION
6/25/2013
COMPUTER$$$$ HalD
...\321350cxsrwy12sht01.dgn

Horizontal Scale 1 : 10	PROJECT NO.	SHEET NO.
Vertical Scale 1 : 10	12-5(116)	X7

C.N. 32135

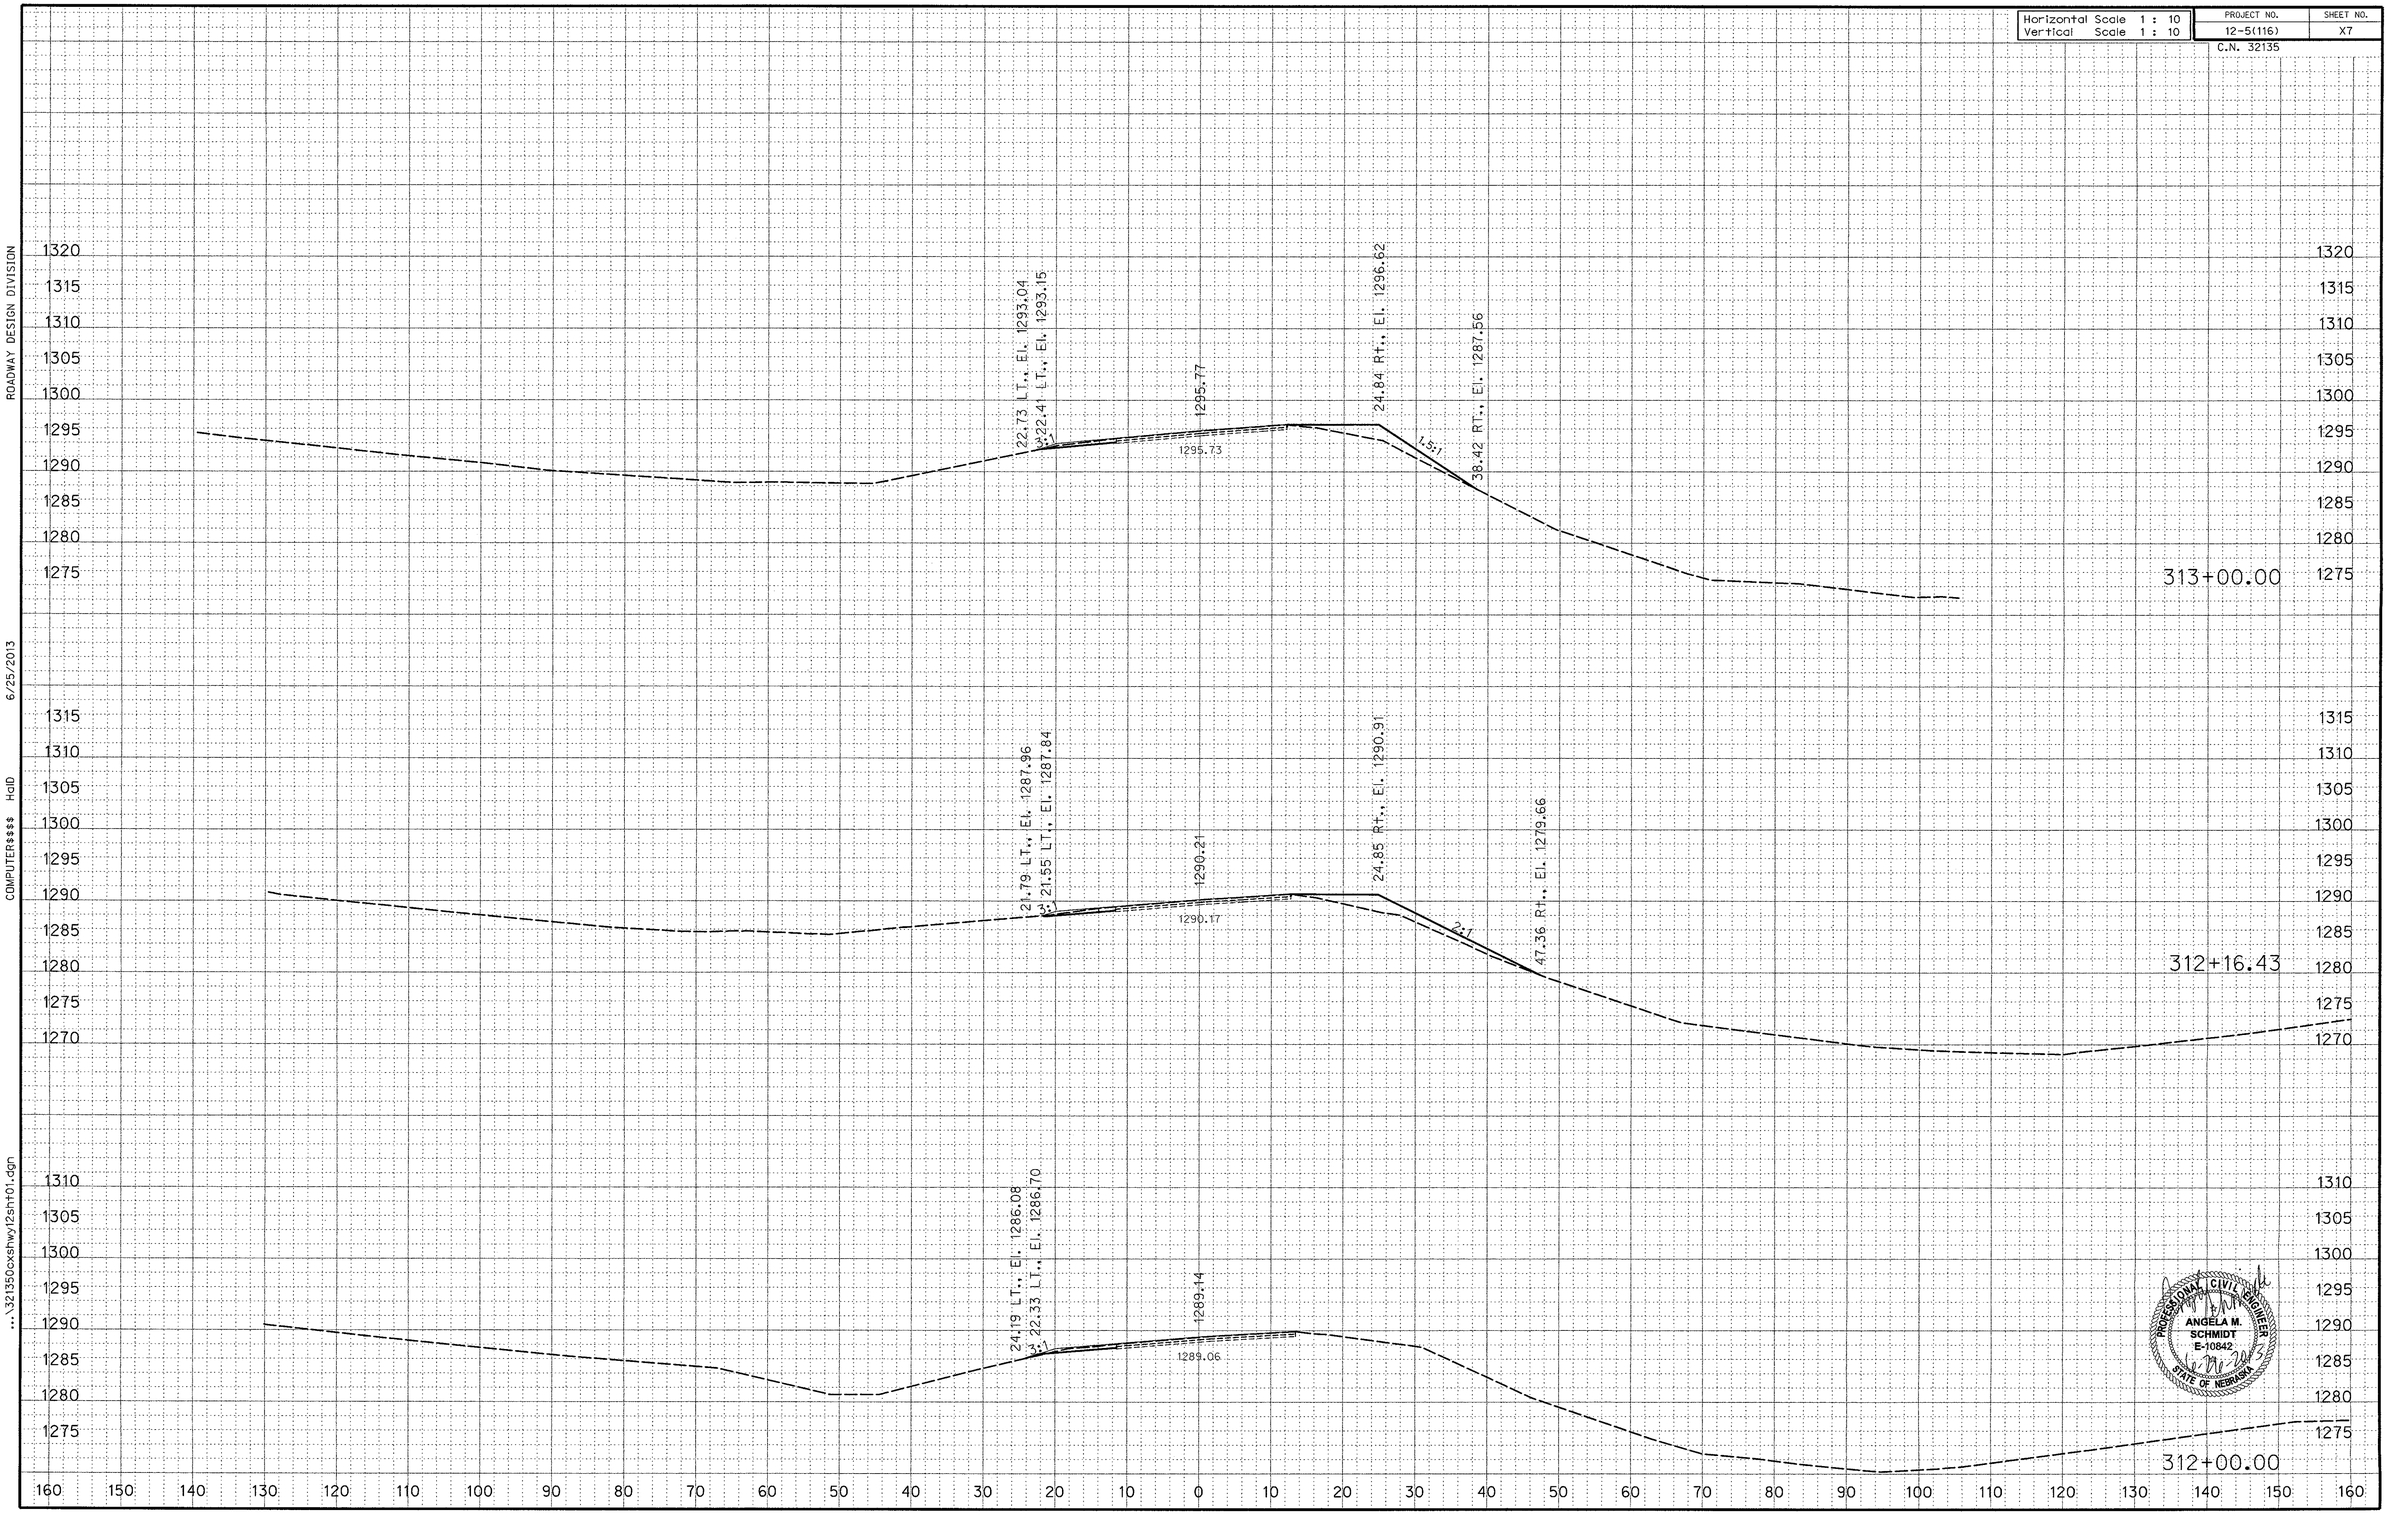

ROADWAY DESIGN DIVISION

6/25/2013

COMPUTER$$$$ HalD

...\32135cxshwy12sht01.dgn

Horizontal Scale 1 : 10	PROJECT NO.	SHEET NO.
Vertical Scale 1 : 10	12-5(116)	X8
	C.N. 32135	

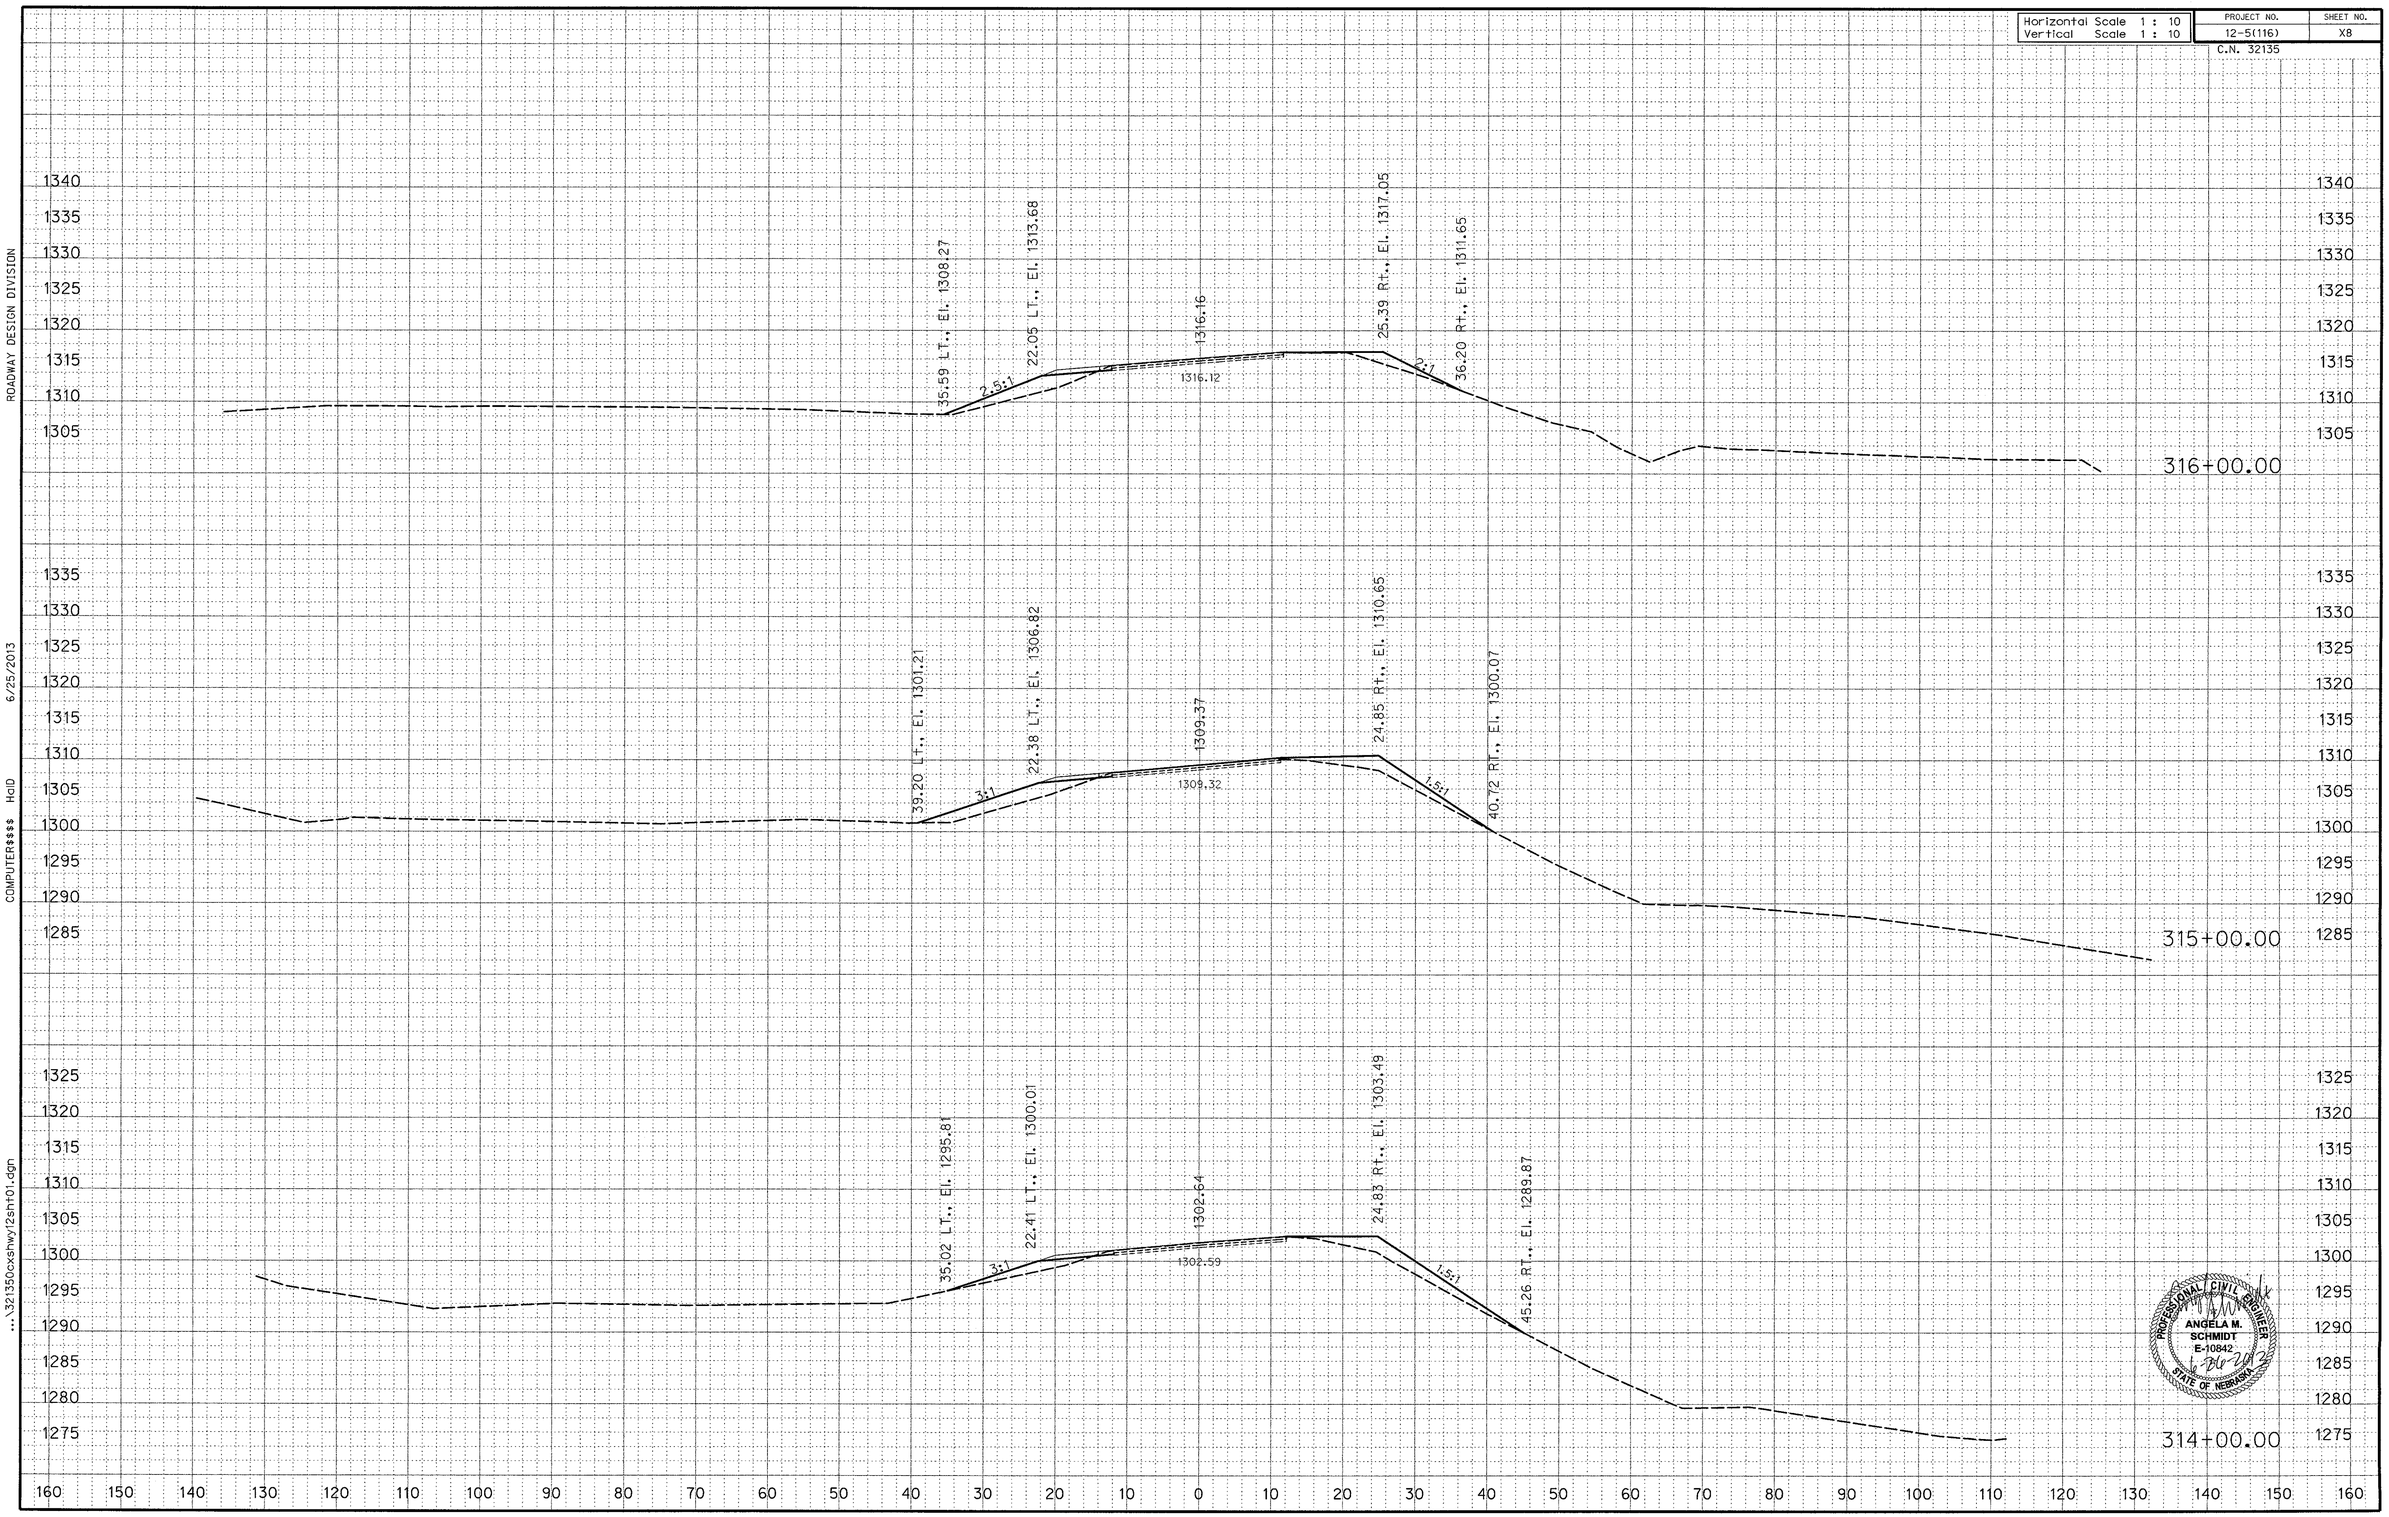

ROADWAY DESIGN DIVISION

6/25/2013

CDMPUTER$$$$$ HoID

...\32135Ocxshwy12sht01.dgn

Horizontal Scale 1 : 10	PROJECT NO.	SHEET NO.
Vertical Scale 1 : 10	12-5(116)	X9
	C.N. 32135	

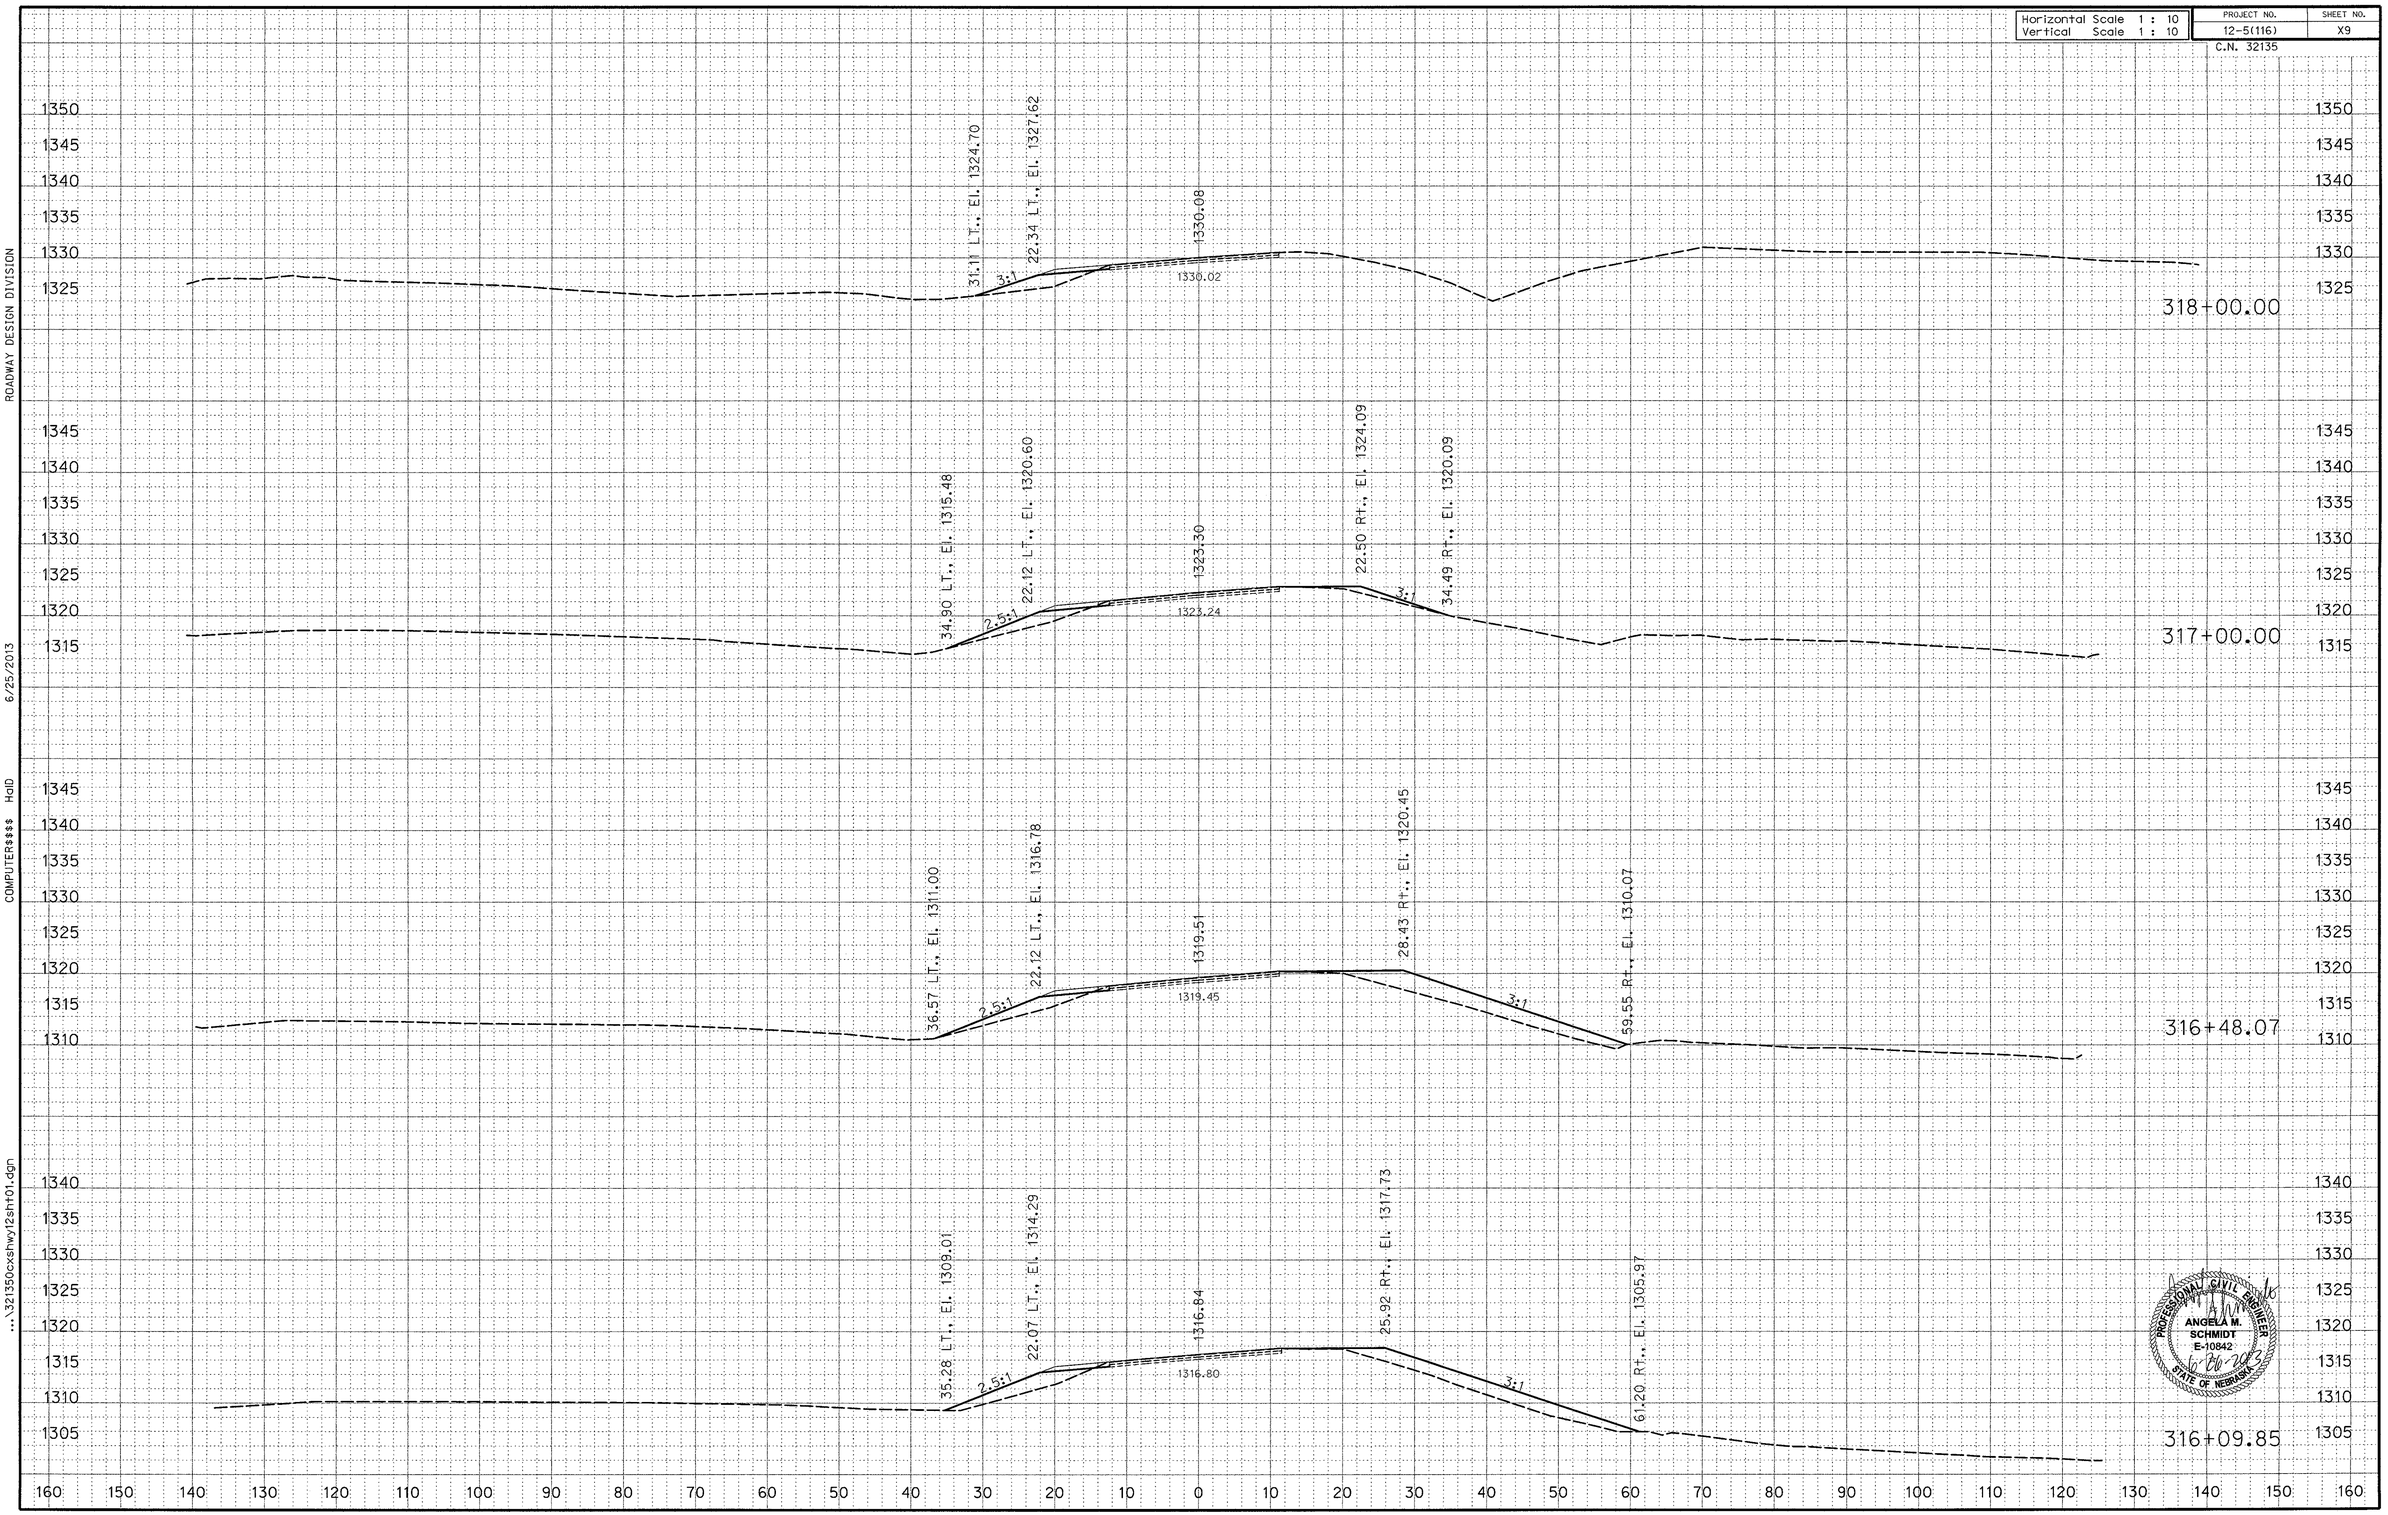

ROADWAY DESIGN DIVISION

6/25/2013

COMPUTER$$$$ HaID

...\321350cxshwy12sht01.dgn

Horizontal Scale 1 : 10	PROJECT NO.	SHEET NO.
Vertical Scale 1 : 10	12-5(116)	X10
	C.N. 32135	

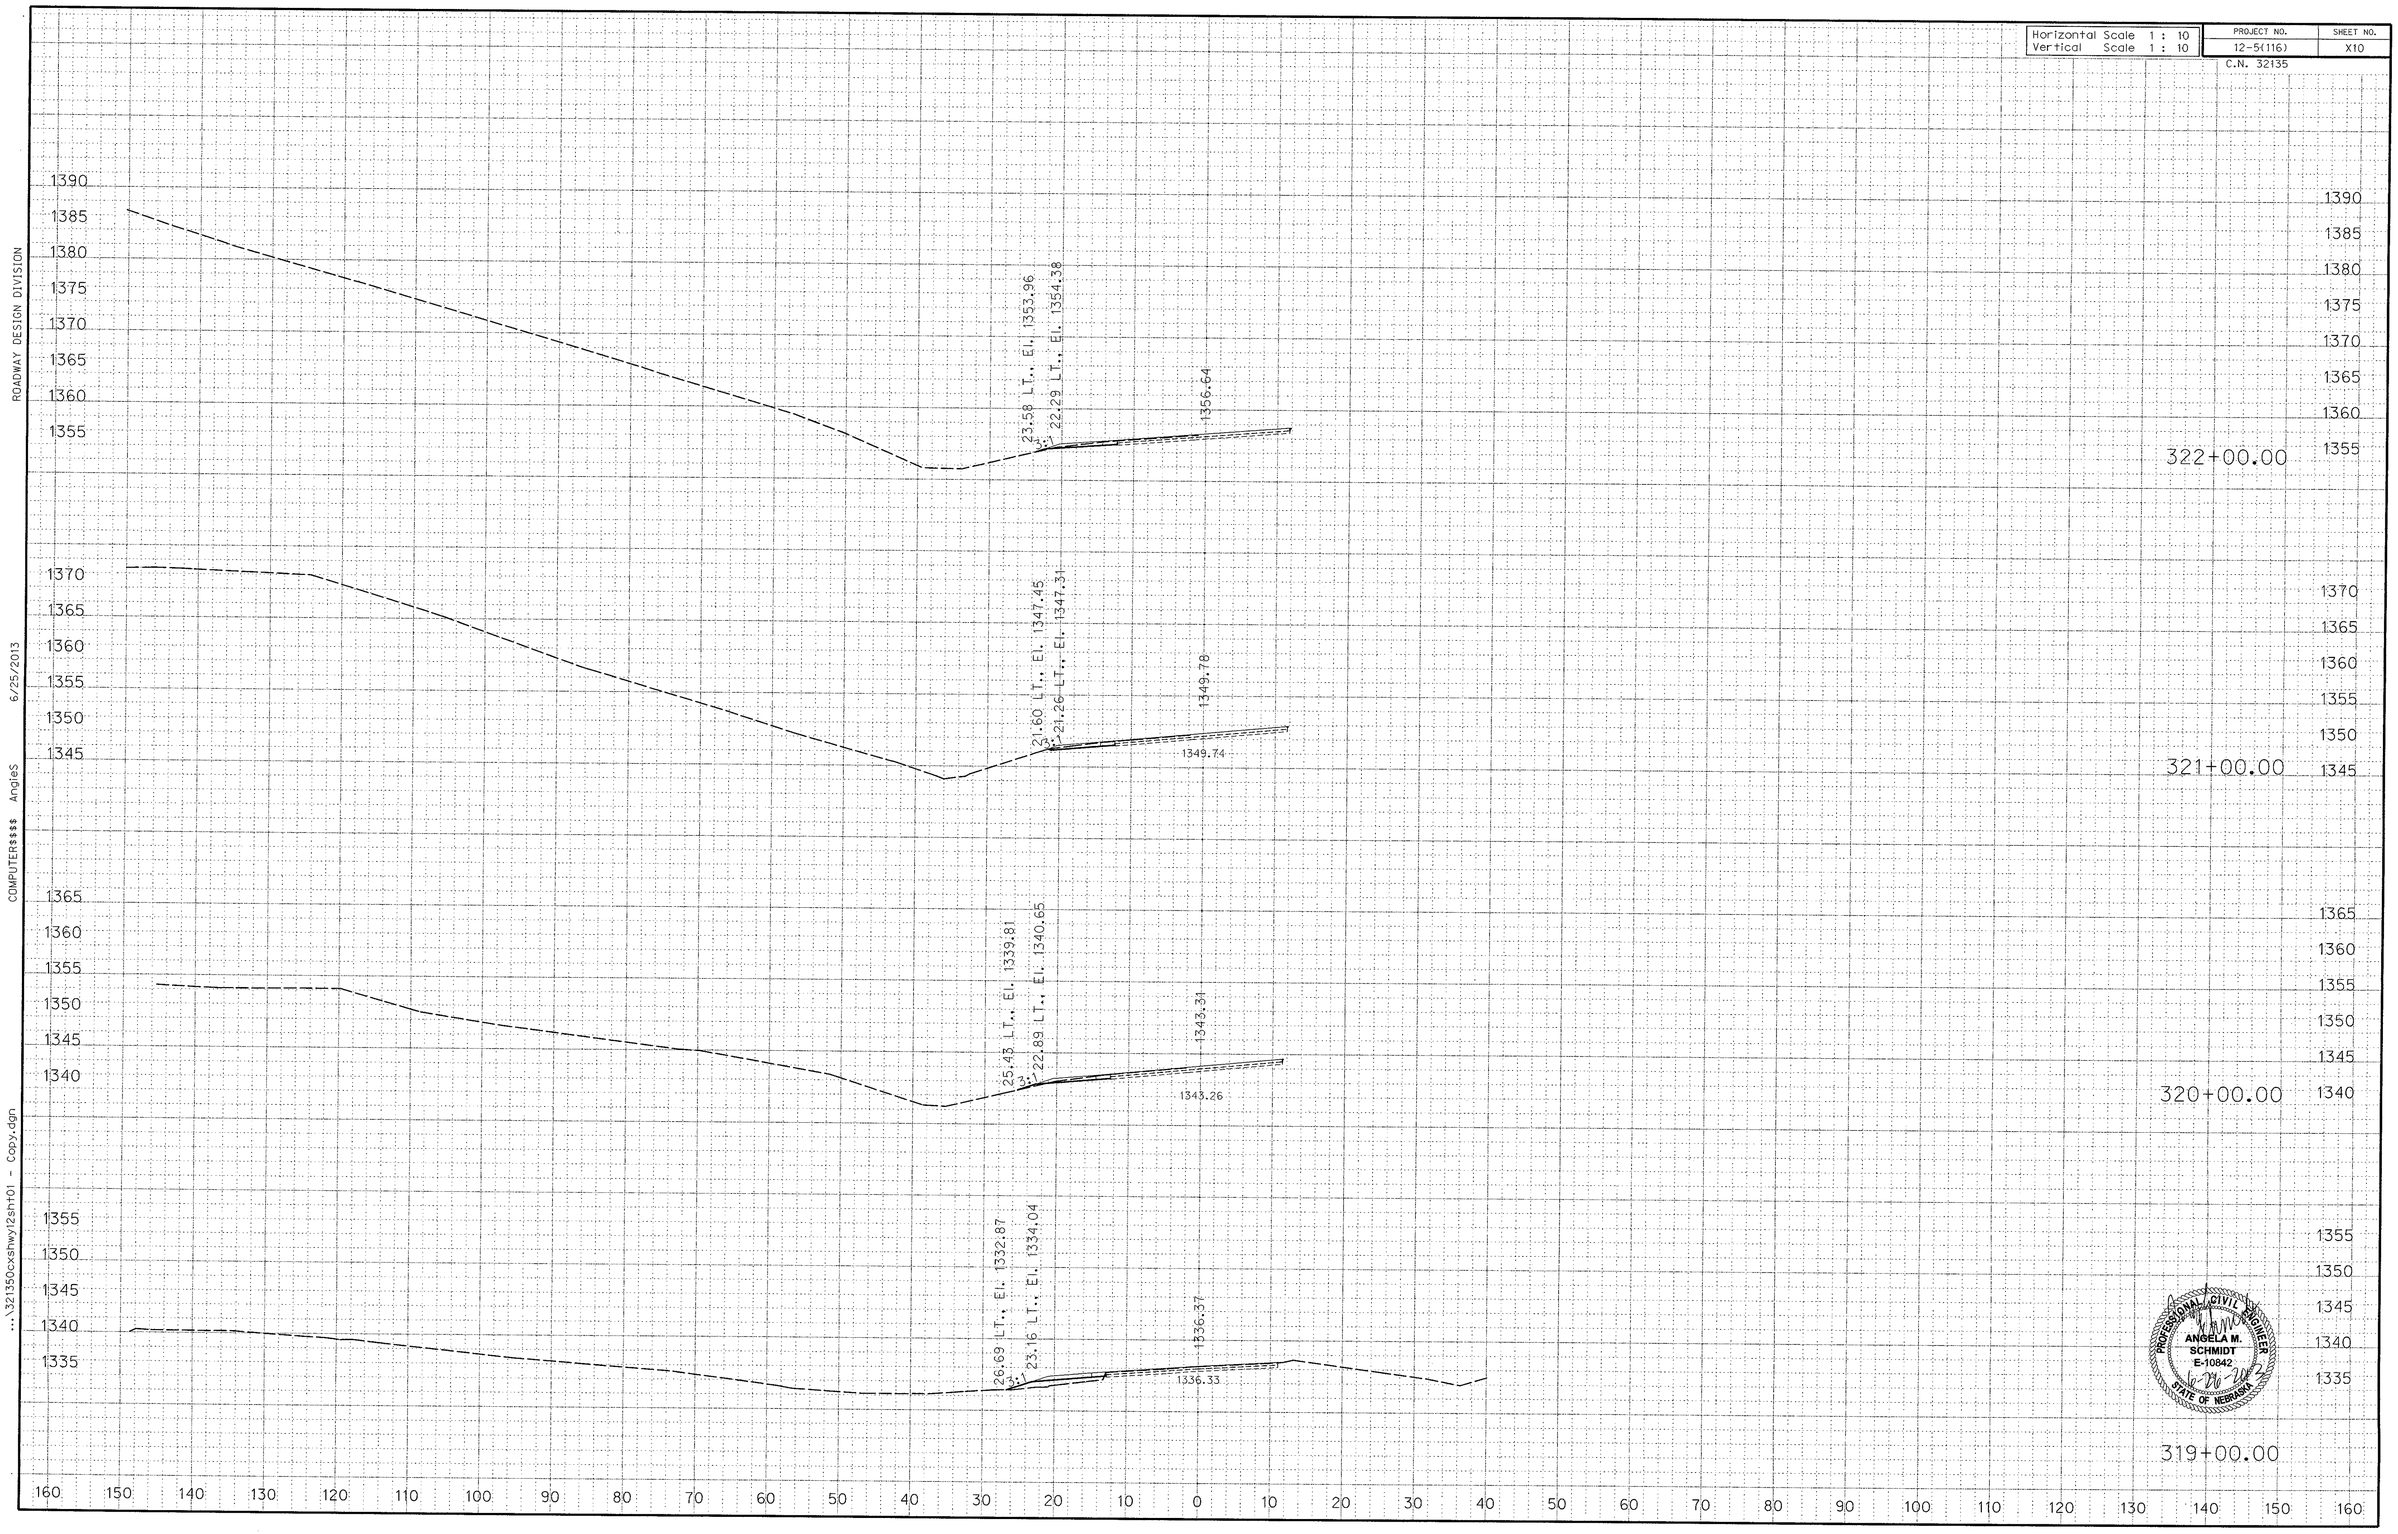

PROFESSIONAL CIVIL ENGINEER
ANGELA M. SCHMIDT
E-10842
STATE OF NEBRASKA

ROADWAY DESIGN DIVISION

COMPUTER$$$$$ Angles$ 6/25/2013

...\321350cxshwy12sht01 - Copy.dgn

Horizontal Scale 1 : 10	PROJECT NO.	SHEET NO.
Vertical Scale 1 : 10	12-5(116)	X11
	C.N. 32135	

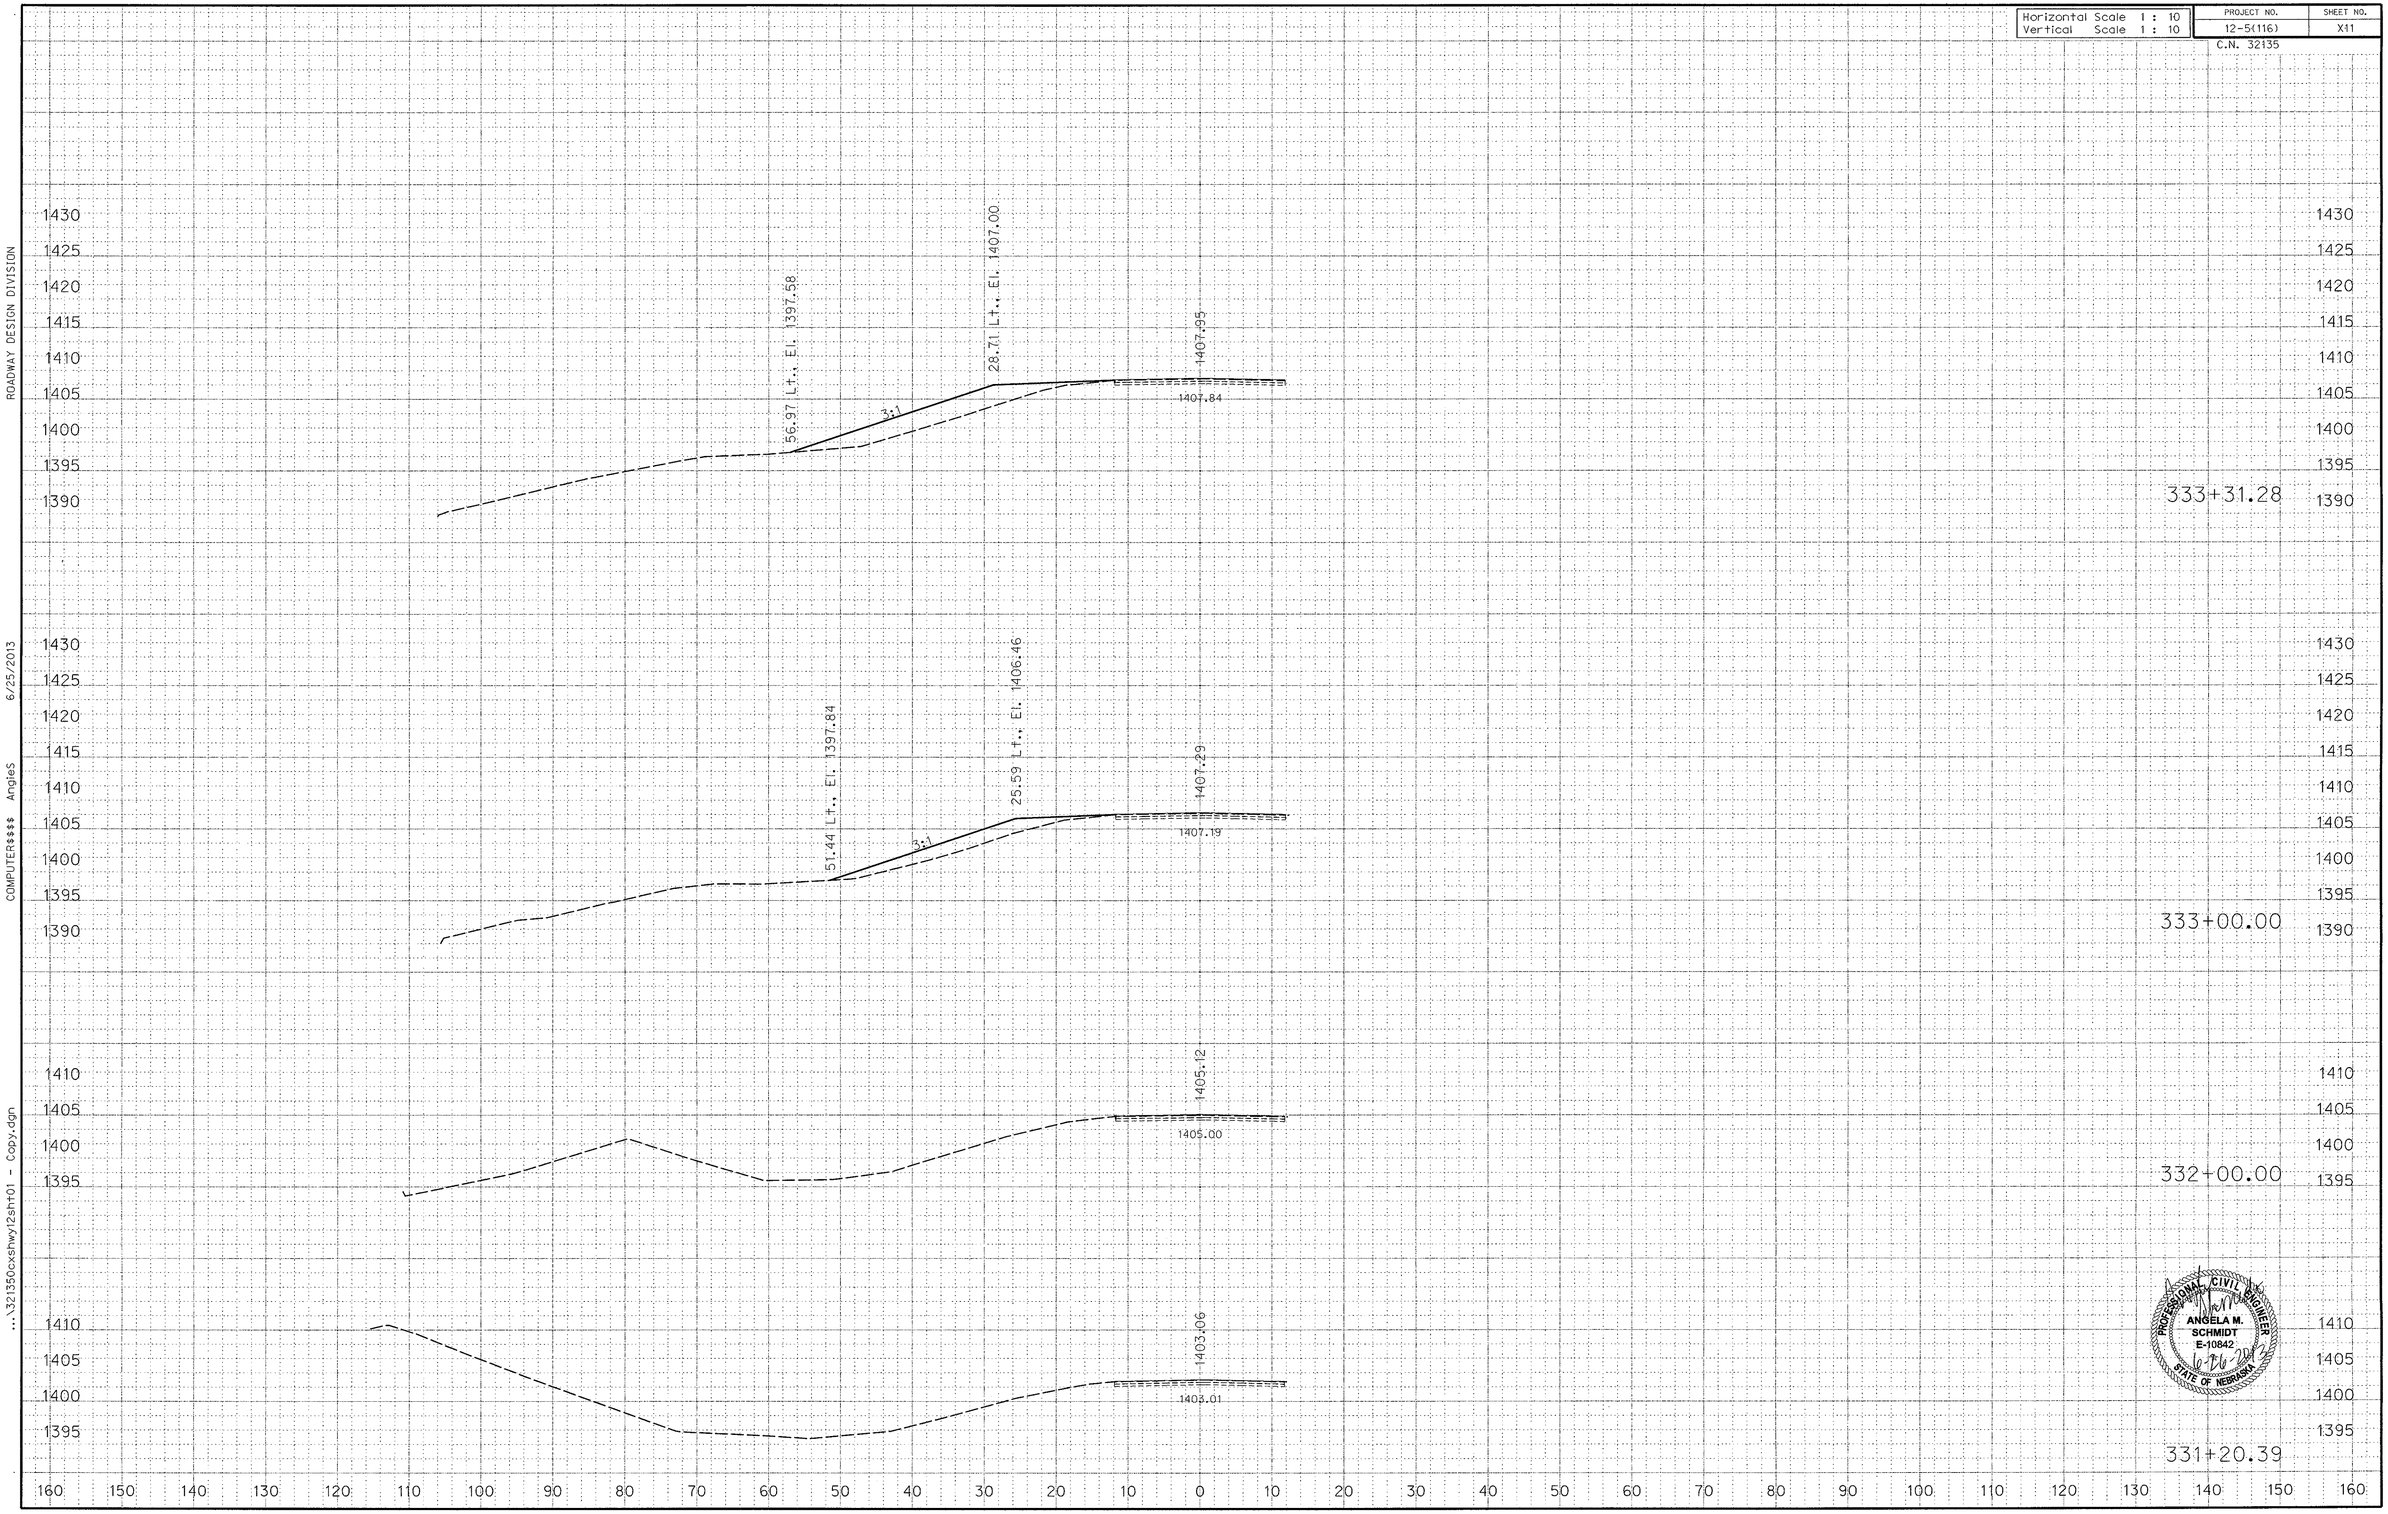

PROFESSIONAL CIVIL ENGINEER
ANGELA M. SCHMIDT
E-10842
10-26-2012
STATE OF NEBRASKA

ROADWAY DESIGN DIVISION

6/25/2013 COMPUTER$$$$ AngleS

...\32135Ocxshwy12sht01 - Copy.dgn

Horizontal Scale 1 : 10	PROJECT NO.	SHEET NO.
Vertical Scale 1 : 10	12-5(116)	X12

C.N. 32135

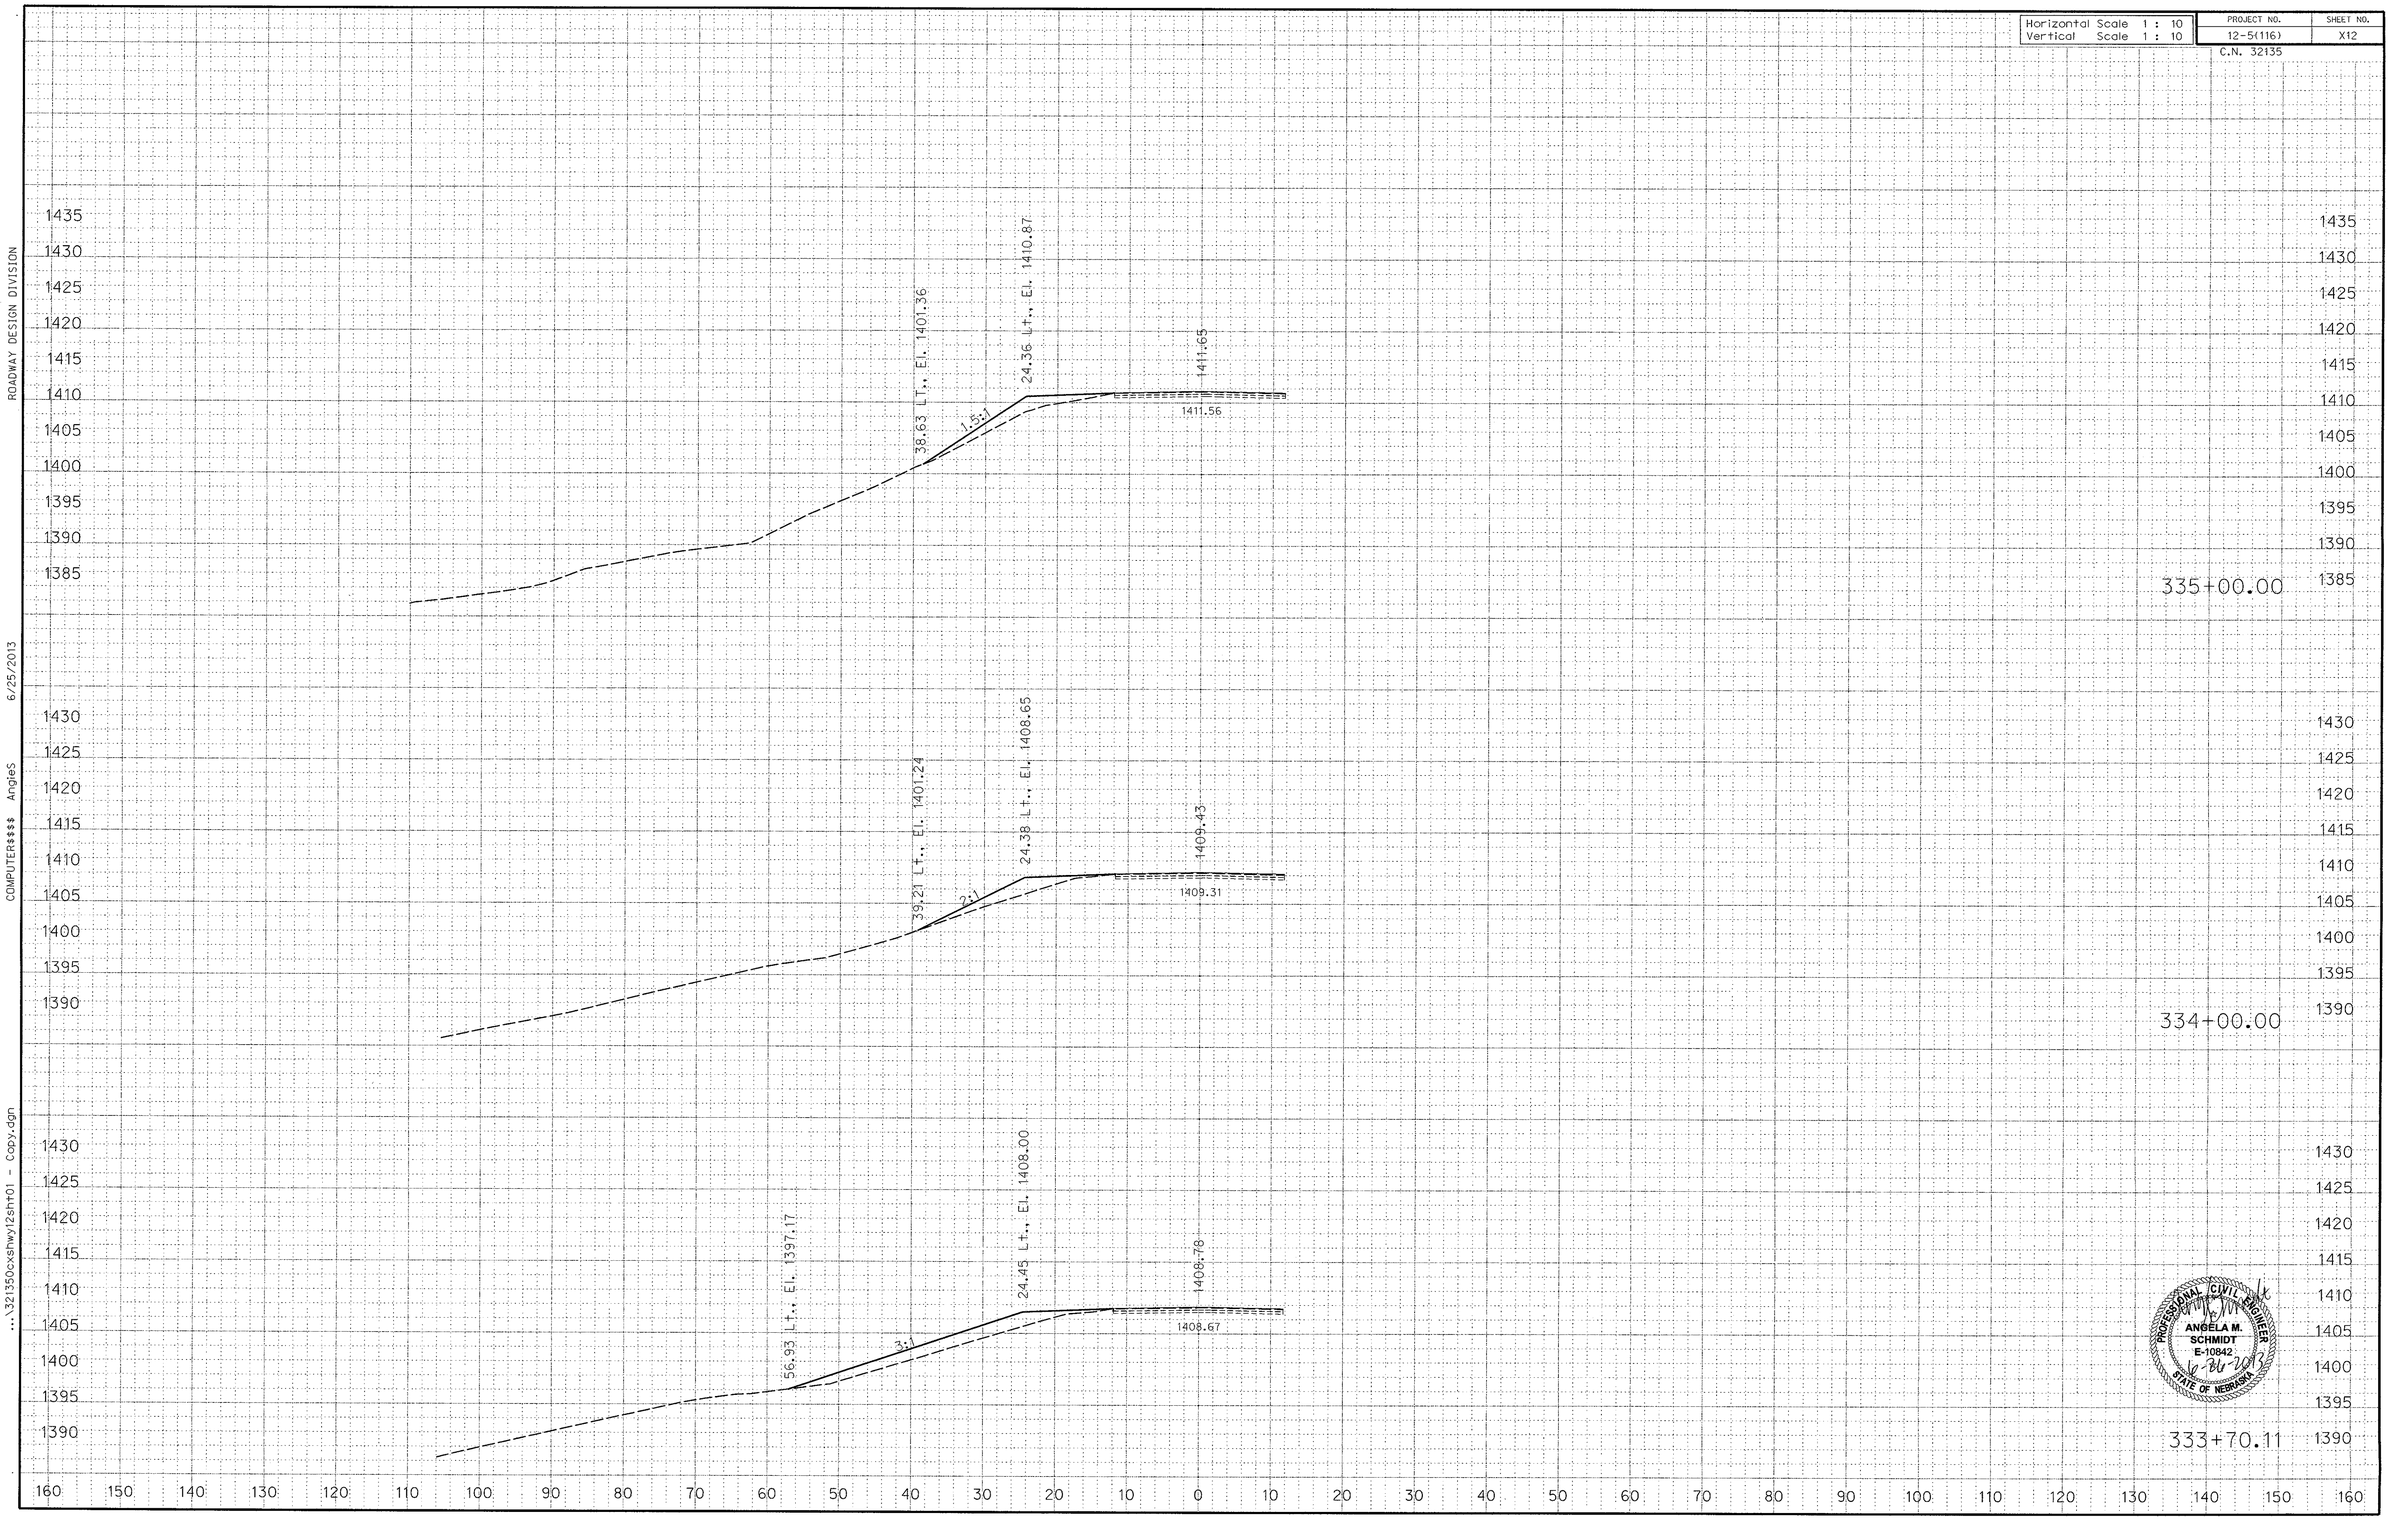

PROFESSIONAL CIVIL ENGINEER
ANGELA M. SCHMIDT
E-10842
6-26-2013
STATE OF NEBRASKA

ROADWAY DESIGN DIVISION

6/25/2013 COMPUTER$$$$ AngieS ...\321350cxshwy12shr01 - Copy.dgn

Horizontal Scale 1 : 10	PROJECT NO.	SHEET NO.
Vertical Scale 1 : 10	12-5(116)	X13
	C.N. 32135	

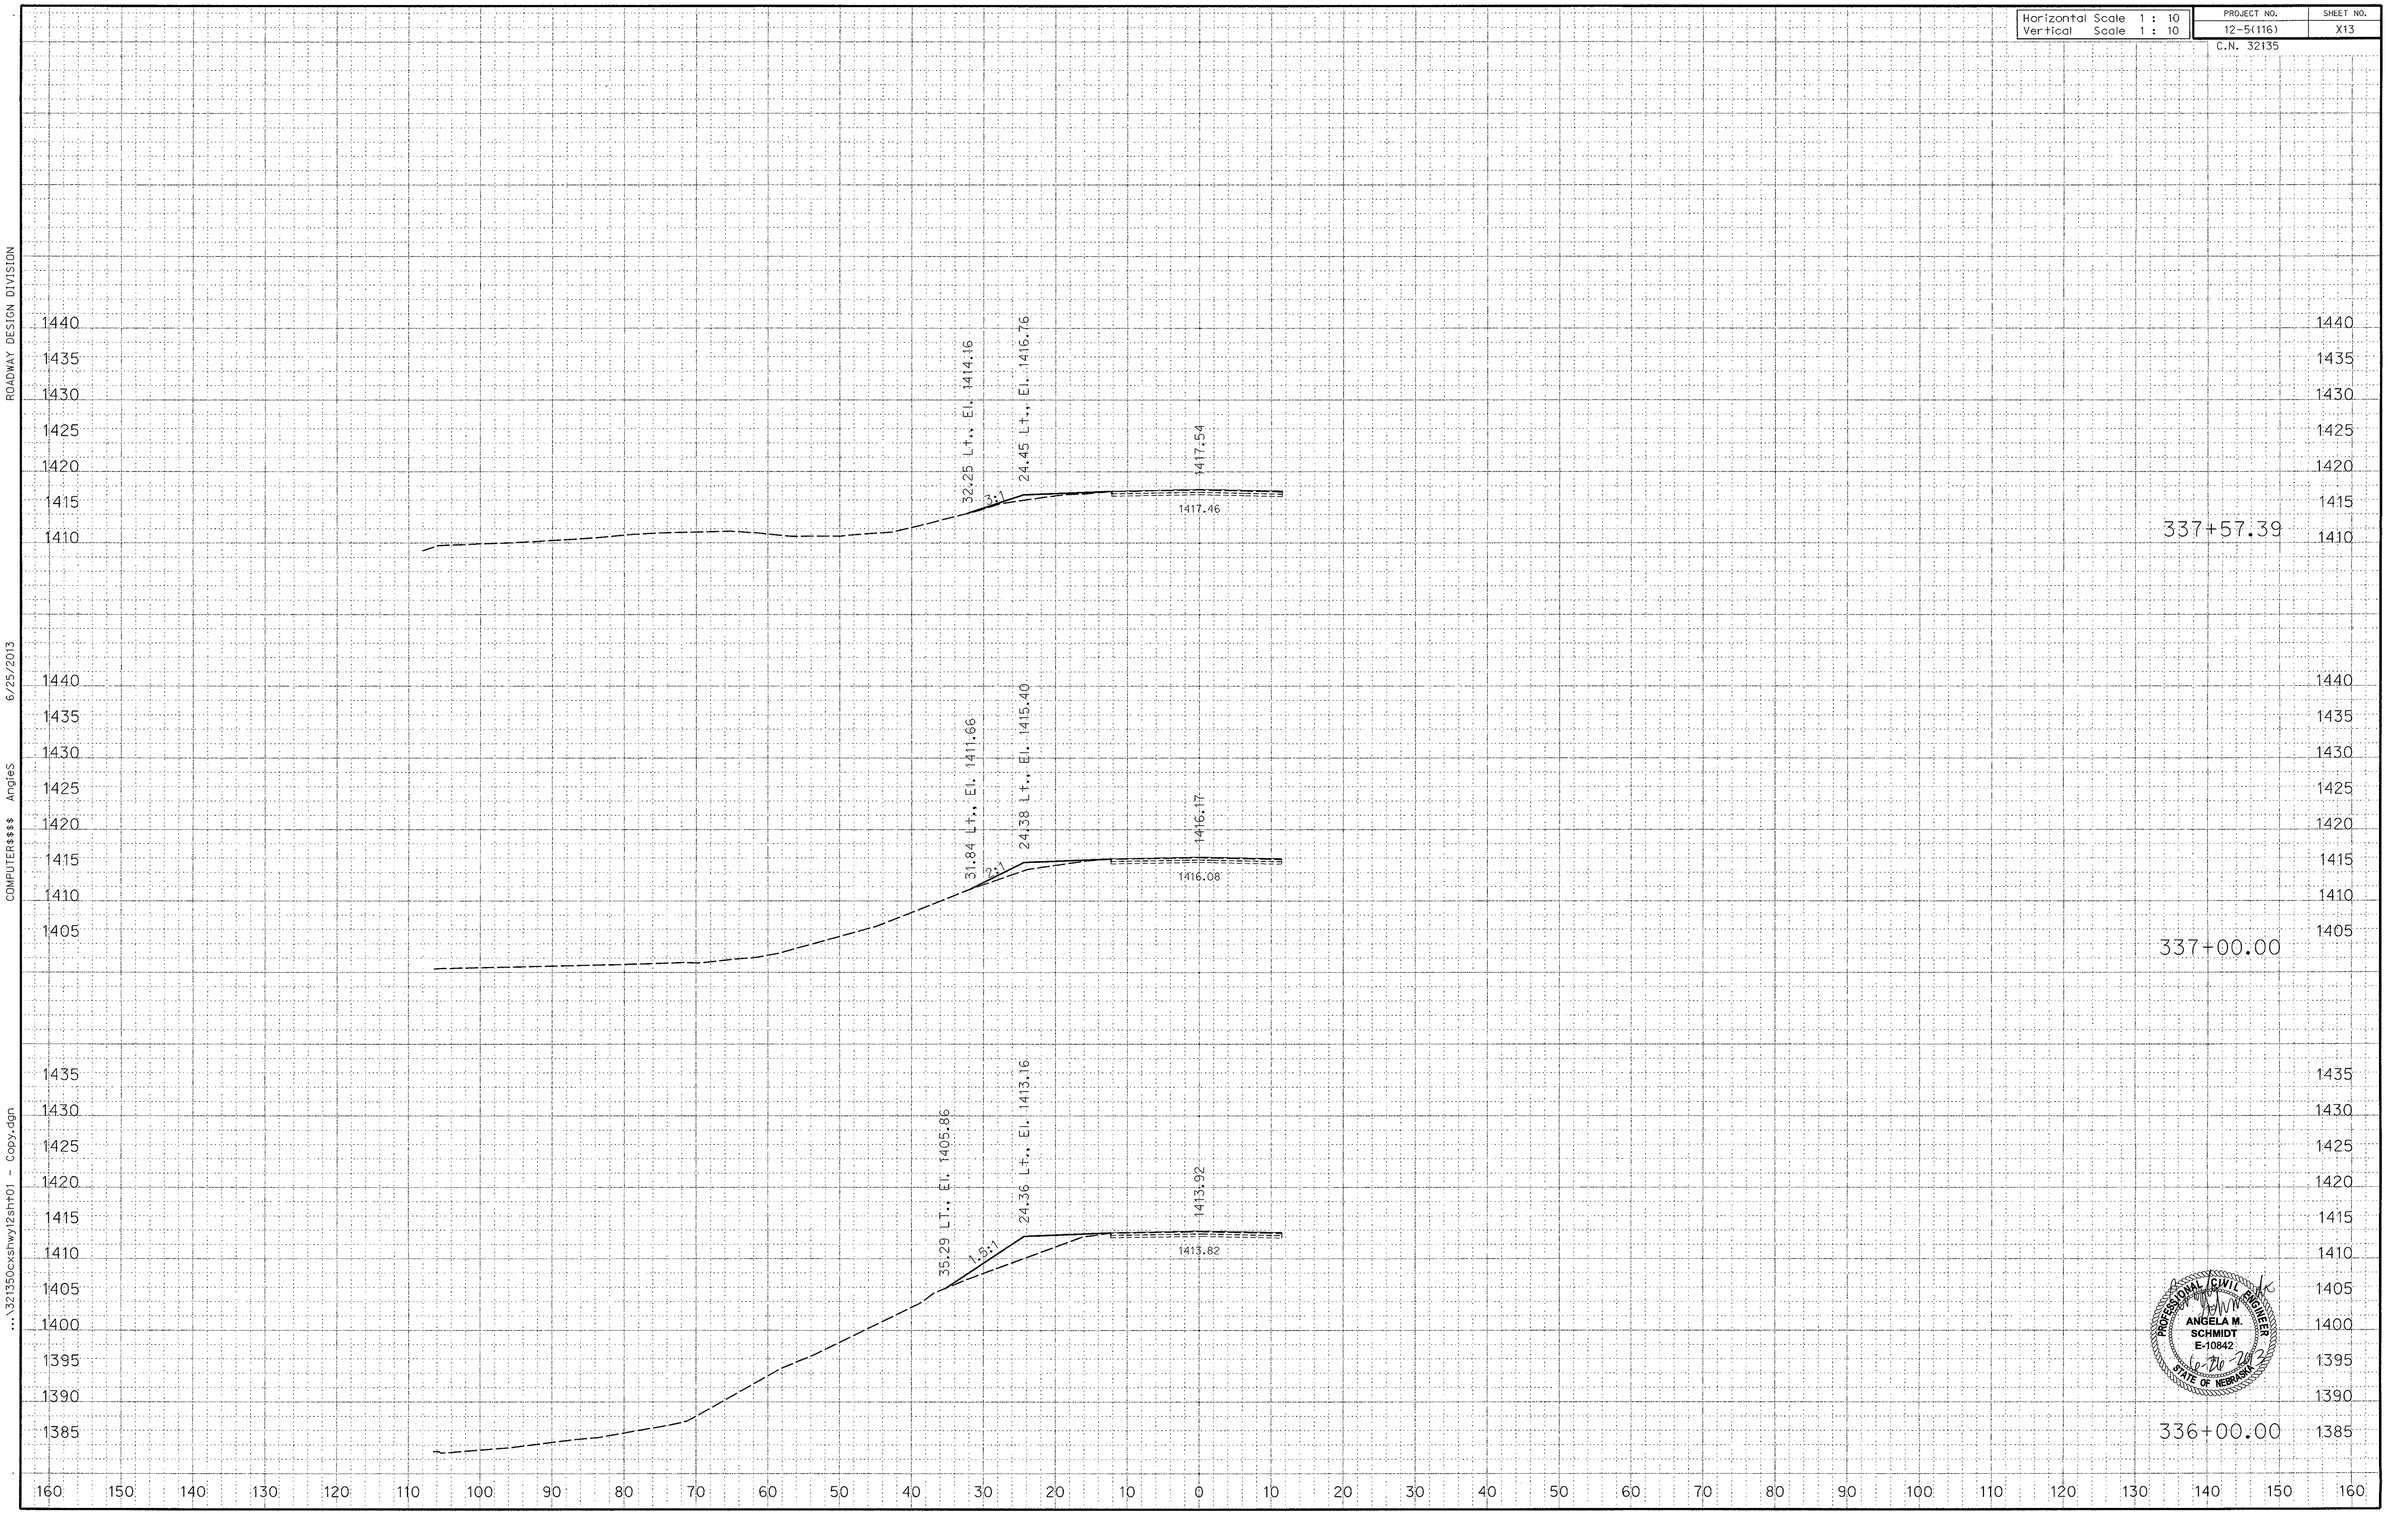

ROADWAY DESIGN DIVISION

6/25/2013

COMPUTER$$$$ AngleS

...\321350cxshwy12sht01 - Copy.dgn

Horizontal Scale 1 : 10	PROJECT NO.	SHEET NO.
Vertical Scale 1 : 10	12-5(116)	X14

C.N. 32135

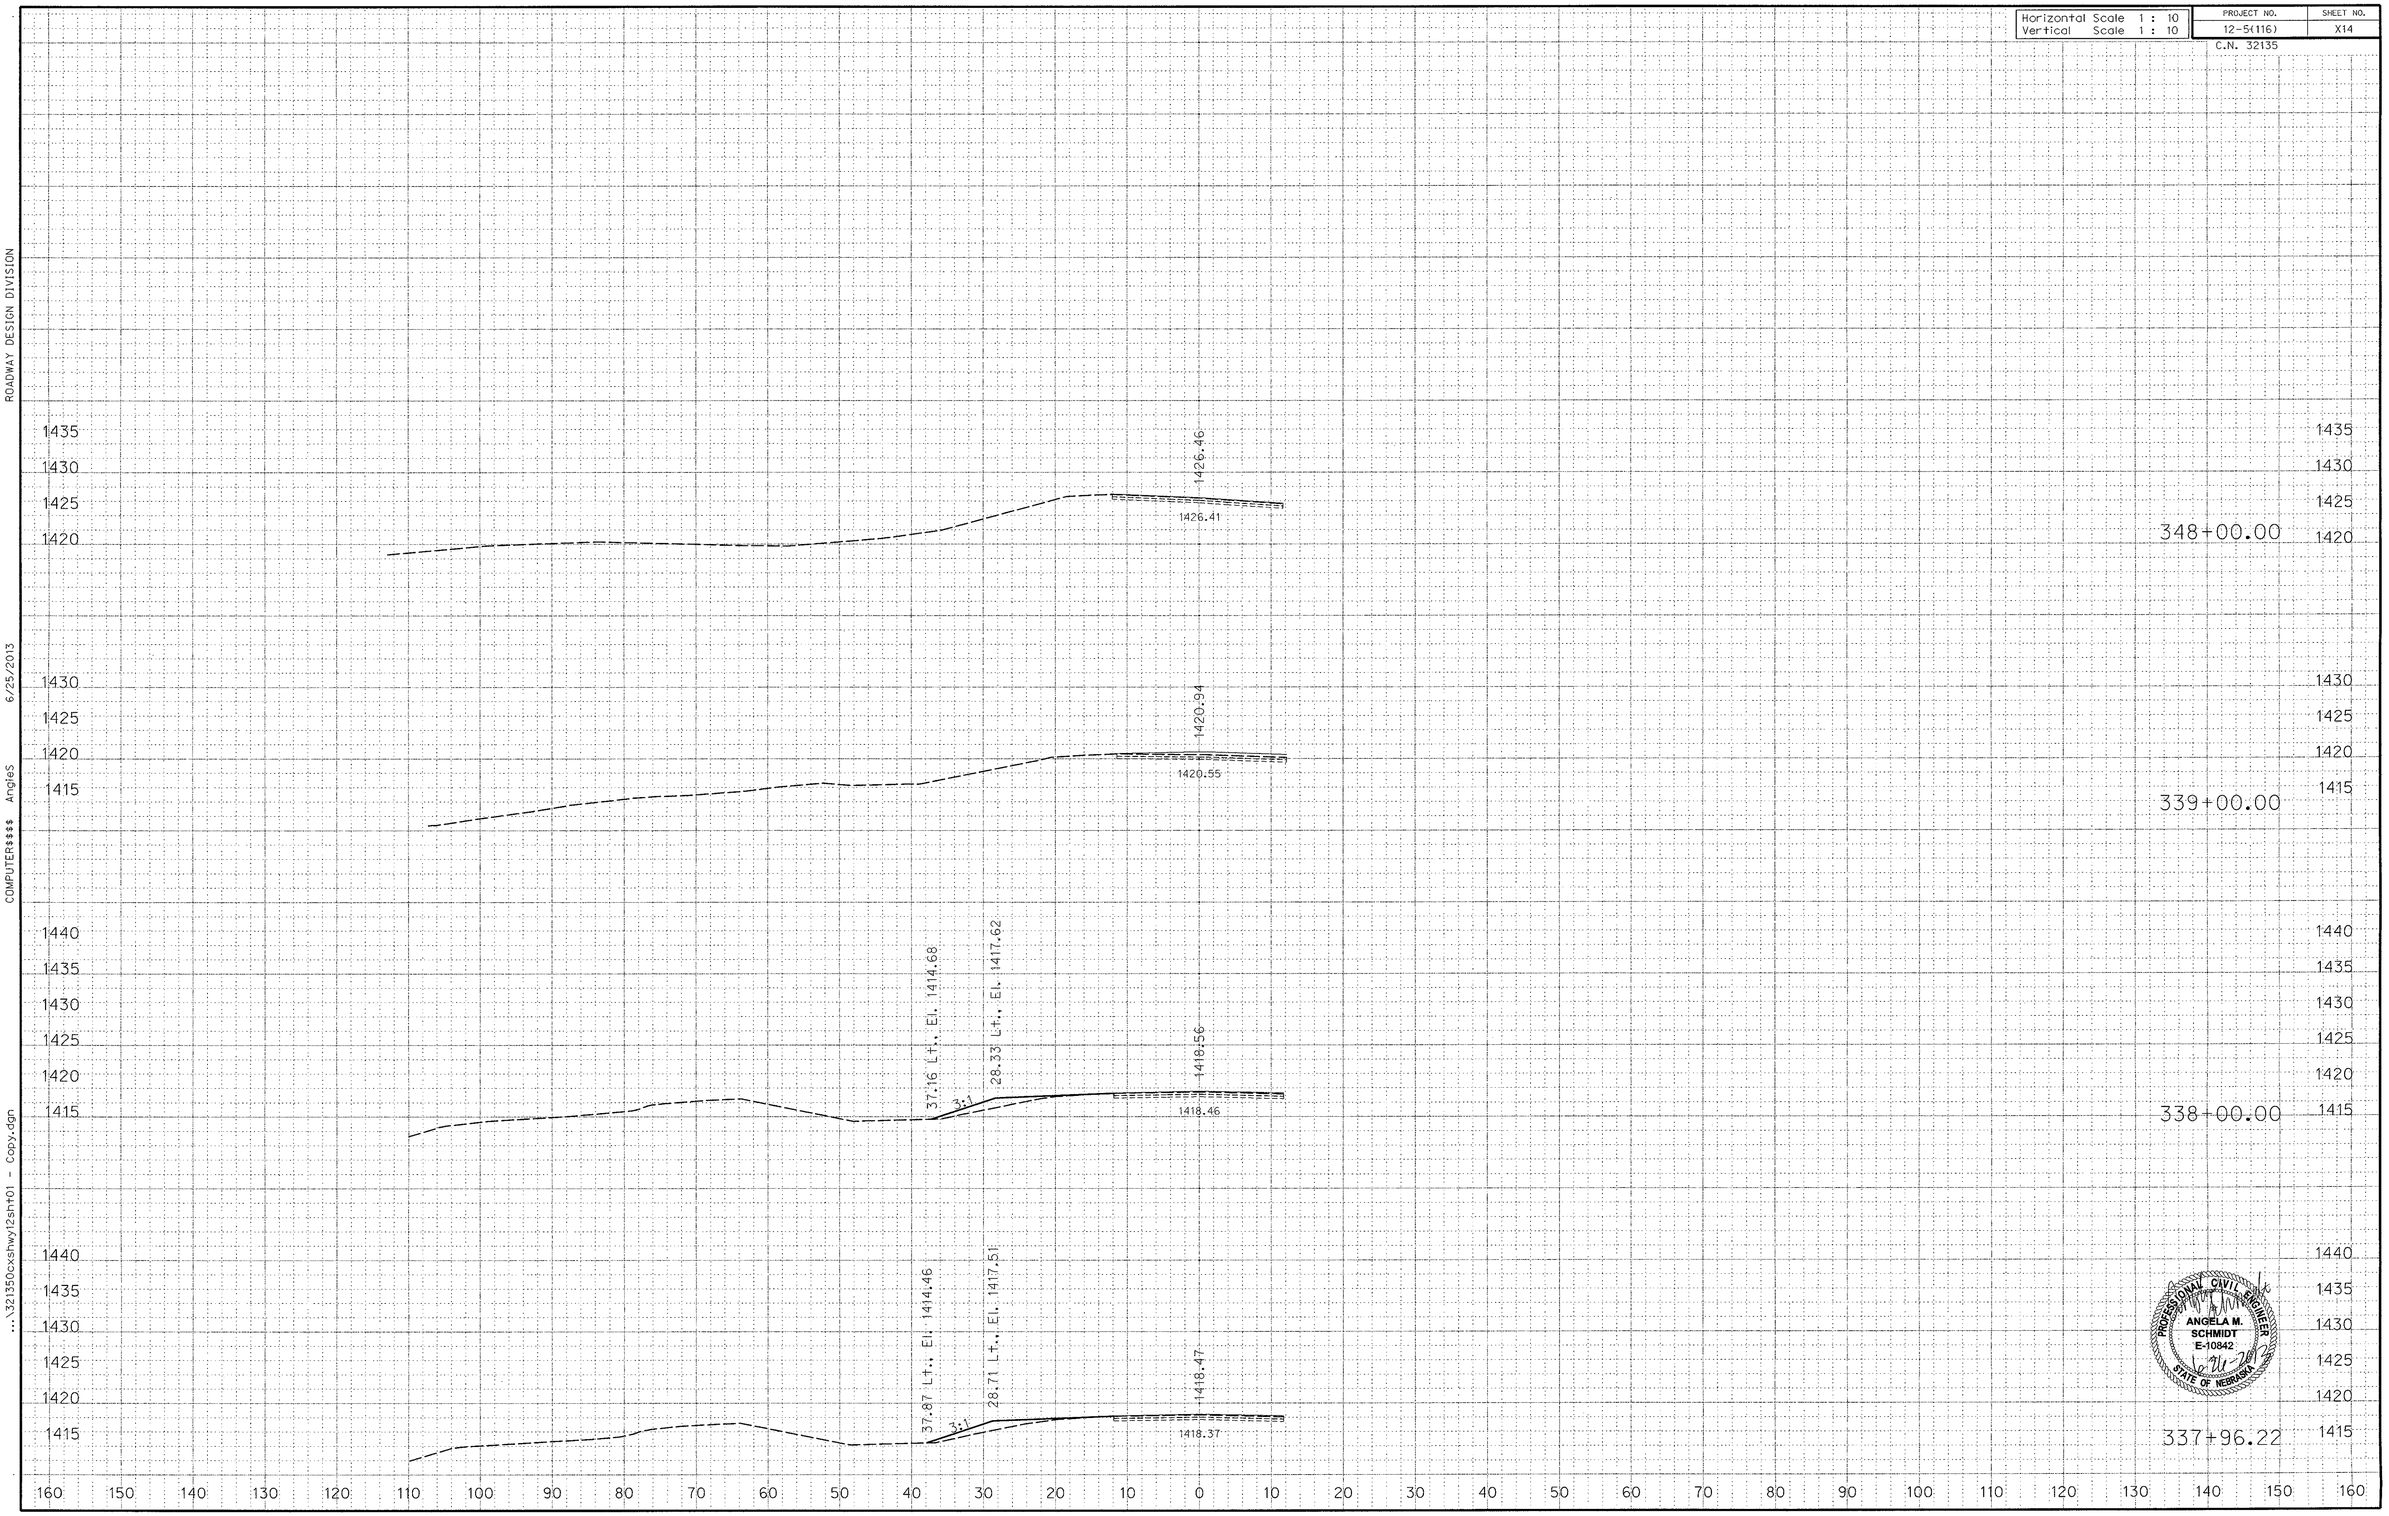

PROFESSIONAL CIVIL ENGINEER
ANGELA M. SCHMIDT
E-10842
6-21-2013
STATE OF NEBRASKA

ROADWAY DESIGN DIVISION

COMPUTER$$$$ AngleS 6/25/2013

...\321350cxshwy12sht01 - Copy.dgn

Horizontal Scale 1 : 10	PROJECT NO.	SHEET NO.
Vertical Scale 1 : 10	12-5(116)	X15
	C.N. 32135	

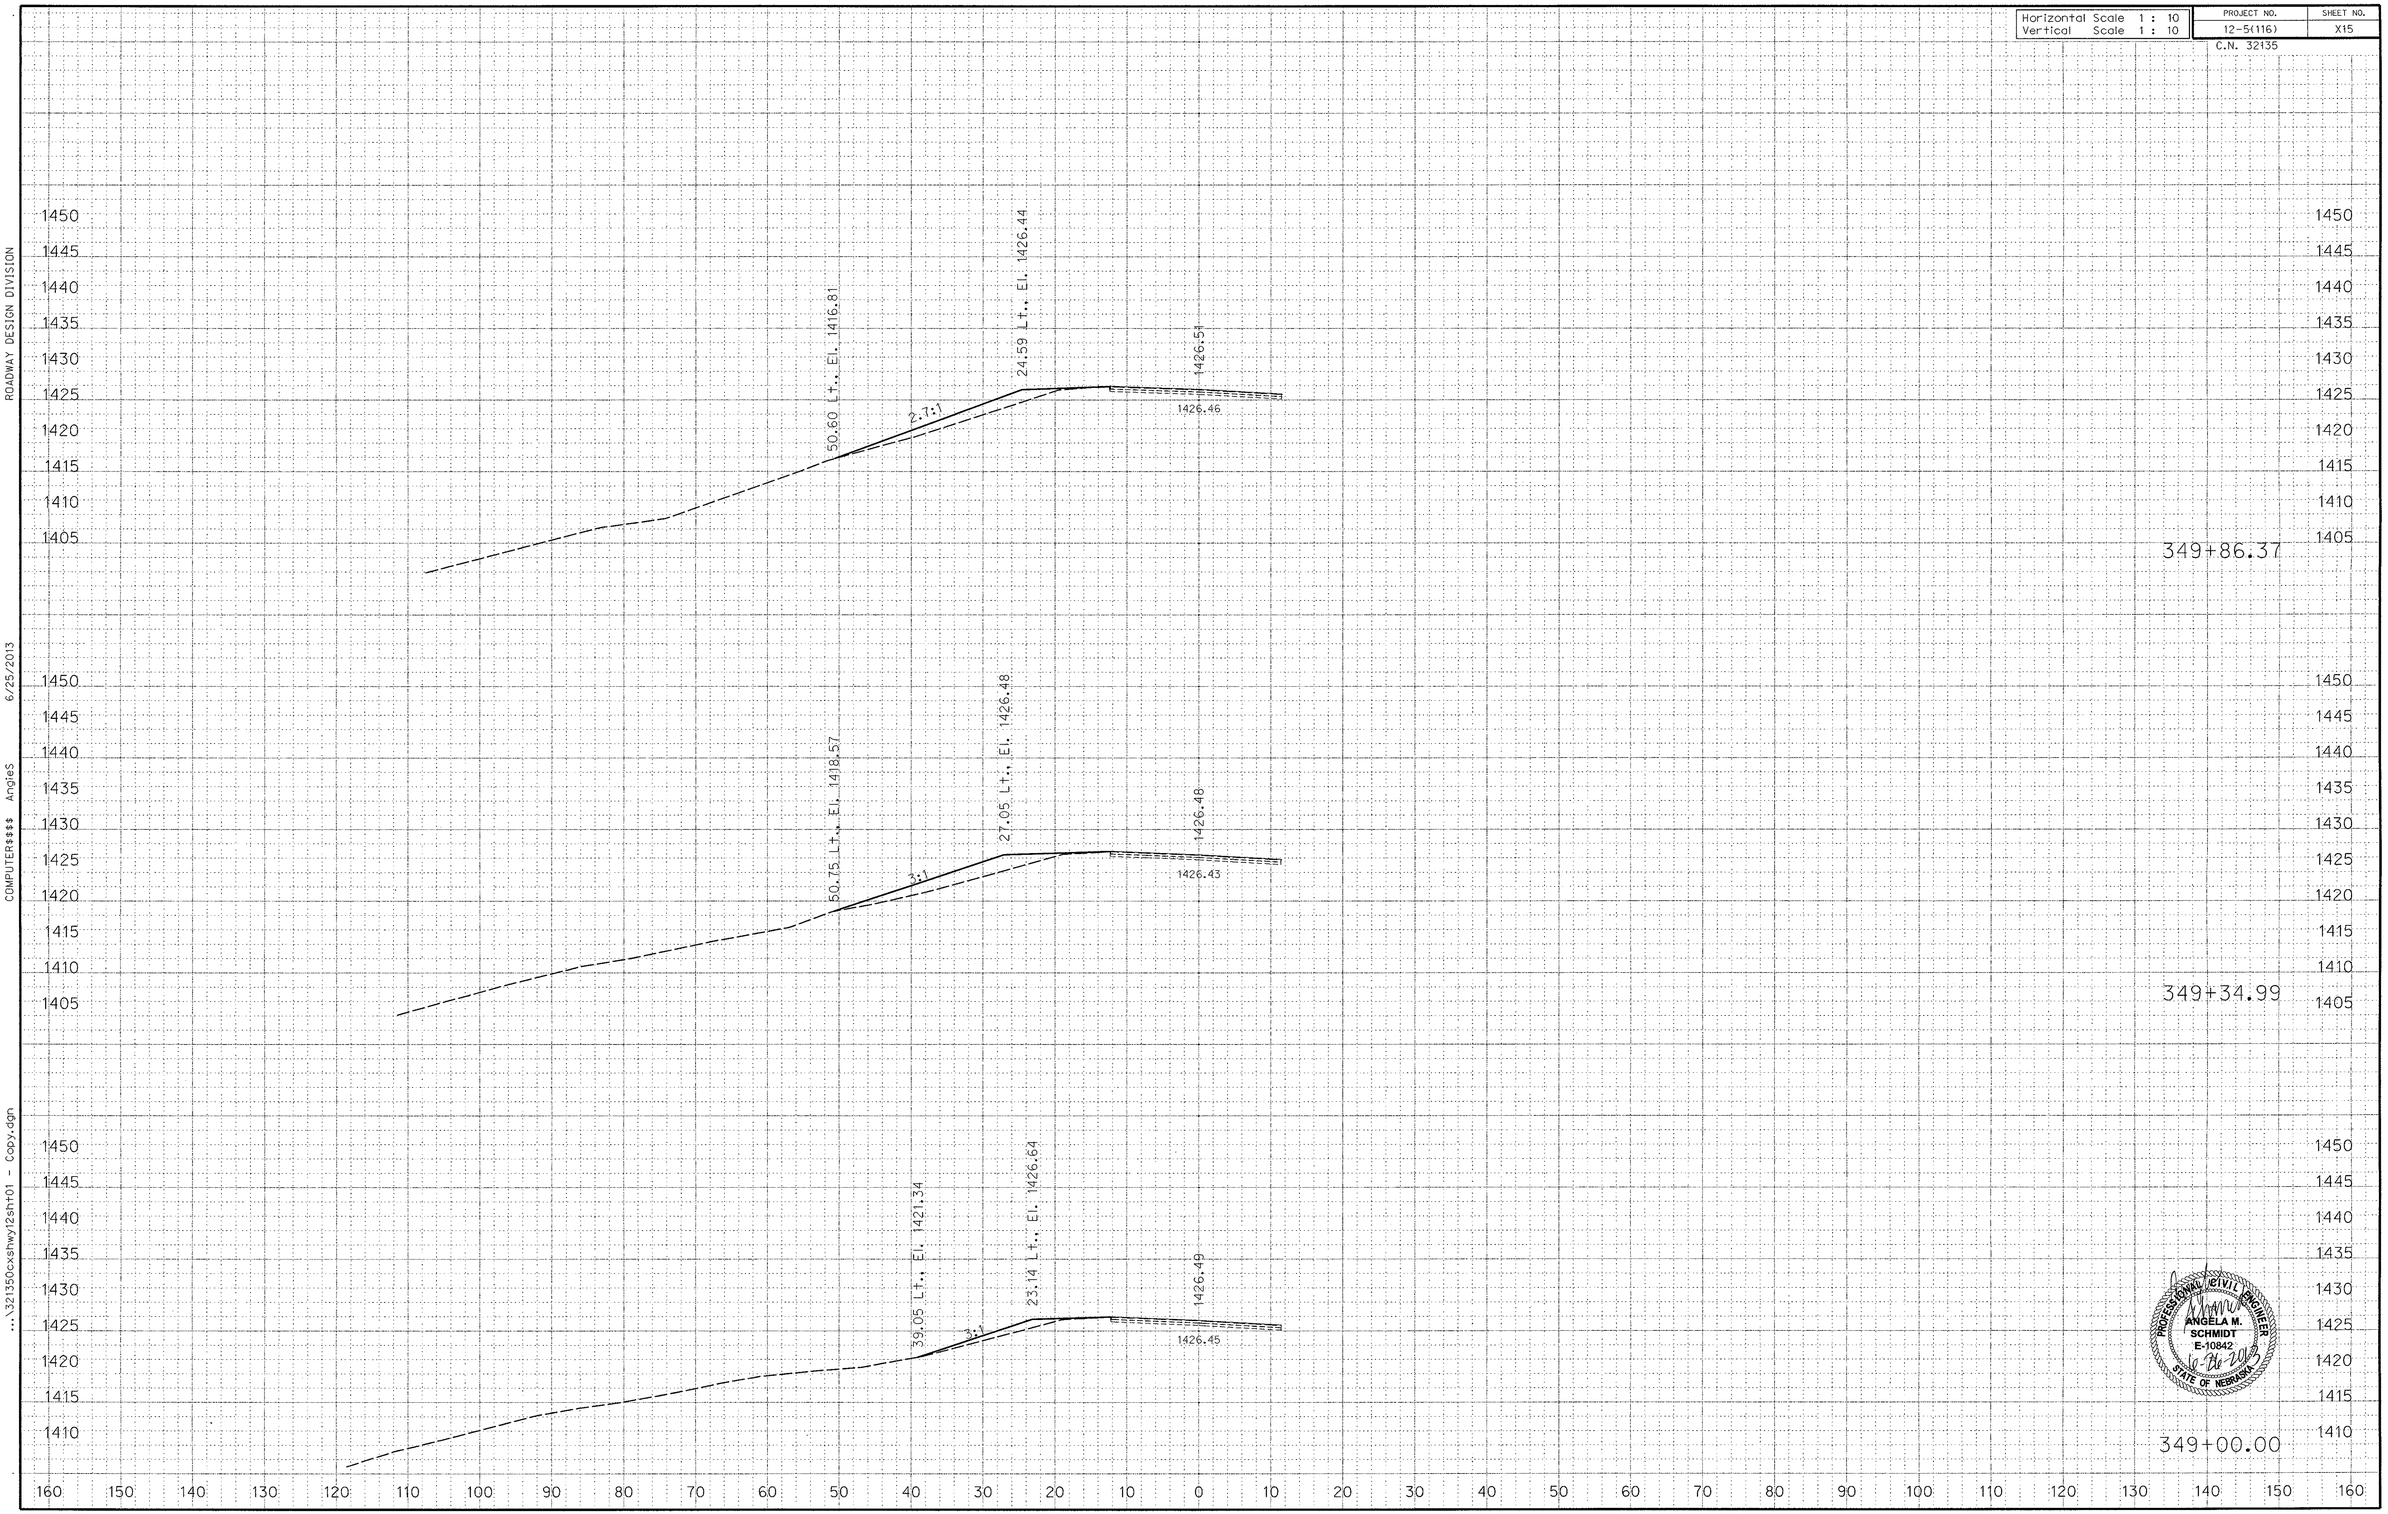

PROFESSIONAL CIVIL ENGINEER
ANGELA M. SCHMIDT
E-10842
6-26-2013
STATE OF NEBRASKA

ROADWAY DESIGN DIVISION
6/25/2013
COMPUTER$$$$ AngleS
...\321350cxsfhwy12sht01 - Copy.dgn

Horizontal Scale 1 : 10	PROJECT NO.	SHEET NO.
Vertical Scale 1 : 10	12-5(116)	X16
	C.N. 32135	

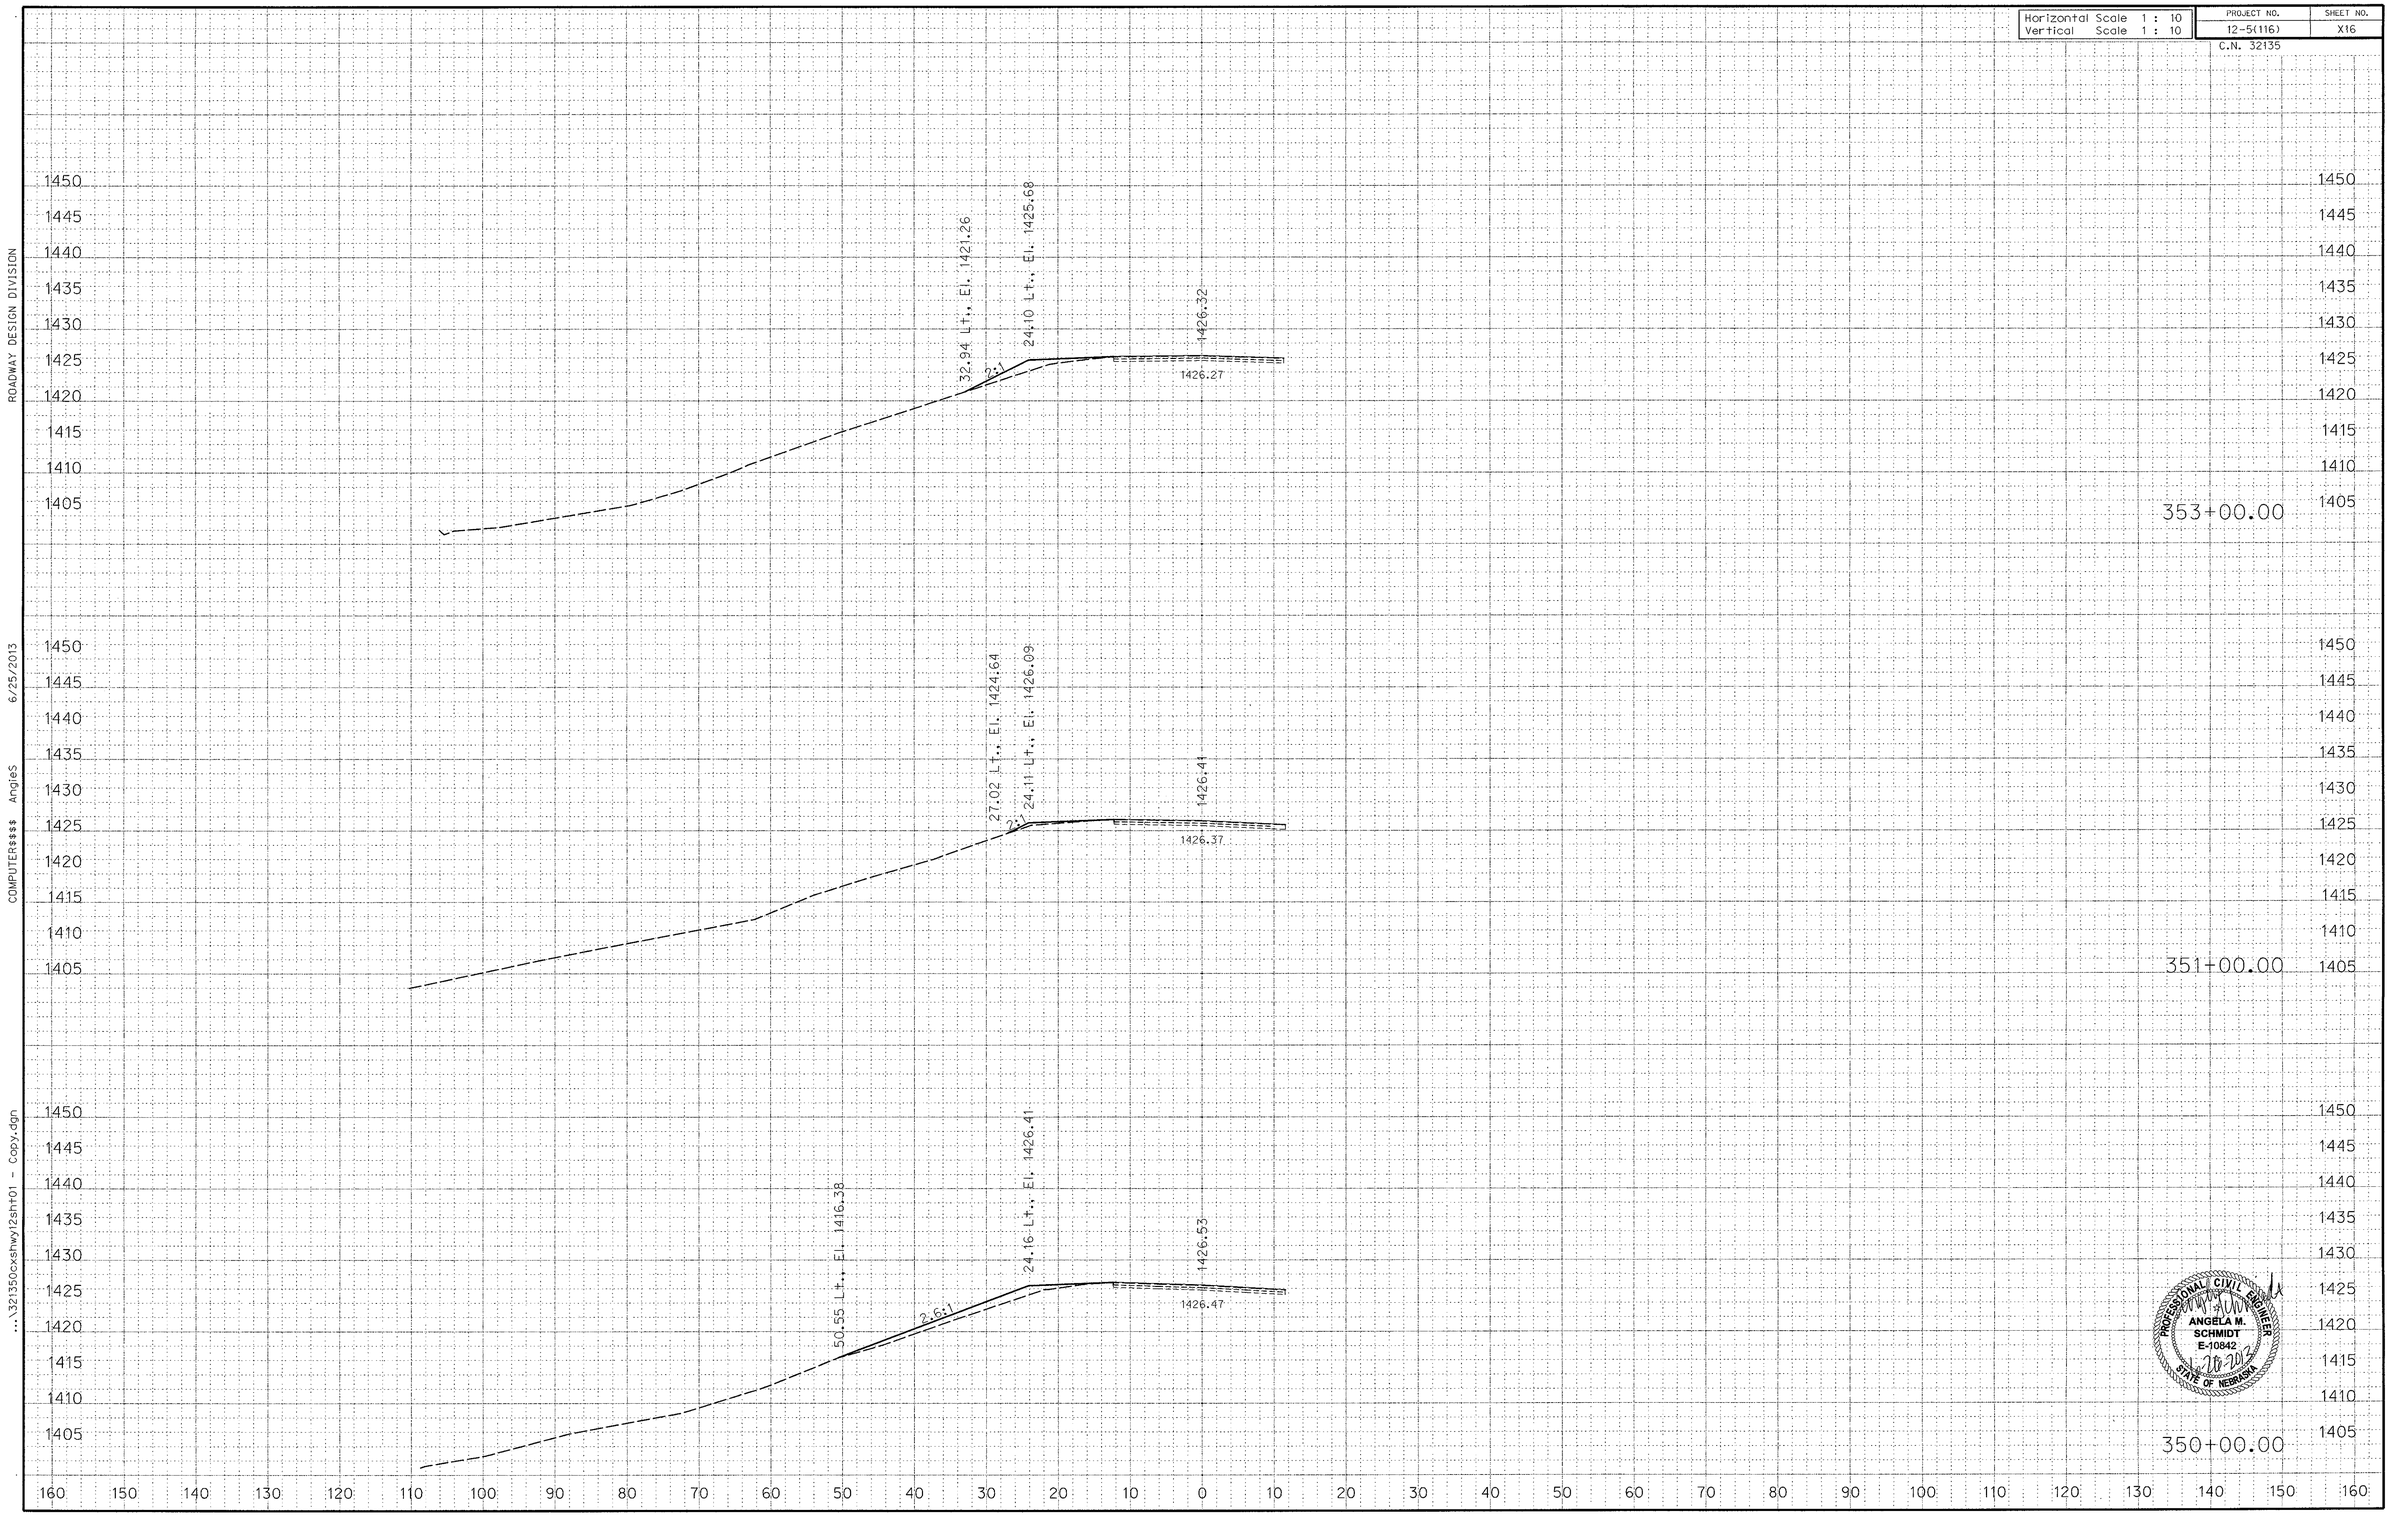

PROFESSIONAL CIVIL ENGINEER
ANGELA M. SCHMIDT
E-10842
6-26-2013
STATE OF NEBRASKA

ROADWAY DESIGN DIVISION

6/25/2013

COMPUTER$$$$ AngleS

...\321350cxshwy12sht01 - Copy.dgn

Horizontal Scale 1 : 10	PROJECT NO.	SHEET NO.
Vertical Scale 1 : 10	12-5(116)	X17
	C.N. 32135	

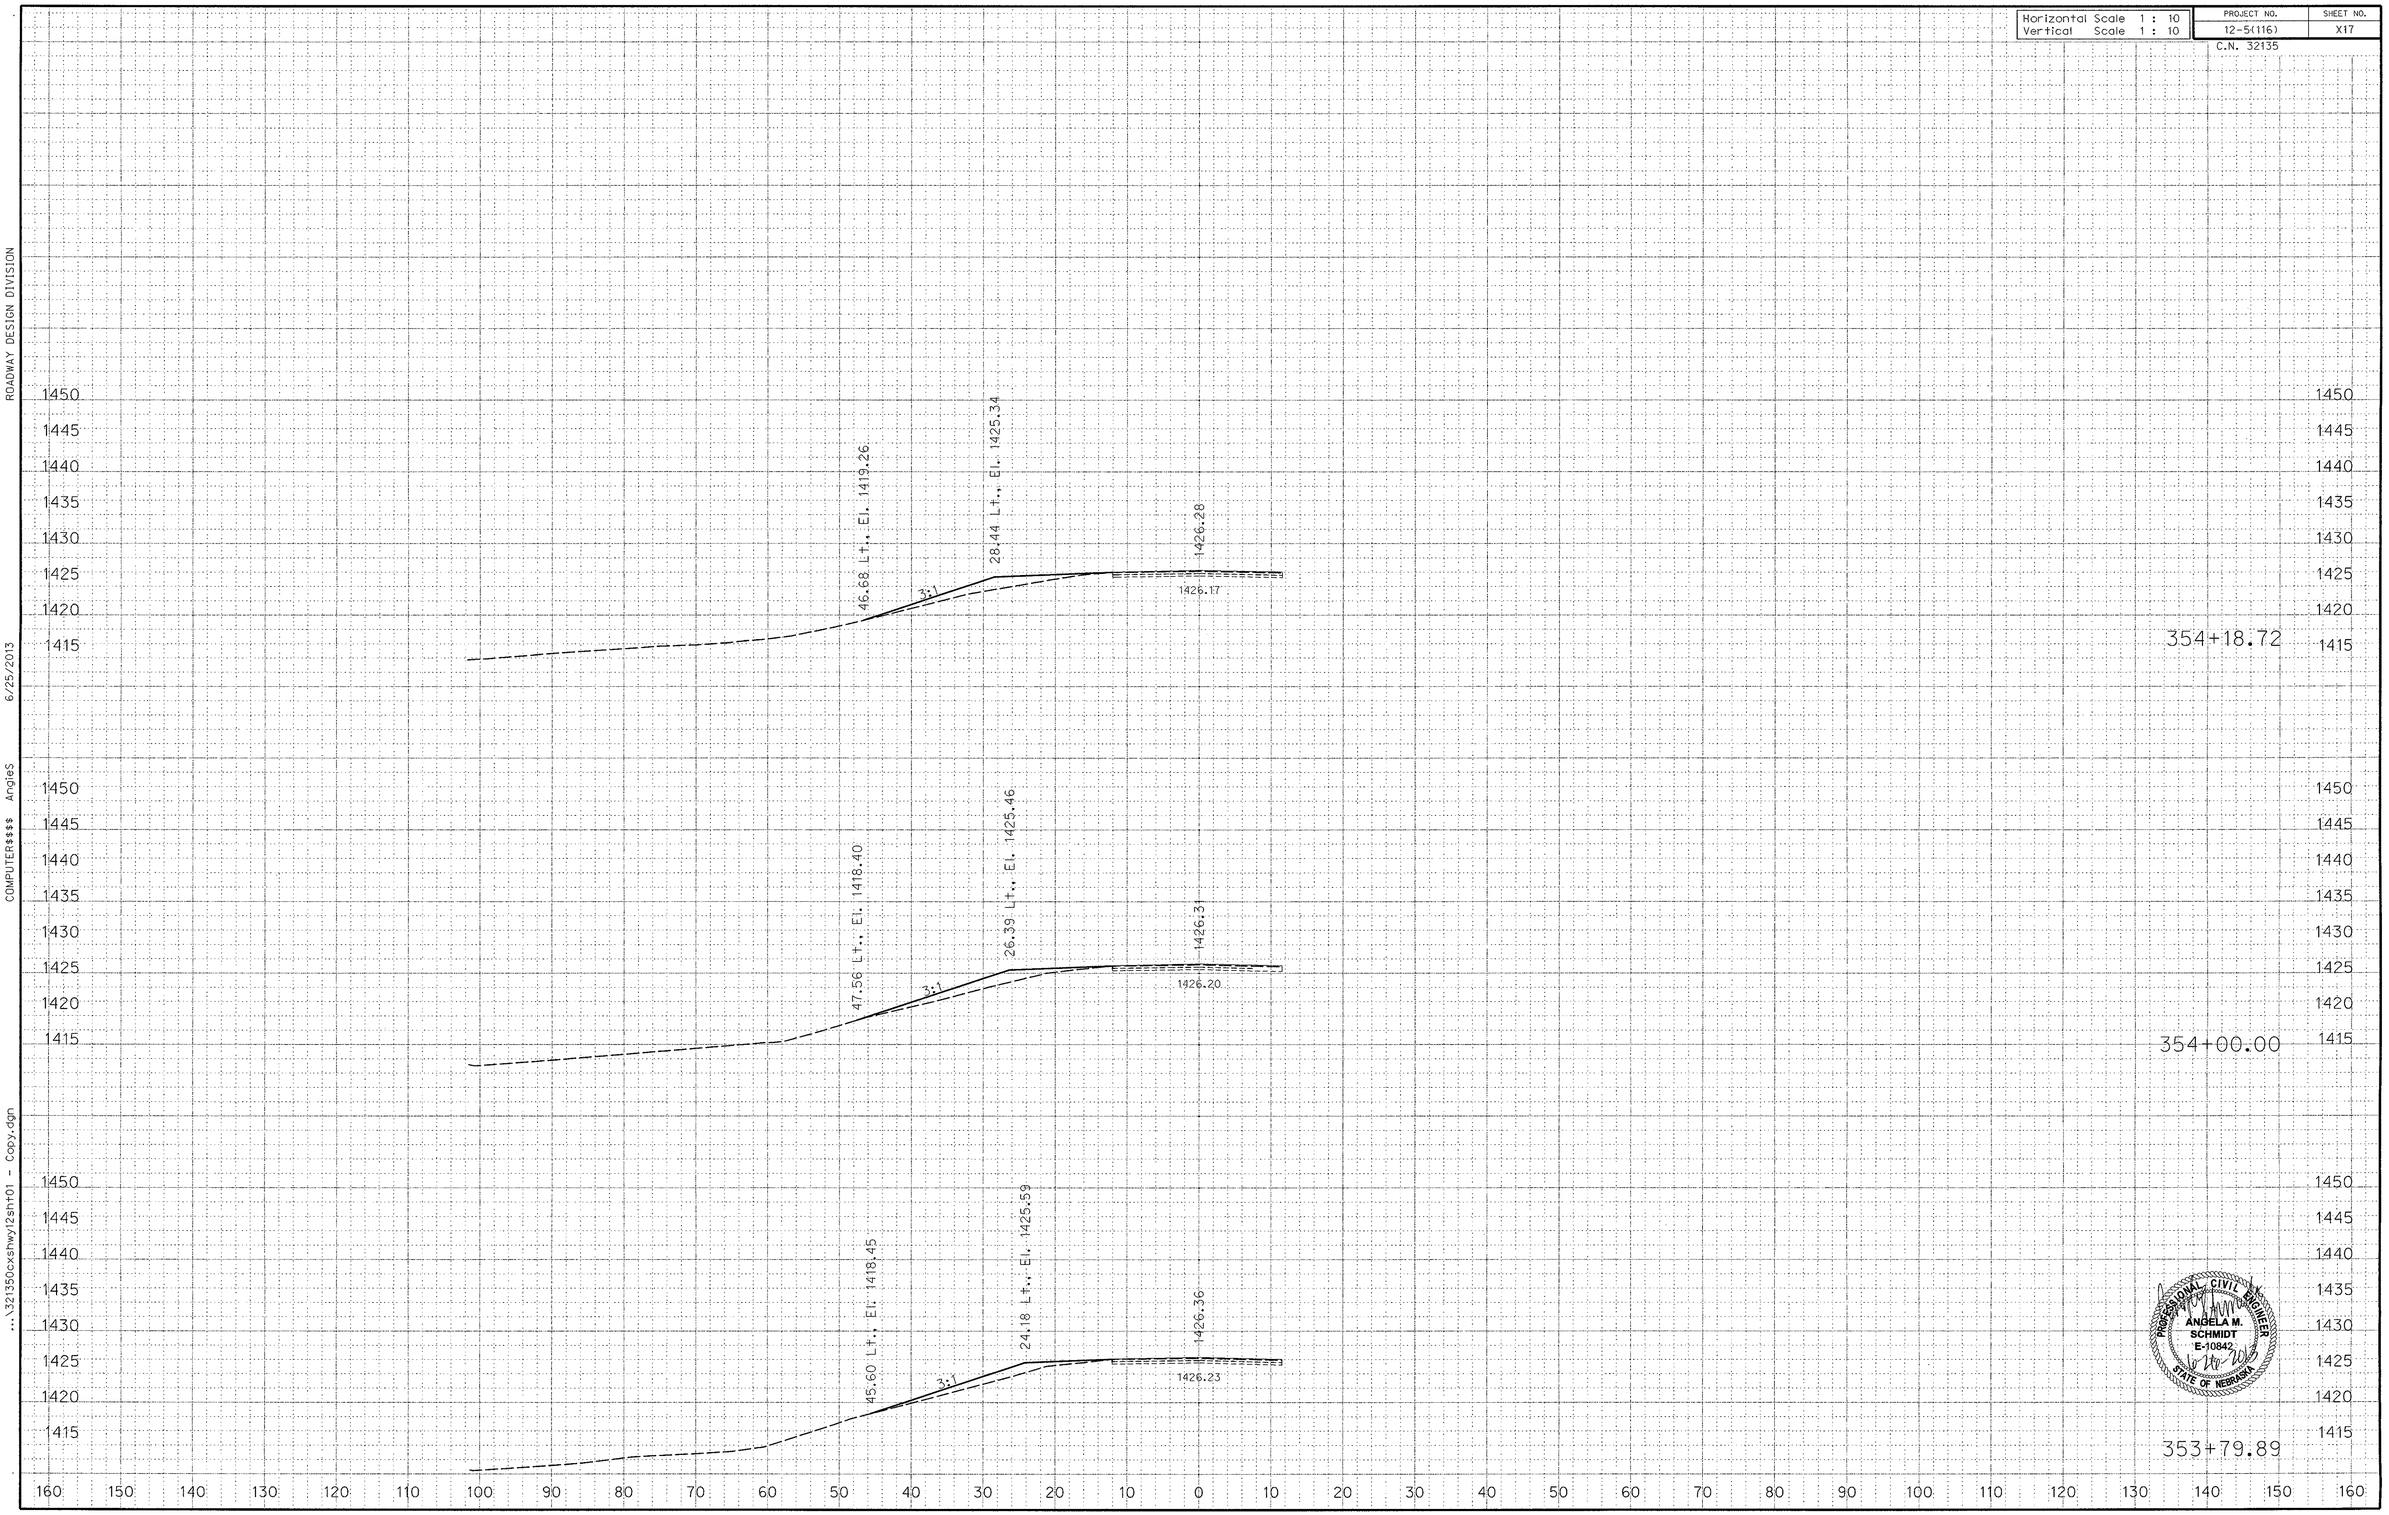

PROFESSIONAL CIVIL ENGINEER
ANGELA M. SCHMIDT
E-10842
6-10-2013
STATE OF NEBRASKA

ROADWAY DESIGN DIVISION

6/25/2013

COMPUTER$$$$$ AngleS

...\321350cxshwy12sht01 - Copy.dgn

Horizontal Scale 1 : 10	PROJECT NO.	SHEET NO.
Vertical Scale 1 : 10	12-5(116)	X18
	C.N. 32135	

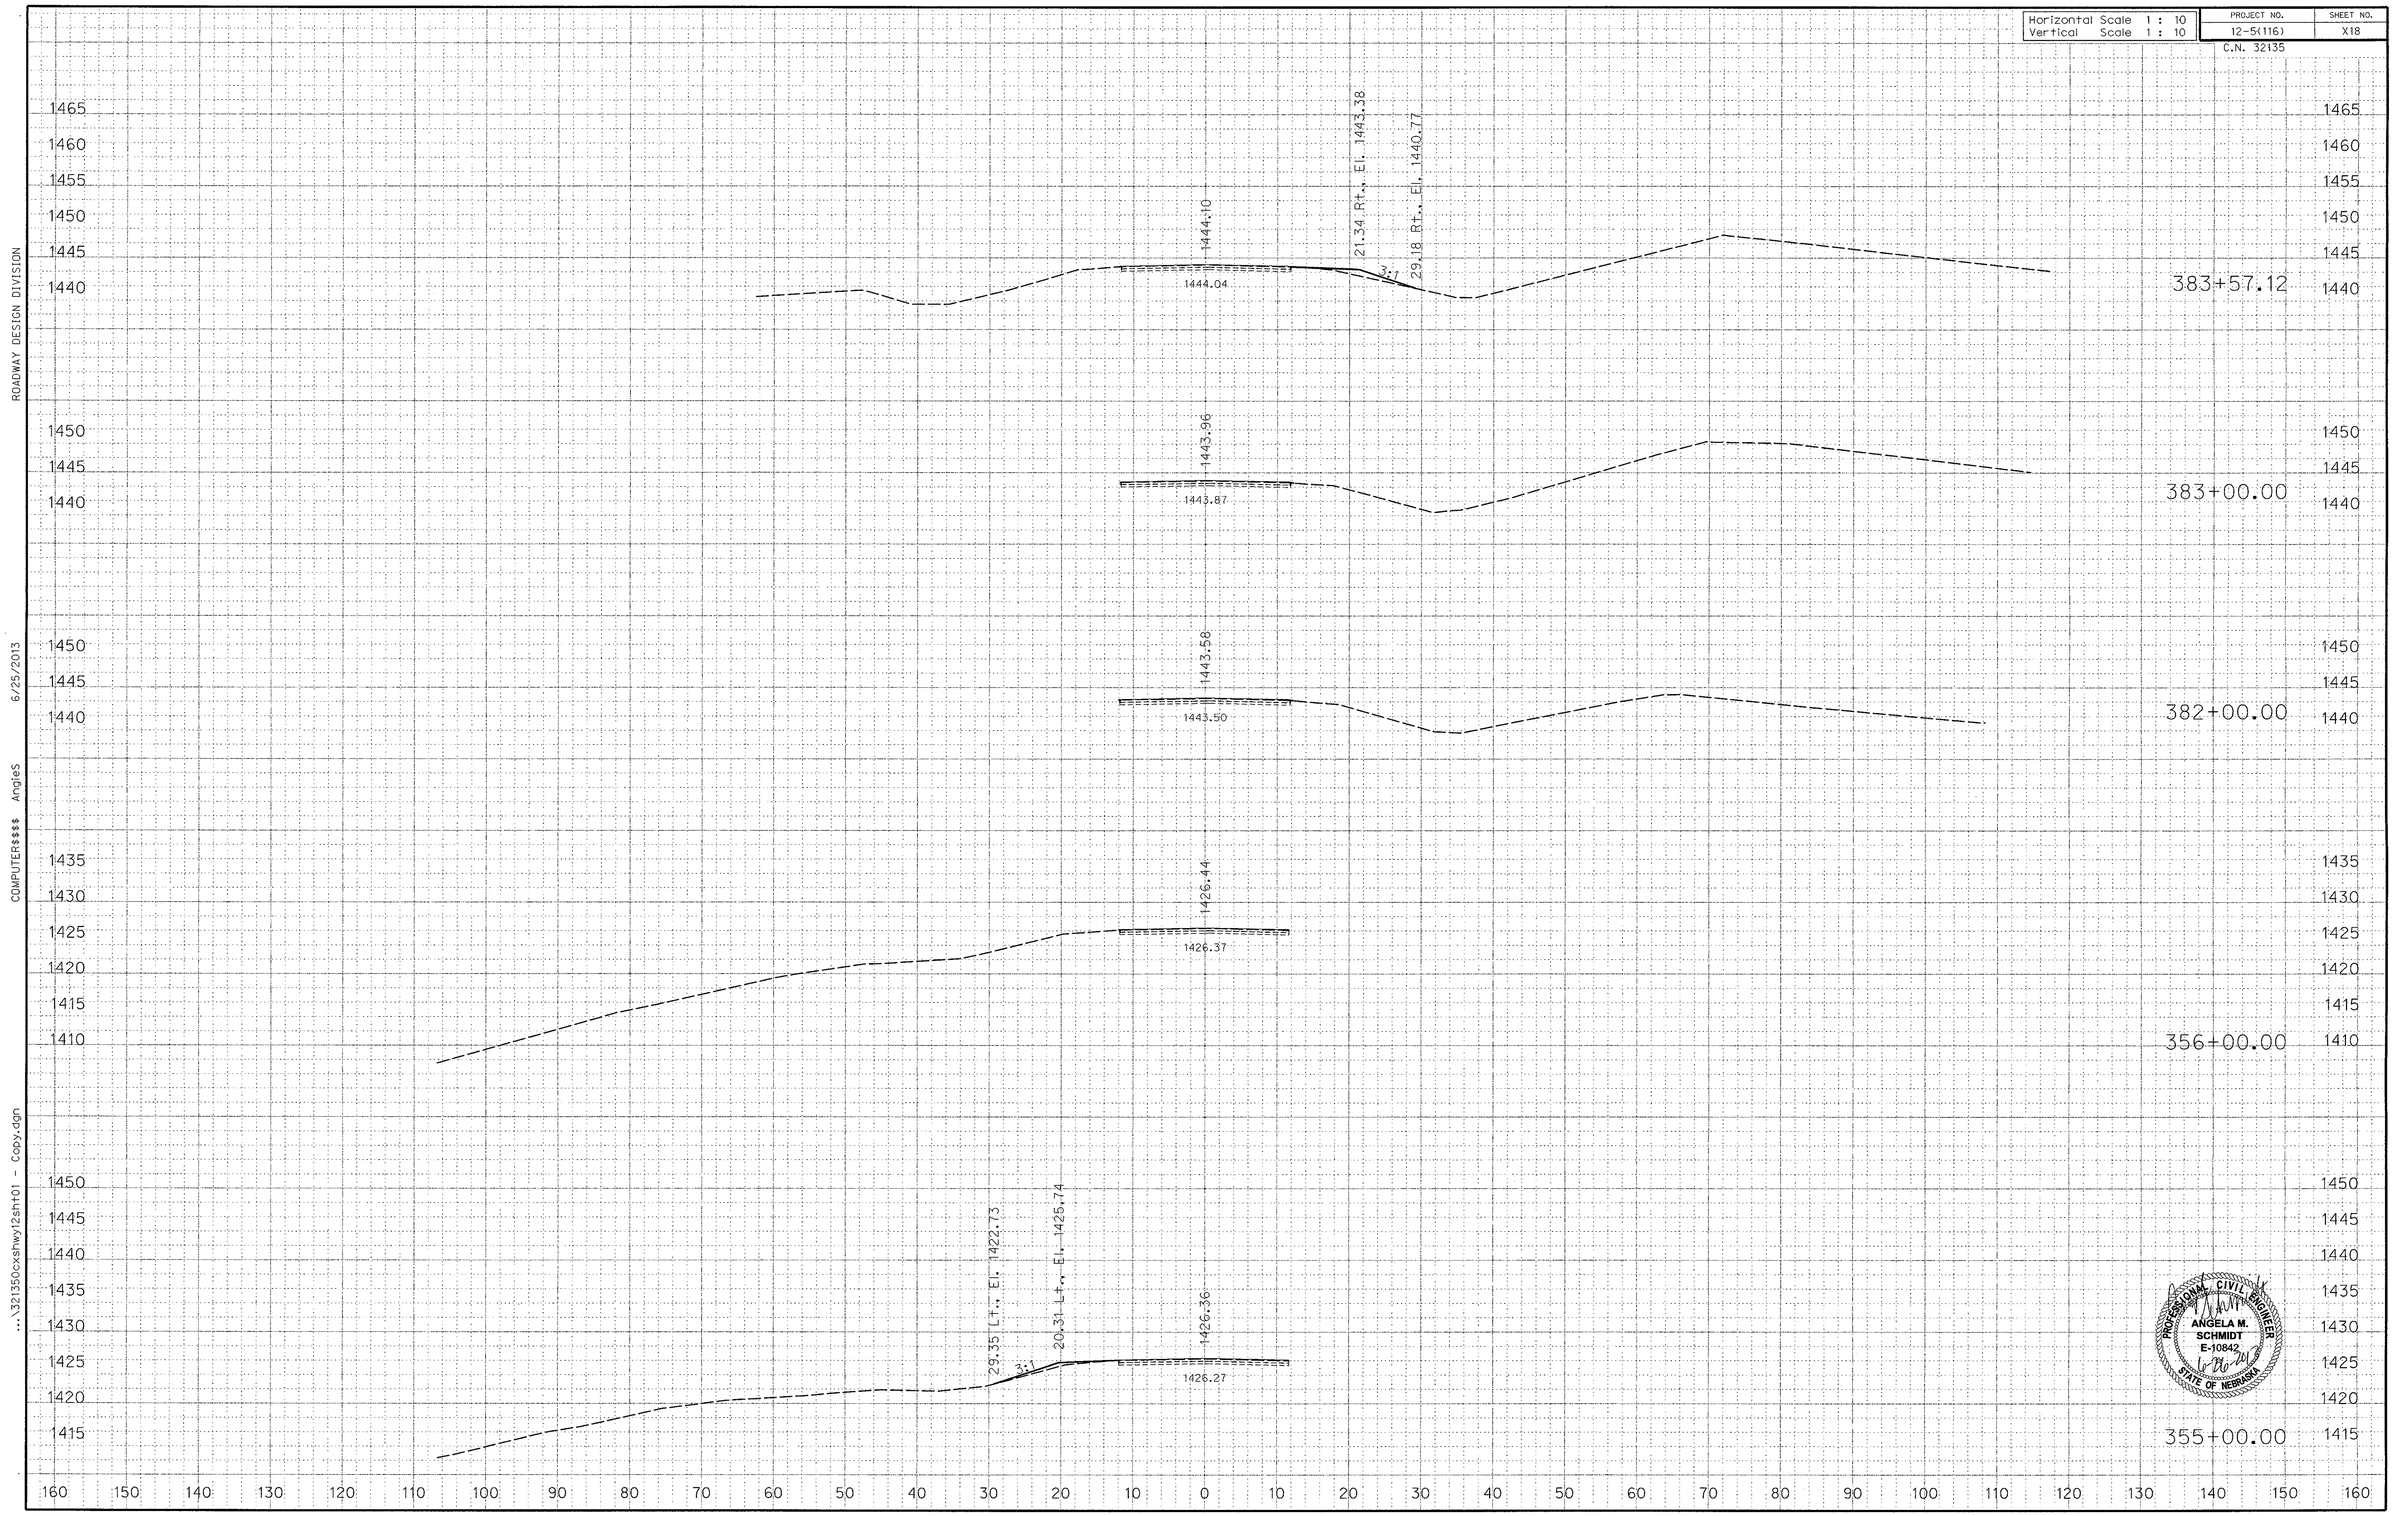

PROFESSIONAL CIVIL ENGINEER
ANGELA M. SCHMIDT
E-10842
6-26-2013
STATE OF NEBRASKA

ROADWAY DESIGN DIVISION

6/25/2013

COMPUTER$$$$ AngleS

...\321350cxsfhwy12sht01 - Copy.dgn

Horizontal Scale 1 : 10	PROJECT NO.	SHEET NO.
Vertical Scale 1 : 10	12-5(116)	X19
	C.N. 32135	

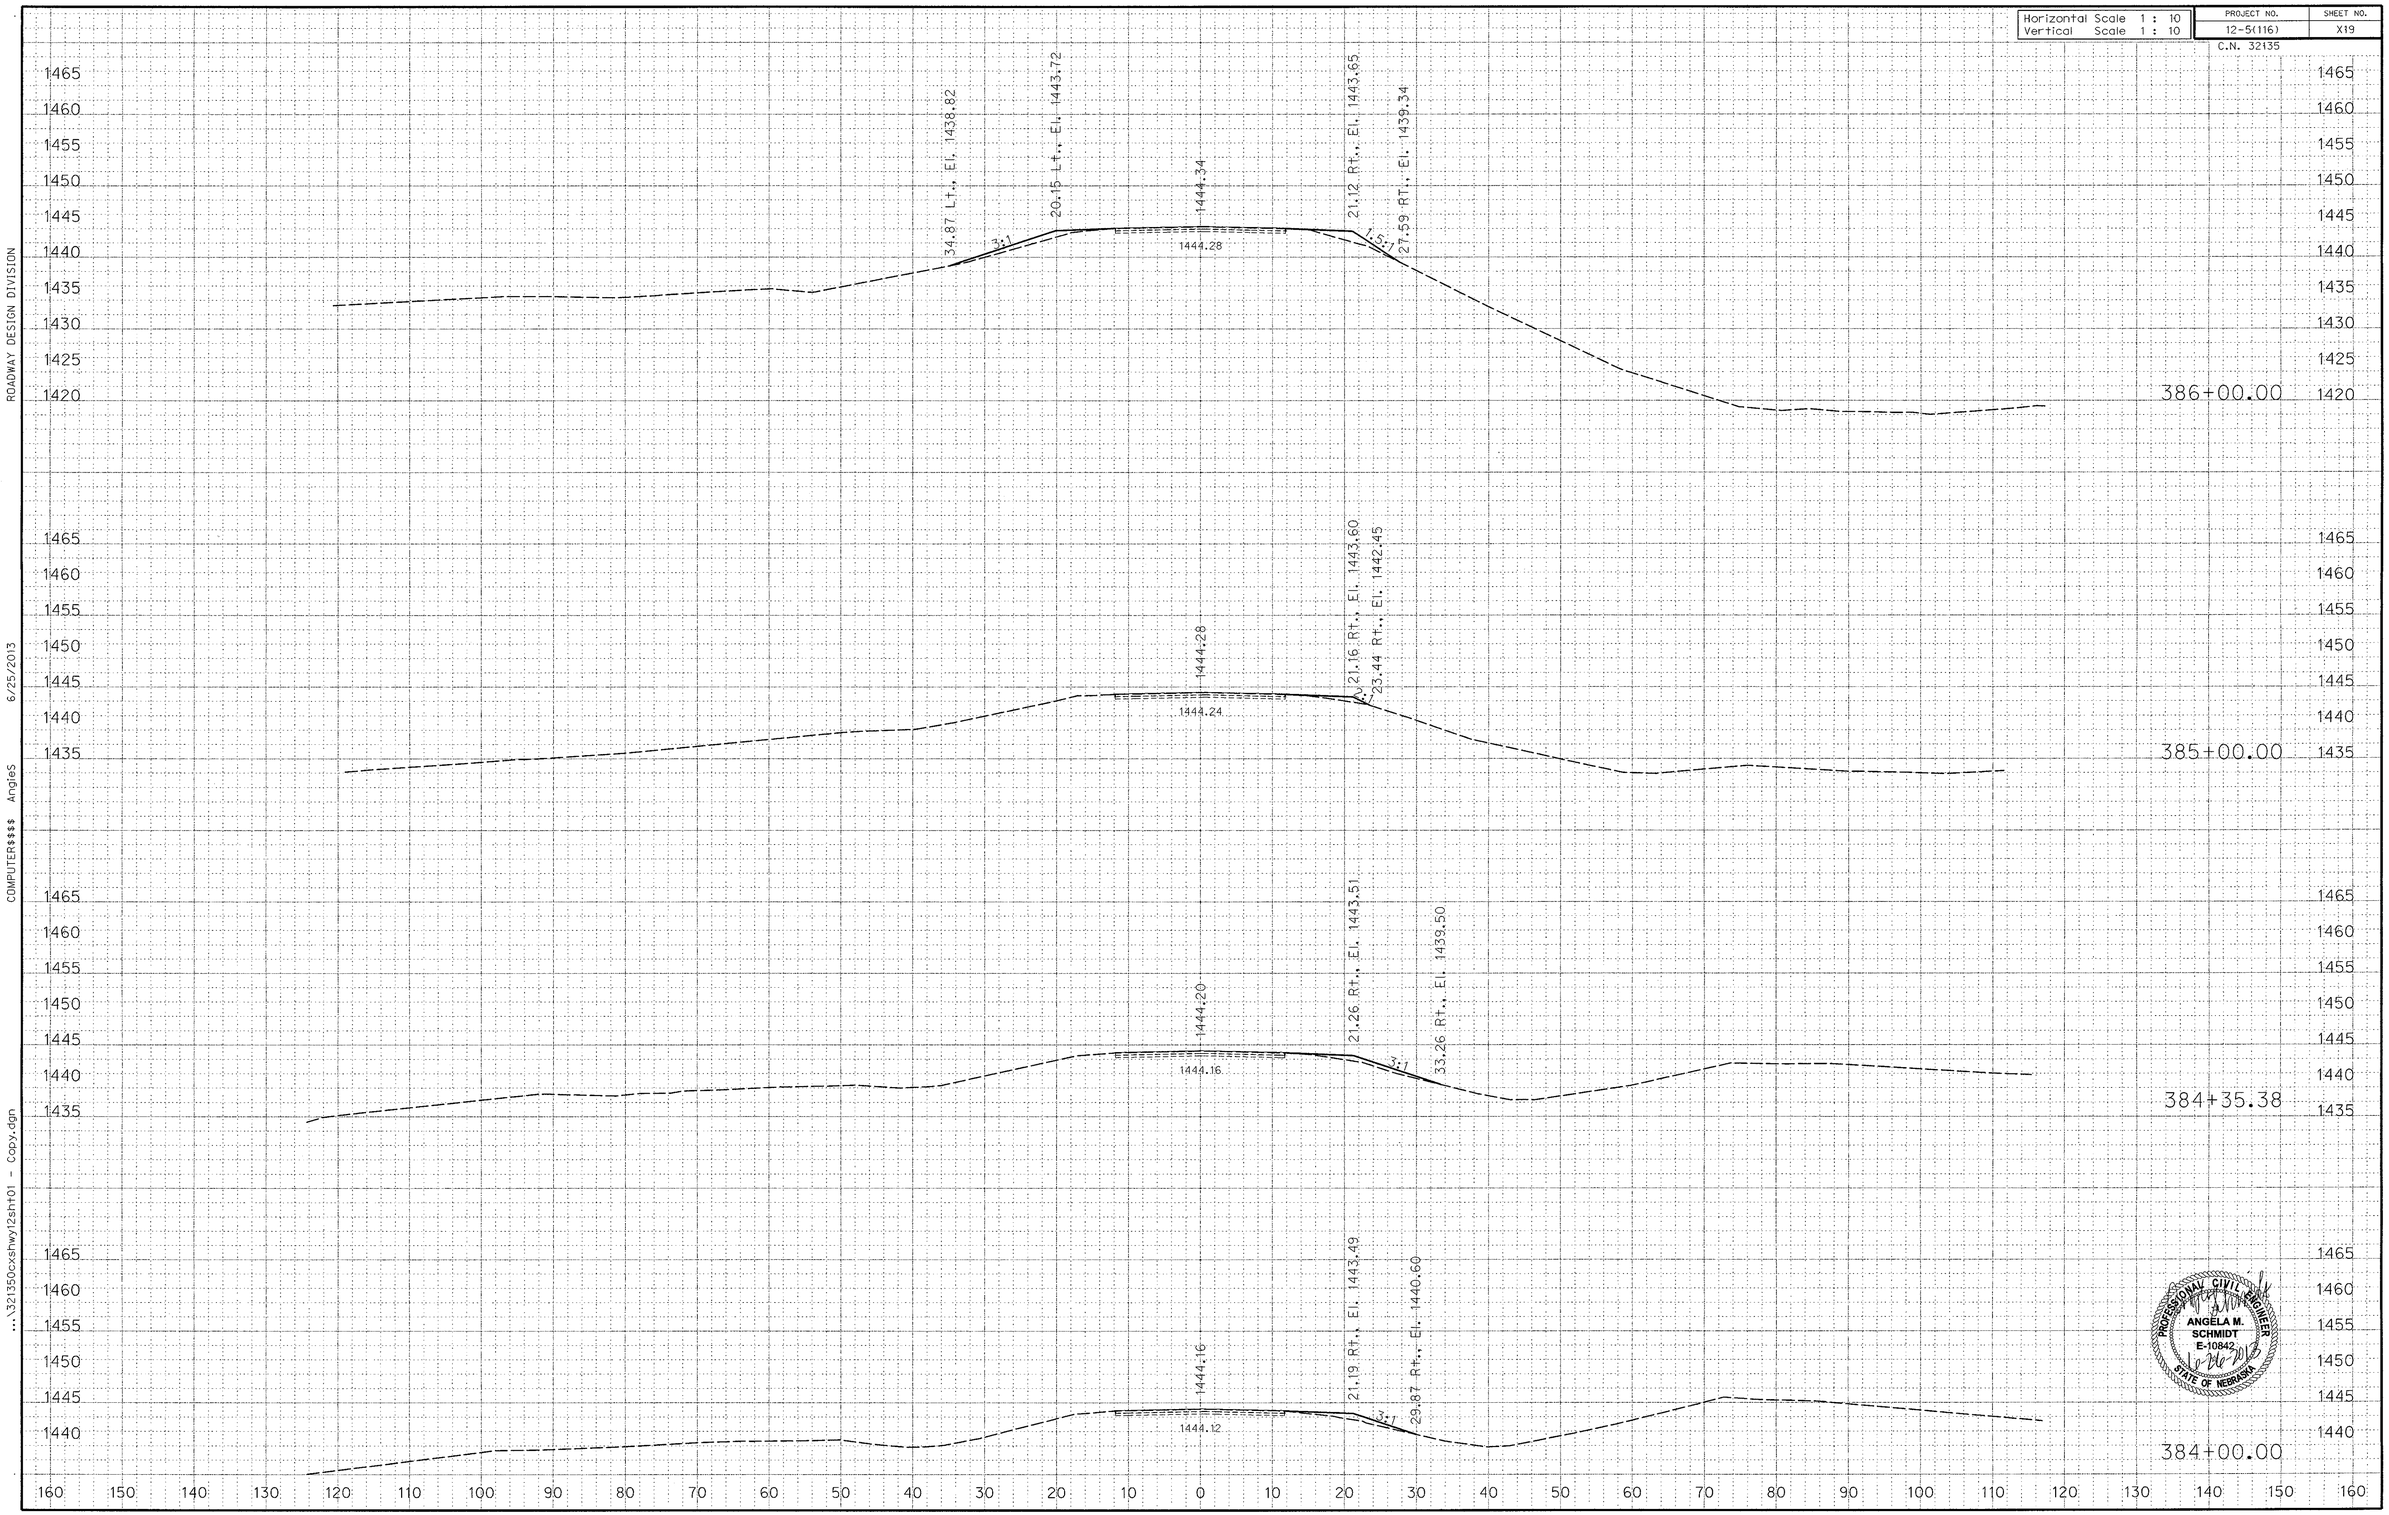

PROFESSIONAL CIVIL ENGINEER
ANGELA M. SCHMIDT
E-10842
6-26-2013
STATE OF NEBRASKA

ROADWAY DESIGN DIVISION

6/25/2013

COMPUTER$$$$ AngieS

...\32135cxshwy12sht01 - Copy.dgn

Horizontal Scale 1 : 10	PROJECT NO.	SHEET NO.
Vertical Scale 1 : 10	12-5(116)	X20
	C.N. 32135	

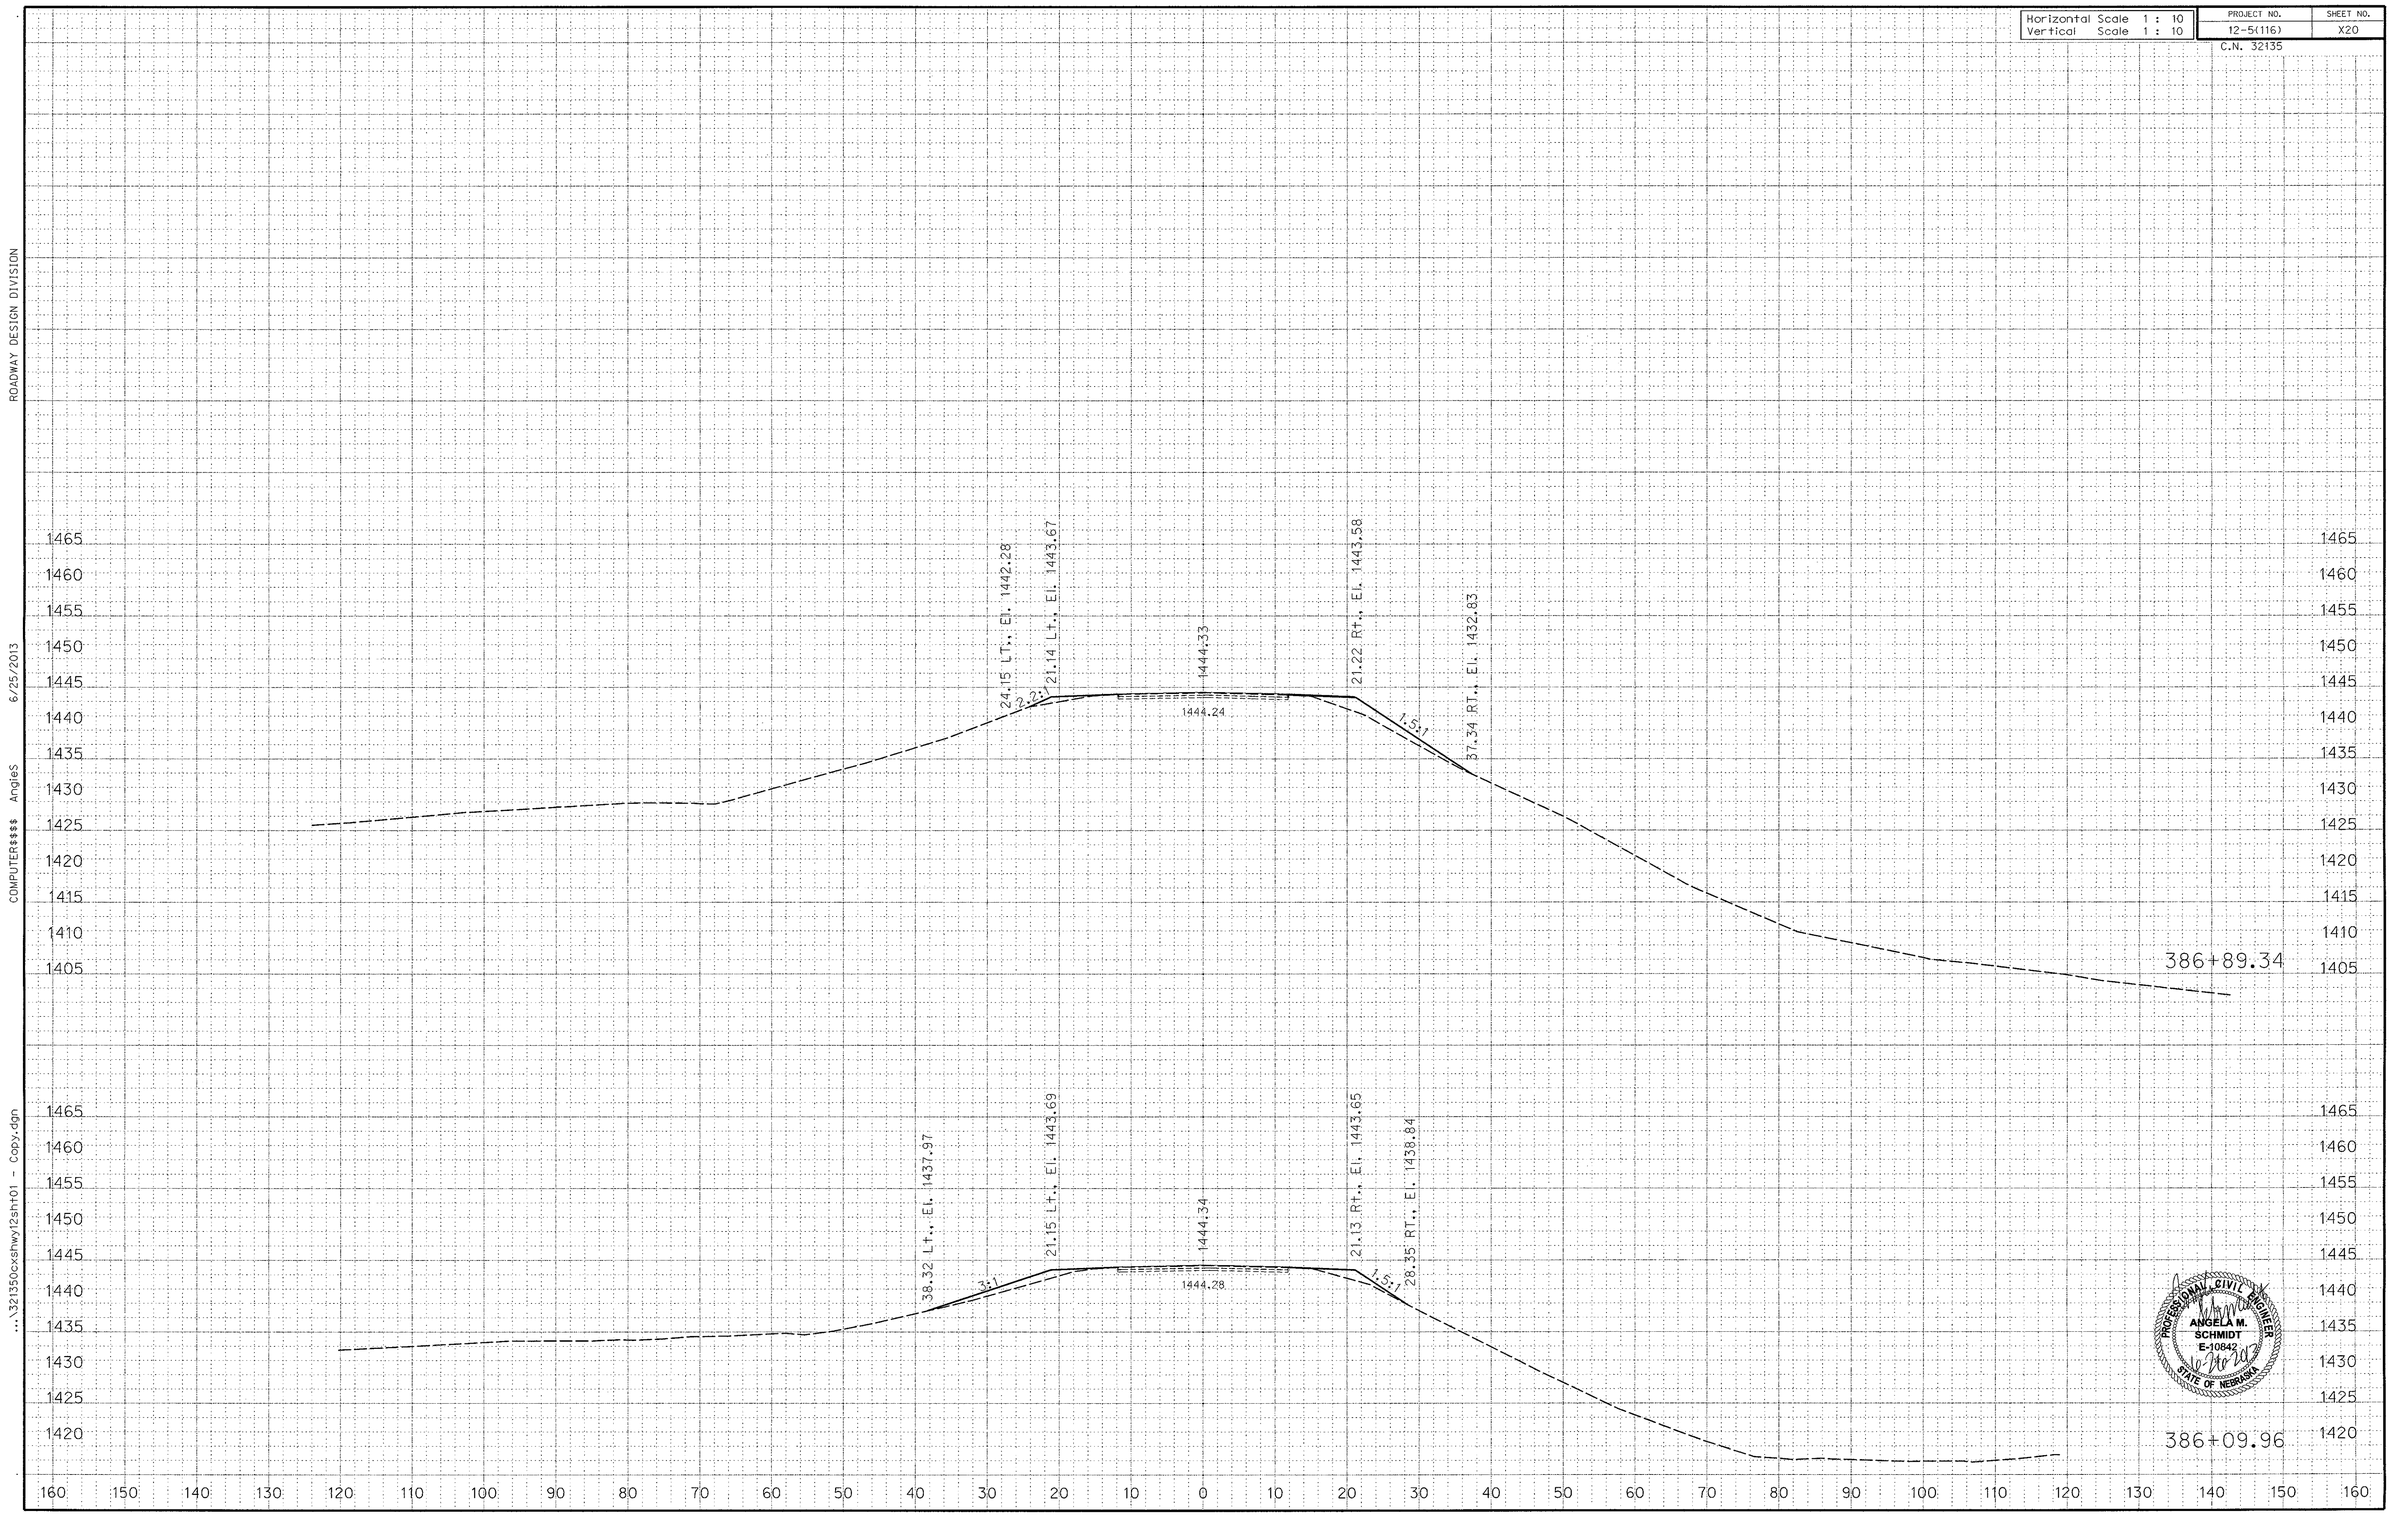

PROFESSIONAL CIVIL ENGINEER
ANGELA M. SCHMIDT
E-10842
STATE OF NEBRASKA

ROADWAY DESIGN DIVISION
6/25/2013
COMPUTER$$$$ AngieS
...\321350cxshwy12sht01 - Copy.dgn

Horizontal Scale 1 : 10	PROJECT NO.	SHEET NO.
Vertical Scale 1 : 10	12-5(116)	X21
	C.N. 32135	

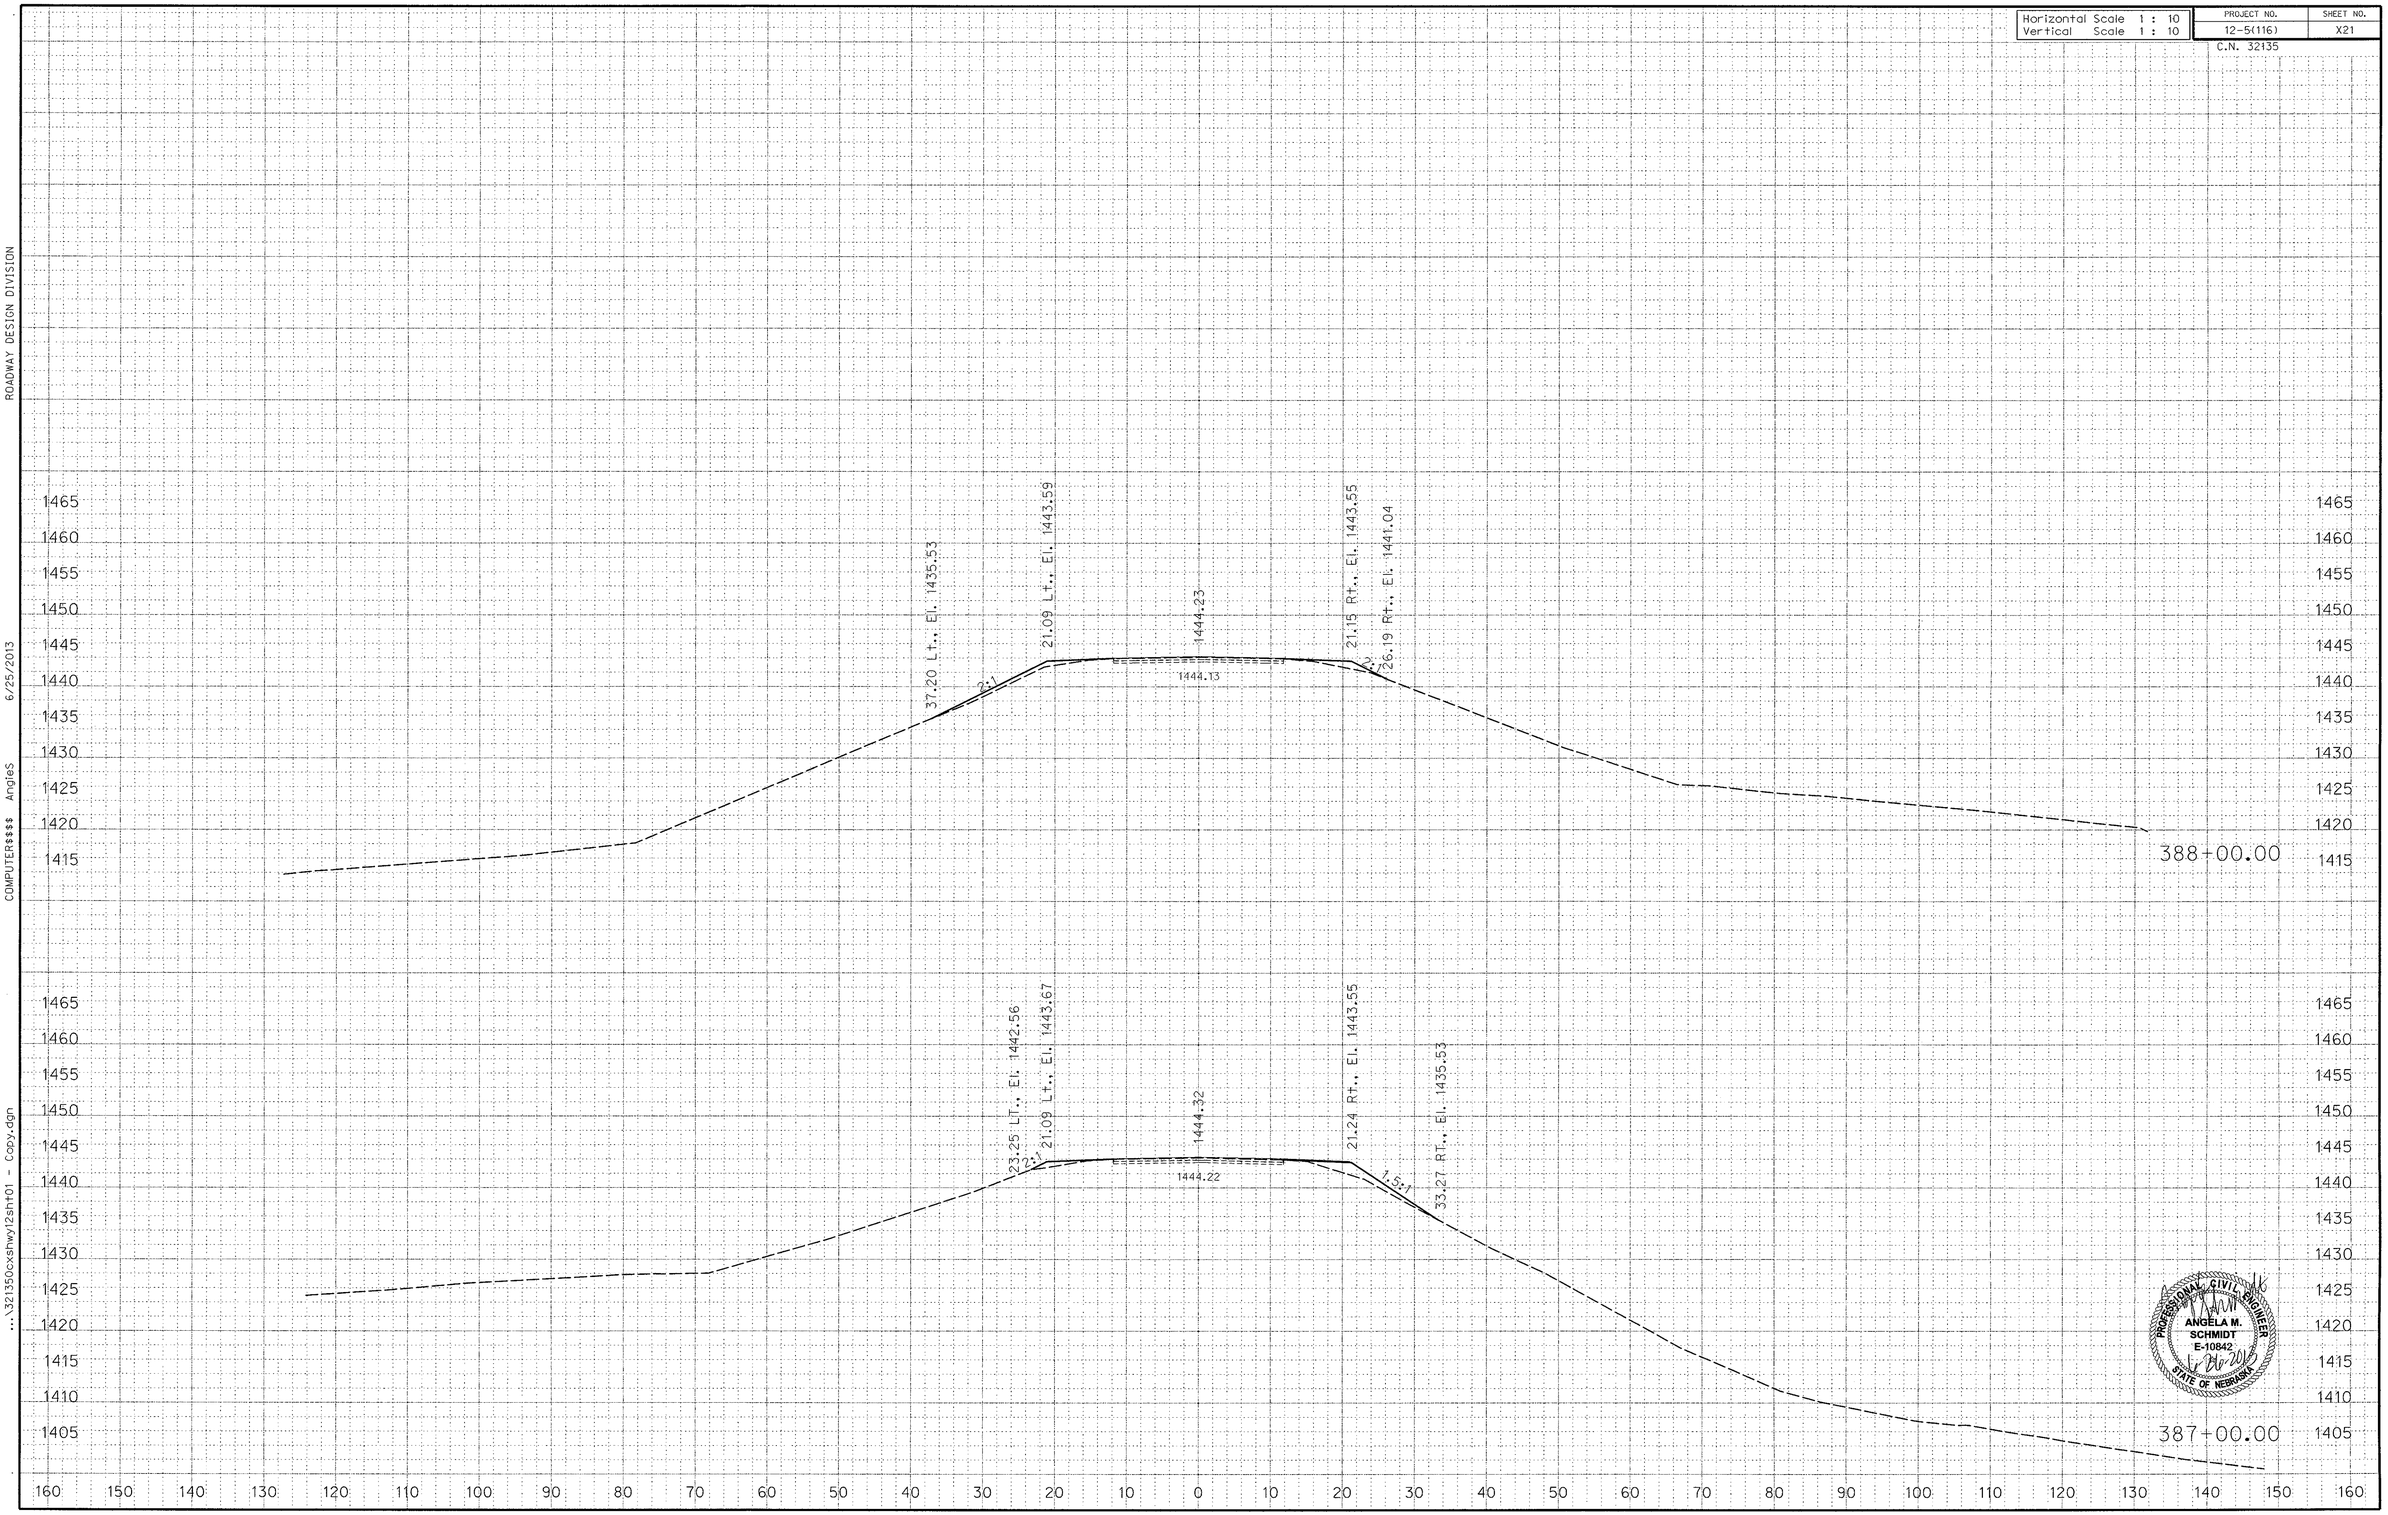

PROFESSIONAL CIVIL ENGINEER
ANGELA M. SCHMIDT
E-10842
STATE OF NEBRASKA

ROADWAY DESIGN DIVISION
6/25/2013
COMPUTER$$$$ AngleS
...\321350cxshwy12sht01 - Copy.dgn

Horizontal Scale 1 : 10	PROJECT NO.	SHEET NO.
Vertical Scale 1 : 10	12-5(116)	X22
	C.N. 32135	

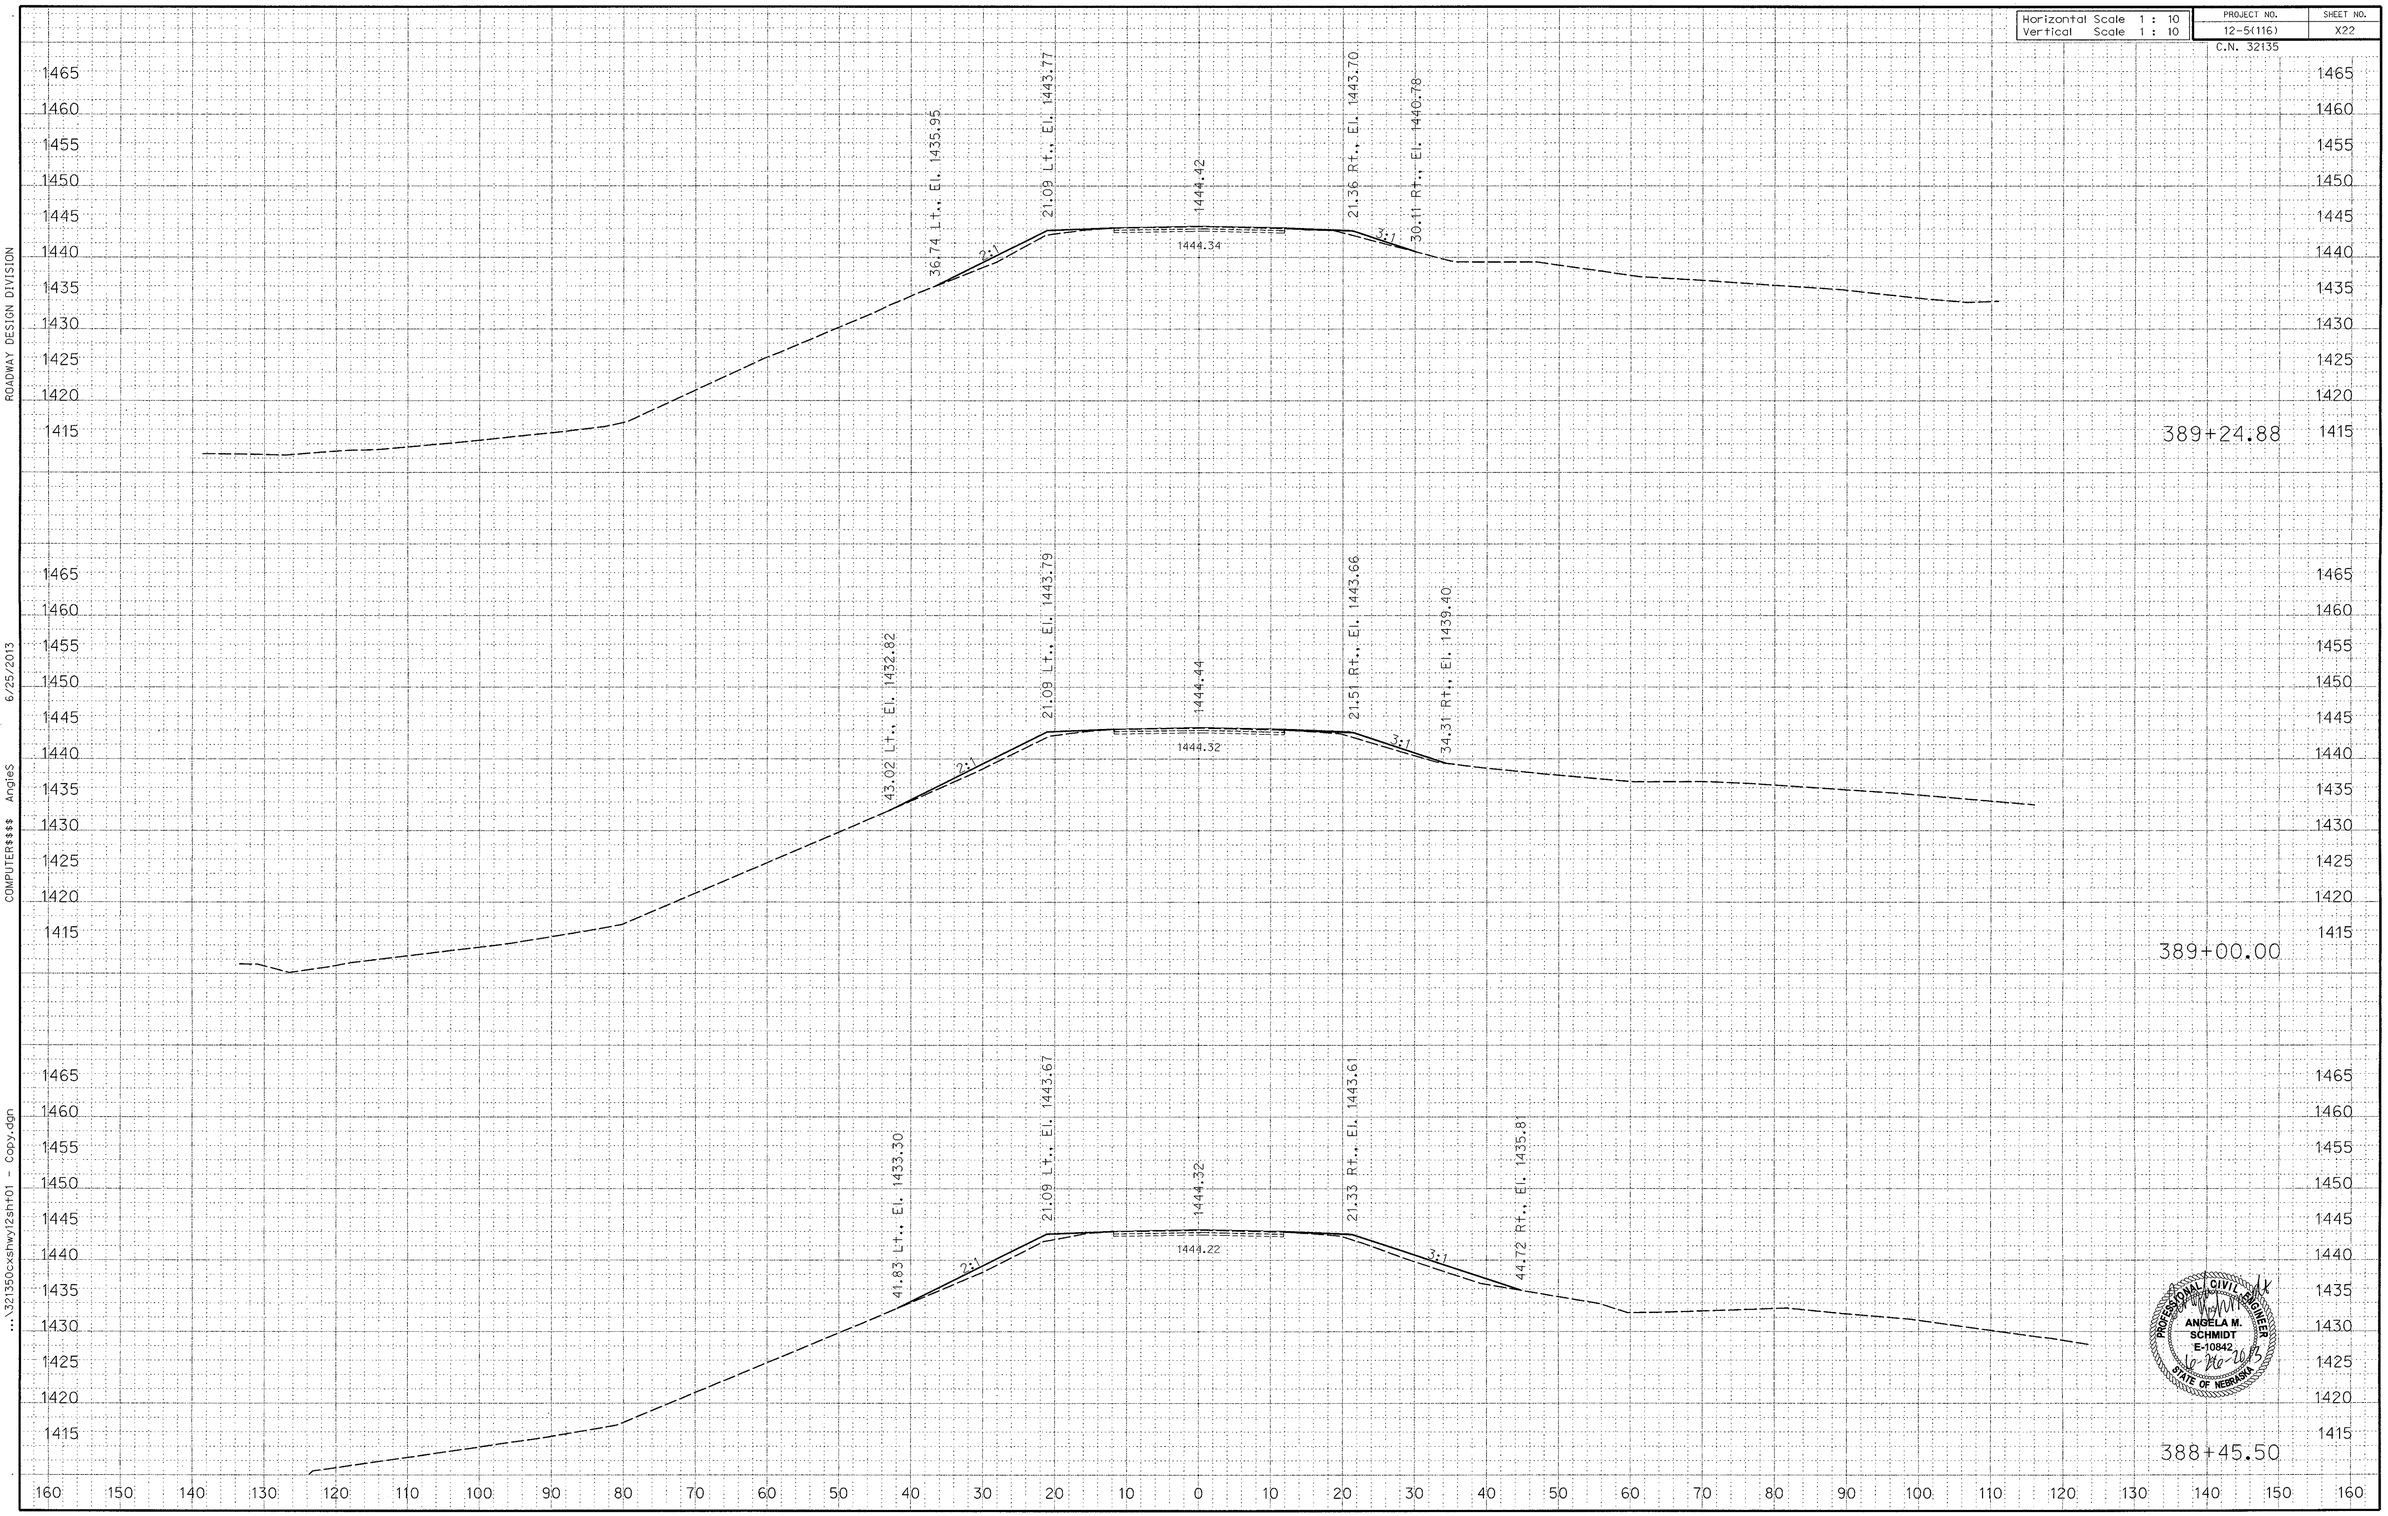

PROFESSIONAL CIVIL ENGINEER
ANGELA M. SCHMIDT
E-10842
6-20-2013
STATE OF NEBRASKA

ROADWAY DESIGN DIVISION

COMPUTER$$$$ AngleS 6/25/2013

...\321350cxshwy12sht01 - Copy.dgn

Horizontal Scale 1 : 10 Vertical Scale 1 : 10	PROJECT NO.	SHEET NO.
	12-5(116)	X23

C.N. 32135

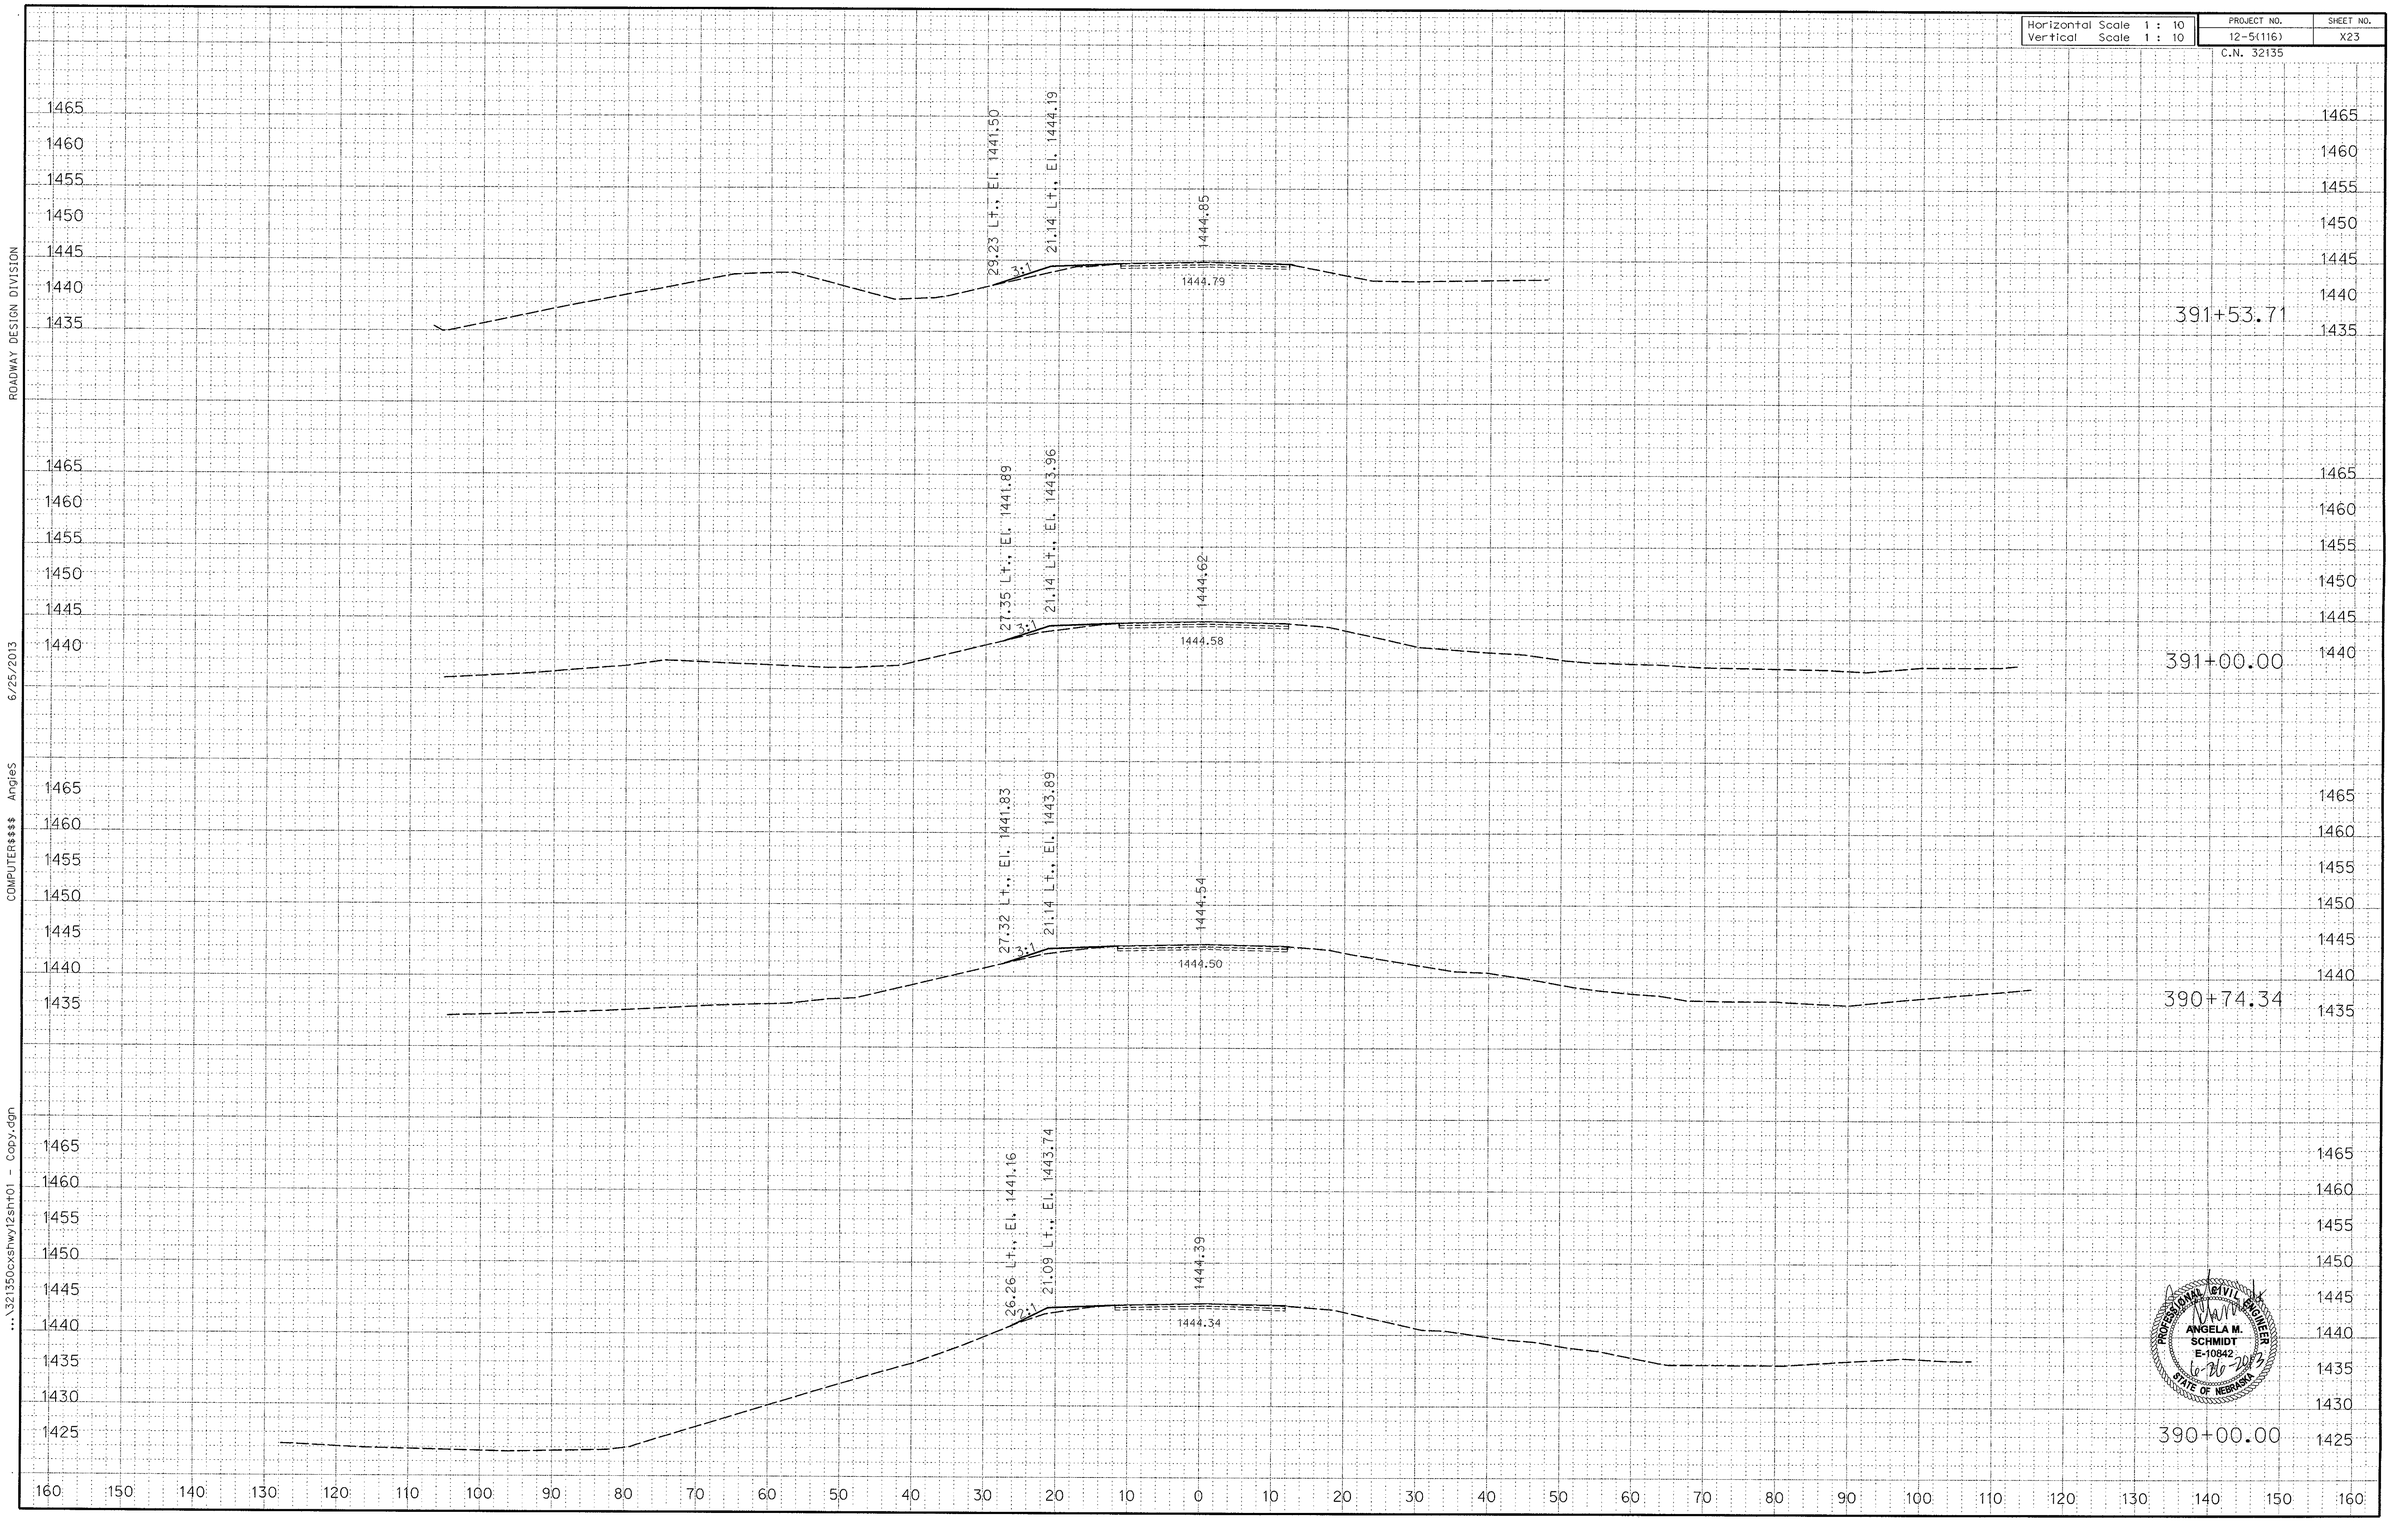

PROFESSIONAL CIVIL ENGINEER
ANGELA M. SCHMIDT
E-10842
6-26-2013
STATE OF NEBRASKA

ROADWAY DESIGN DIVISION

6/25/2013

COMPUTER$$$$$ AngieS

...\321350cxfhwy12sht01 - Copy.dgn

Horizontal Scale 1 : 10	PROJECT NO.	SHEET NO.
Vertical Scale 1 : 10	12-5(116)	X24
	C.N. 32135	

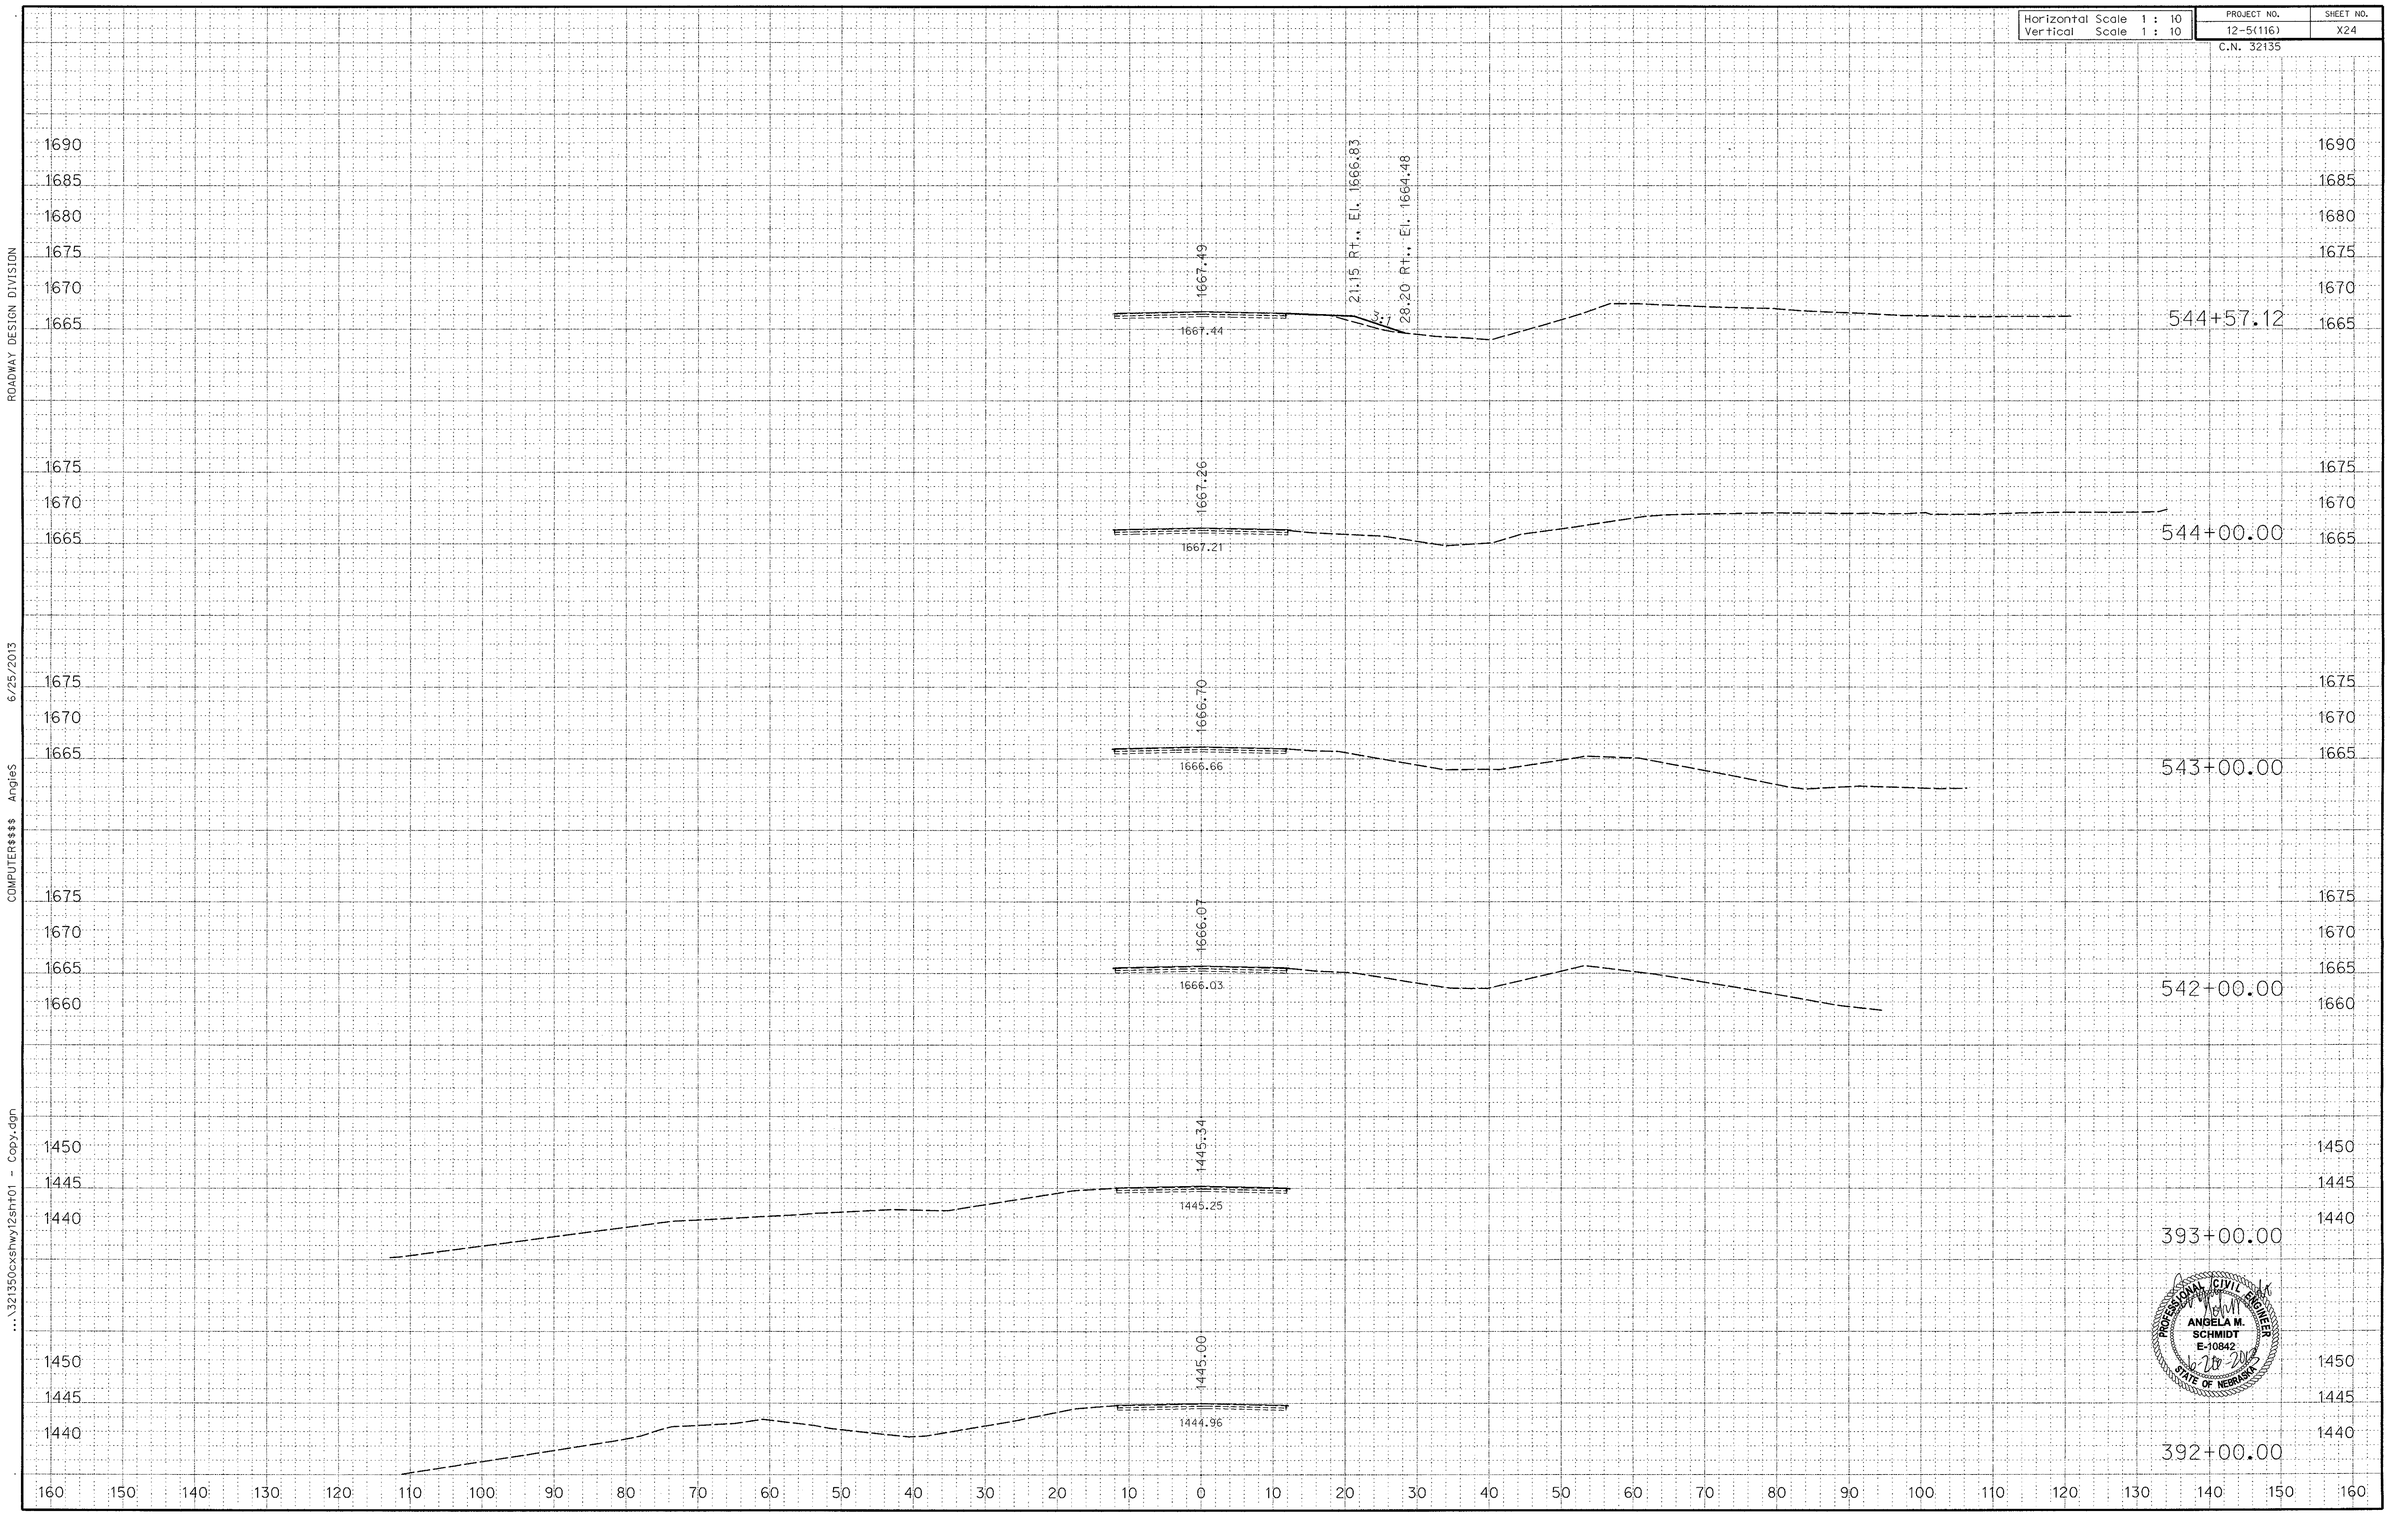

PROFESSIONAL CIVIL ENGINEER
ANGELA M. SCHMIDT
E-10842
STATE OF NEBRASKA

ROADWAY DESIGN DIVISION

6/25/2013

COMPUTER$$$$ AngieS

...\321350cxshwy12sht01 - Copy.dgn

Horizontal Scale 1 : 10	PROJECT NO.	SHEET NO.
Vertical Scale 1 : 10	12-5(116)	X25
	C.N. 32135	

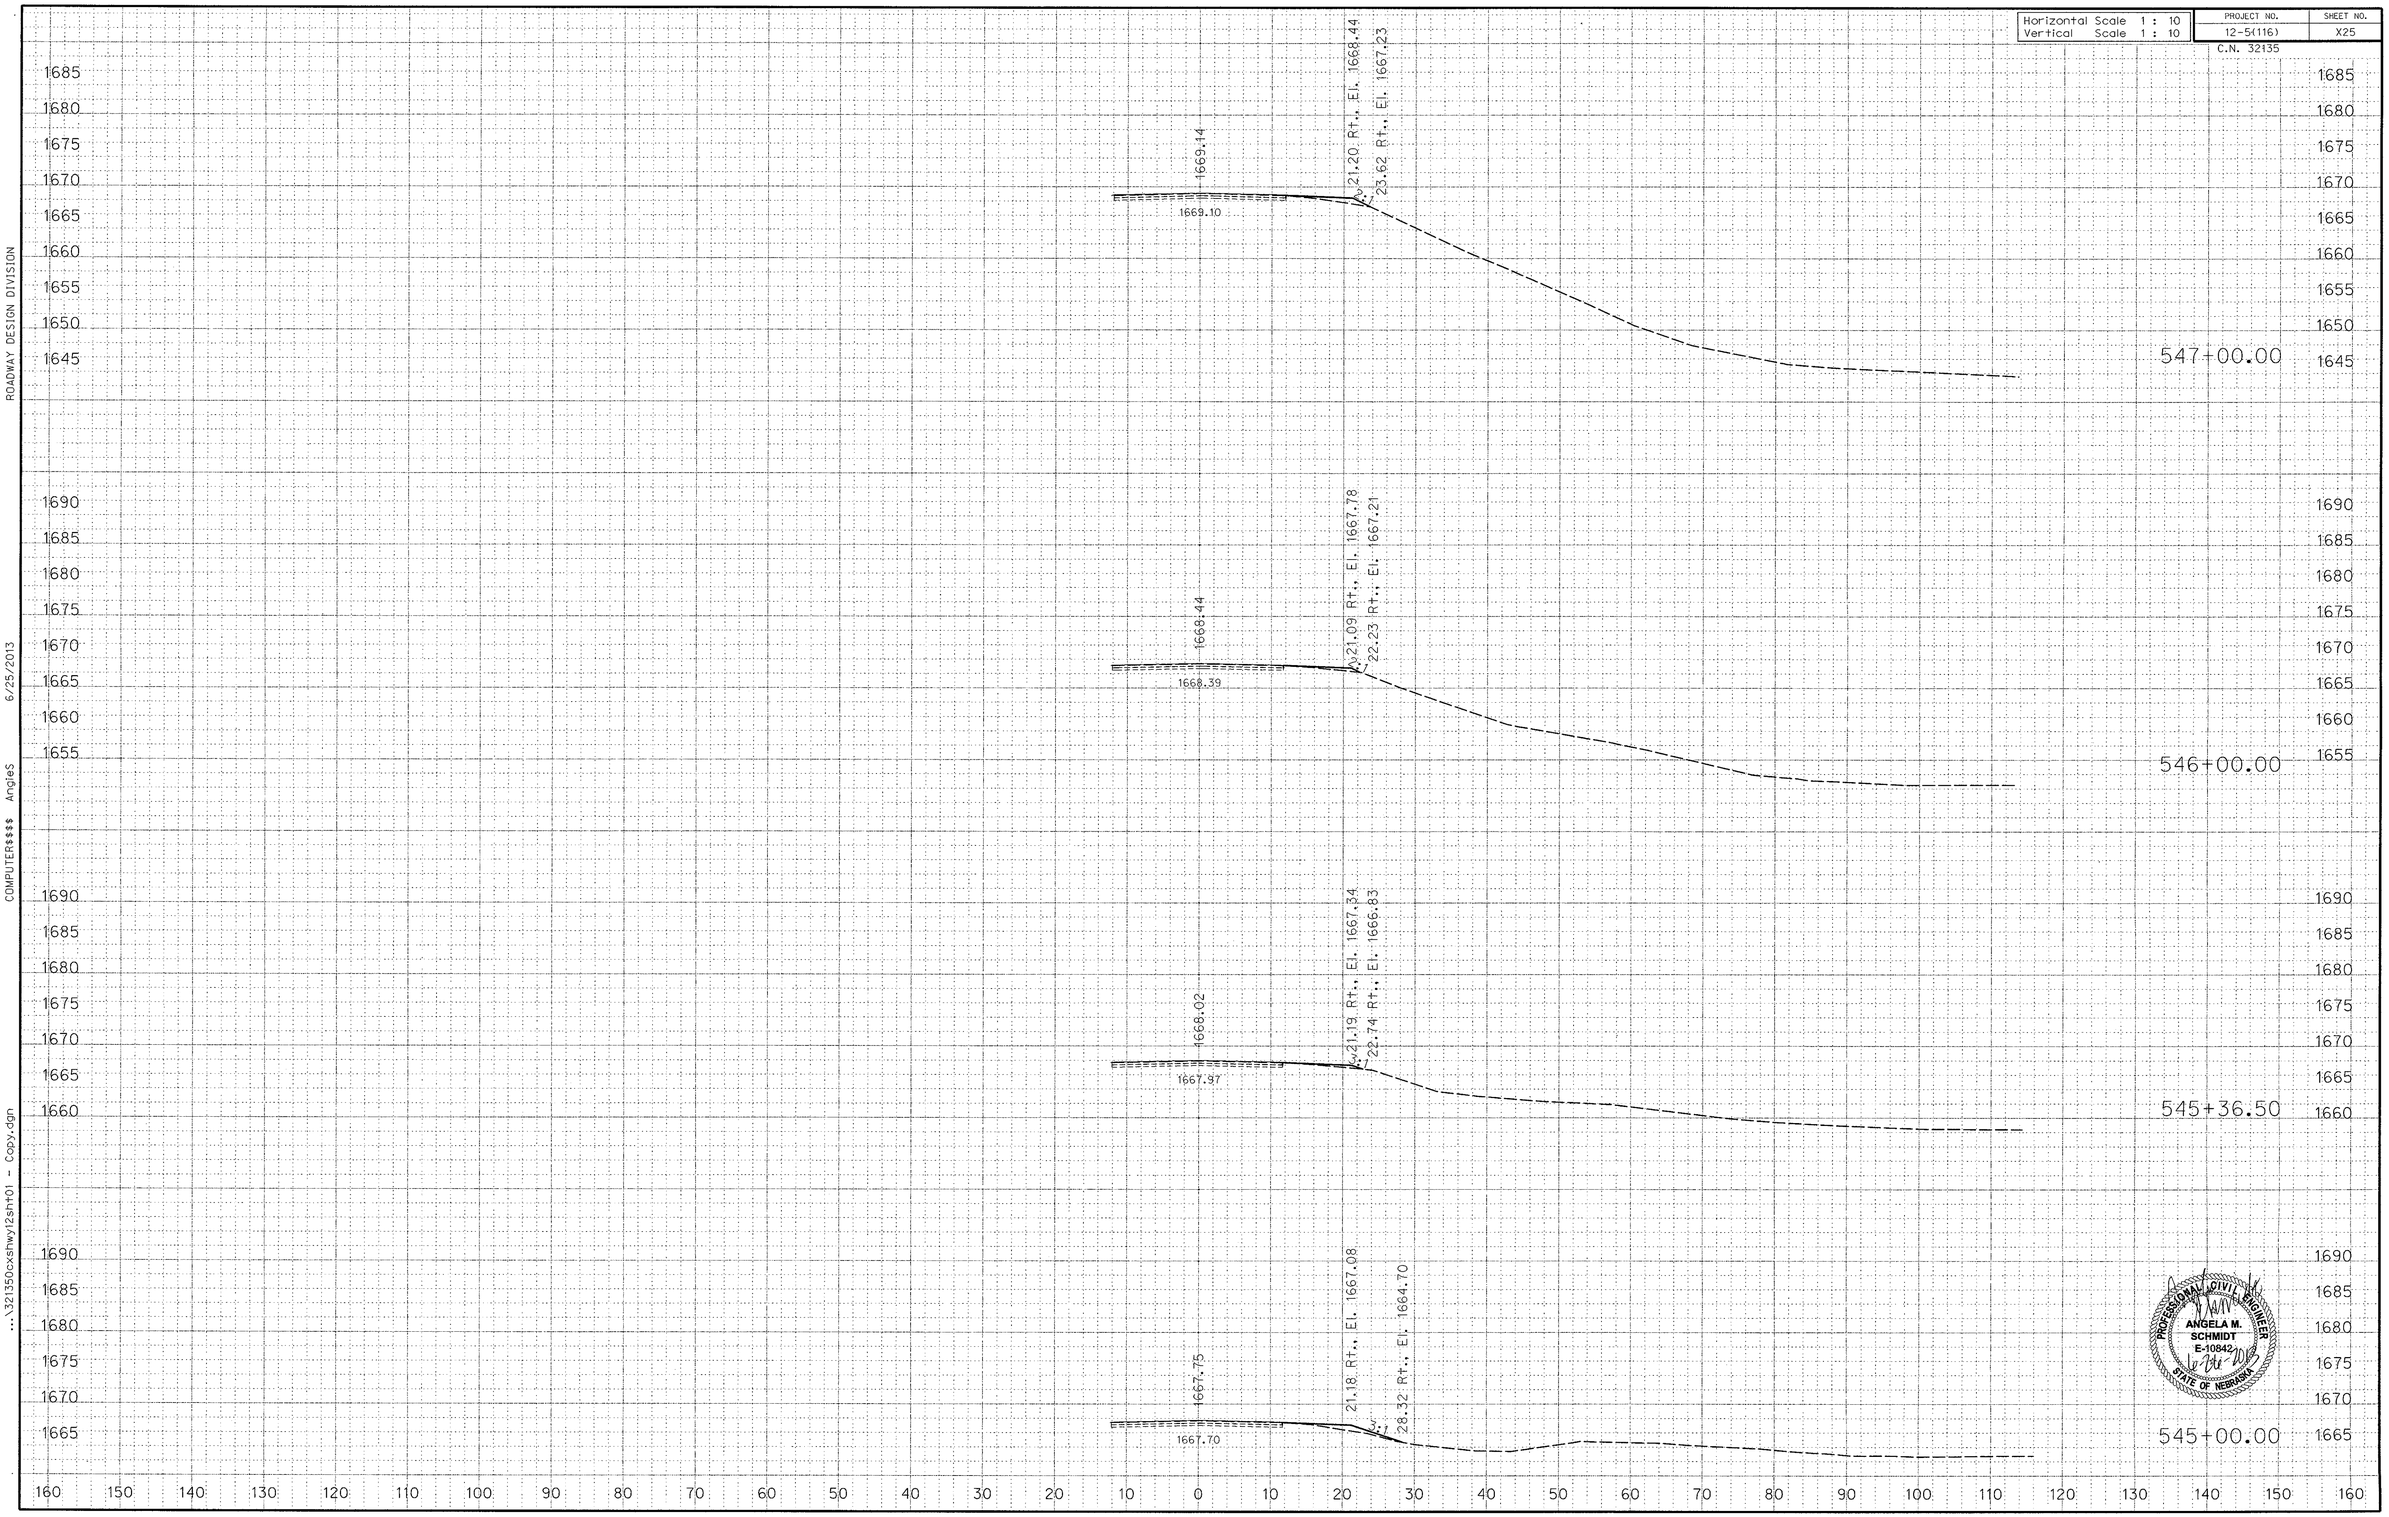

PROFESSIONAL CIVIL ENGINEER
ANGELA M. SCHMIDT
E-10842
6-26-2013
STATE OF NEBRASKA

ROADWAY DESIGN DIVISION

6/25/2013

COMPUTER$$$$ AngleS

...\321350cxshwy12sht01 - Copy.dgn

Horizontal Scale 1 : 10	PROJECT NO.	SHEET NO.
Vertical Scale 1 : 10	12-5(116)	X26

C.N. 32135

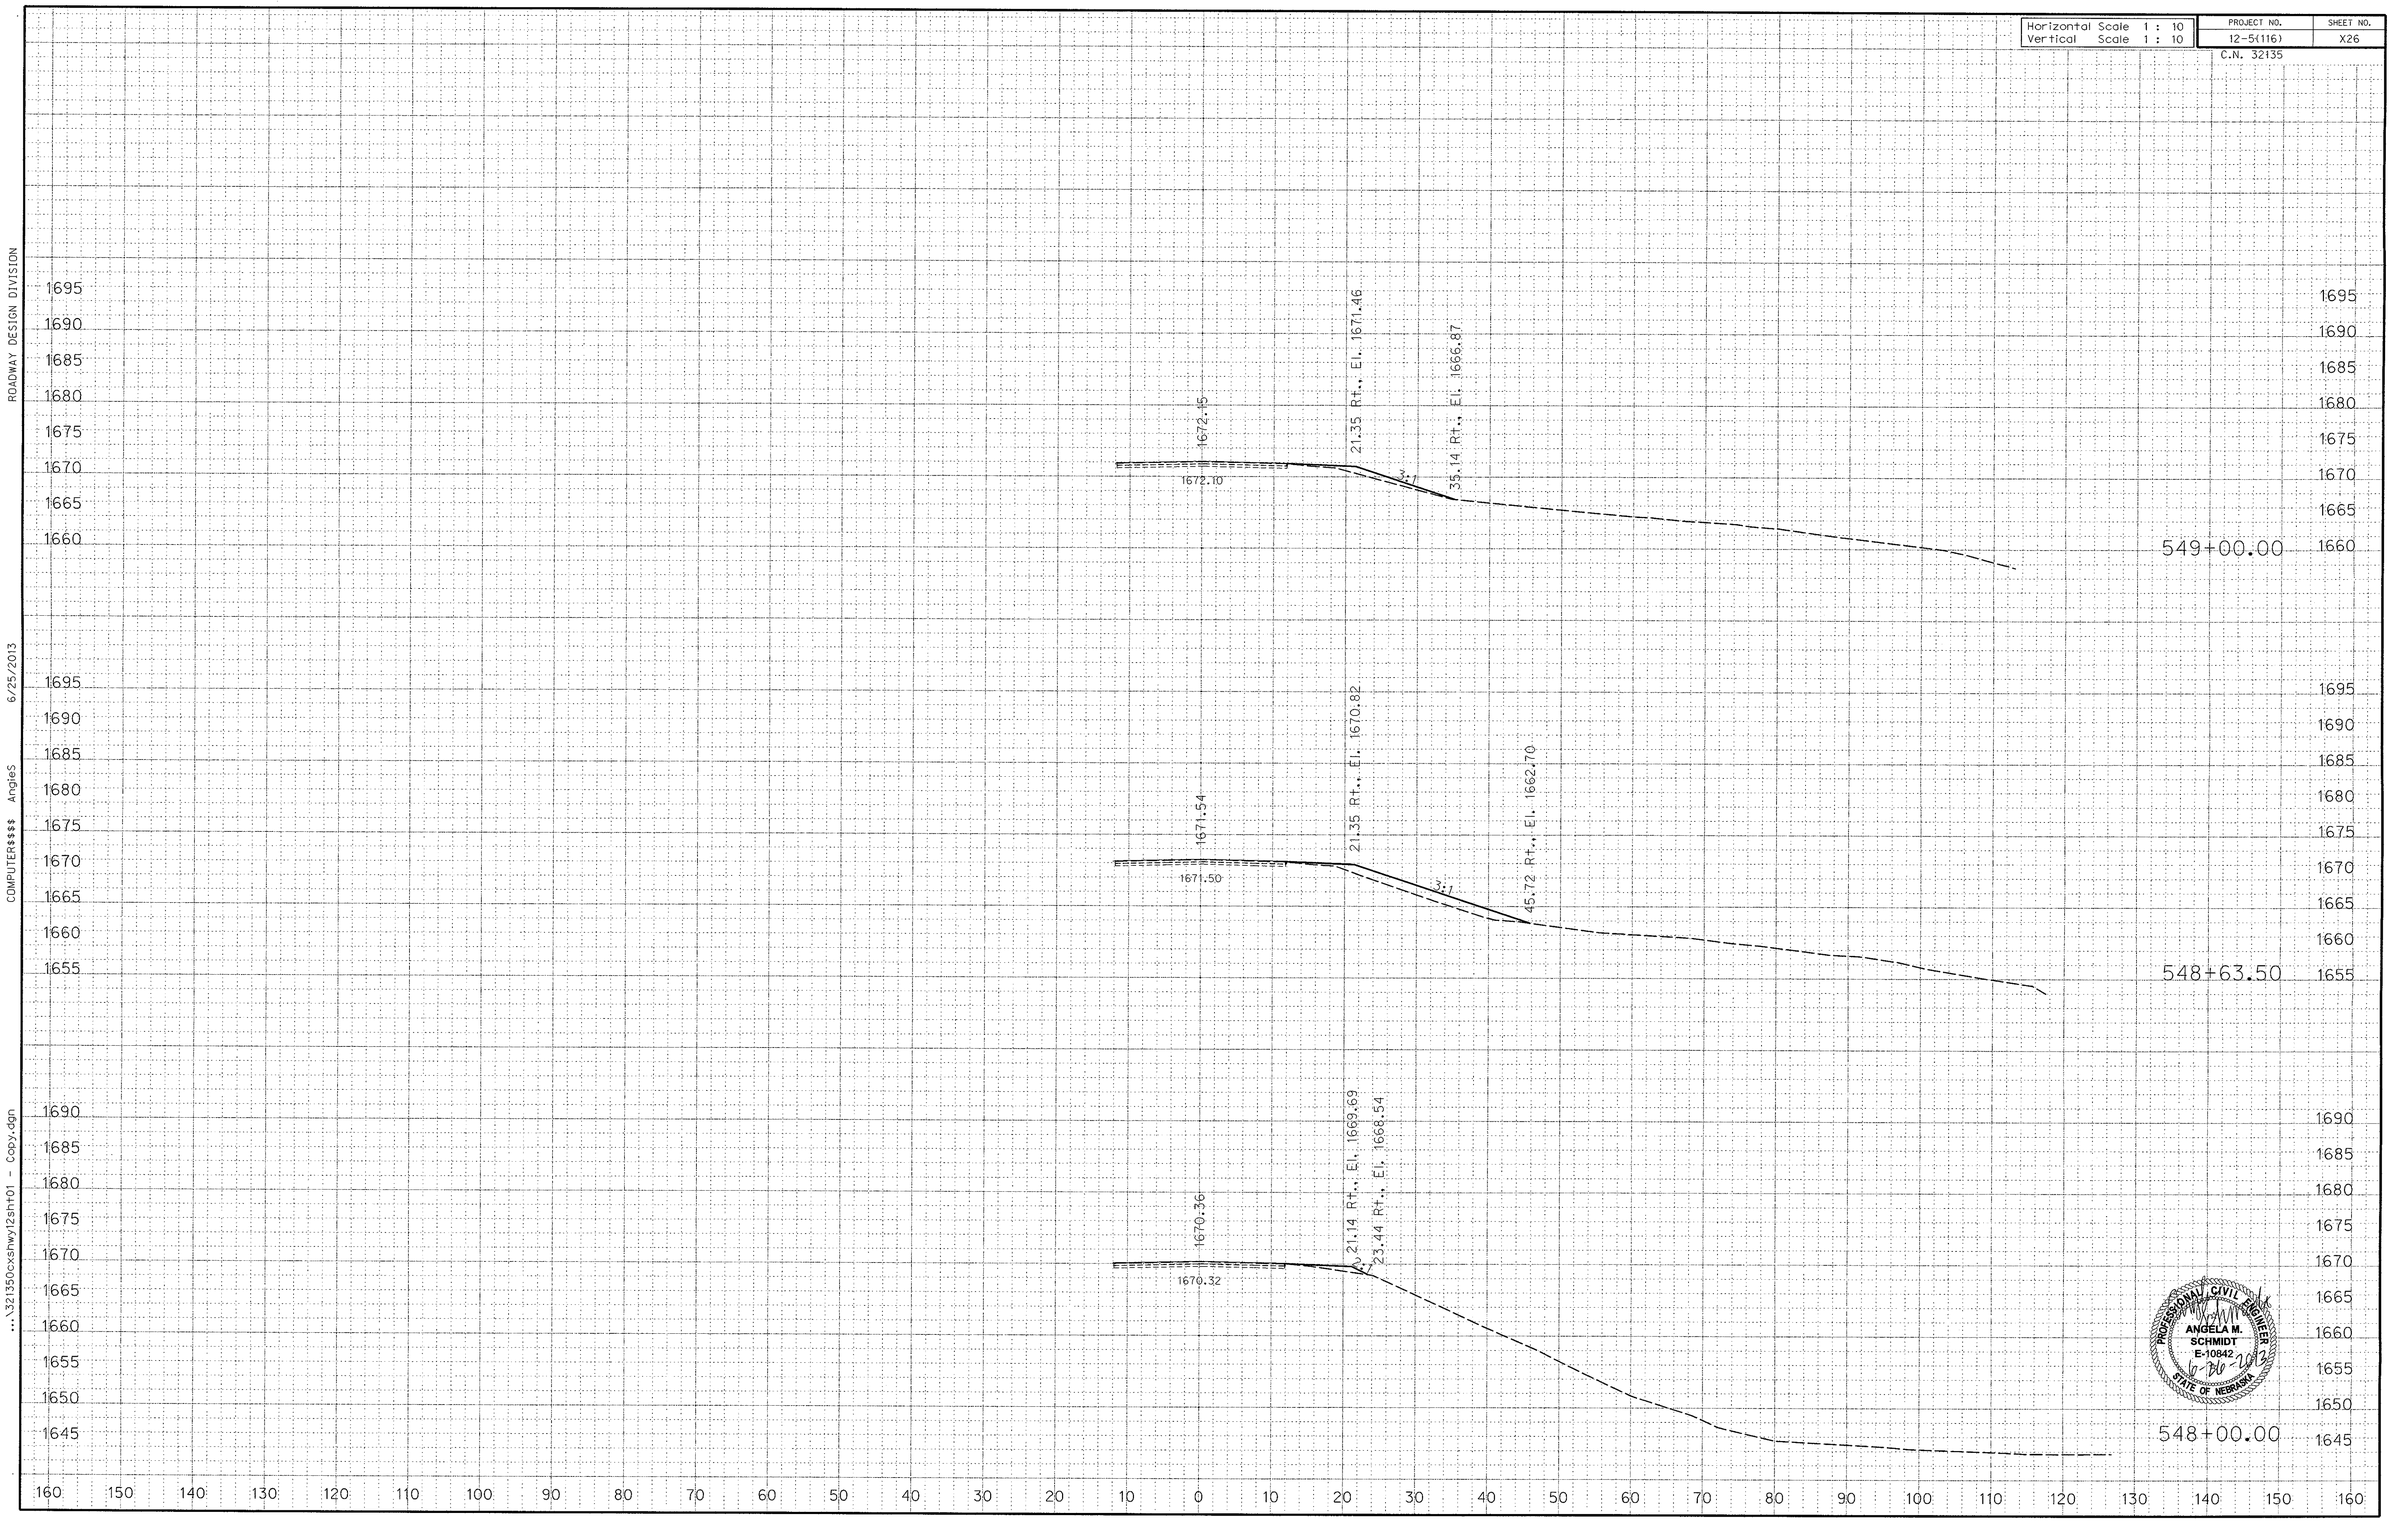

ROADWAY DESIGN DIVISION

6/25/2013

COMPUTER$$$$ AngieS

...\321350cxshwy12sht01 - Copy.dgn

Horizontal Scale 1 : 10	PROJECT NO.	SHEET NO.
Vertical Scale 1 : 10	12-5(116)	X27
	C.N. 32135	

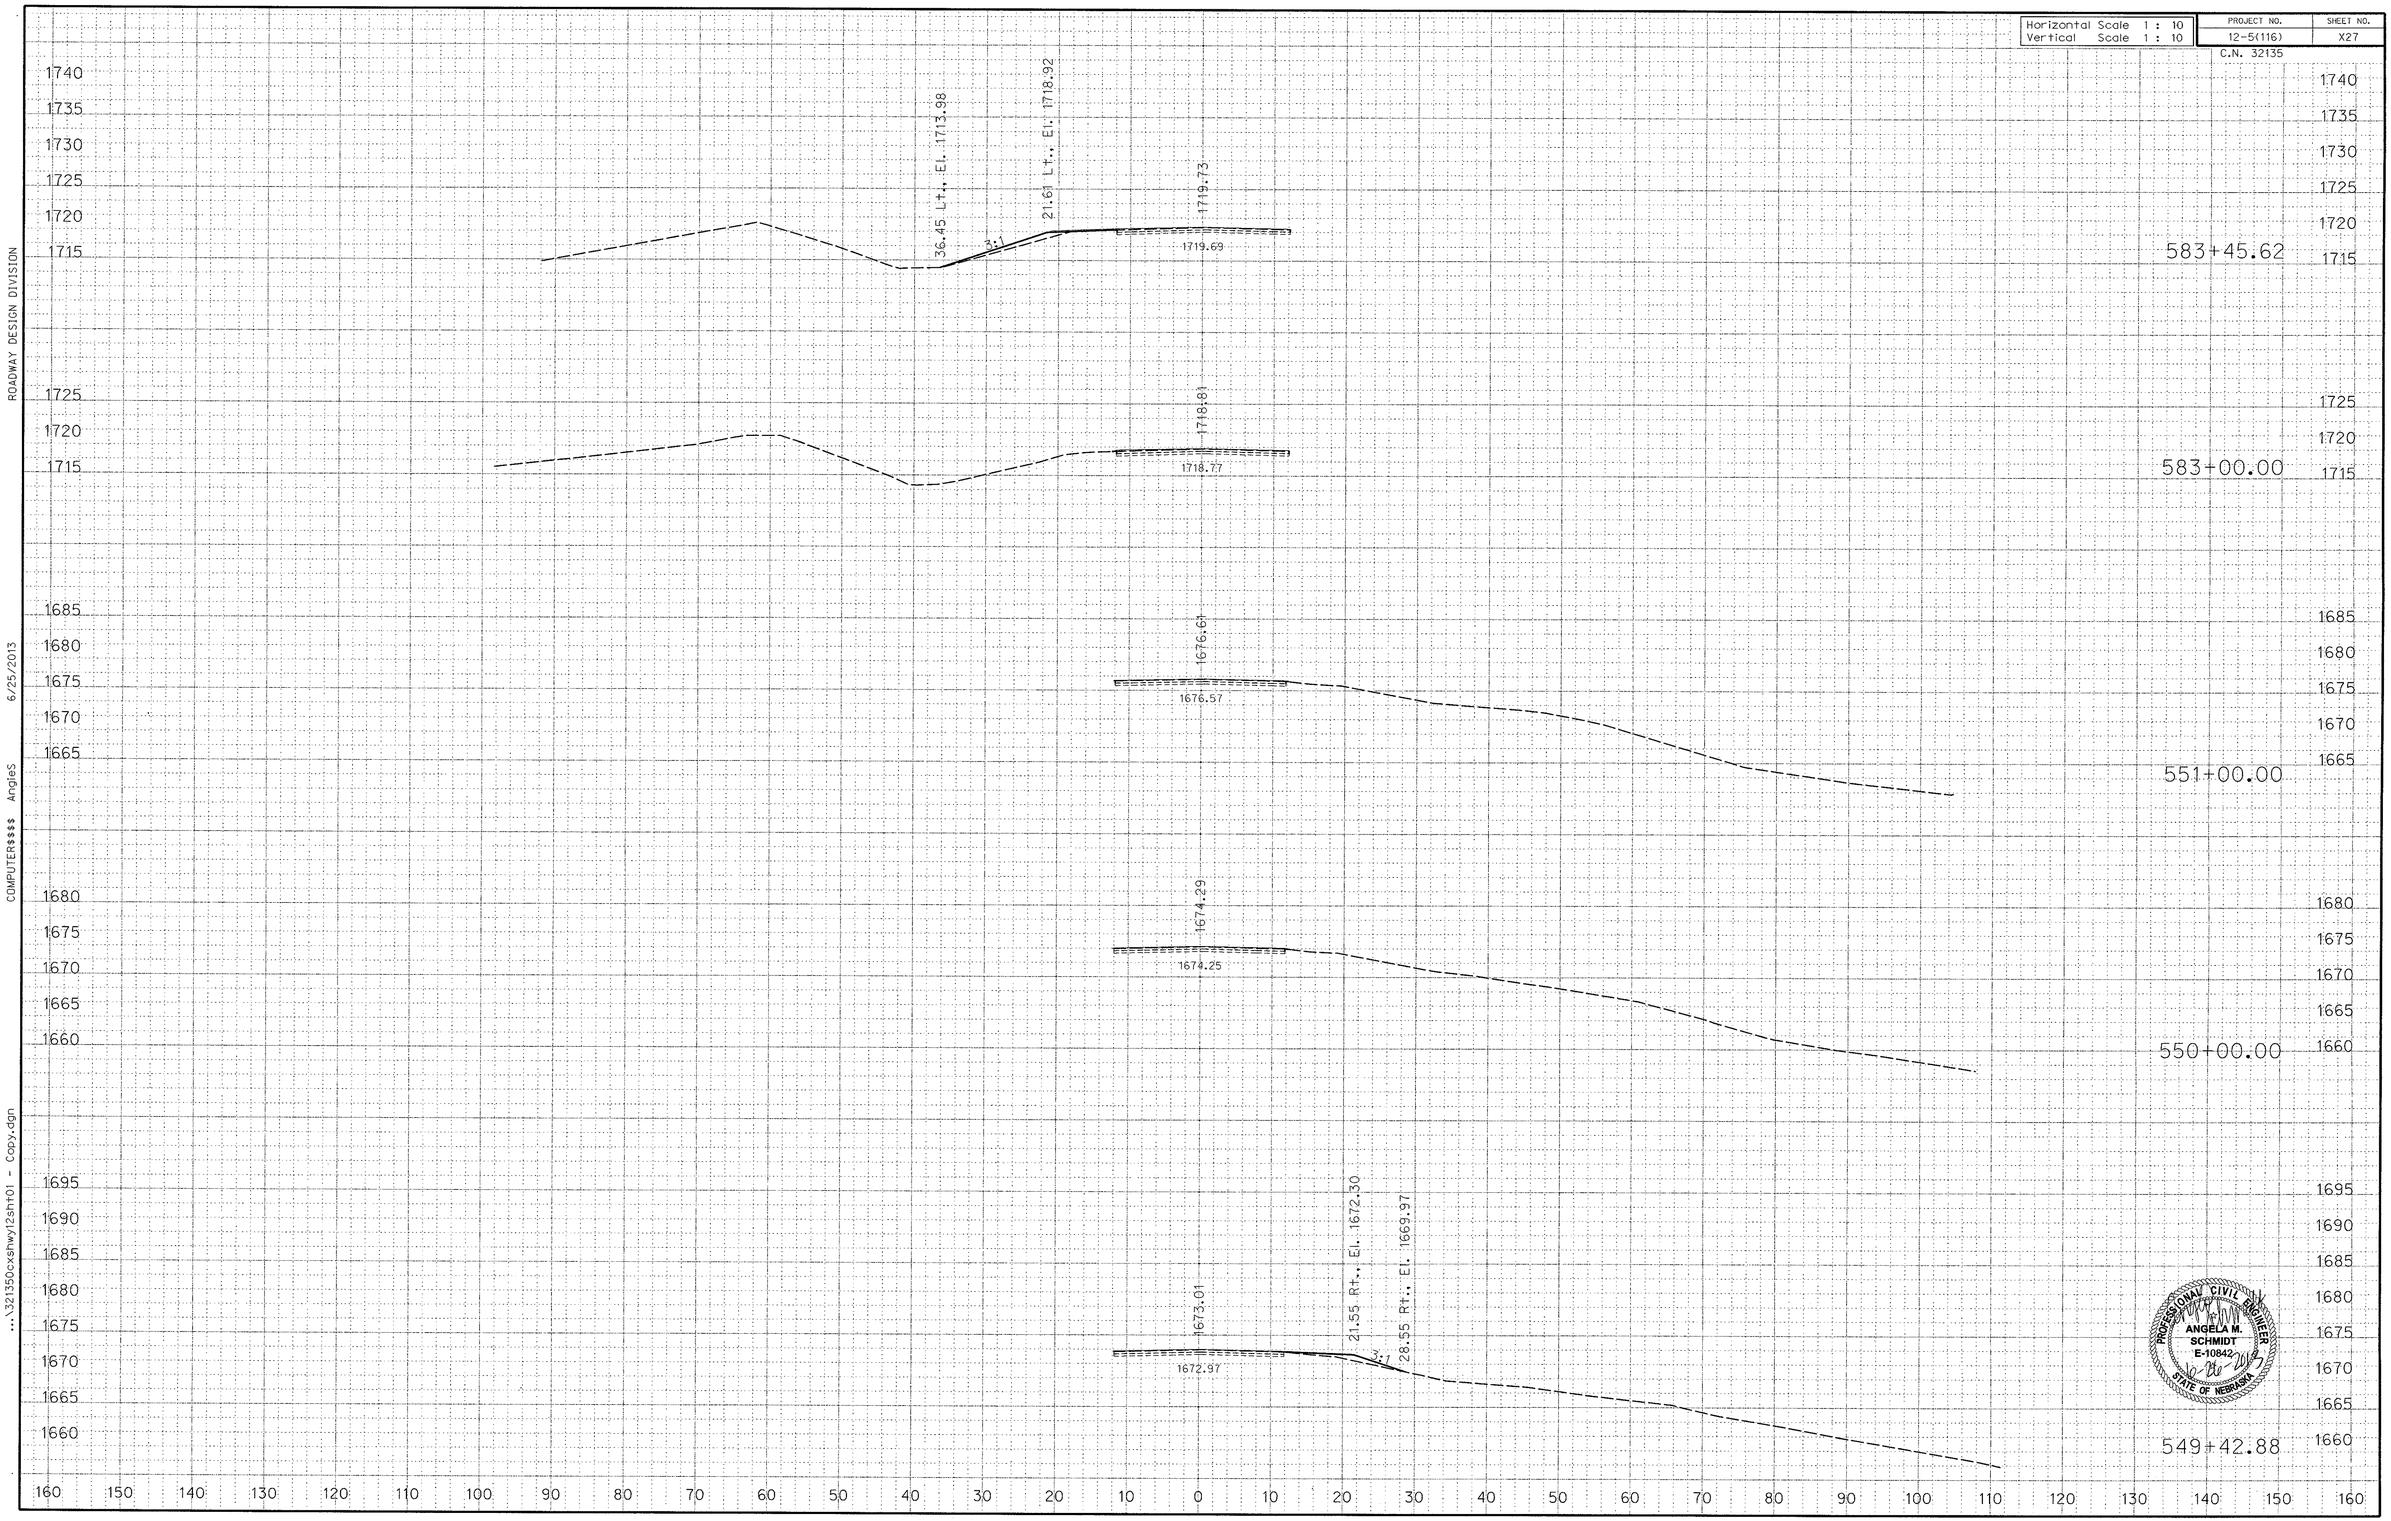

ROADWAY DESIGN DIVISION

6/25/2013

COMPUTER$$$$ AngleS

...\321350cxshwy12sht01 - Copy.dgn

Horizontal Scale 1 : 10	PROJECT NO.	SHEET NO.
Vertical Scale 1 : 10	12-5(116)	X28
	C.N. 32135	

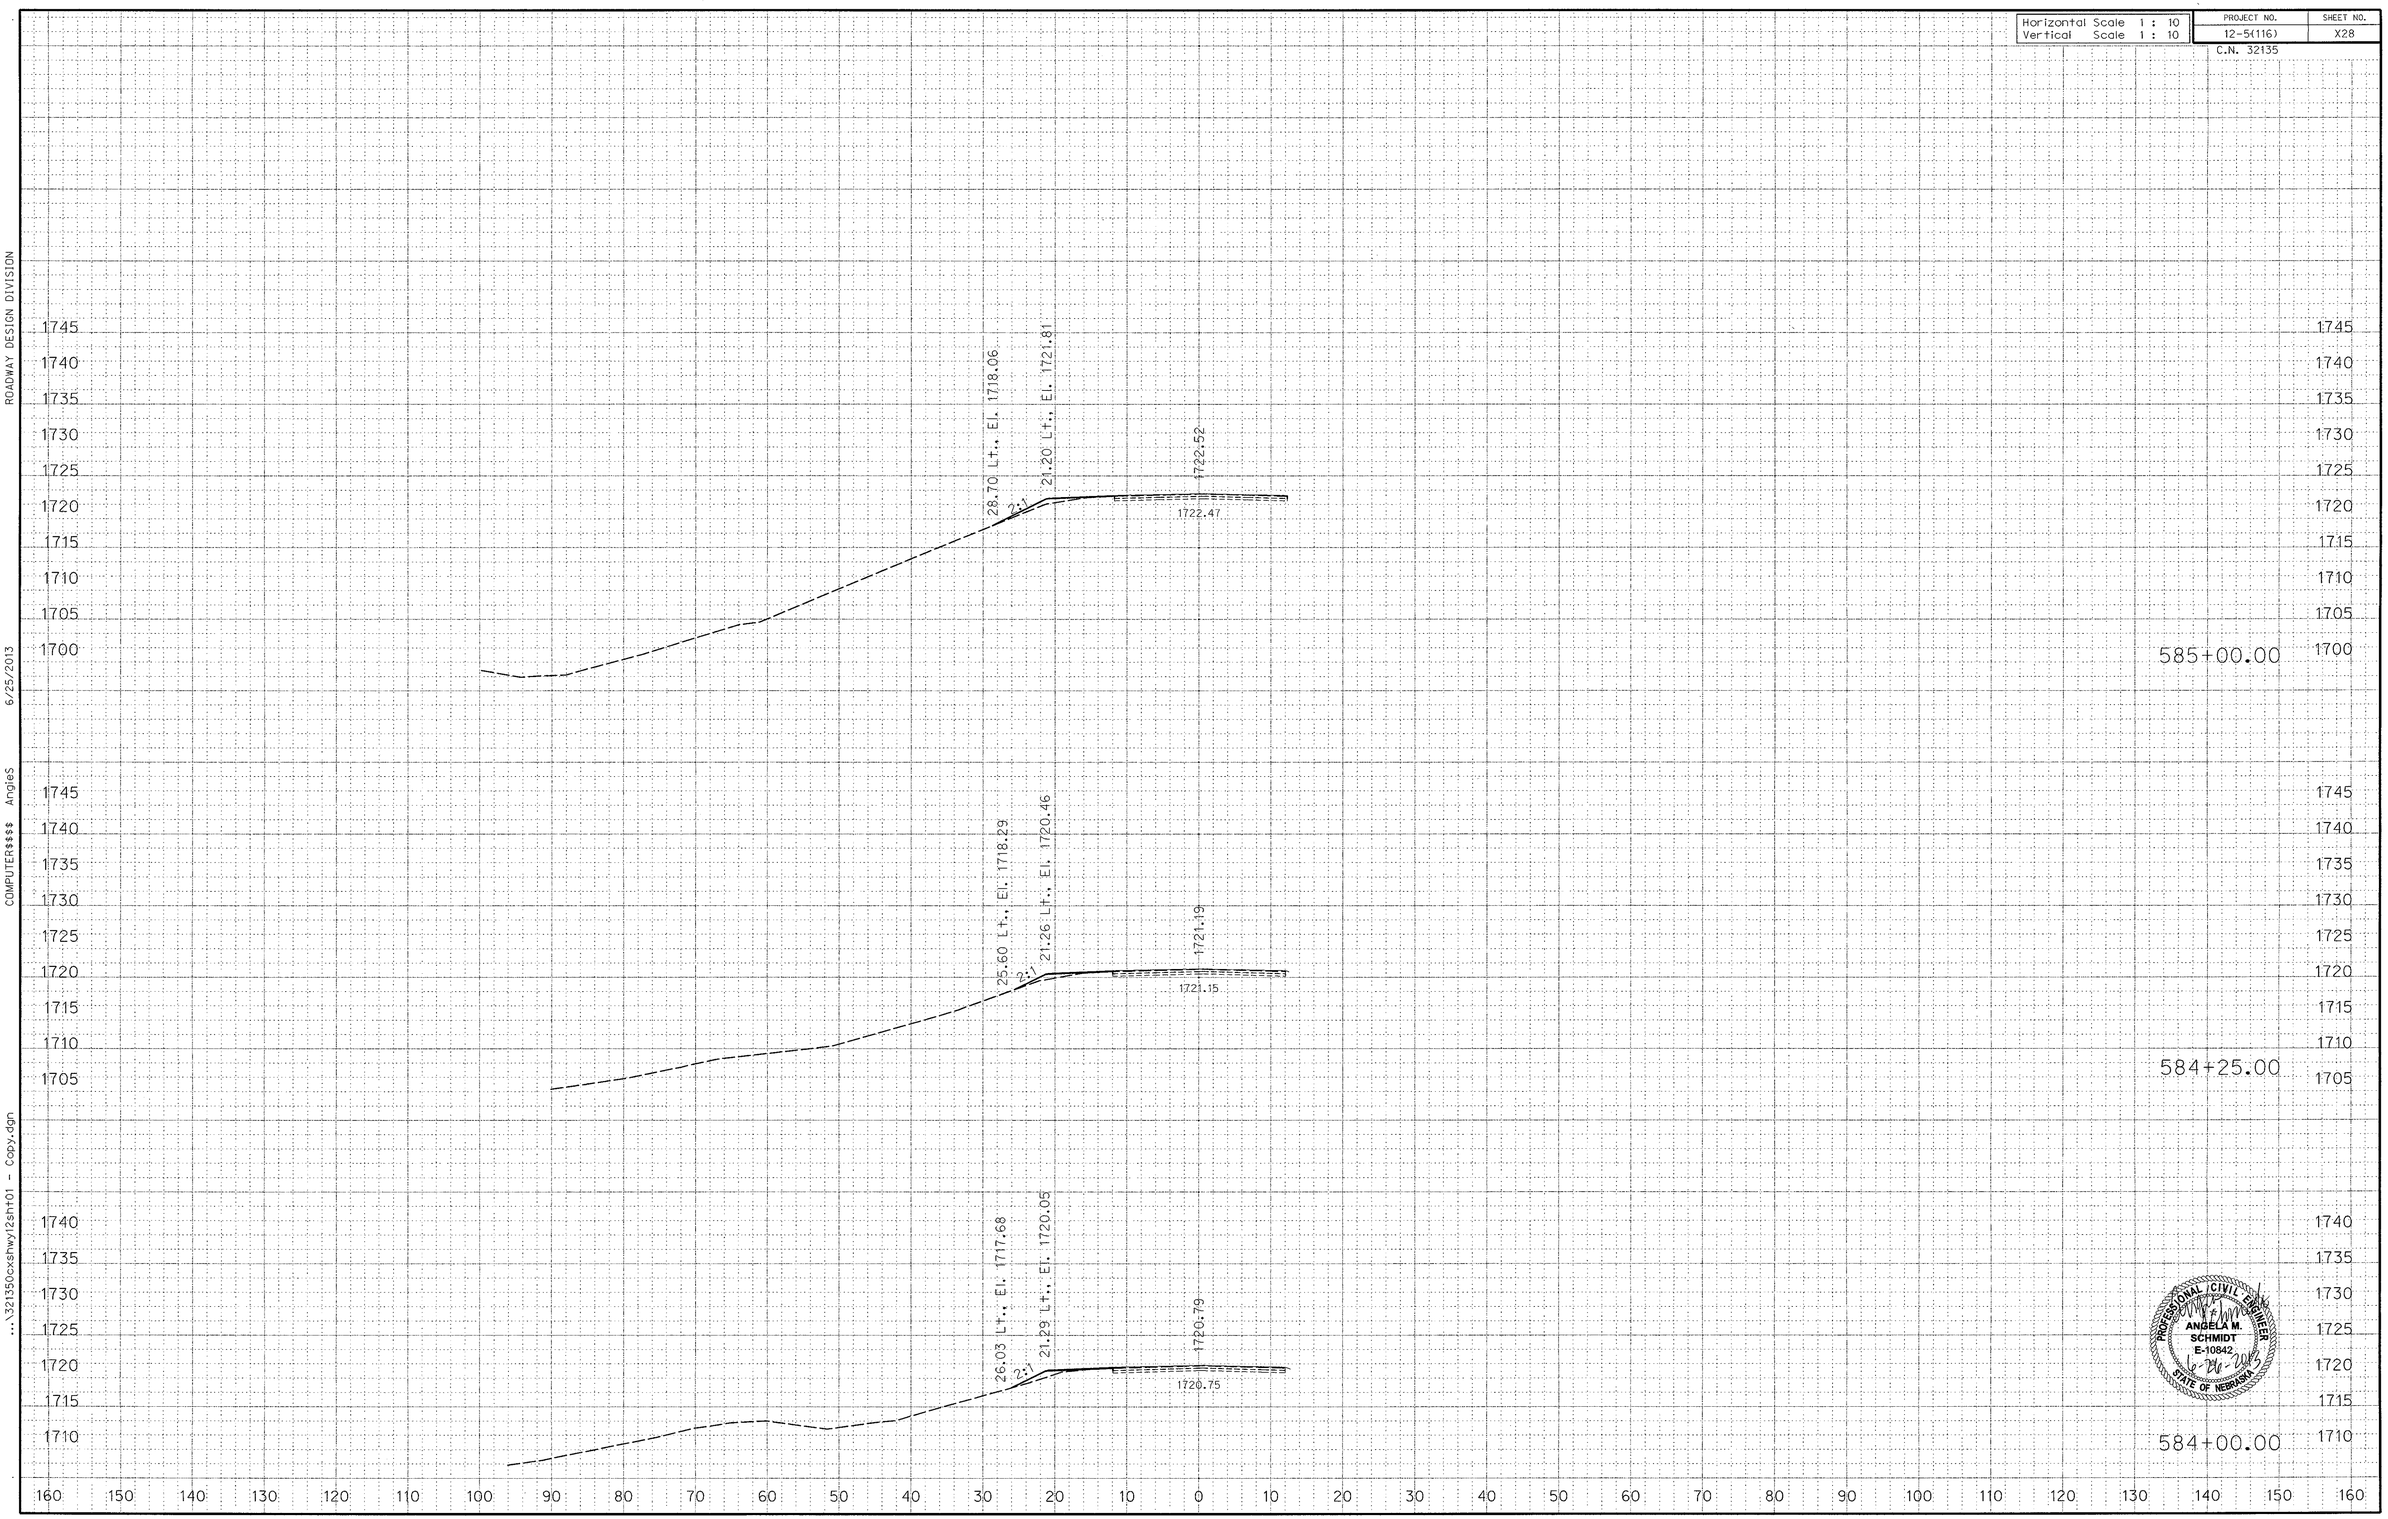

PROFESSIONAL CIVIL ENGINEER
ANGELA M. SCHMIDT
E-10842
6-26-2013
STATE OF NEBRASKA

ROADWAY DESIGN DIVISION
6/25/2013
COMPUTER$$$$ AngleS
...\32135Ocxshwy12sht01 - Copy.dgn

Horizontal Scale 1 : 10	PROJECT NO.	SHEET NO.
Vertical Scale 1 : 10	12-5(116)	X29
	C.N. 32135	

PROFESSIONAL CIVIL ENGINEER
ANGELA M. SCHMIDT
E-10842
STATE OF NEBRASKA

ROADWAY DESIGN DIVISION

6/25/2013

COMPUTER$$$$ AngieS

...\32135Ocxshwy12sht01 - Copy.dgn

Horizontal Scale 1 : 10	PROJECT NO.	SHEET NO.
Vertical Scale 1 : 10	12-5(116)	X30
	C.N. 32135	

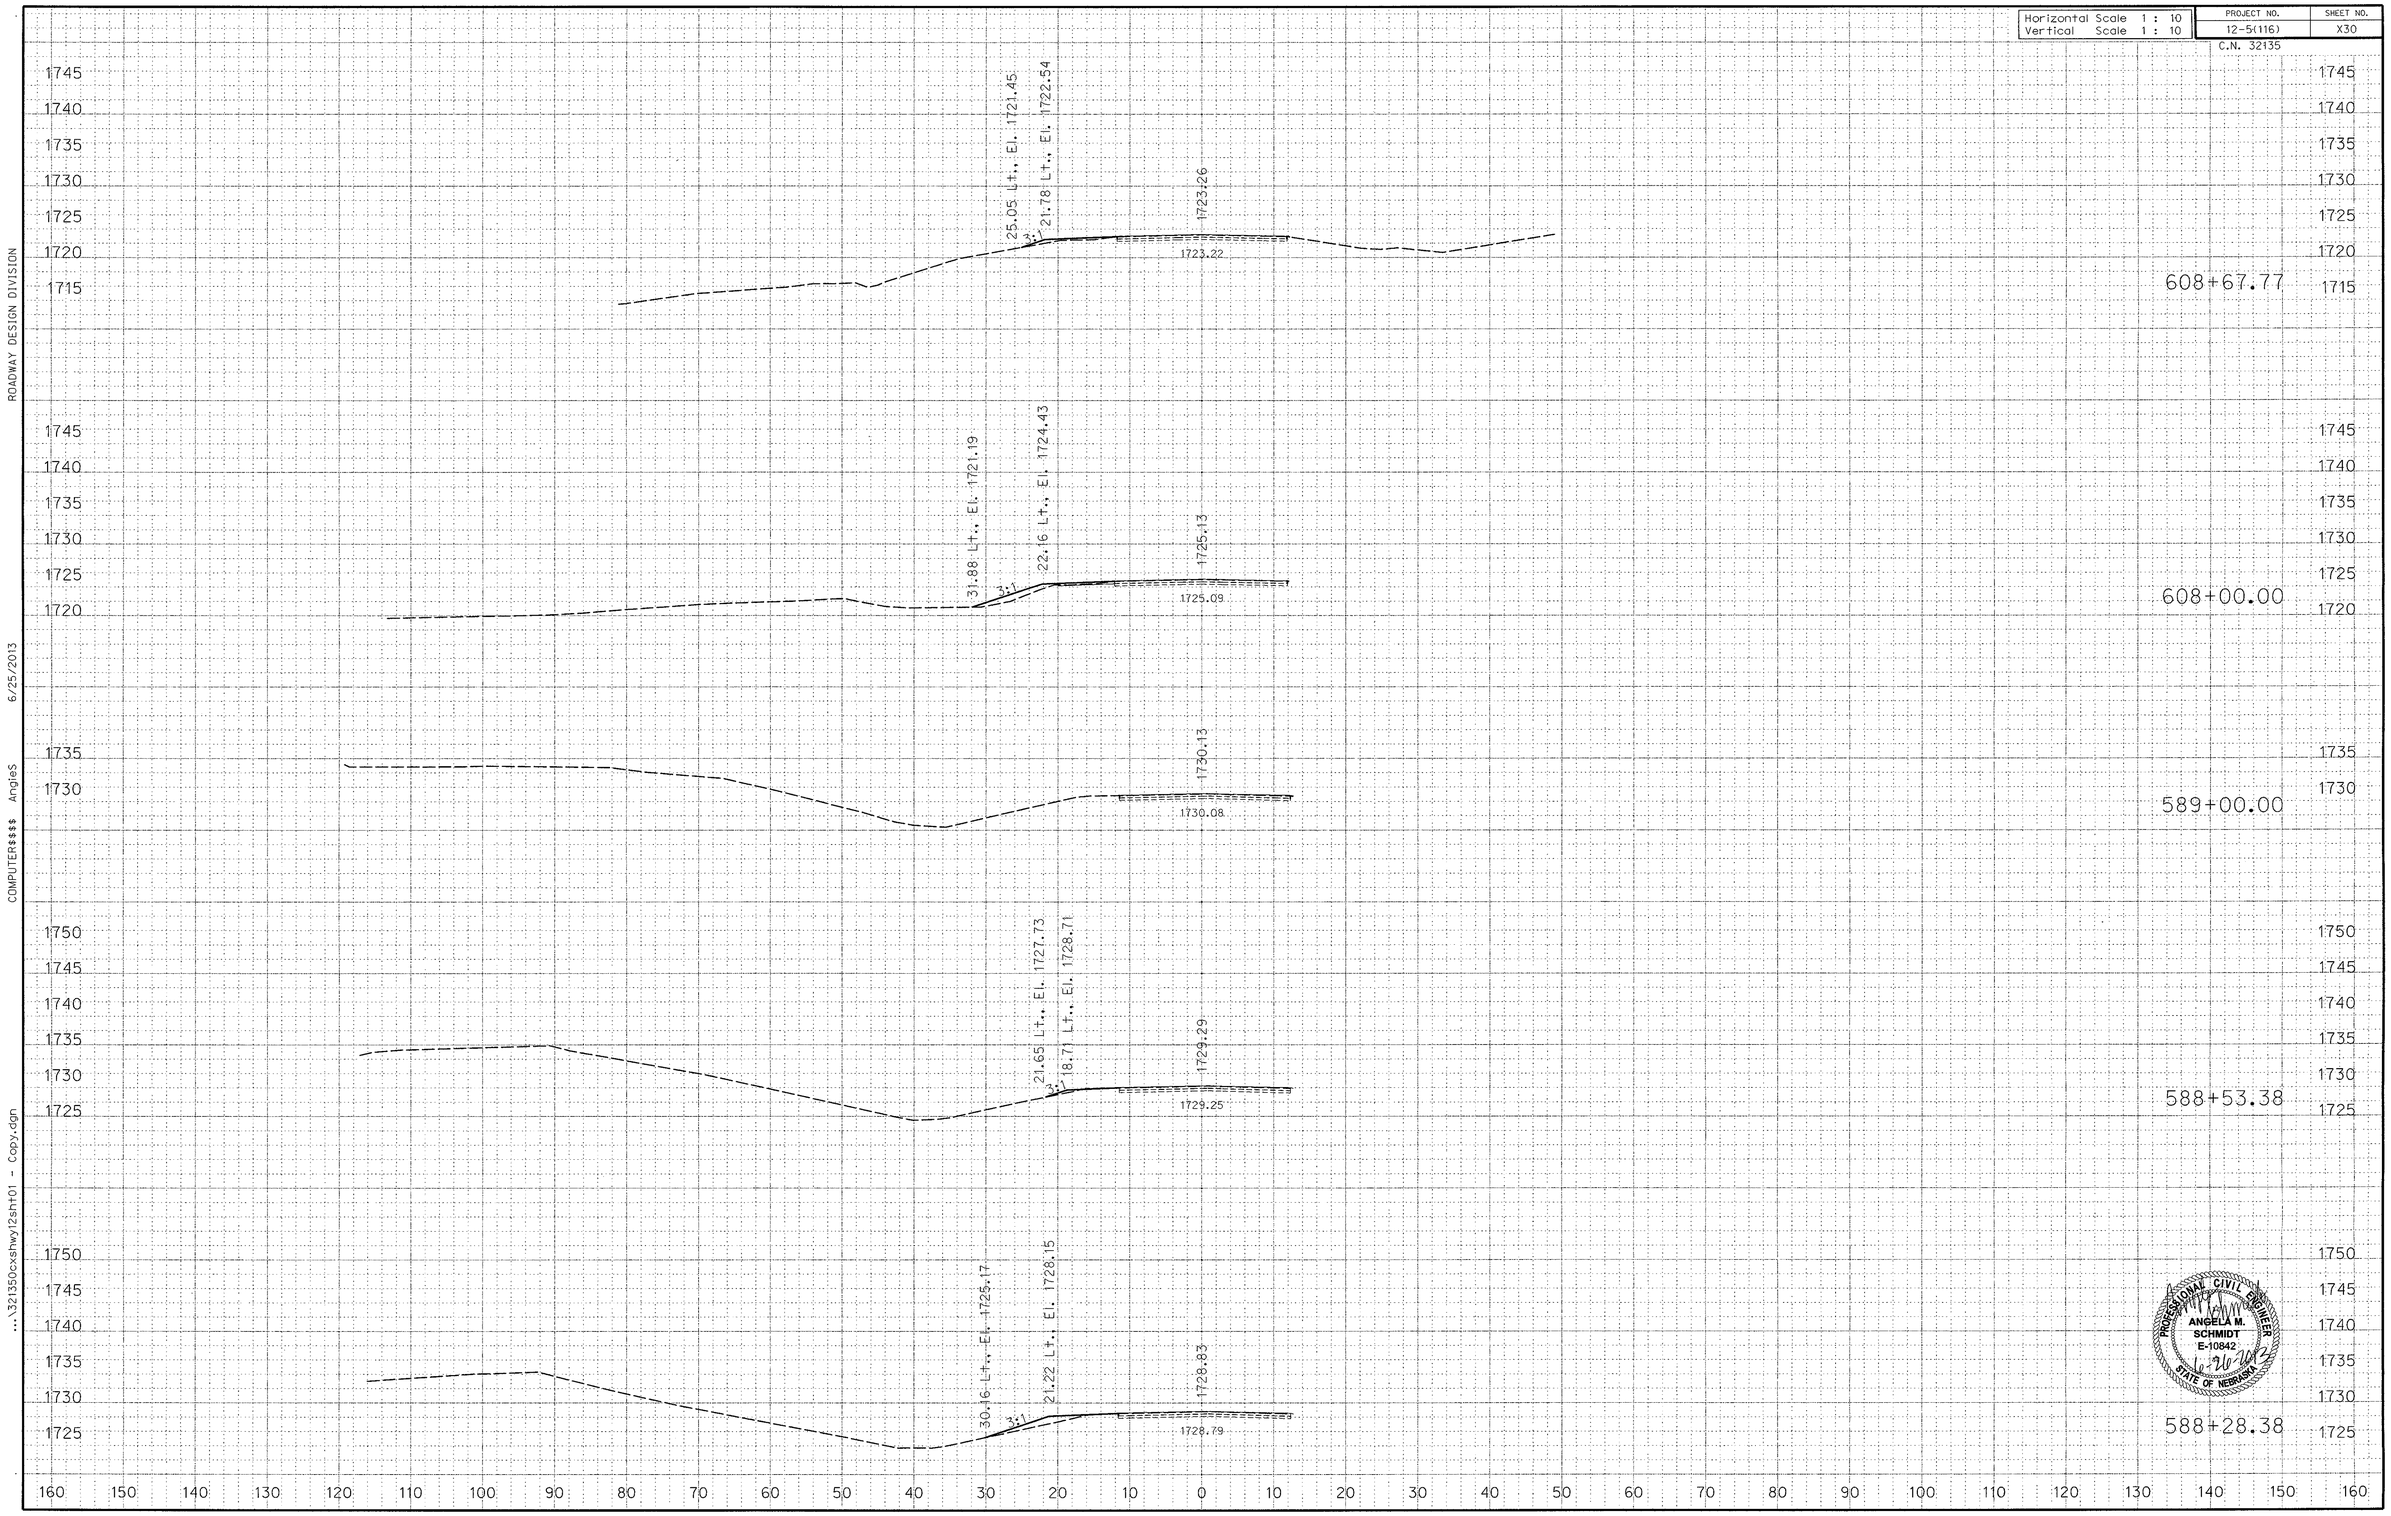

ROADWAY DESIGN DIVISION

6/25/2013

COMPUTER$$$$ AngleS

...\321350cxshwy12sht01 - Copy.dgn

Horizontal Scale 1 : 10	PROJECT NO.	SHEET NO.
Vertical Scale 1 : 10	12-5(116)	X31
	C.N. 32135	

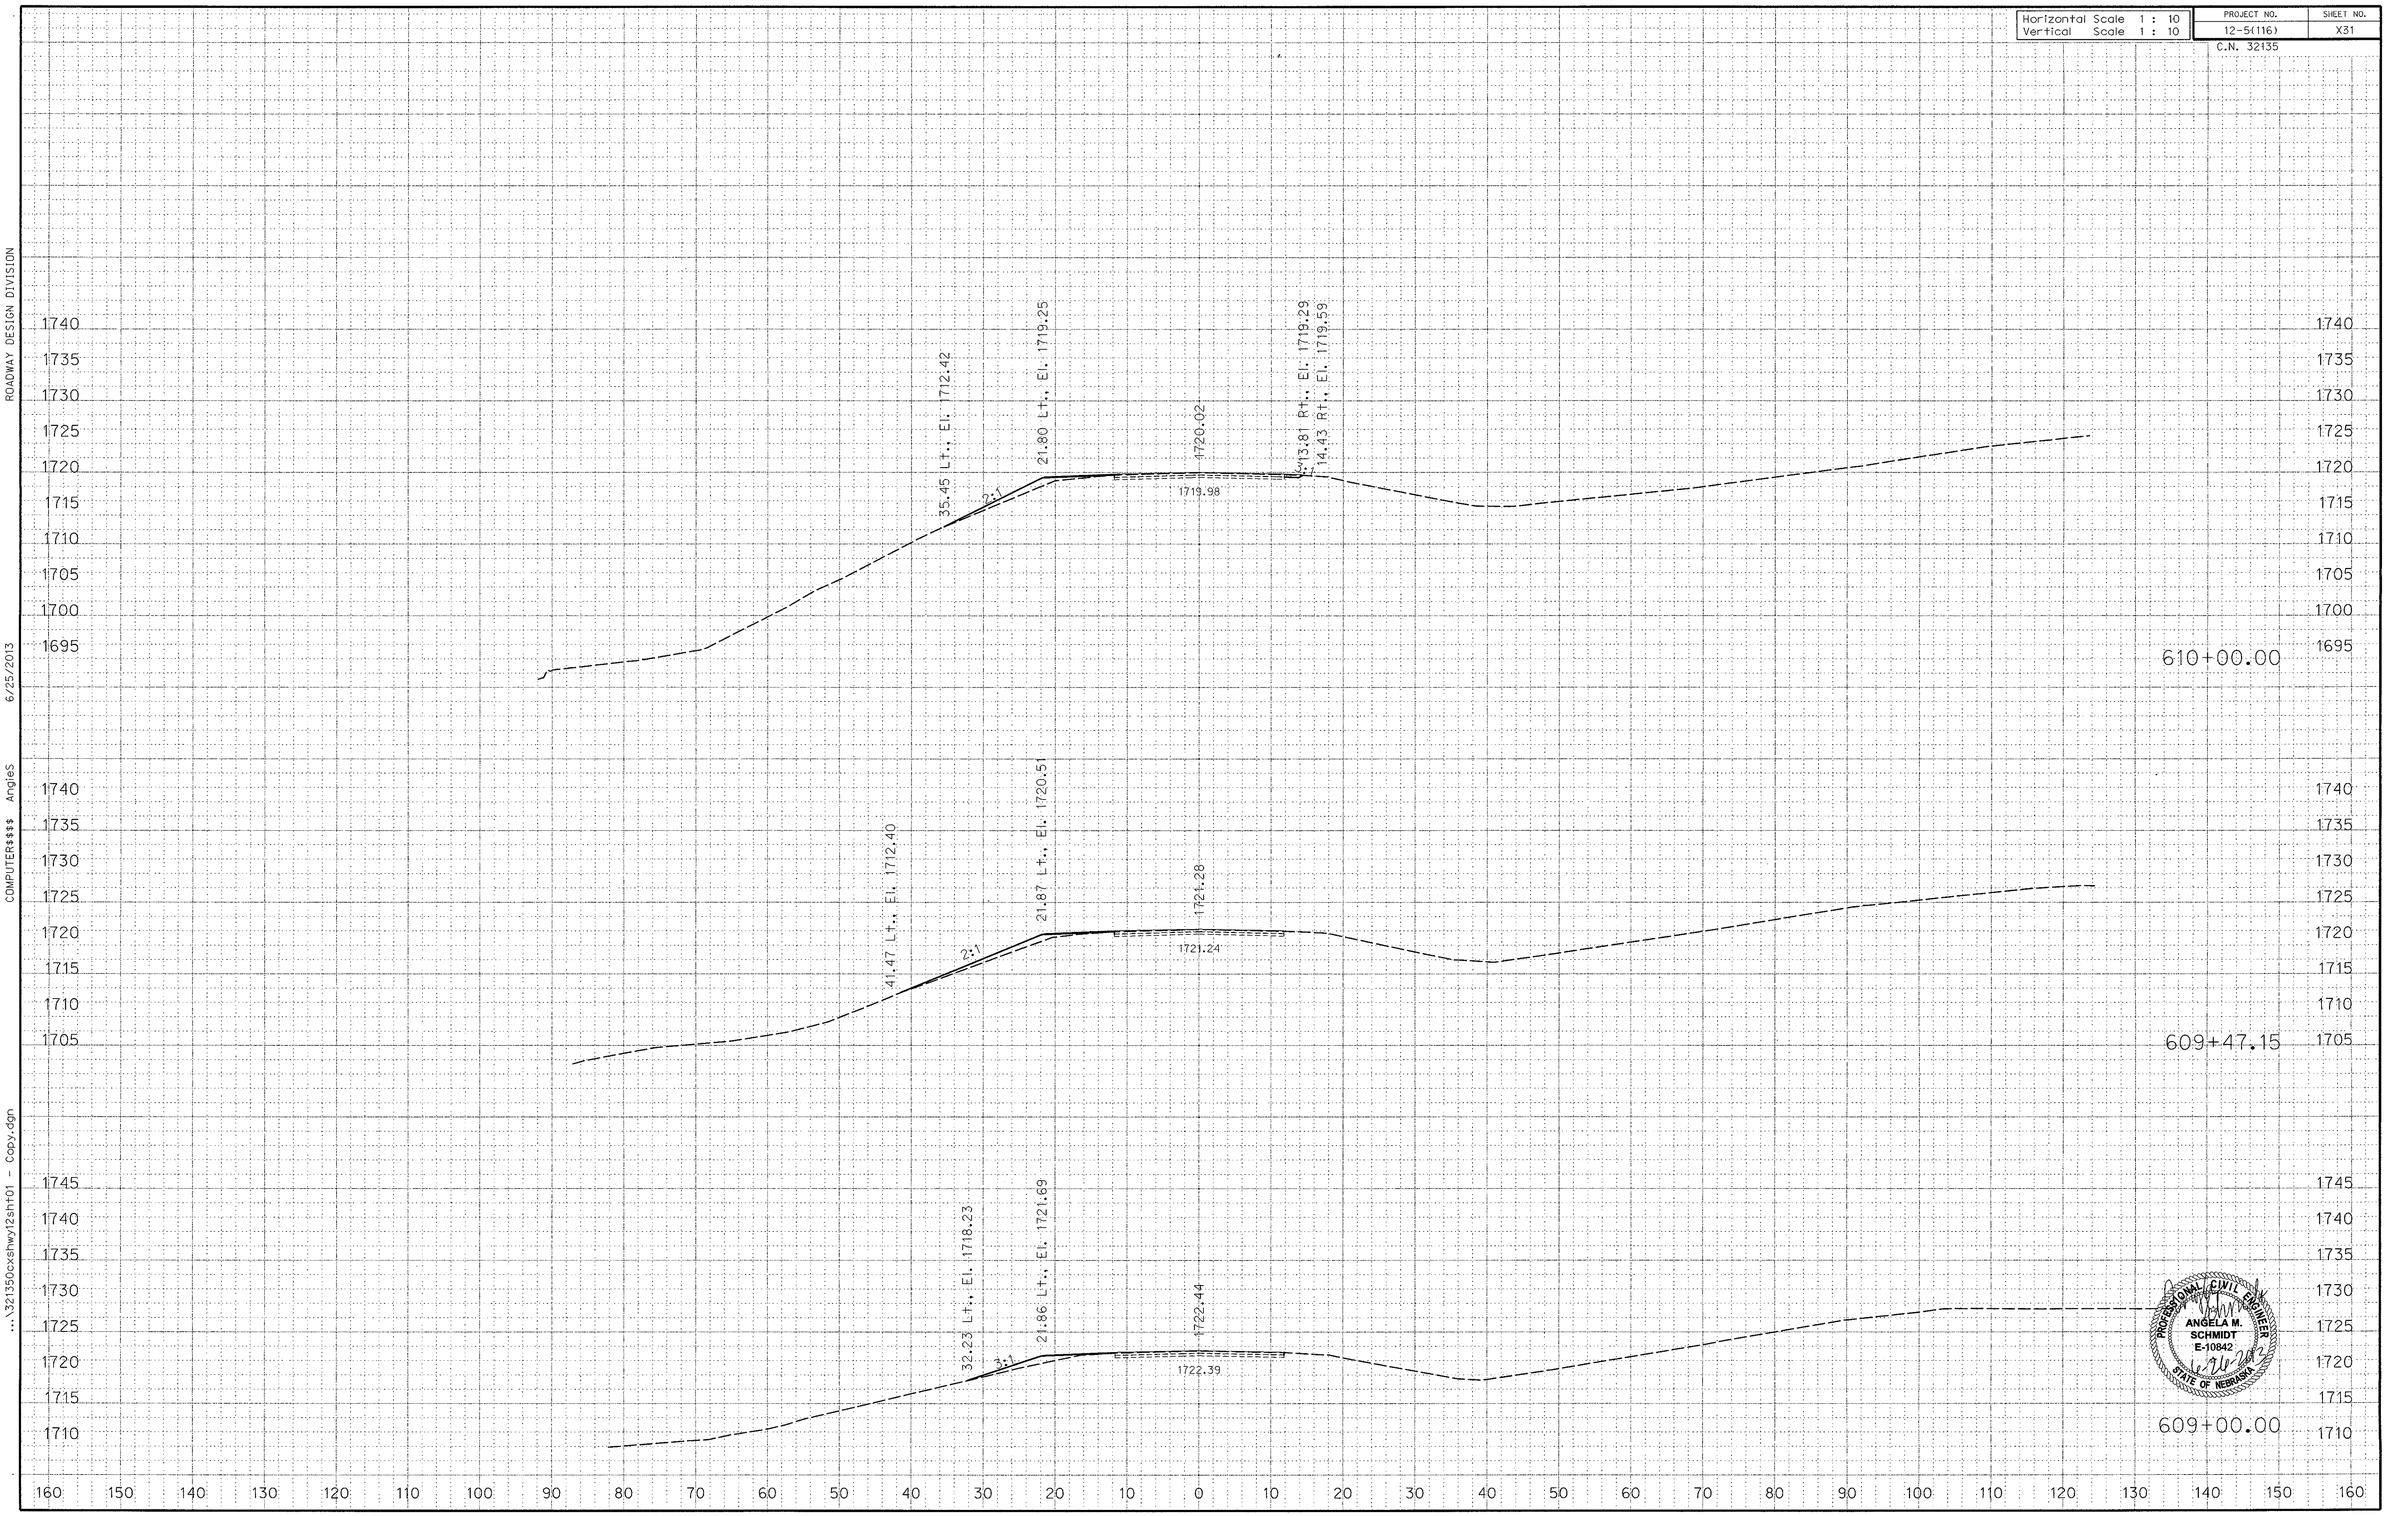

PROFESSIONAL CIVIL ENGINEER
ANGELA M. SCHMIDT
E-10842
6-26-2013
STATE OF NEBRASKA

ROADWAY DESIGN DIVISION
6/25/2013
COMPUTER$$$$ AngleS
...\321350cxshwy12sht01 - Copy.dgn

Horizontal Scale 1 : 10	PROJECT NO.	SHEET NO.
Vertical Scale 1 : 10	12-5(116)	X32
	C.N. 32135	

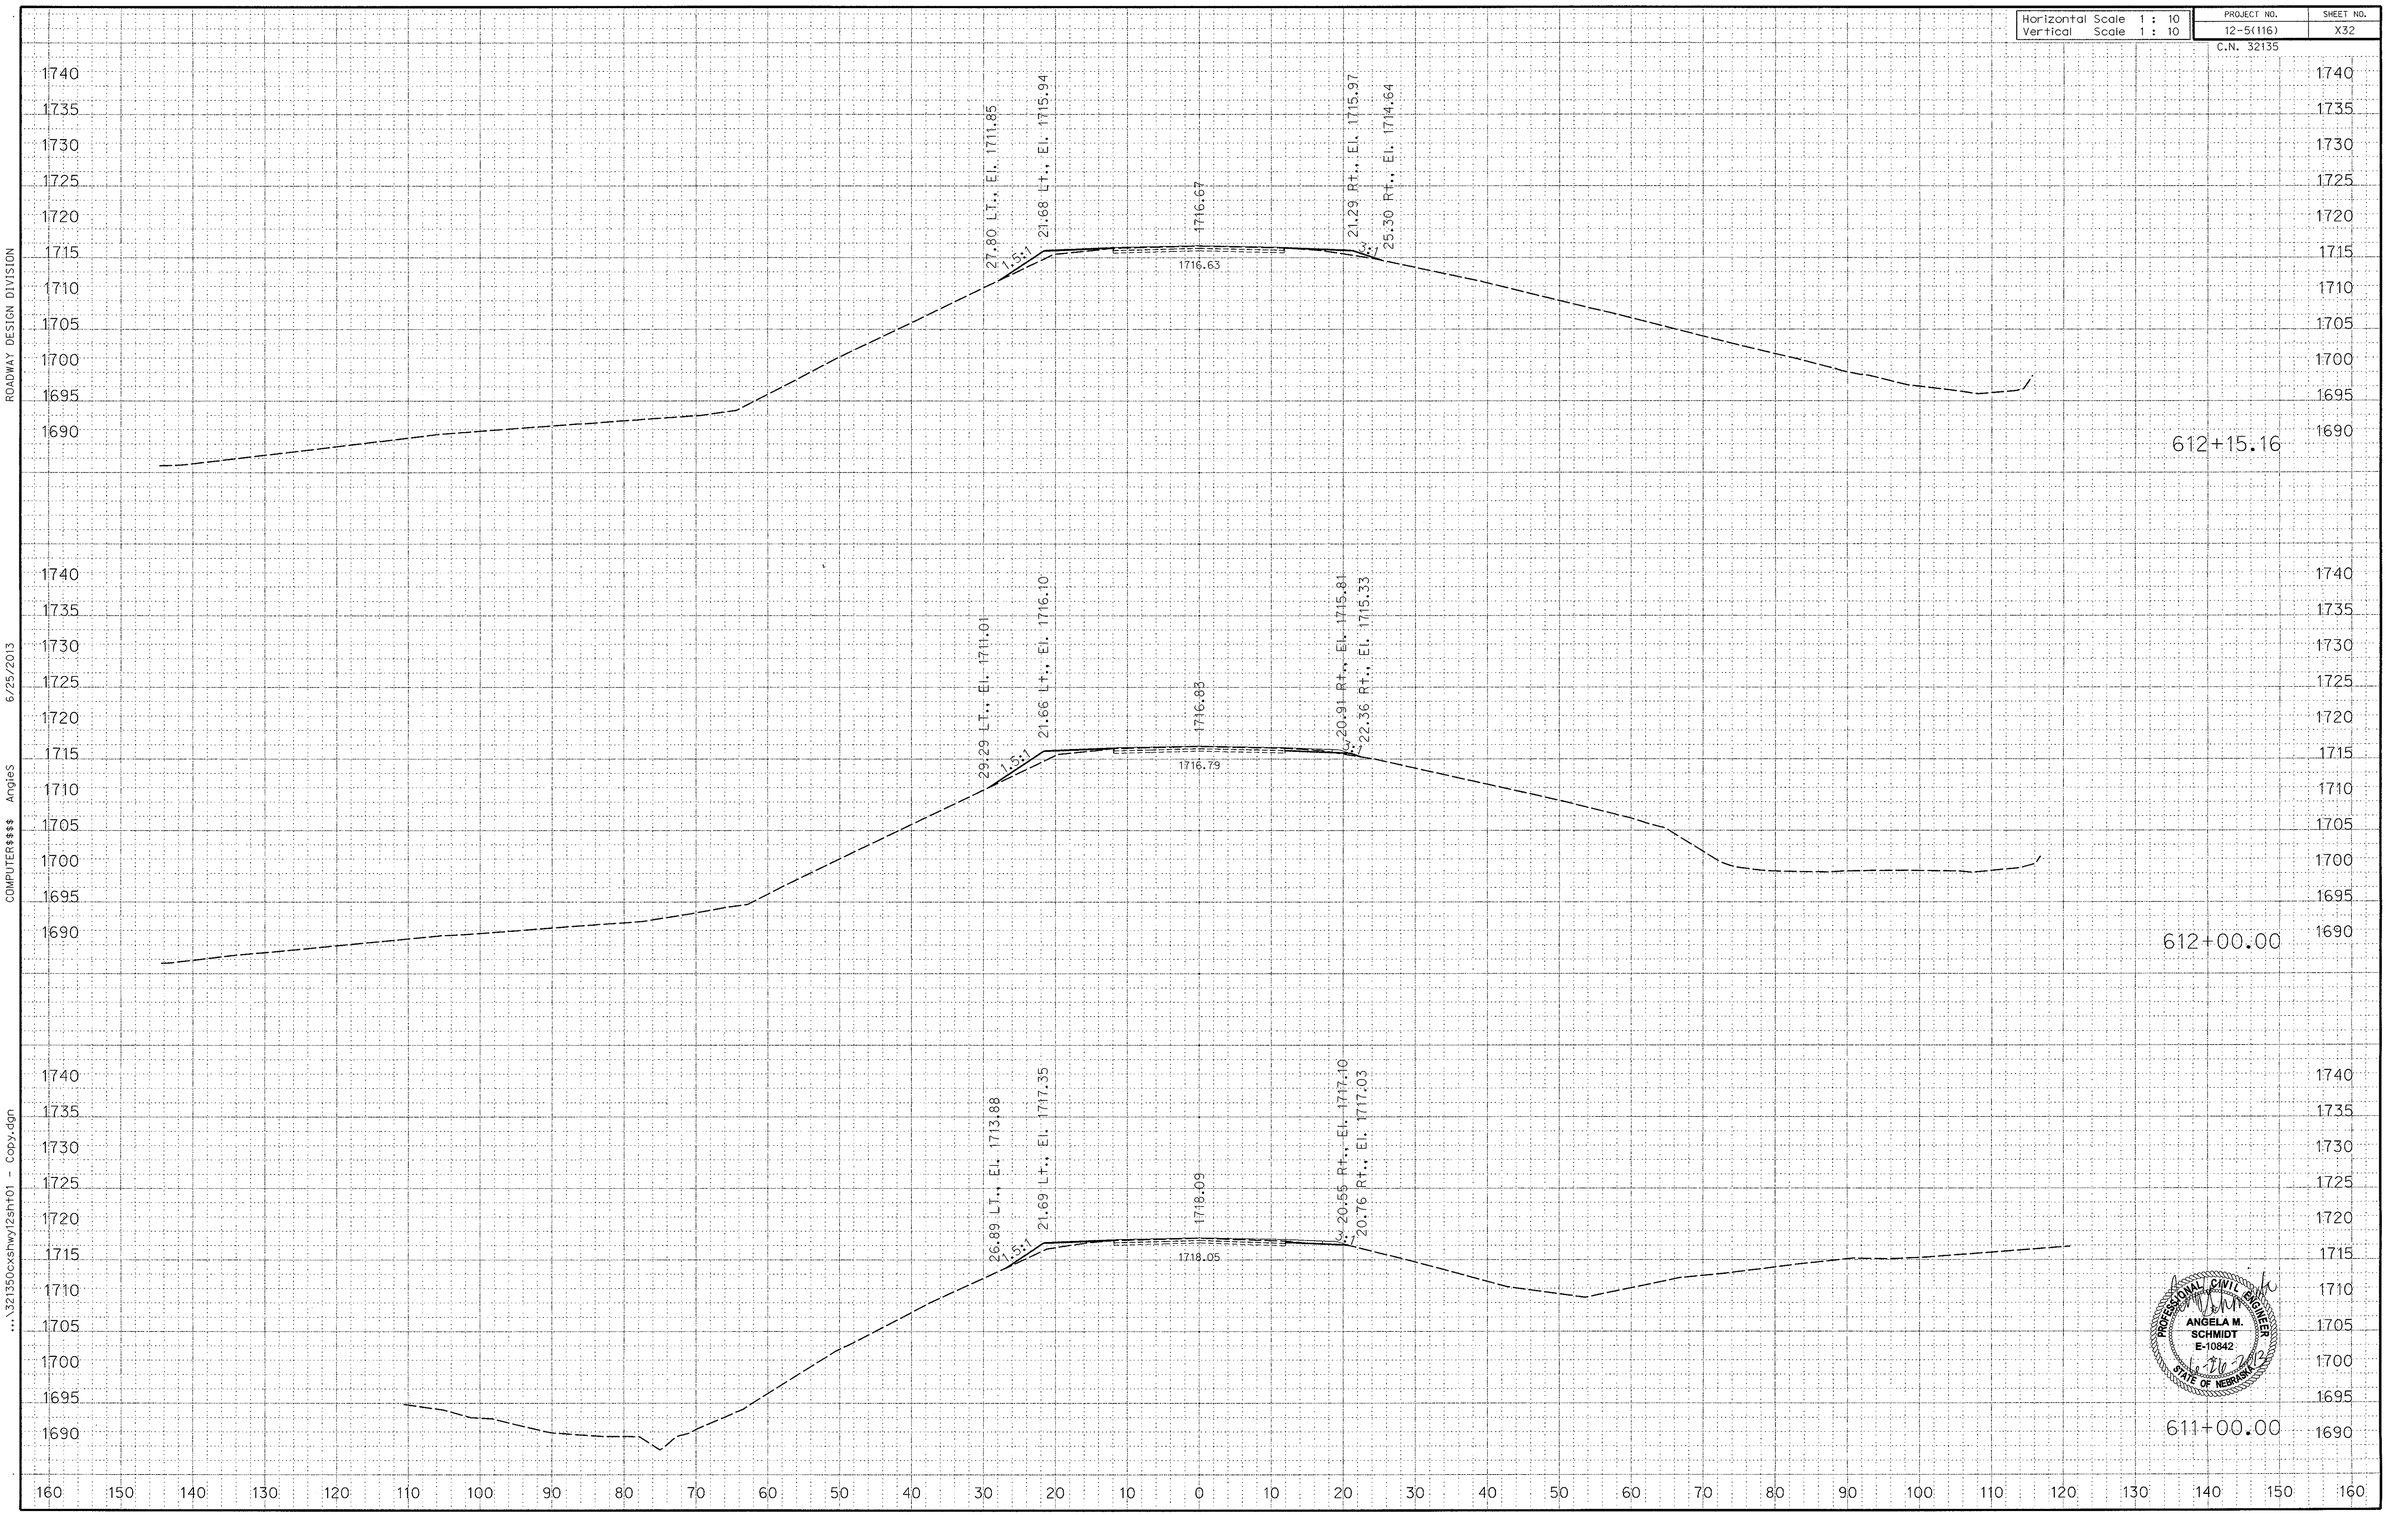

PROFESSIONAL CIVIL ENGINEER
ANGELA M. SCHMIDT
E-10842
6-26-2013
STATE OF NEBRASKA

ROADWAY DESIGN DIVISION

6/25/2013

COMPUTER$$$$ AngieS

...\32135cxshwy12sht01 - Copy.dgn

Horizontal Scale 1 : 10	PROJECT NO.	SHEET NO.
Vertical Scale 1 : 10	12-5(116)	X33
	C.N. 32135	

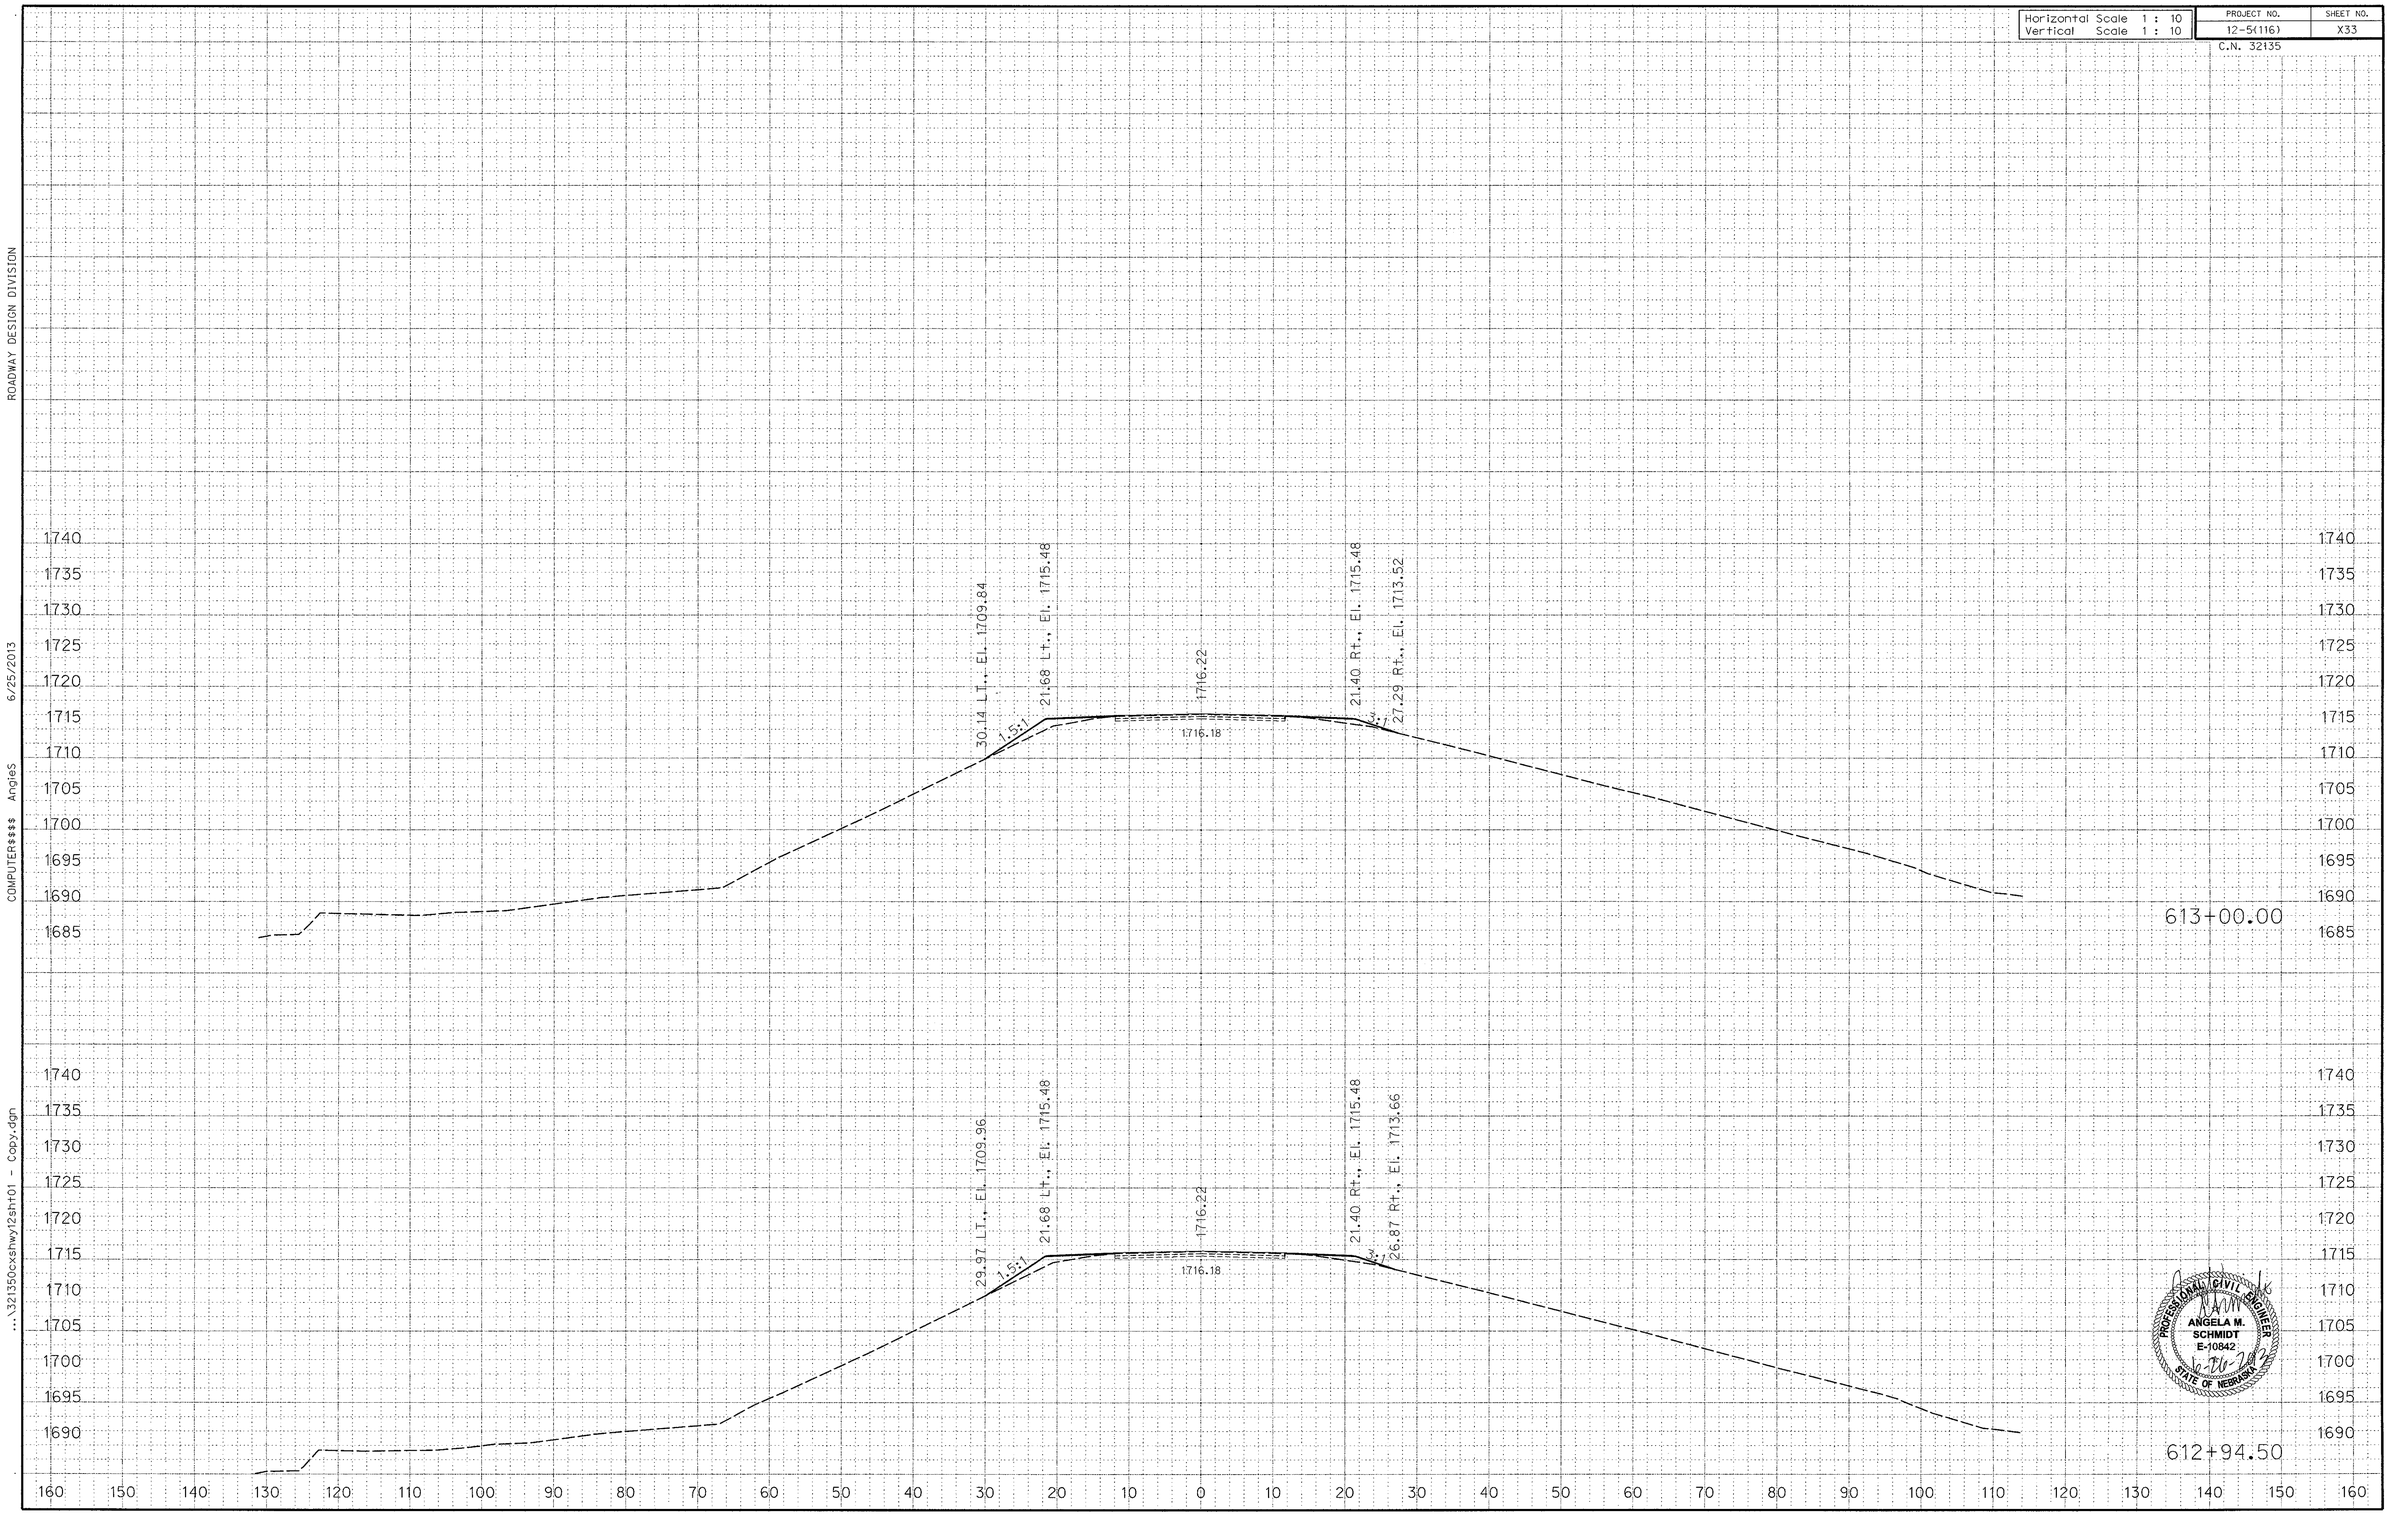

PROFESSIONAL CIVIL ENGINEER
ANGELA M. SCHMIDT
E-10842
6-26-2013
STATE OF NEBRASKA

ROADWAY DESIGN DIVISION
6/25/2013
COMPUTER$$$$ AngleS
...\32135ocxshwy12sht01 - Copy.dgn

Horizontal Scale 1 : 10	PROJECT NO.	SHEET NO.
Vertical Scale 1 : 10	12-5(116)	X34
	C.N. 32135	

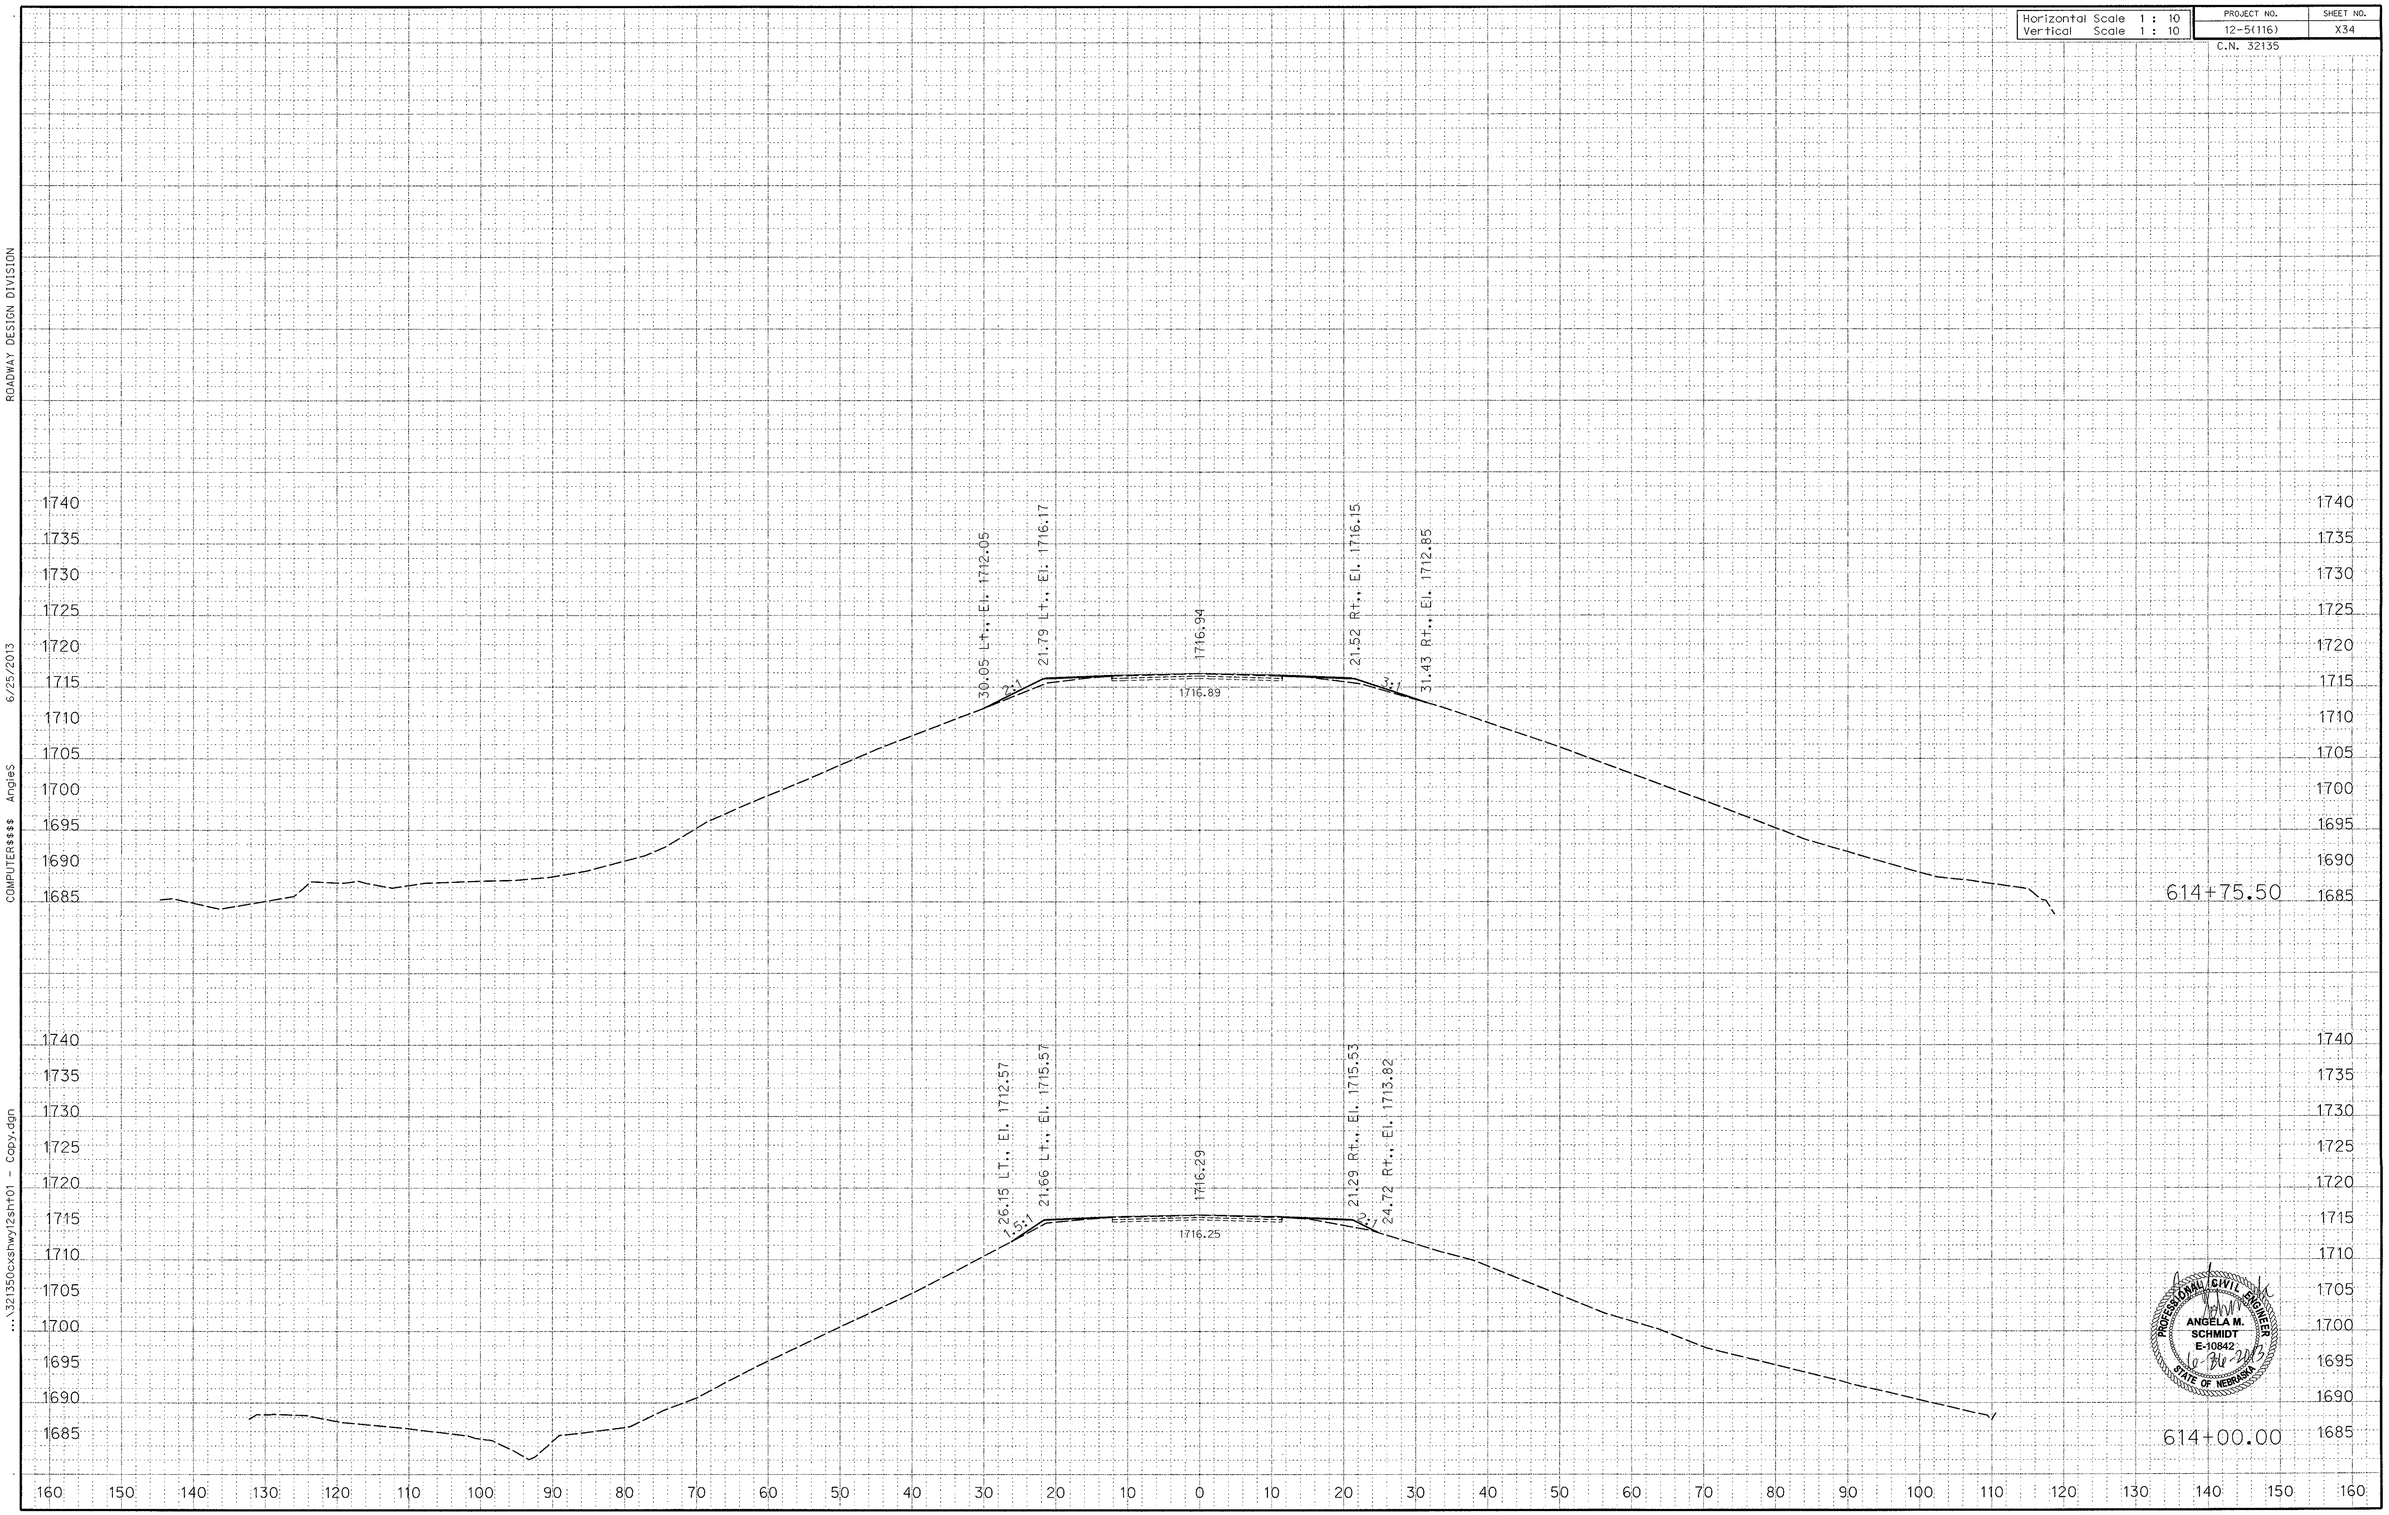

PROFESSIONAL CIVIL ENGINEER
ANGELA M. SCHMIDT
E-10842
6-26-2013
STATE OF NEBRASKA

ROADWAY DESIGN DIVISION

6/25/2013

COMPUTER$$$$ AngieS

...\32135Ocxshwy12sht01 - Copy.dgn

Horizontal Scale 1 : 10	PROJECT NO.	SHEET NO.
Vertical Scale 1 : 10	12-5(116)	X35
	C.N. 32135	

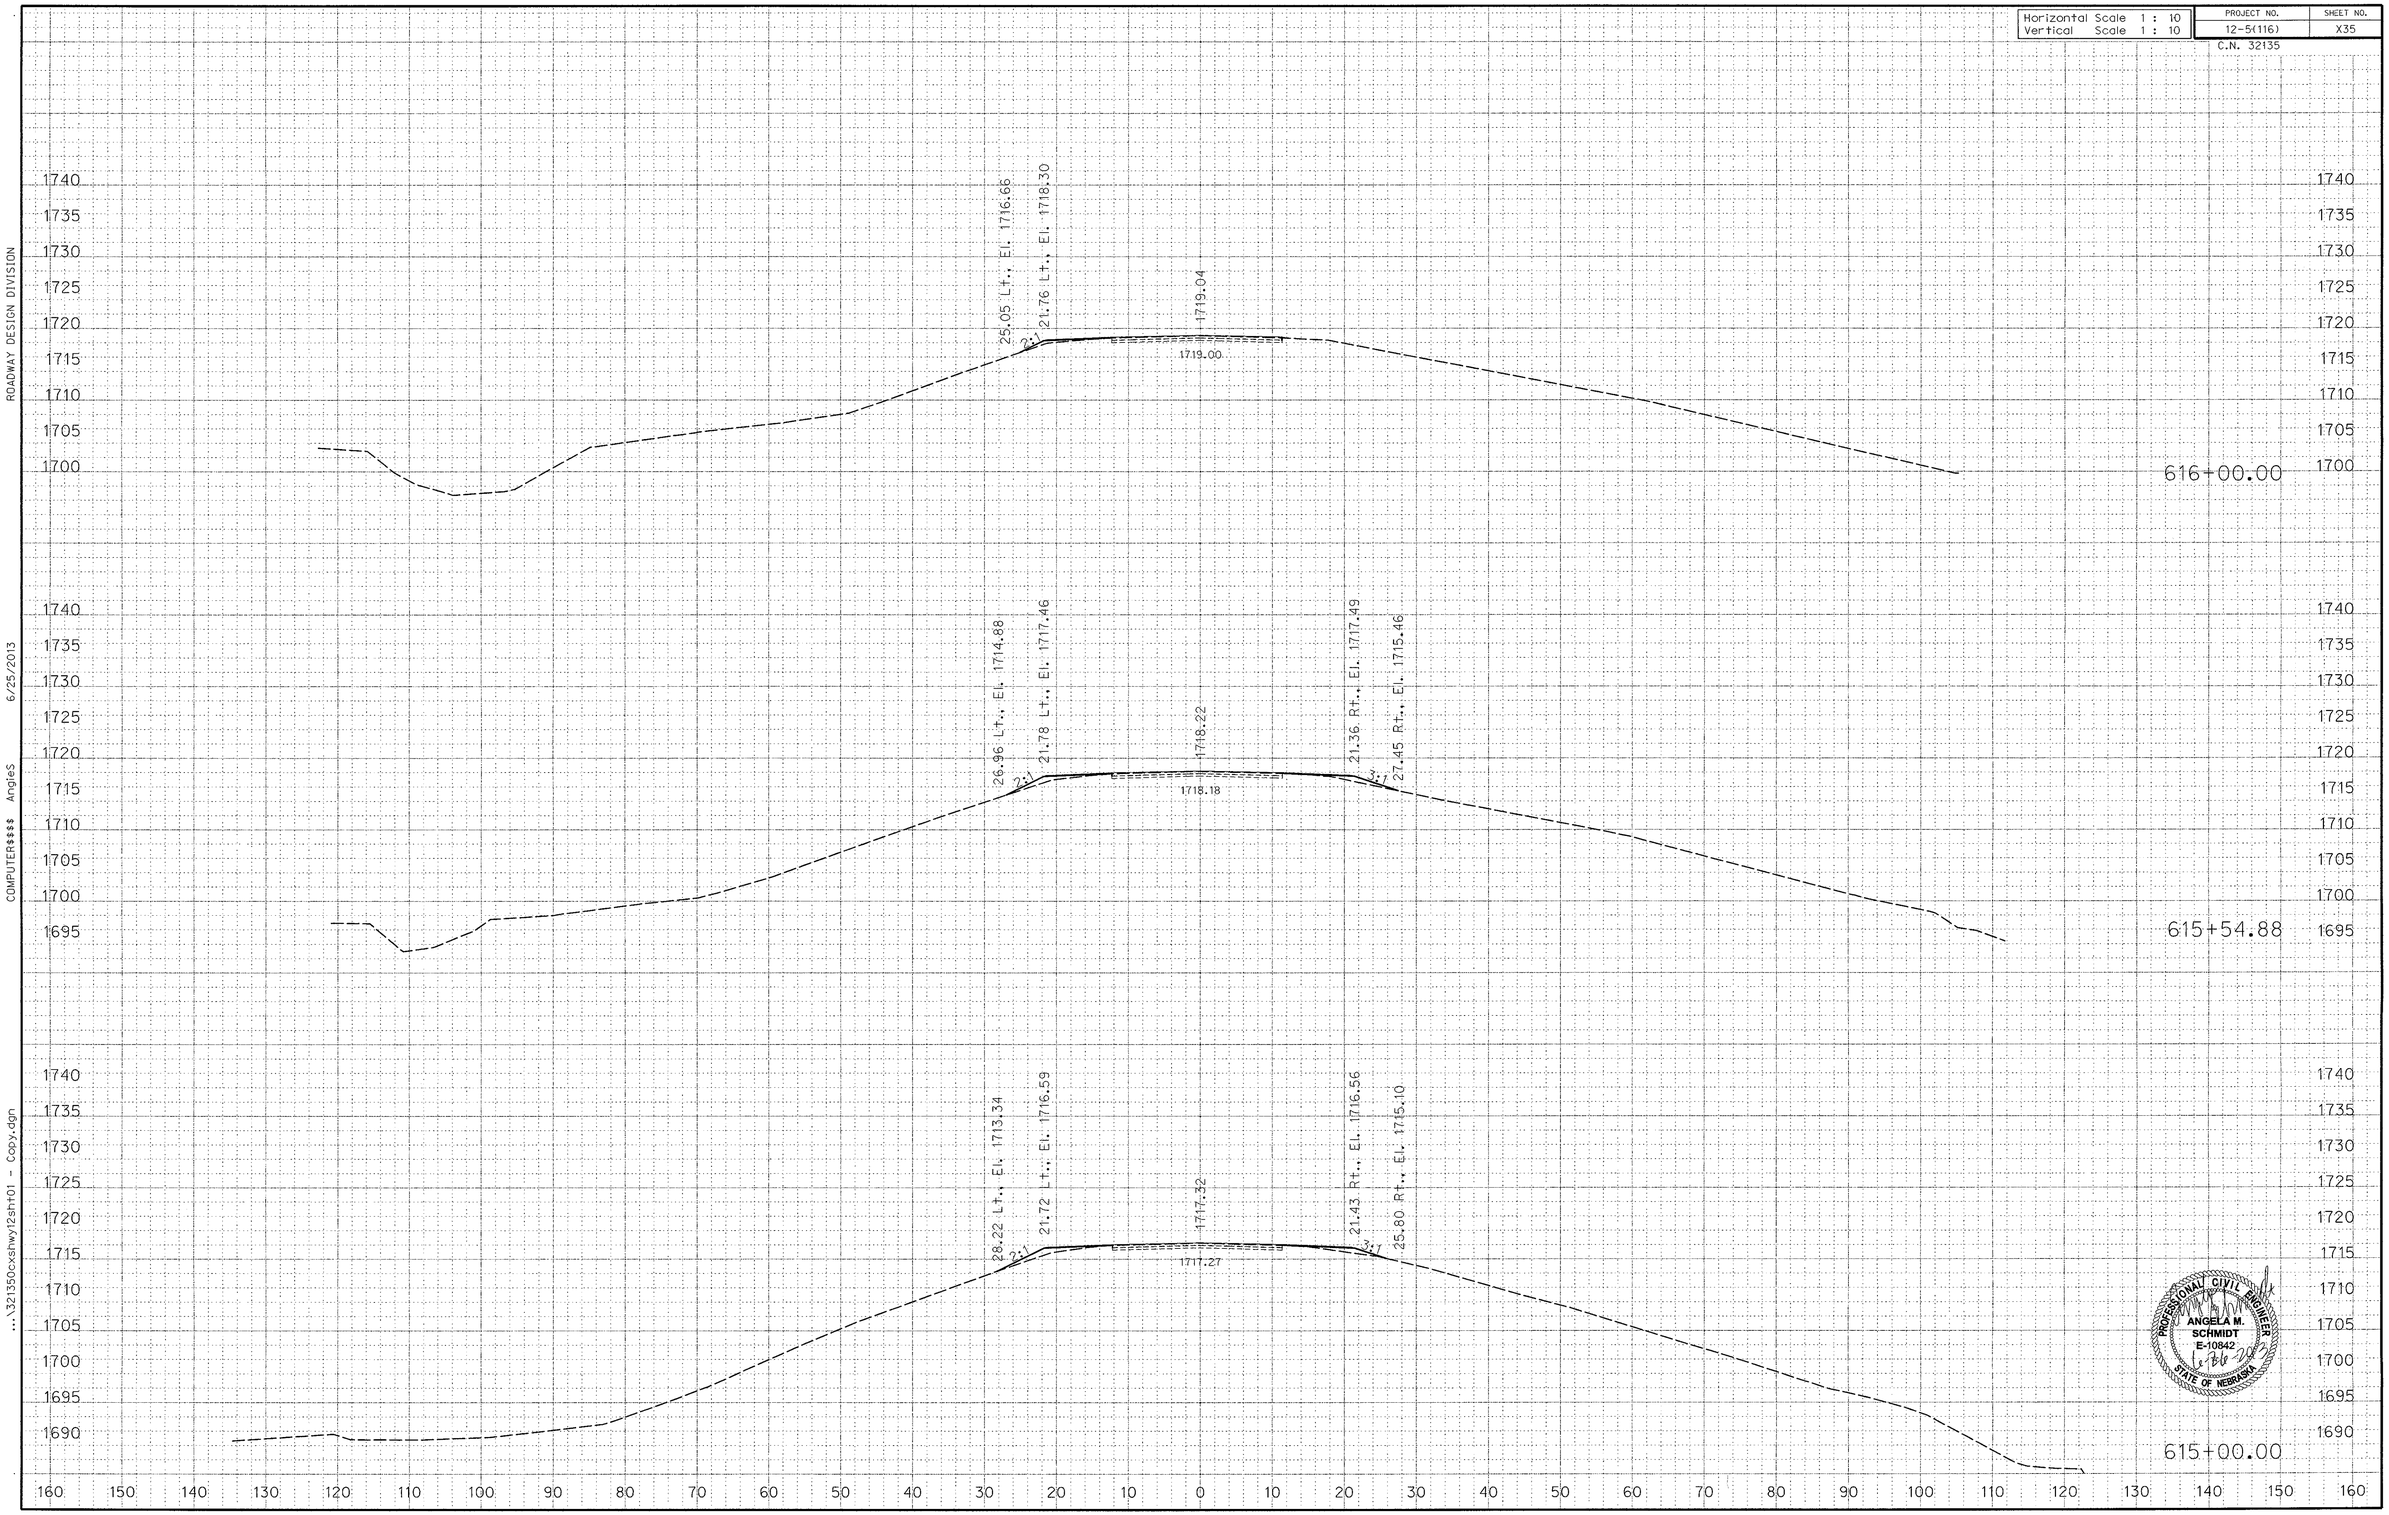

PROFESSIONAL CIVIL ENGINEER
ANGELA M. SCHMIDT
E-10842
STATE OF NEBRASKA

ROADWAY DESIGN DIVISION
6/25/2013
COMPUTER$$$$ AngieS
...\32135cxshwy12sht01 - Copy.dgn

Horizontal Scale 1 : 10	PROJECT NO.	SHEET NO.
Vertical Scale 1 : 10	12-5(116)	X36
	C.N. 32135	

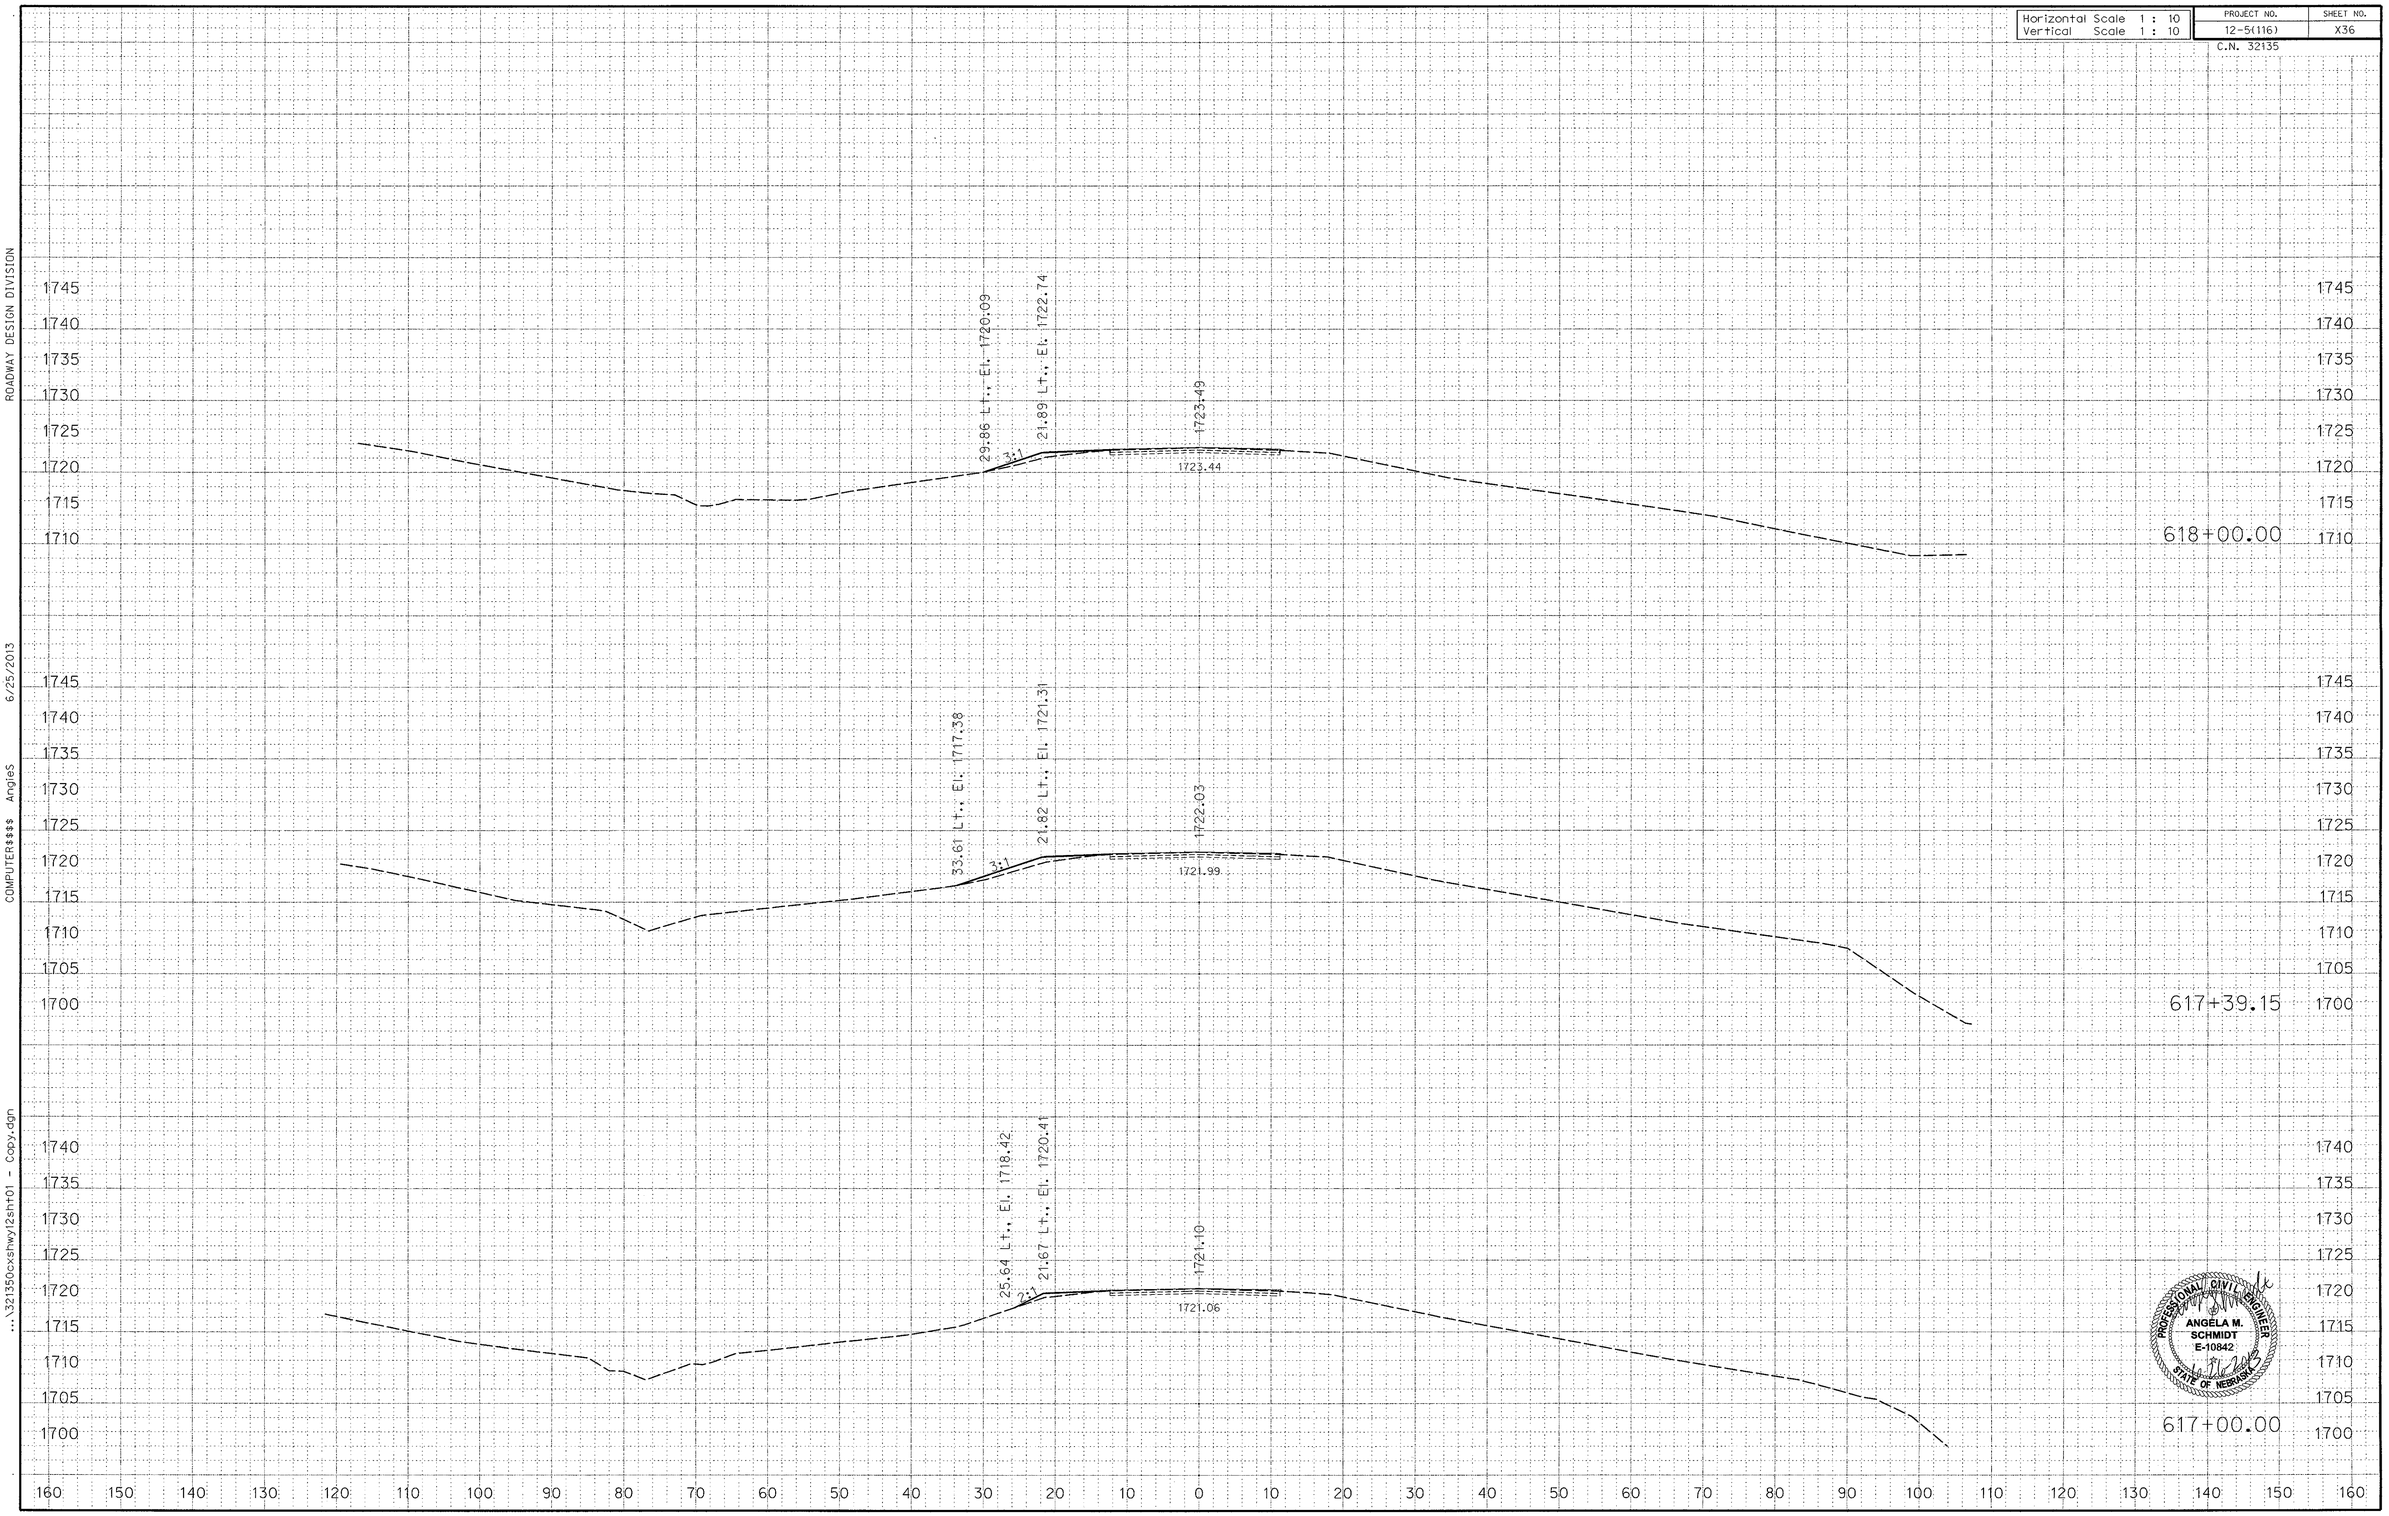

PROFESSIONAL CIVIL ENGINEER
ANGELA M. SCHMIDT
E-10842
STATE OF NEBRASKA

ROADWAY DESIGN DIVISION
6/25/2013
COMPUTER$$$$ AngieS
...\321350cxshwy12sht01 - Copy.dgn

Horizontal Scale 1 : 10	PROJECT NO.	SHEET NO.
Vertical Scale 1 : 10	12-5(116)	X37
	C.N. 32135	

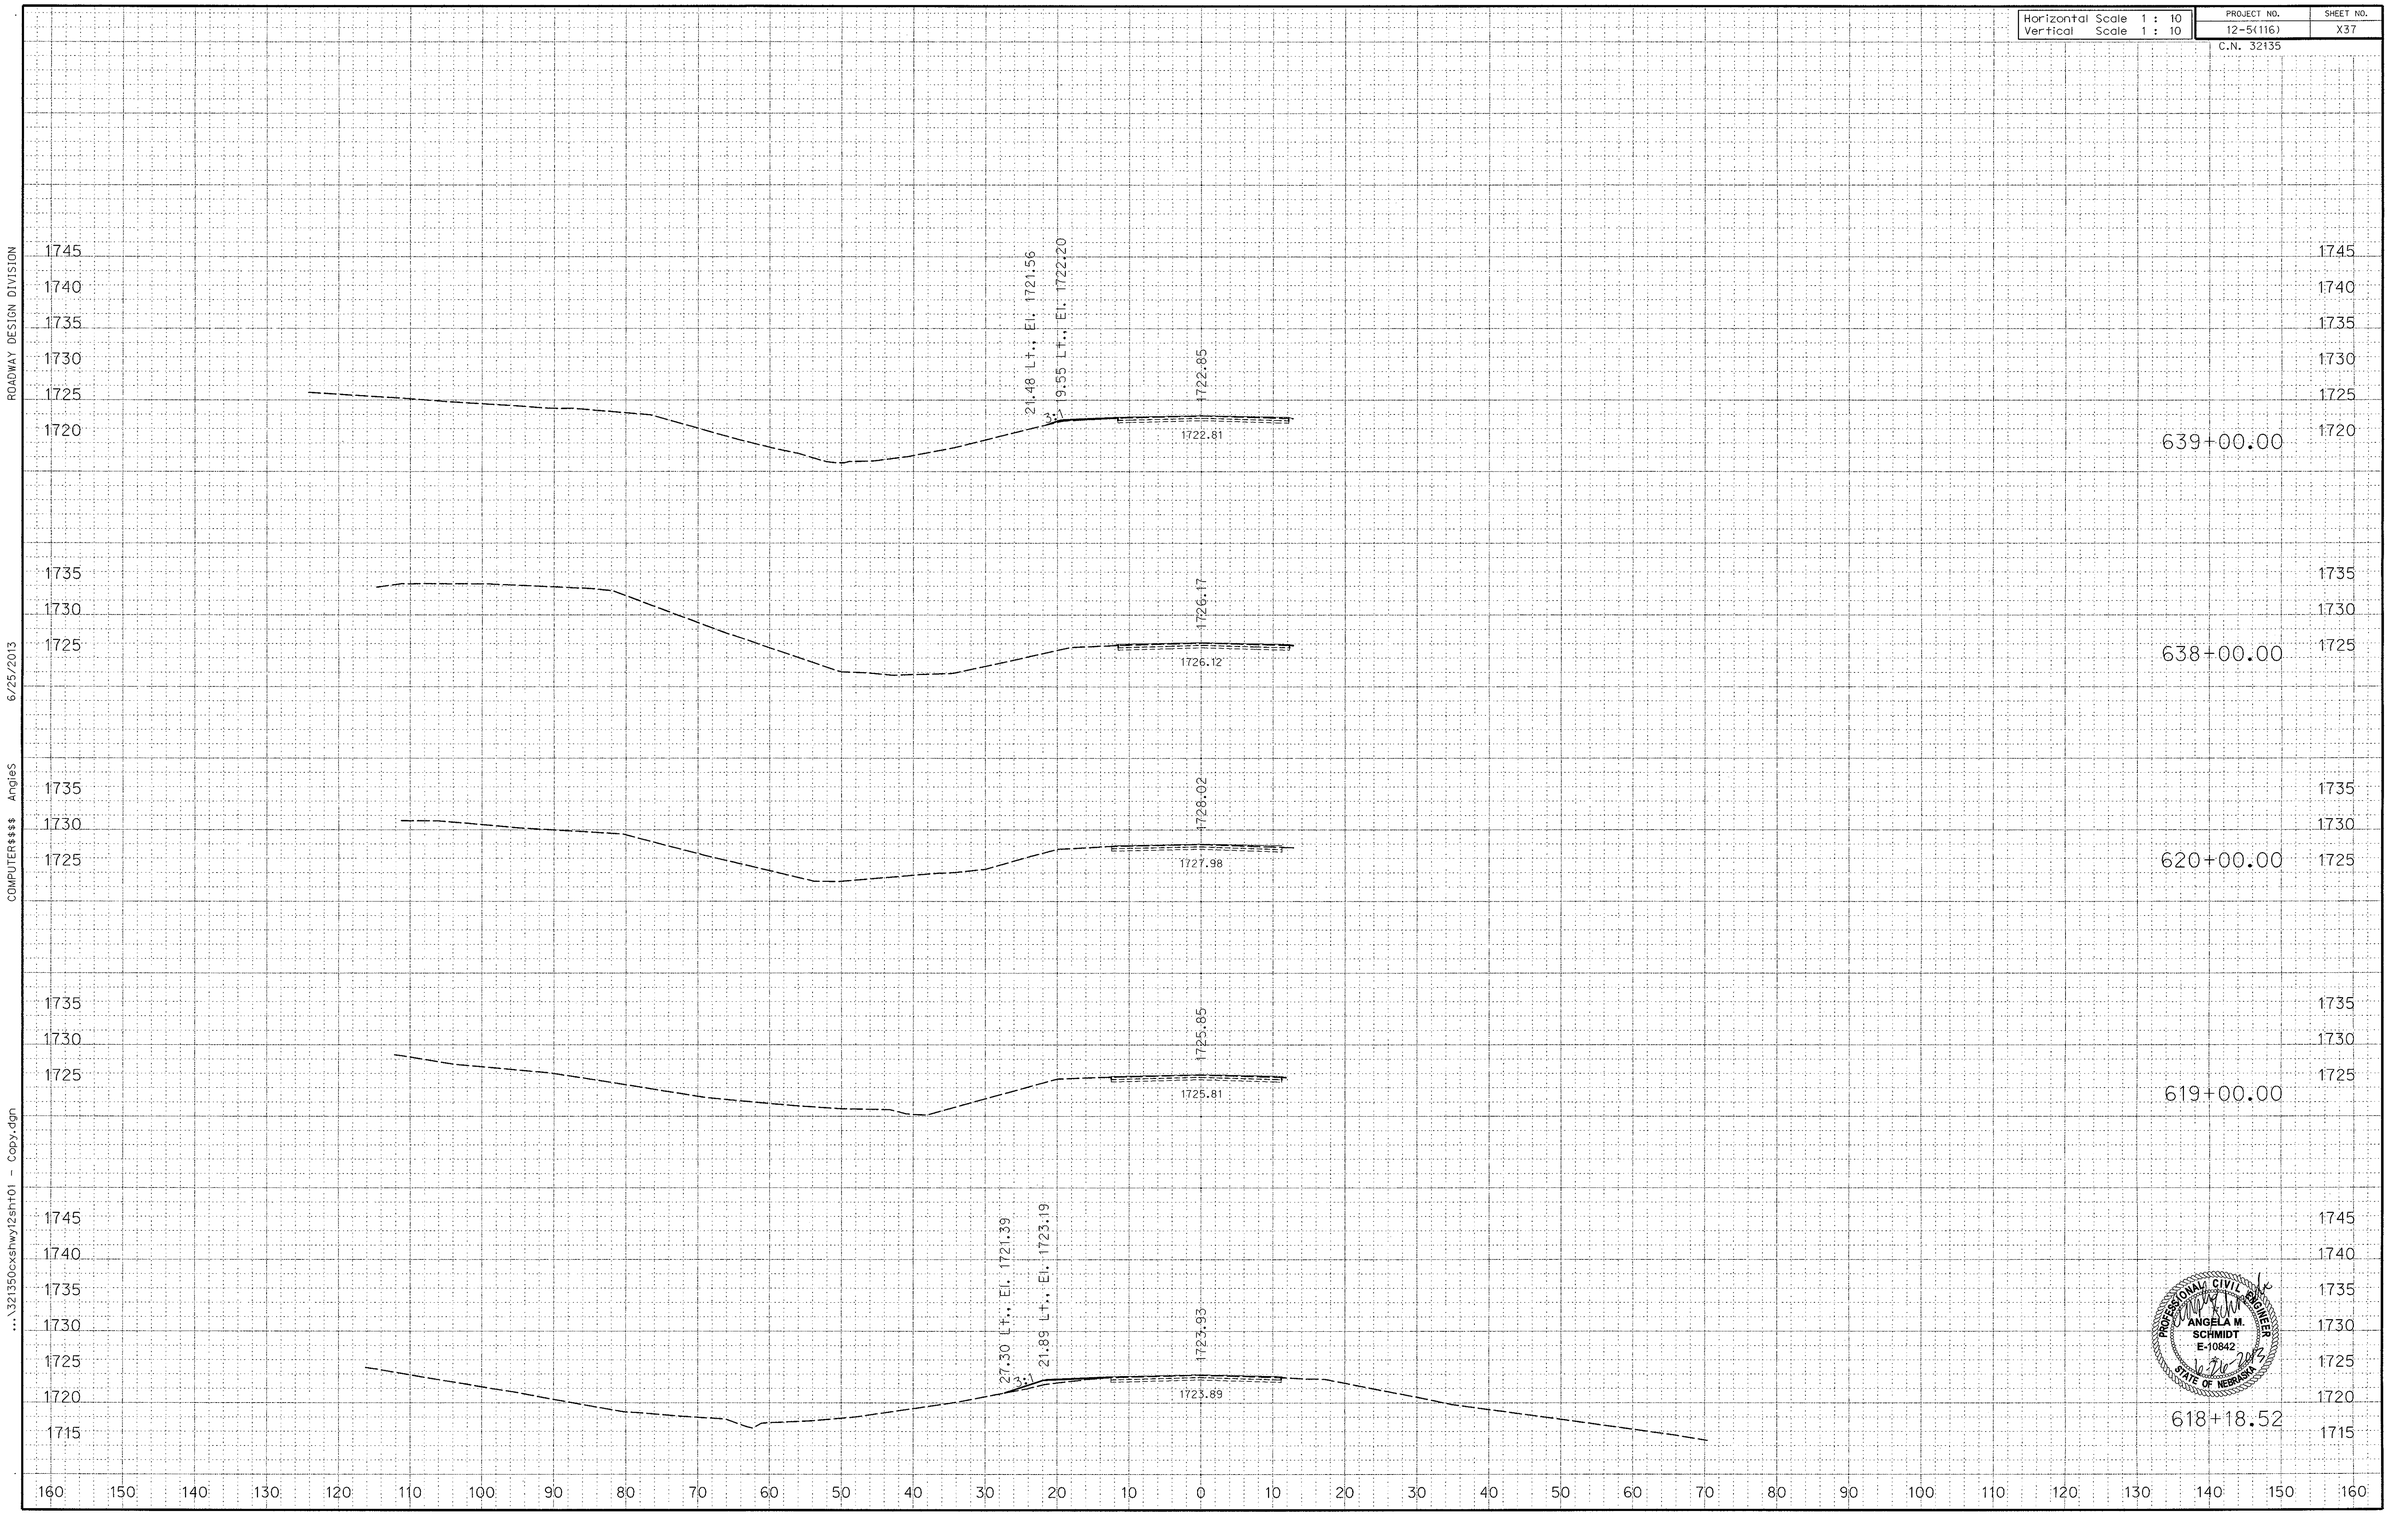

PROFESSIONAL CIVIL ENGINEER
ANGELA M. SCHMIDT
E-10842
STATE OF NEBRASKA

ROADWAY DESIGN DIVISION
6/25/2013
COMPUTER$$$$ AngleS
...\321350cxshwy12sht01 - Copy.dgn

Horizontal Scale 1 : 10	PROJECT NO.	SHEET NO.
Vertical Scale 1 : 10	12-5(116)	X38
	C.N. 32135	

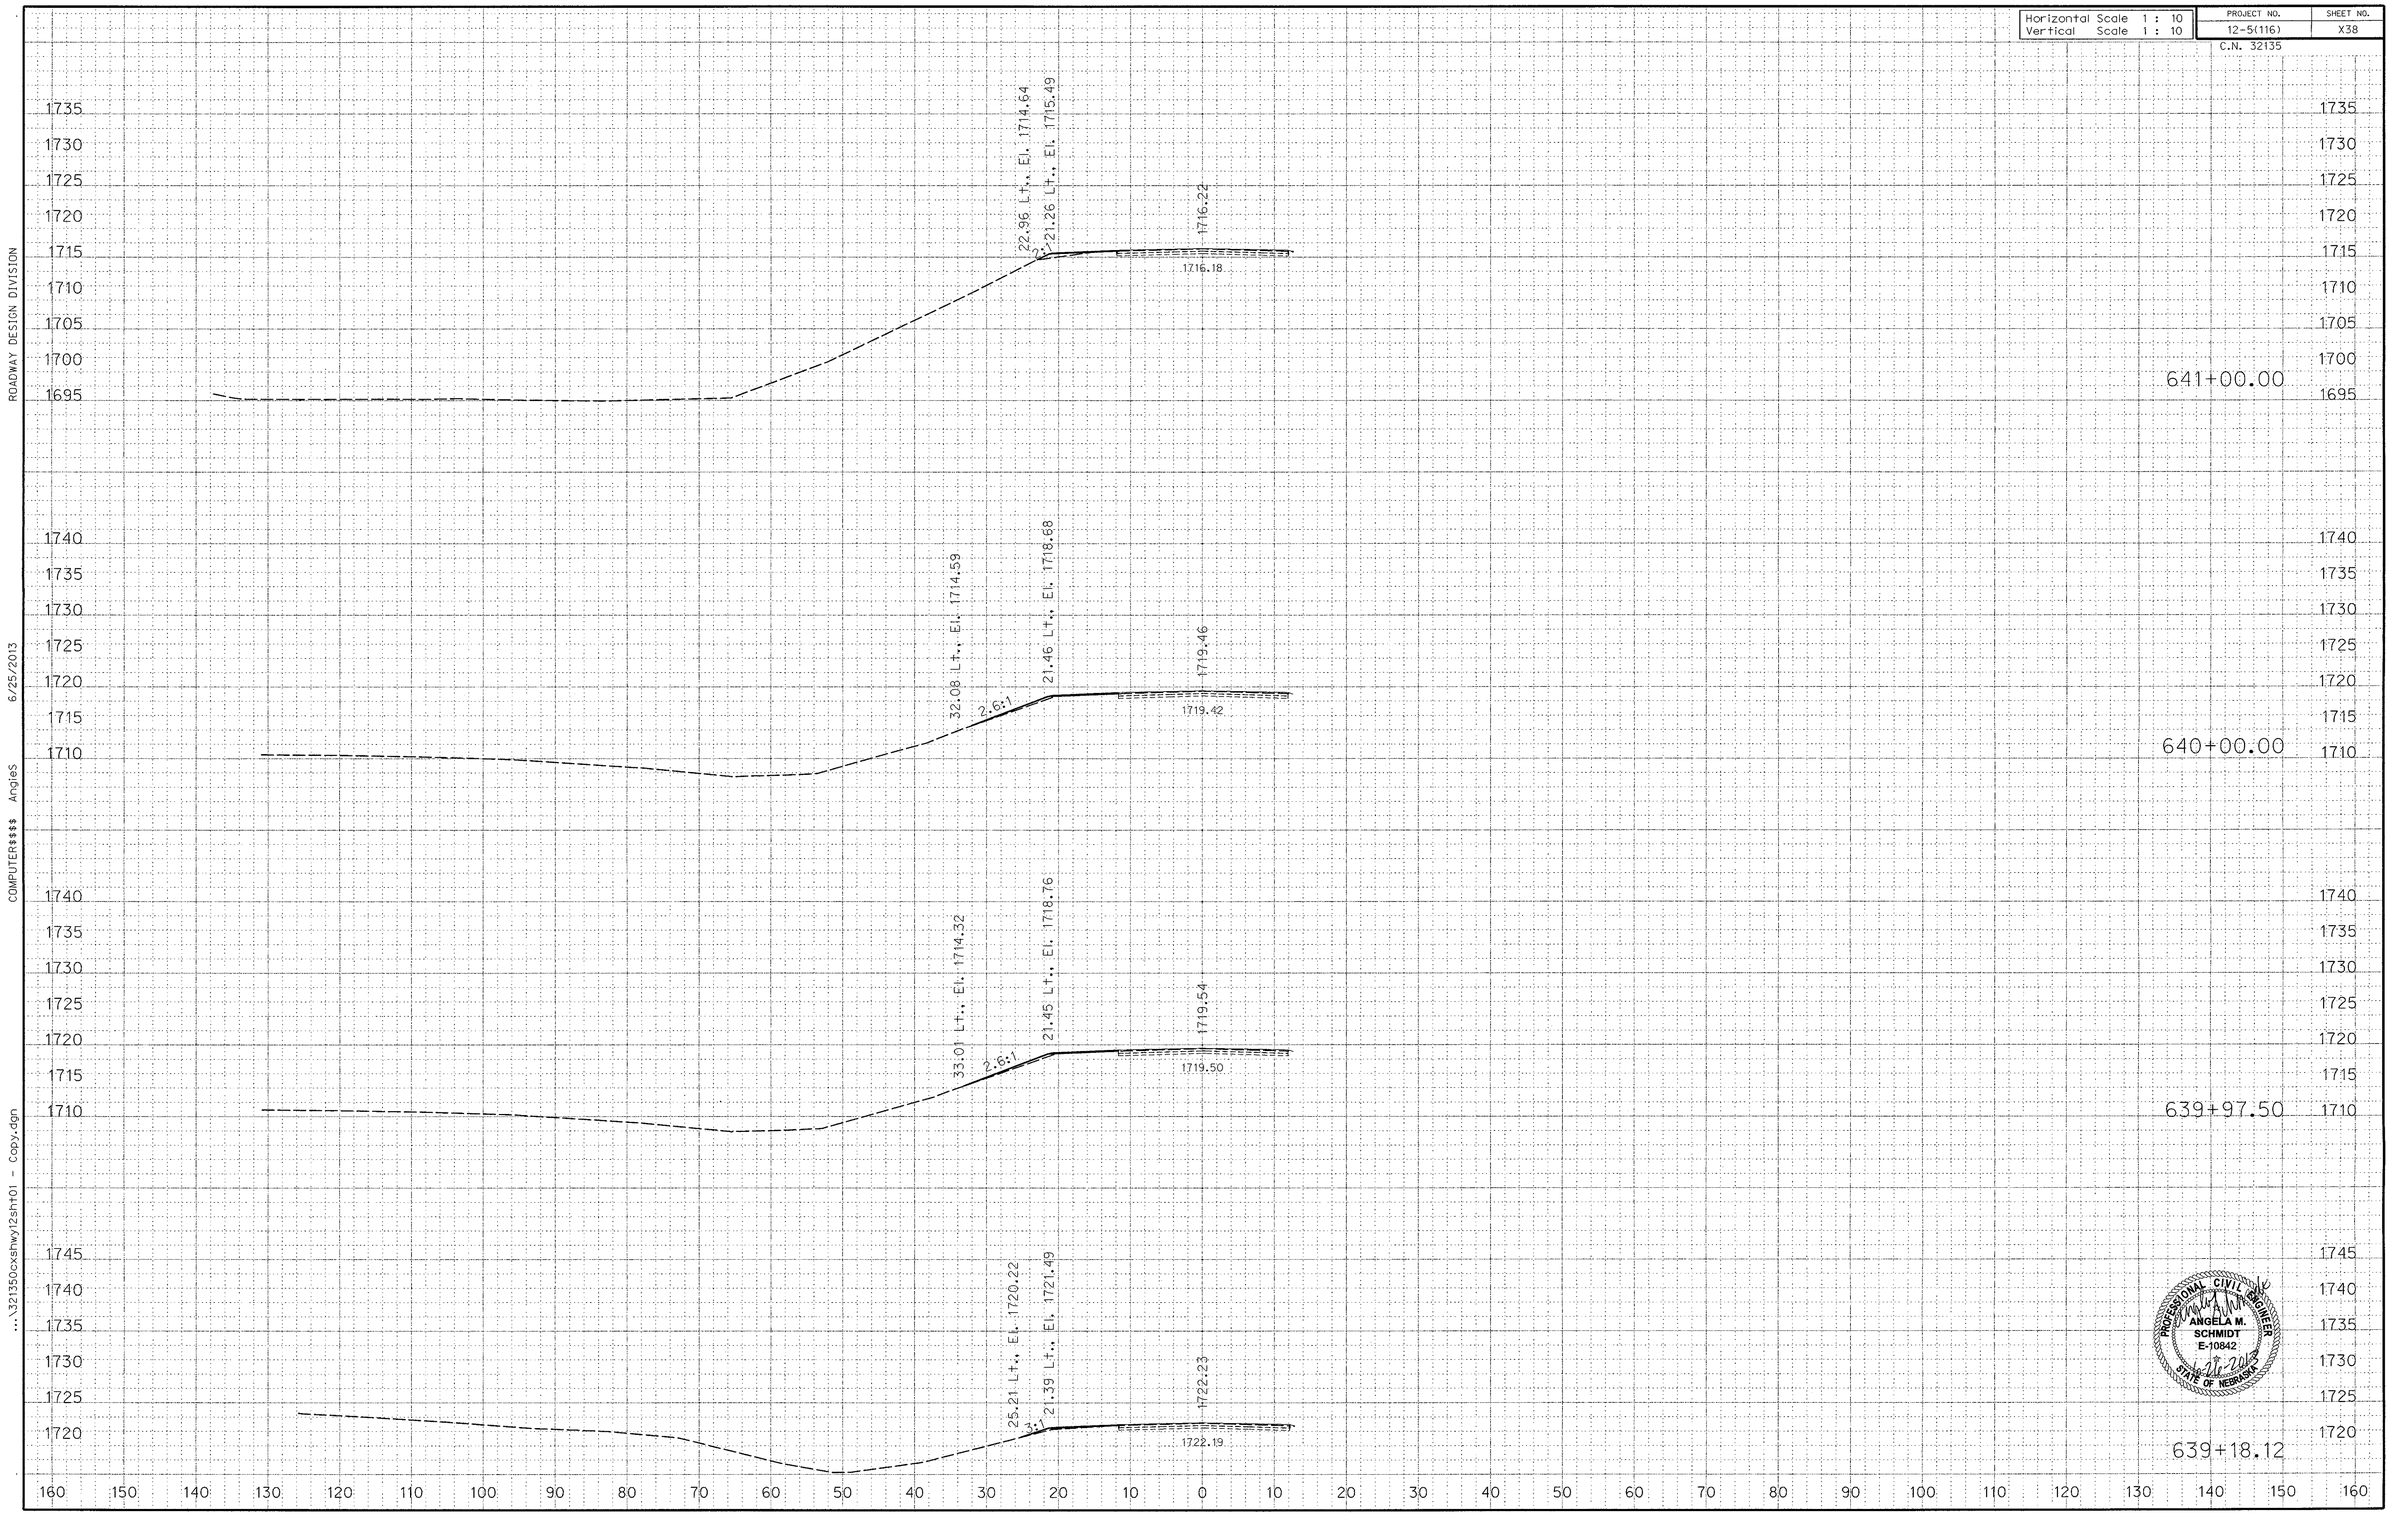

PROFESSIONAL CIVIL ENGINEER
ANGELA M. SCHMIDT
E-10842
STATE OF NEBRASKA

ROADWAY DESIGN DIVISION
6/25/2013
COMPUTER$$$$ AngieS
...\32135Oexshwy12sht01 - Copy.dgn

Horizontal Scale 1 : 10	PROJECT NO.	SHEET NO.
Vertical Scale 1 : 10	12-5(116)	X39
	C.N. 32135	

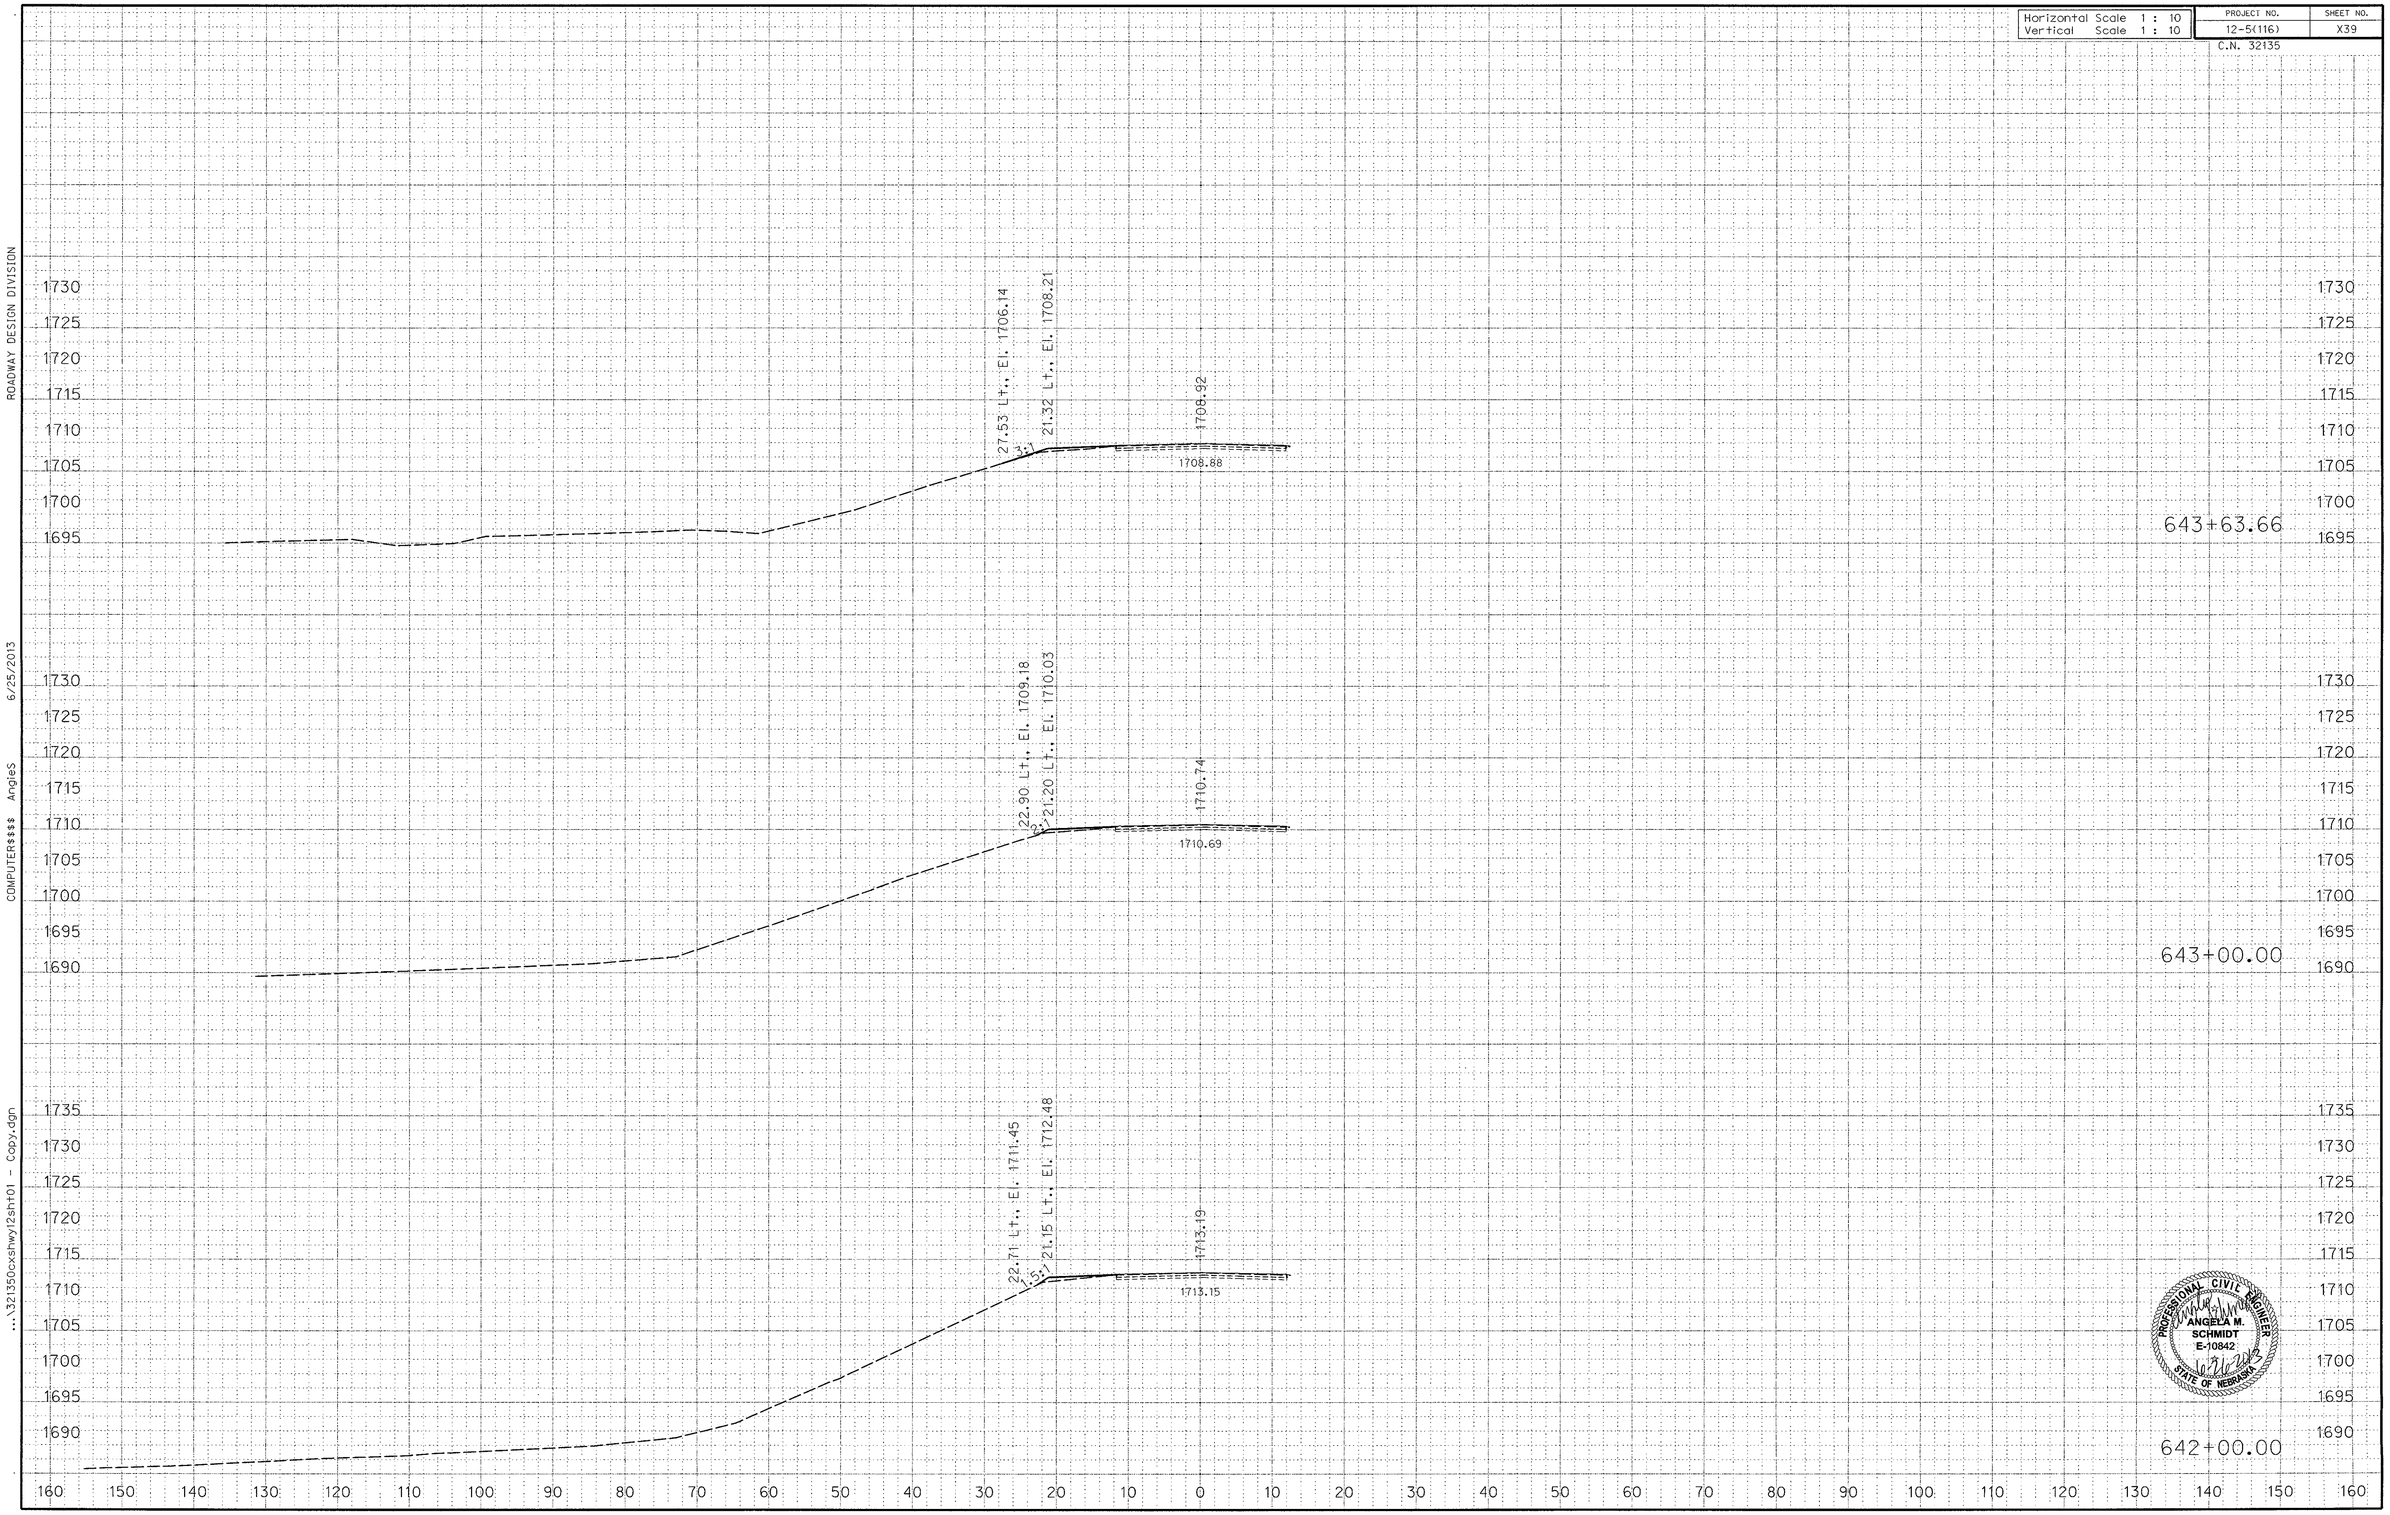

PROFESSIONAL CIVIL ENGINEER
ANGELA M. SCHMIDT
E-10842
10/31/2013
STATE OF NEBRASKA

ROADWAY DESIGN DIVISION
6/25/2013
COMPUTER$$$$ AngieS
...\321350cxshwy12sht01 - Copy.dgn

Horizontal Scale 1 : 10 Vertical Scale 1 : 10	PROJECT NO. 12-5(116) C.N. 32135	SHEET NO. X40

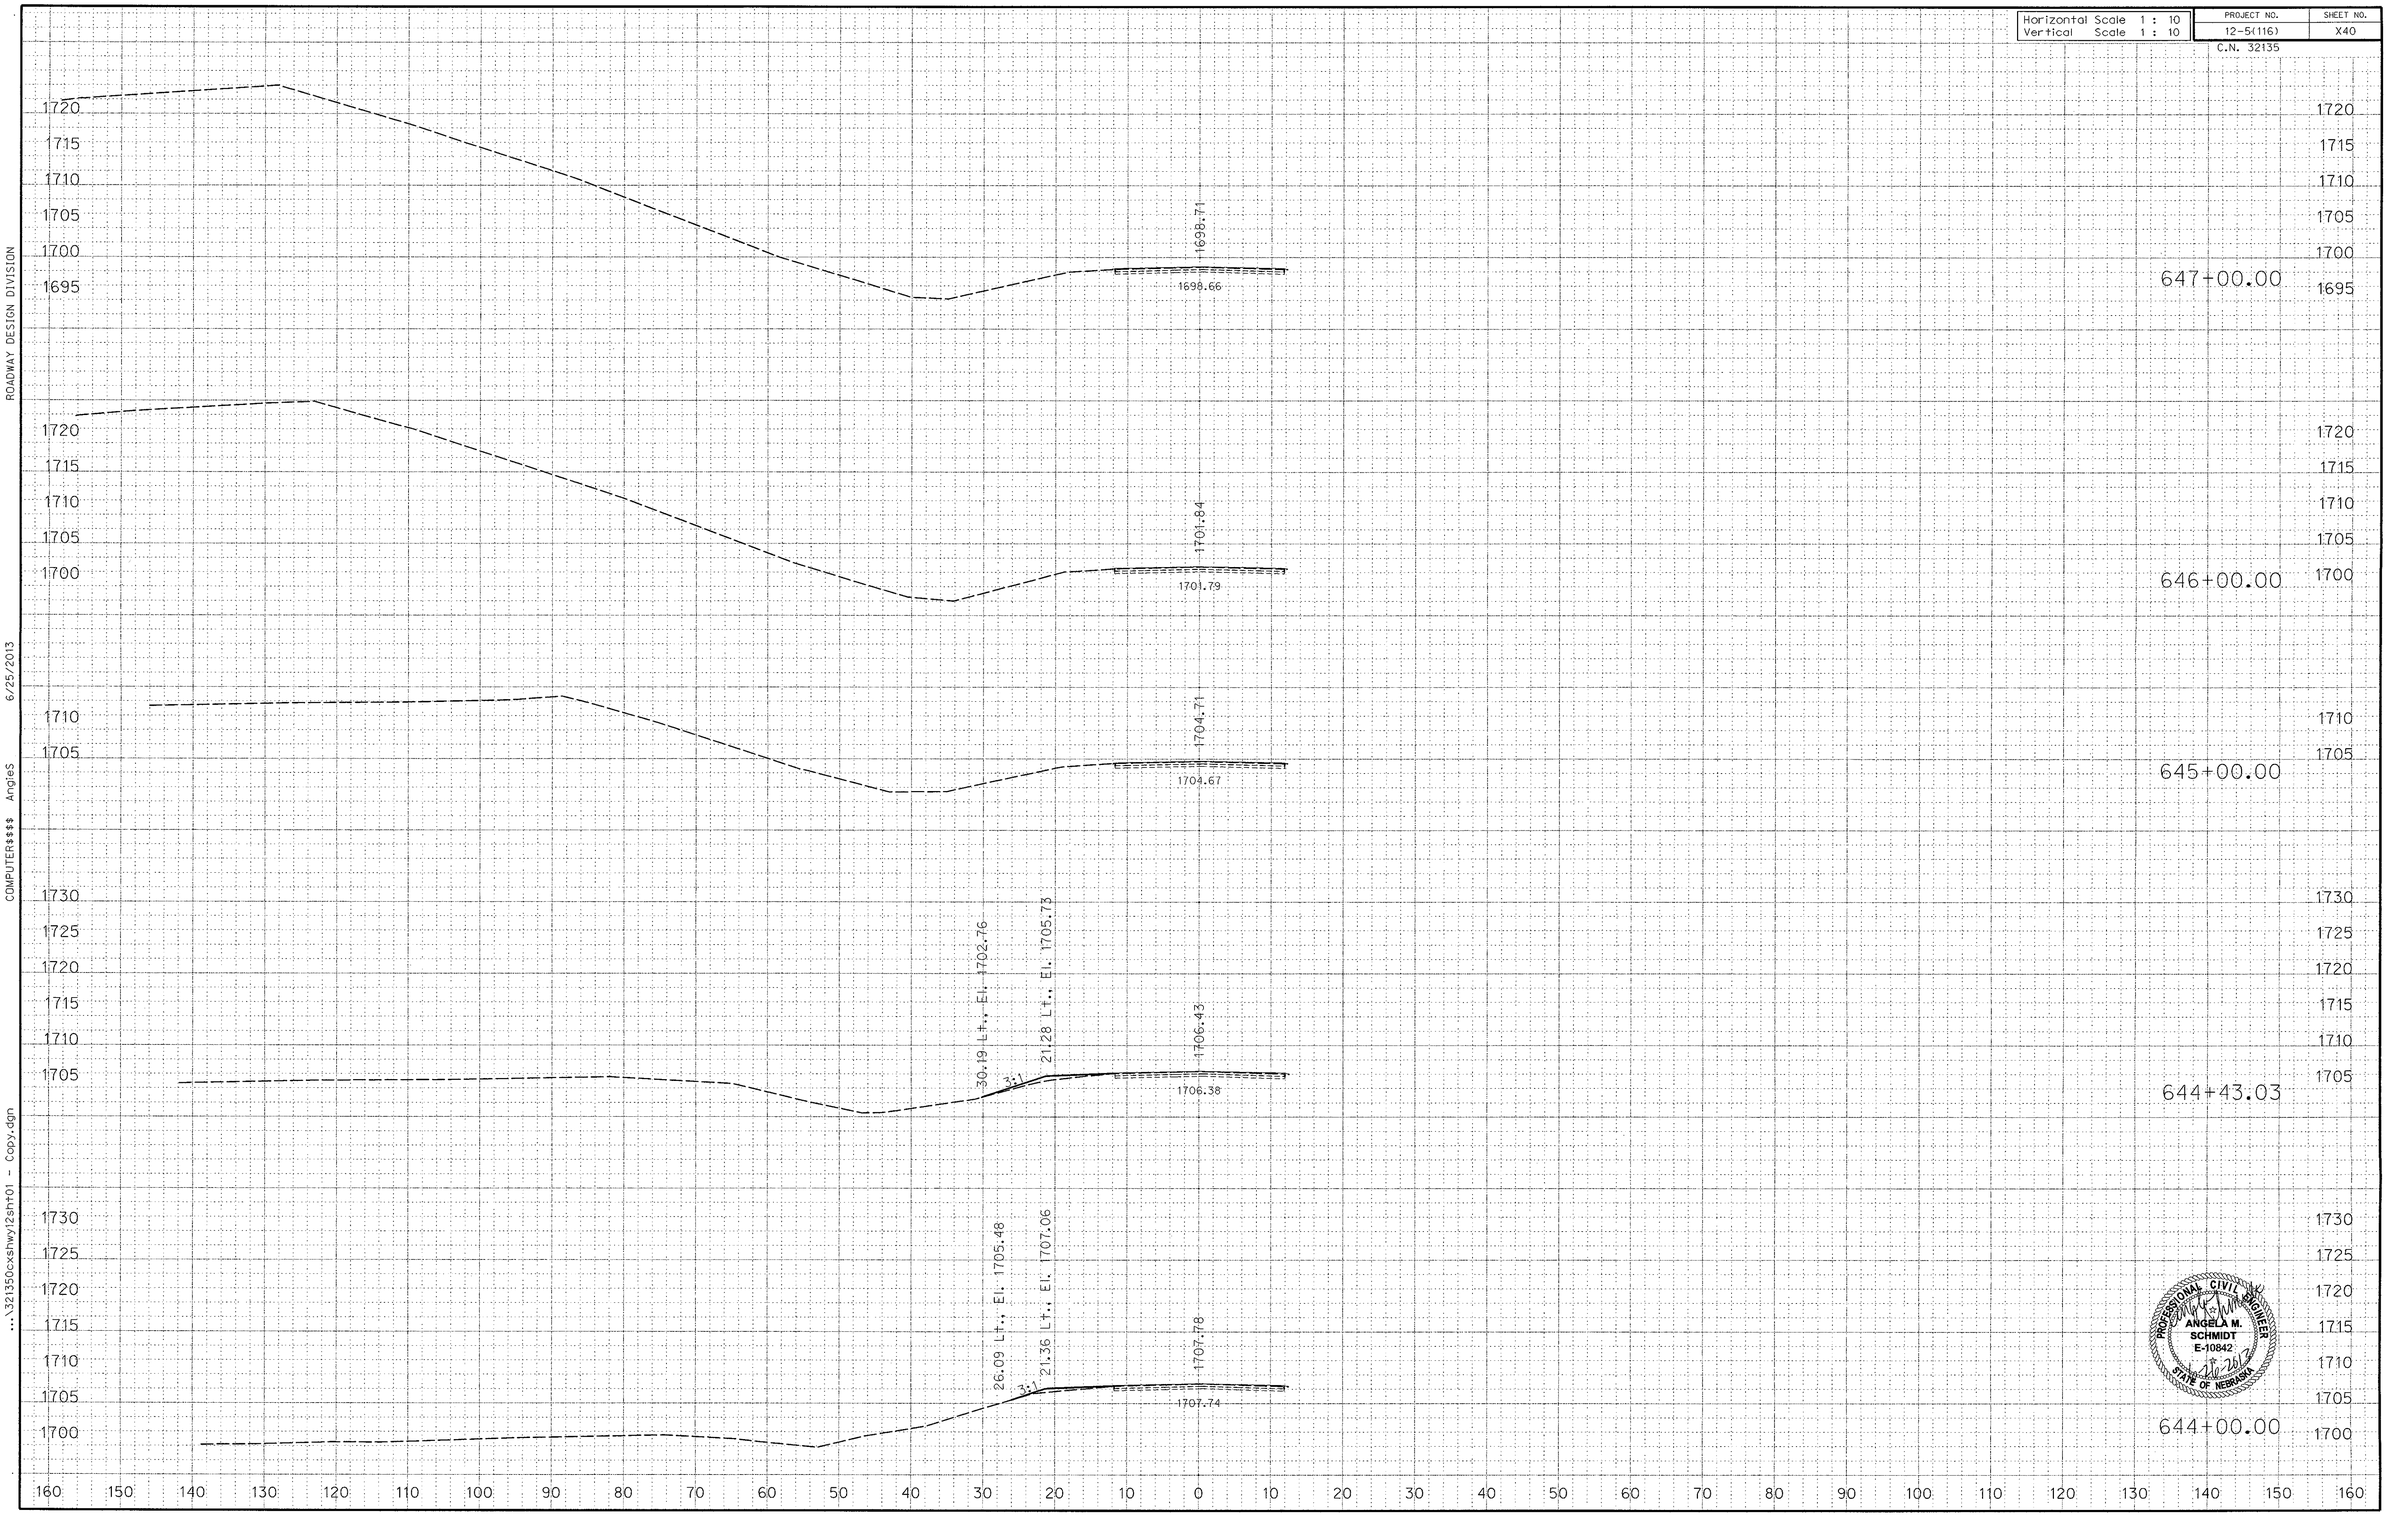

PROFESSIONAL CIVIL ENGINEER
ANGELA M. SCHMIDT
E-10842
STATE OF NEBRASKA

ROADWAY DESIGN DIVISION

6/25/2013

COMPUTER$$$$ AngleS

...\32135Ocxshwy12sht01 - Copy.dgn

Horizontal Scale 1 : 10	PROJECT NO.	SHEET NO.
Vertical Scale 1 : 10	12-5(116)	X41
	C.N. 32135	

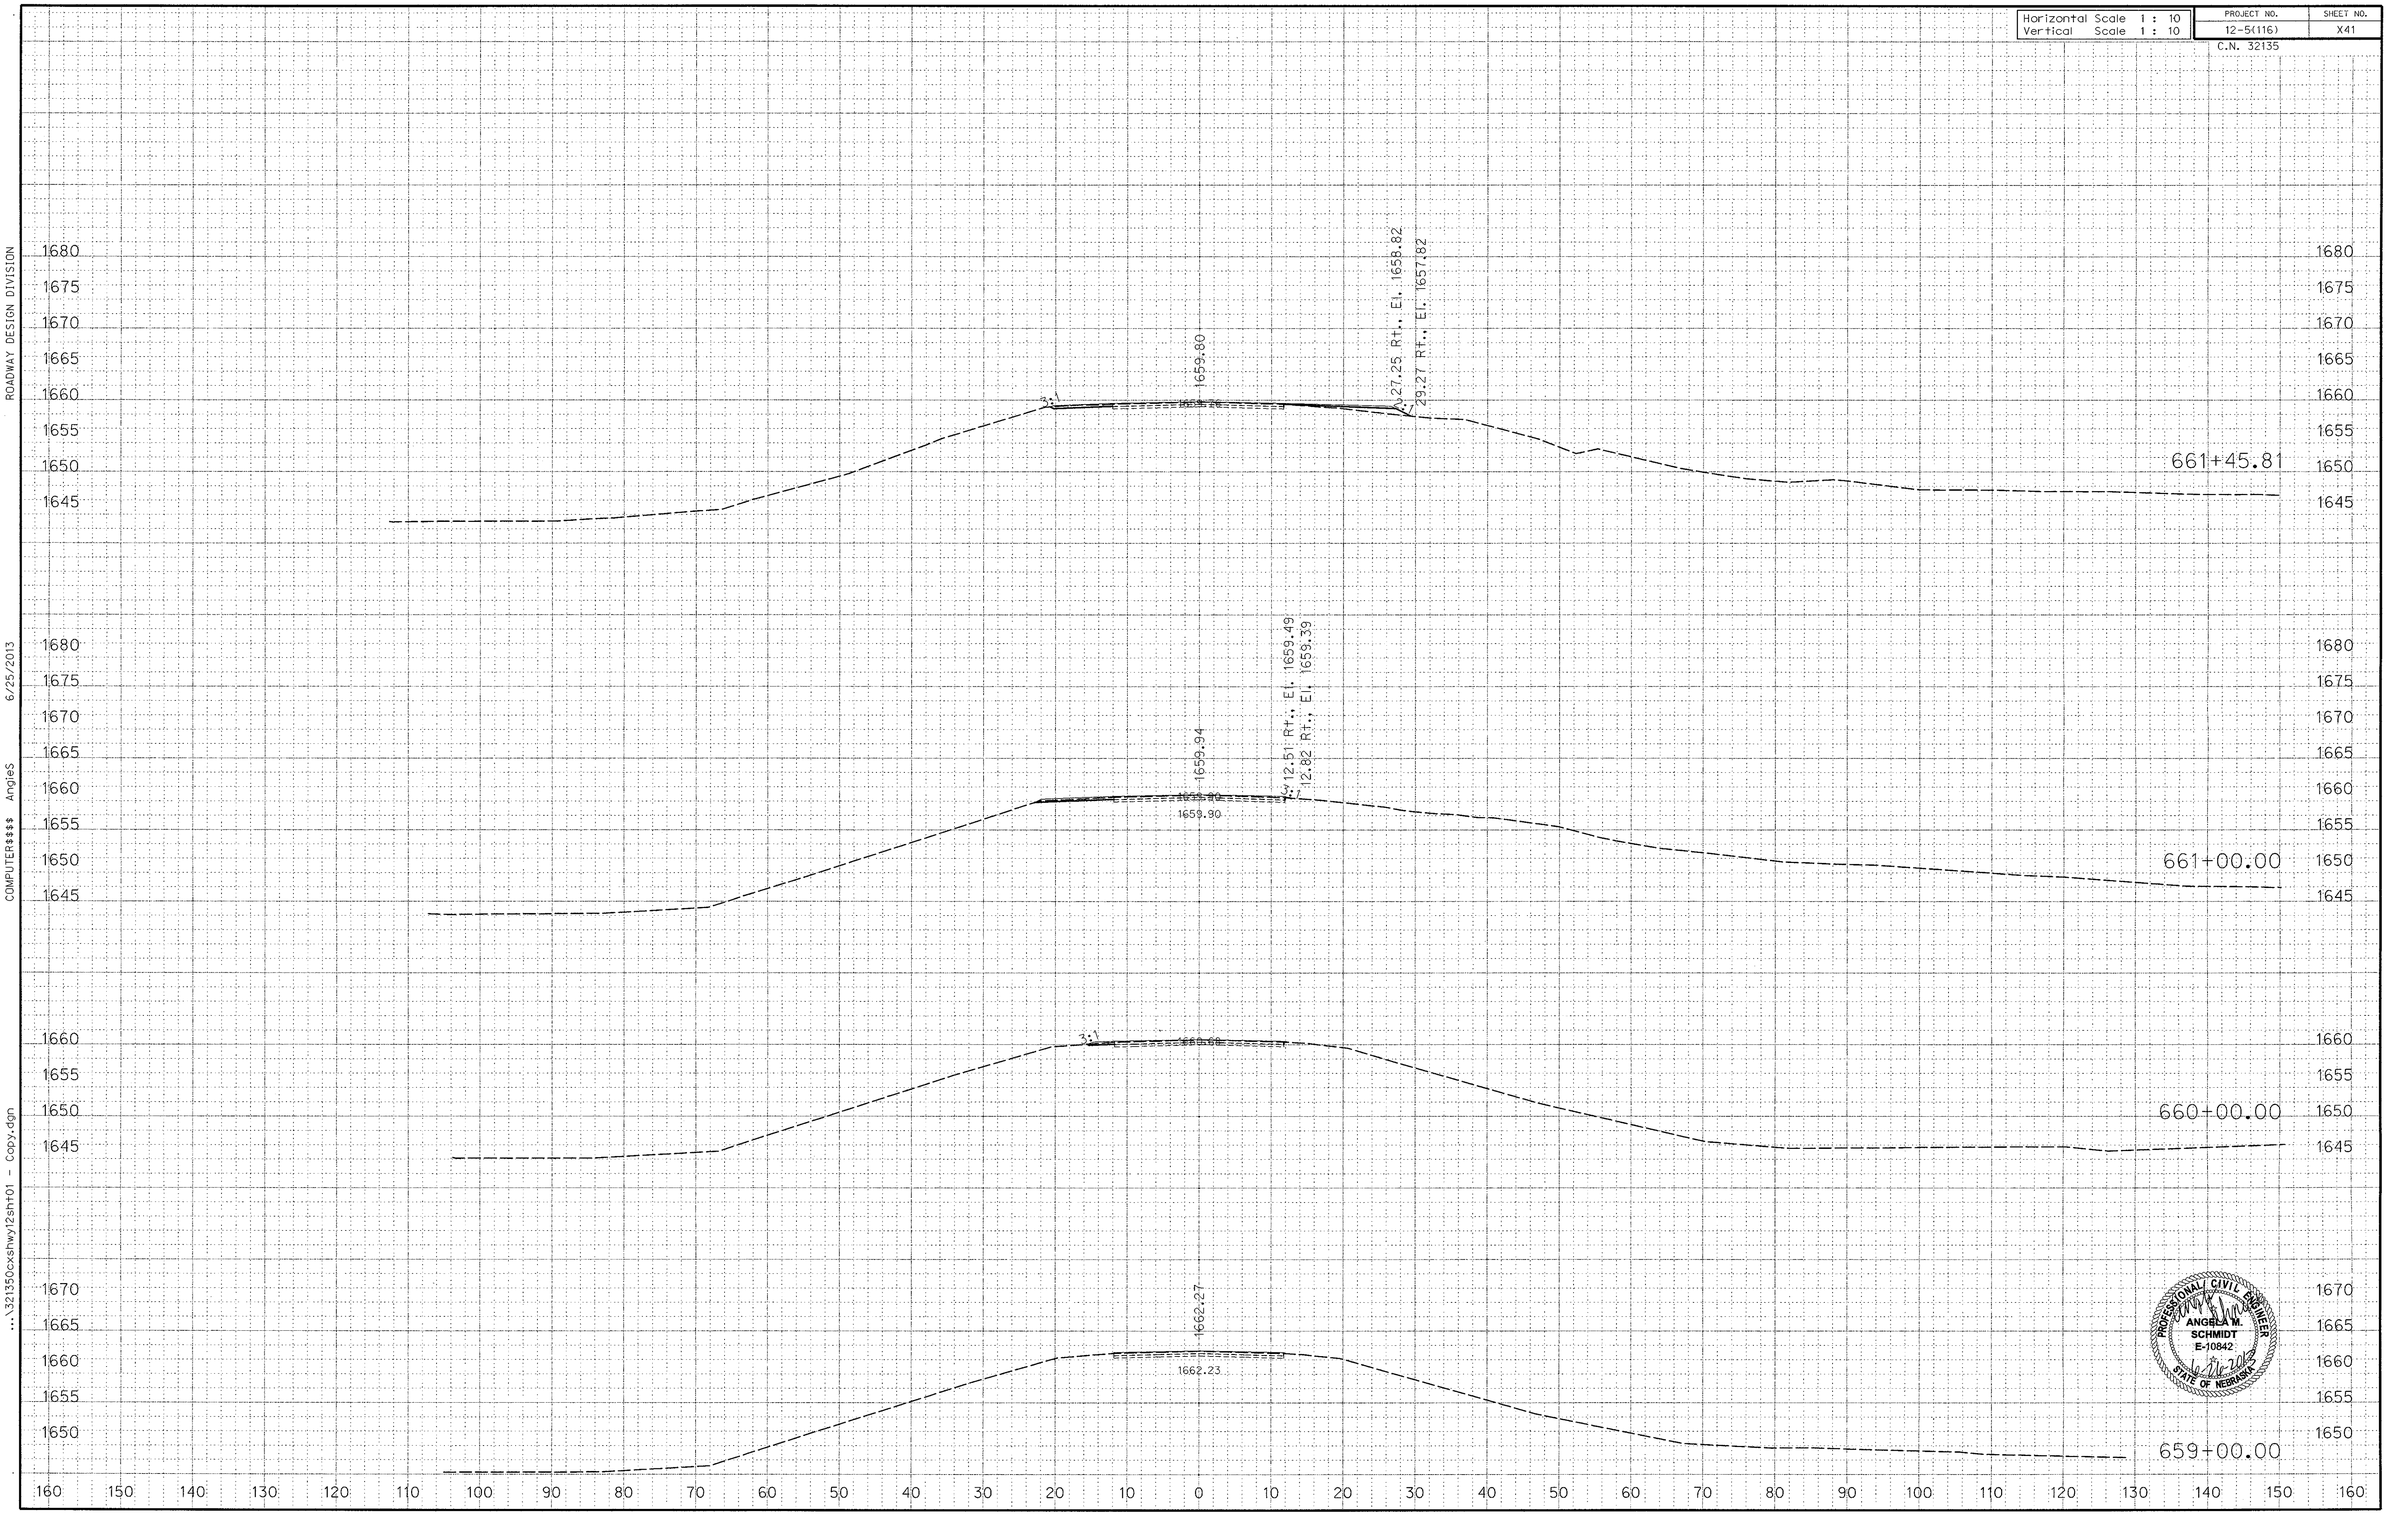

PROFESSIONAL CIVIL ENGINEER
ANGELA M. SCHMIDT
E-10842
STATE OF NEBRASKA
6/25/2013

ROADWAY DESIGN DIVISION
COMPUTER$$$$ AngieS 6/25/2013
...\321350cxshwy12sht01 - Copy.dgn

Horizontal Scale 1 : 10	PROJECT NO.	SHEET NO.
Vertical Scale 1 : 10	12-5(116)	X42
	C.N. 32135	

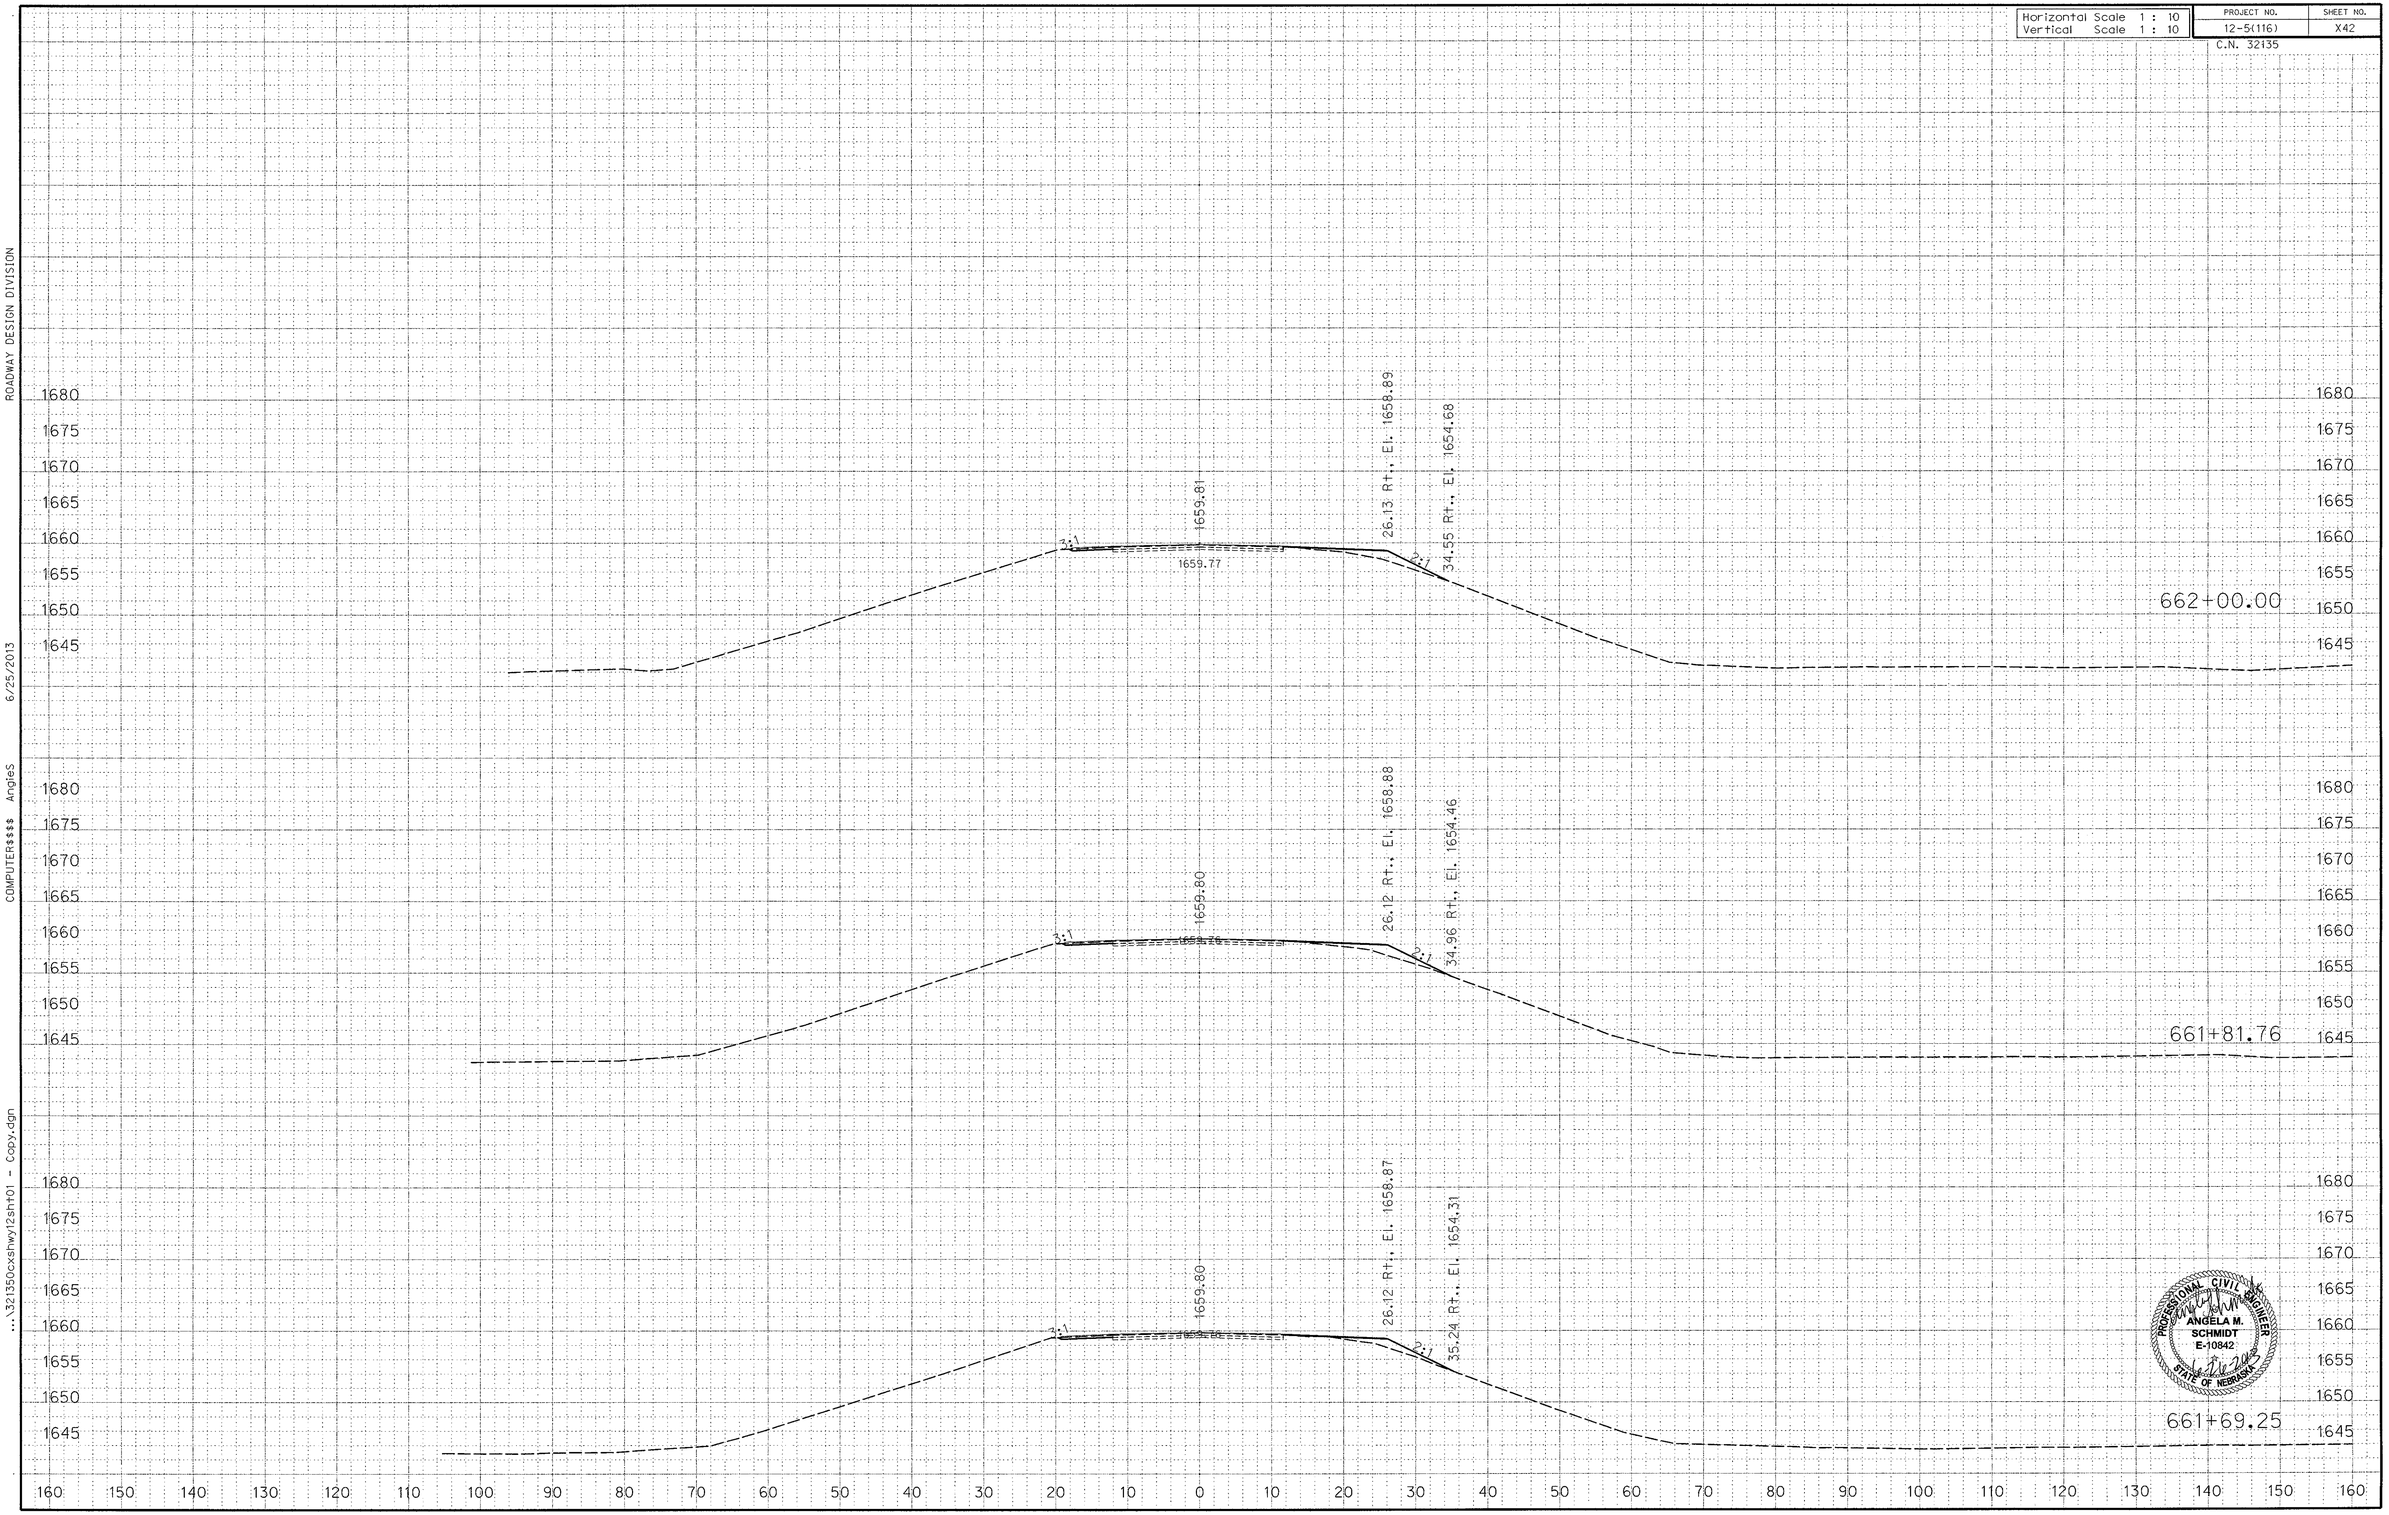

PROFESSIONAL CIVIL ENGINEER
ANGELA M. SCHMIDT
E-10842
STATE OF NEBRASKA

ROADWAY DESIGN DIVISION

6/25/2013

COMPUTER$$$$ AngleS

...\32135cxshwy12sht01 - Copy.dgn

Horizontal Scale 1 : 10	PROJECT NO.	SHEET NO.
Vertical Scale 1 : 10	12-5(116)	X43

C.N. 32135

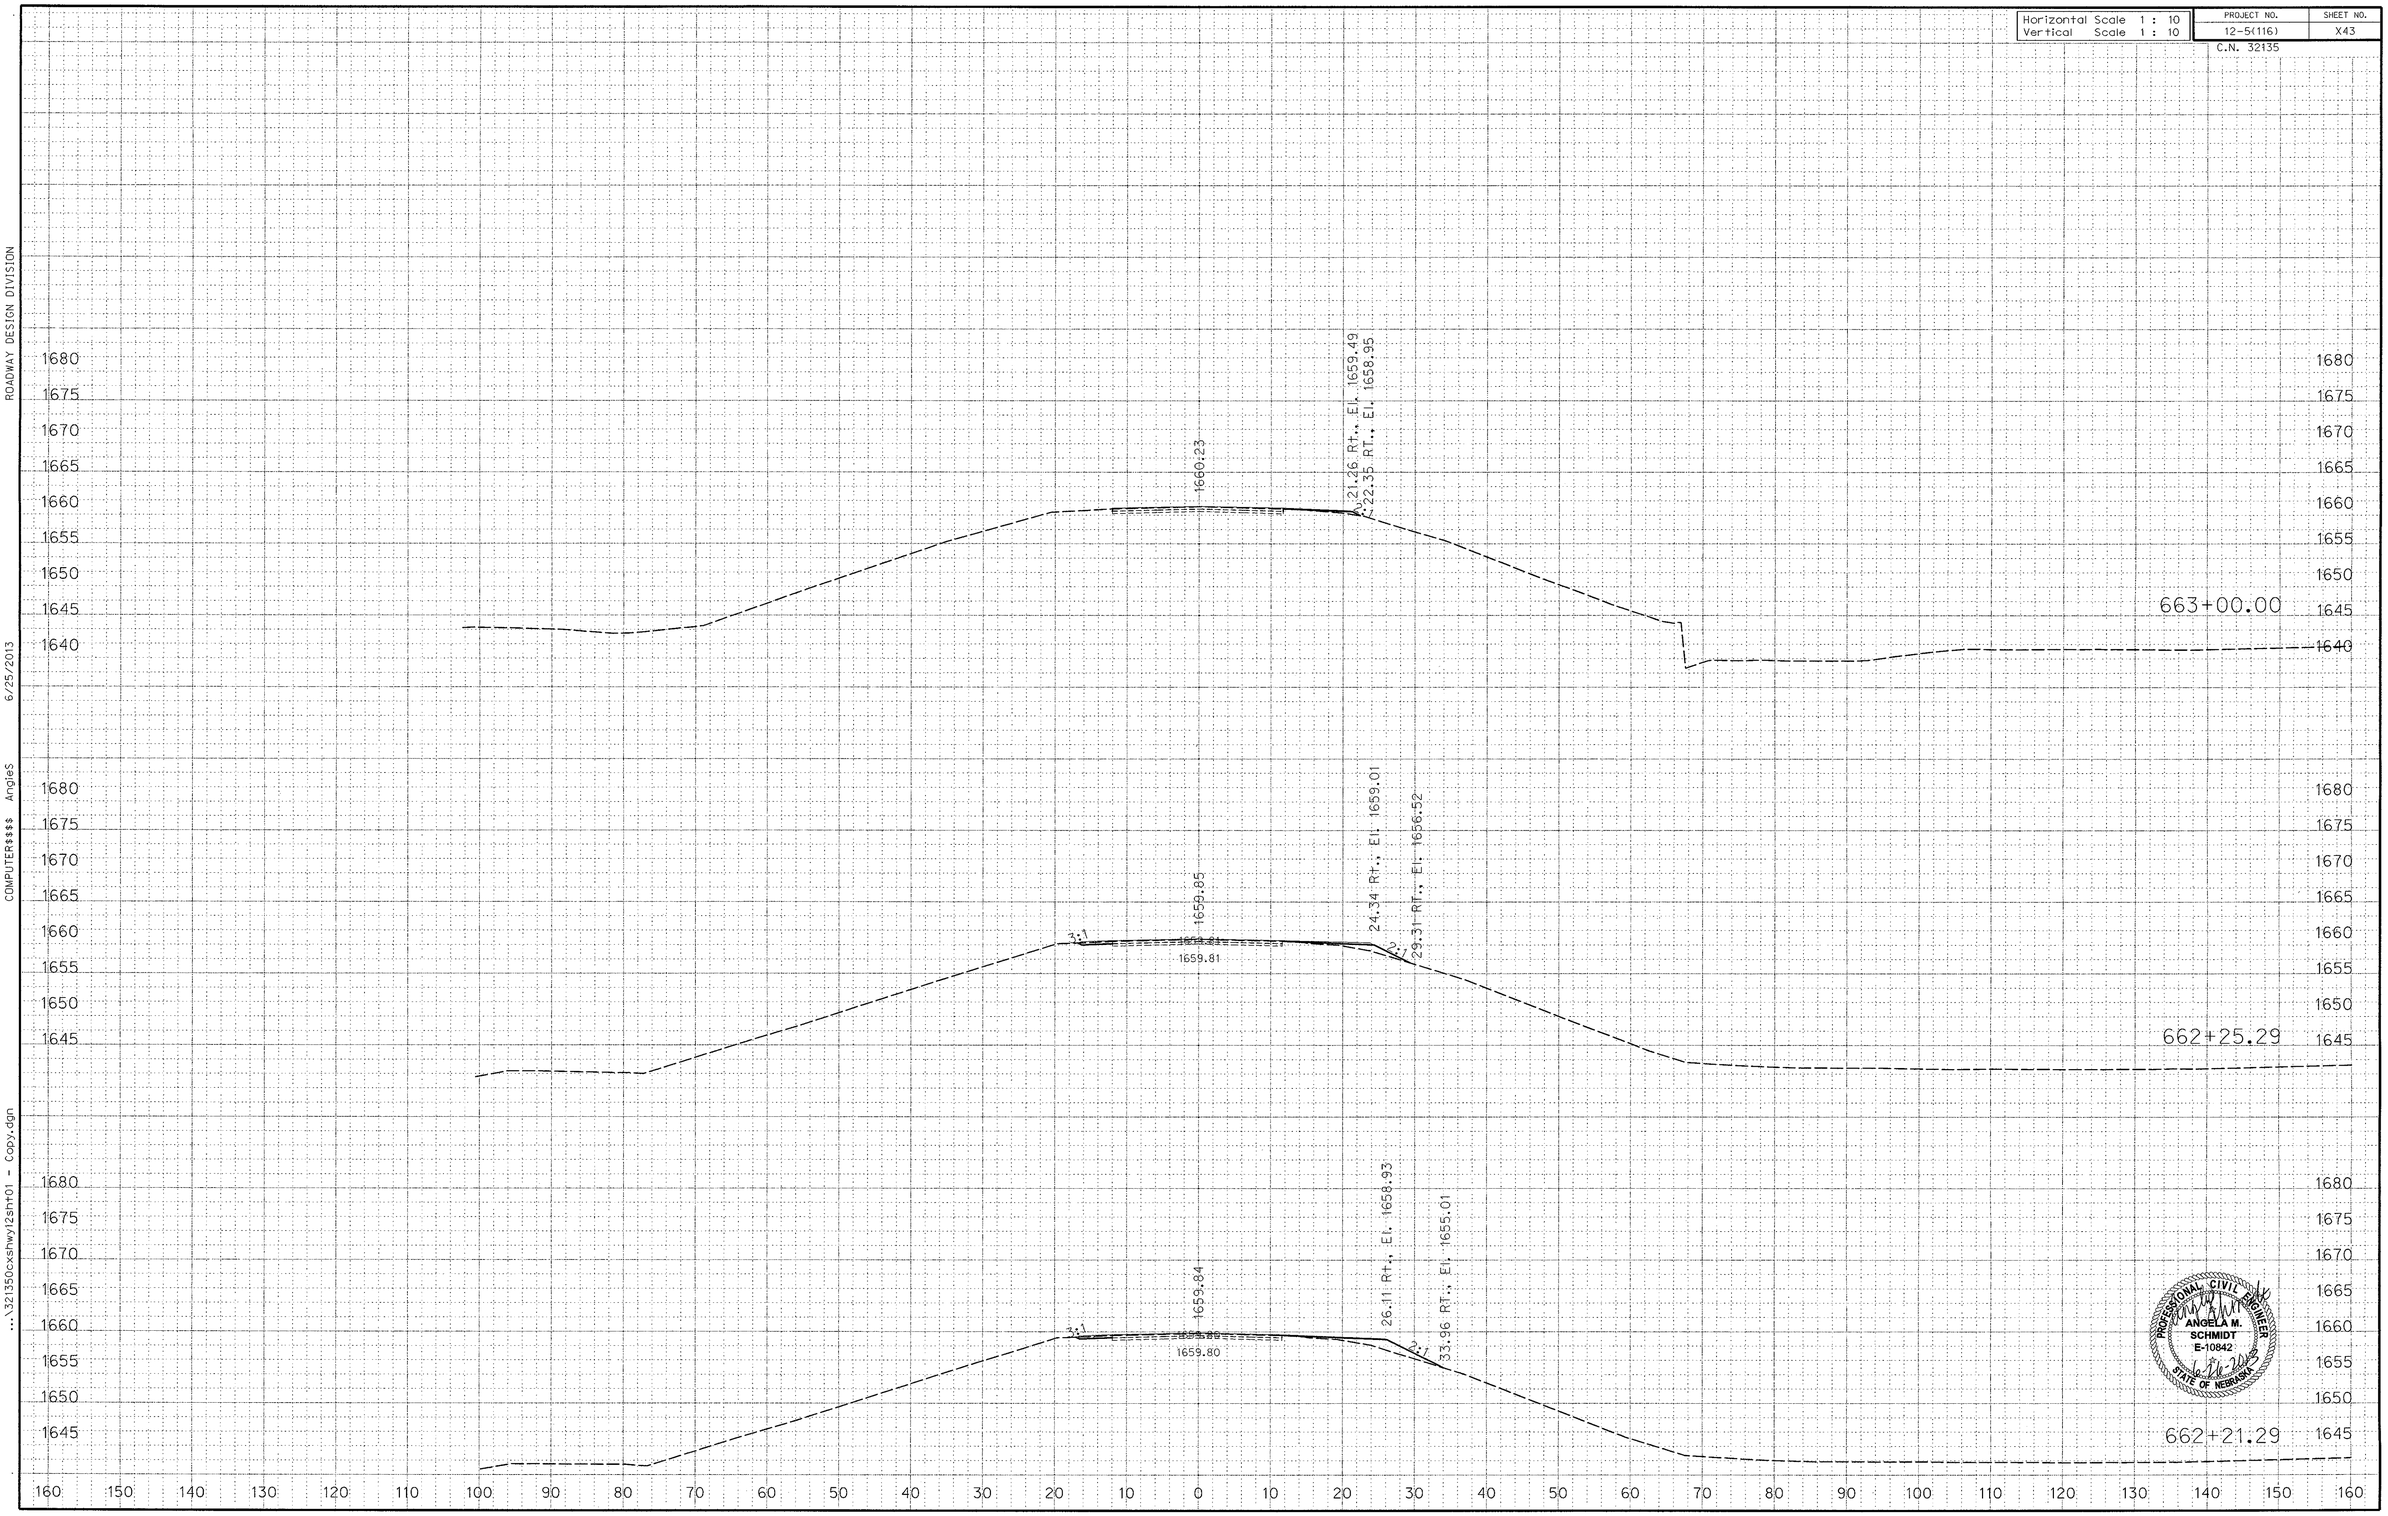

PROFESSIONAL CIVIL ENGINEER
ANGELA M. SCHMIDT
E-10842
STATE OF NEBRASKA
1-16-2013

ROADWAY DESIGN DIVISION

6/25/2013

COMPUTER$$$$ AngleS

...\32135cxshwy12sht01 - Copy.dgn

Horizontal Scale 1 : 10	PROJECT NO.	SHEET NO.
Vertical Scale 1 : 10	12-5(116)	X44

C.N. 32135

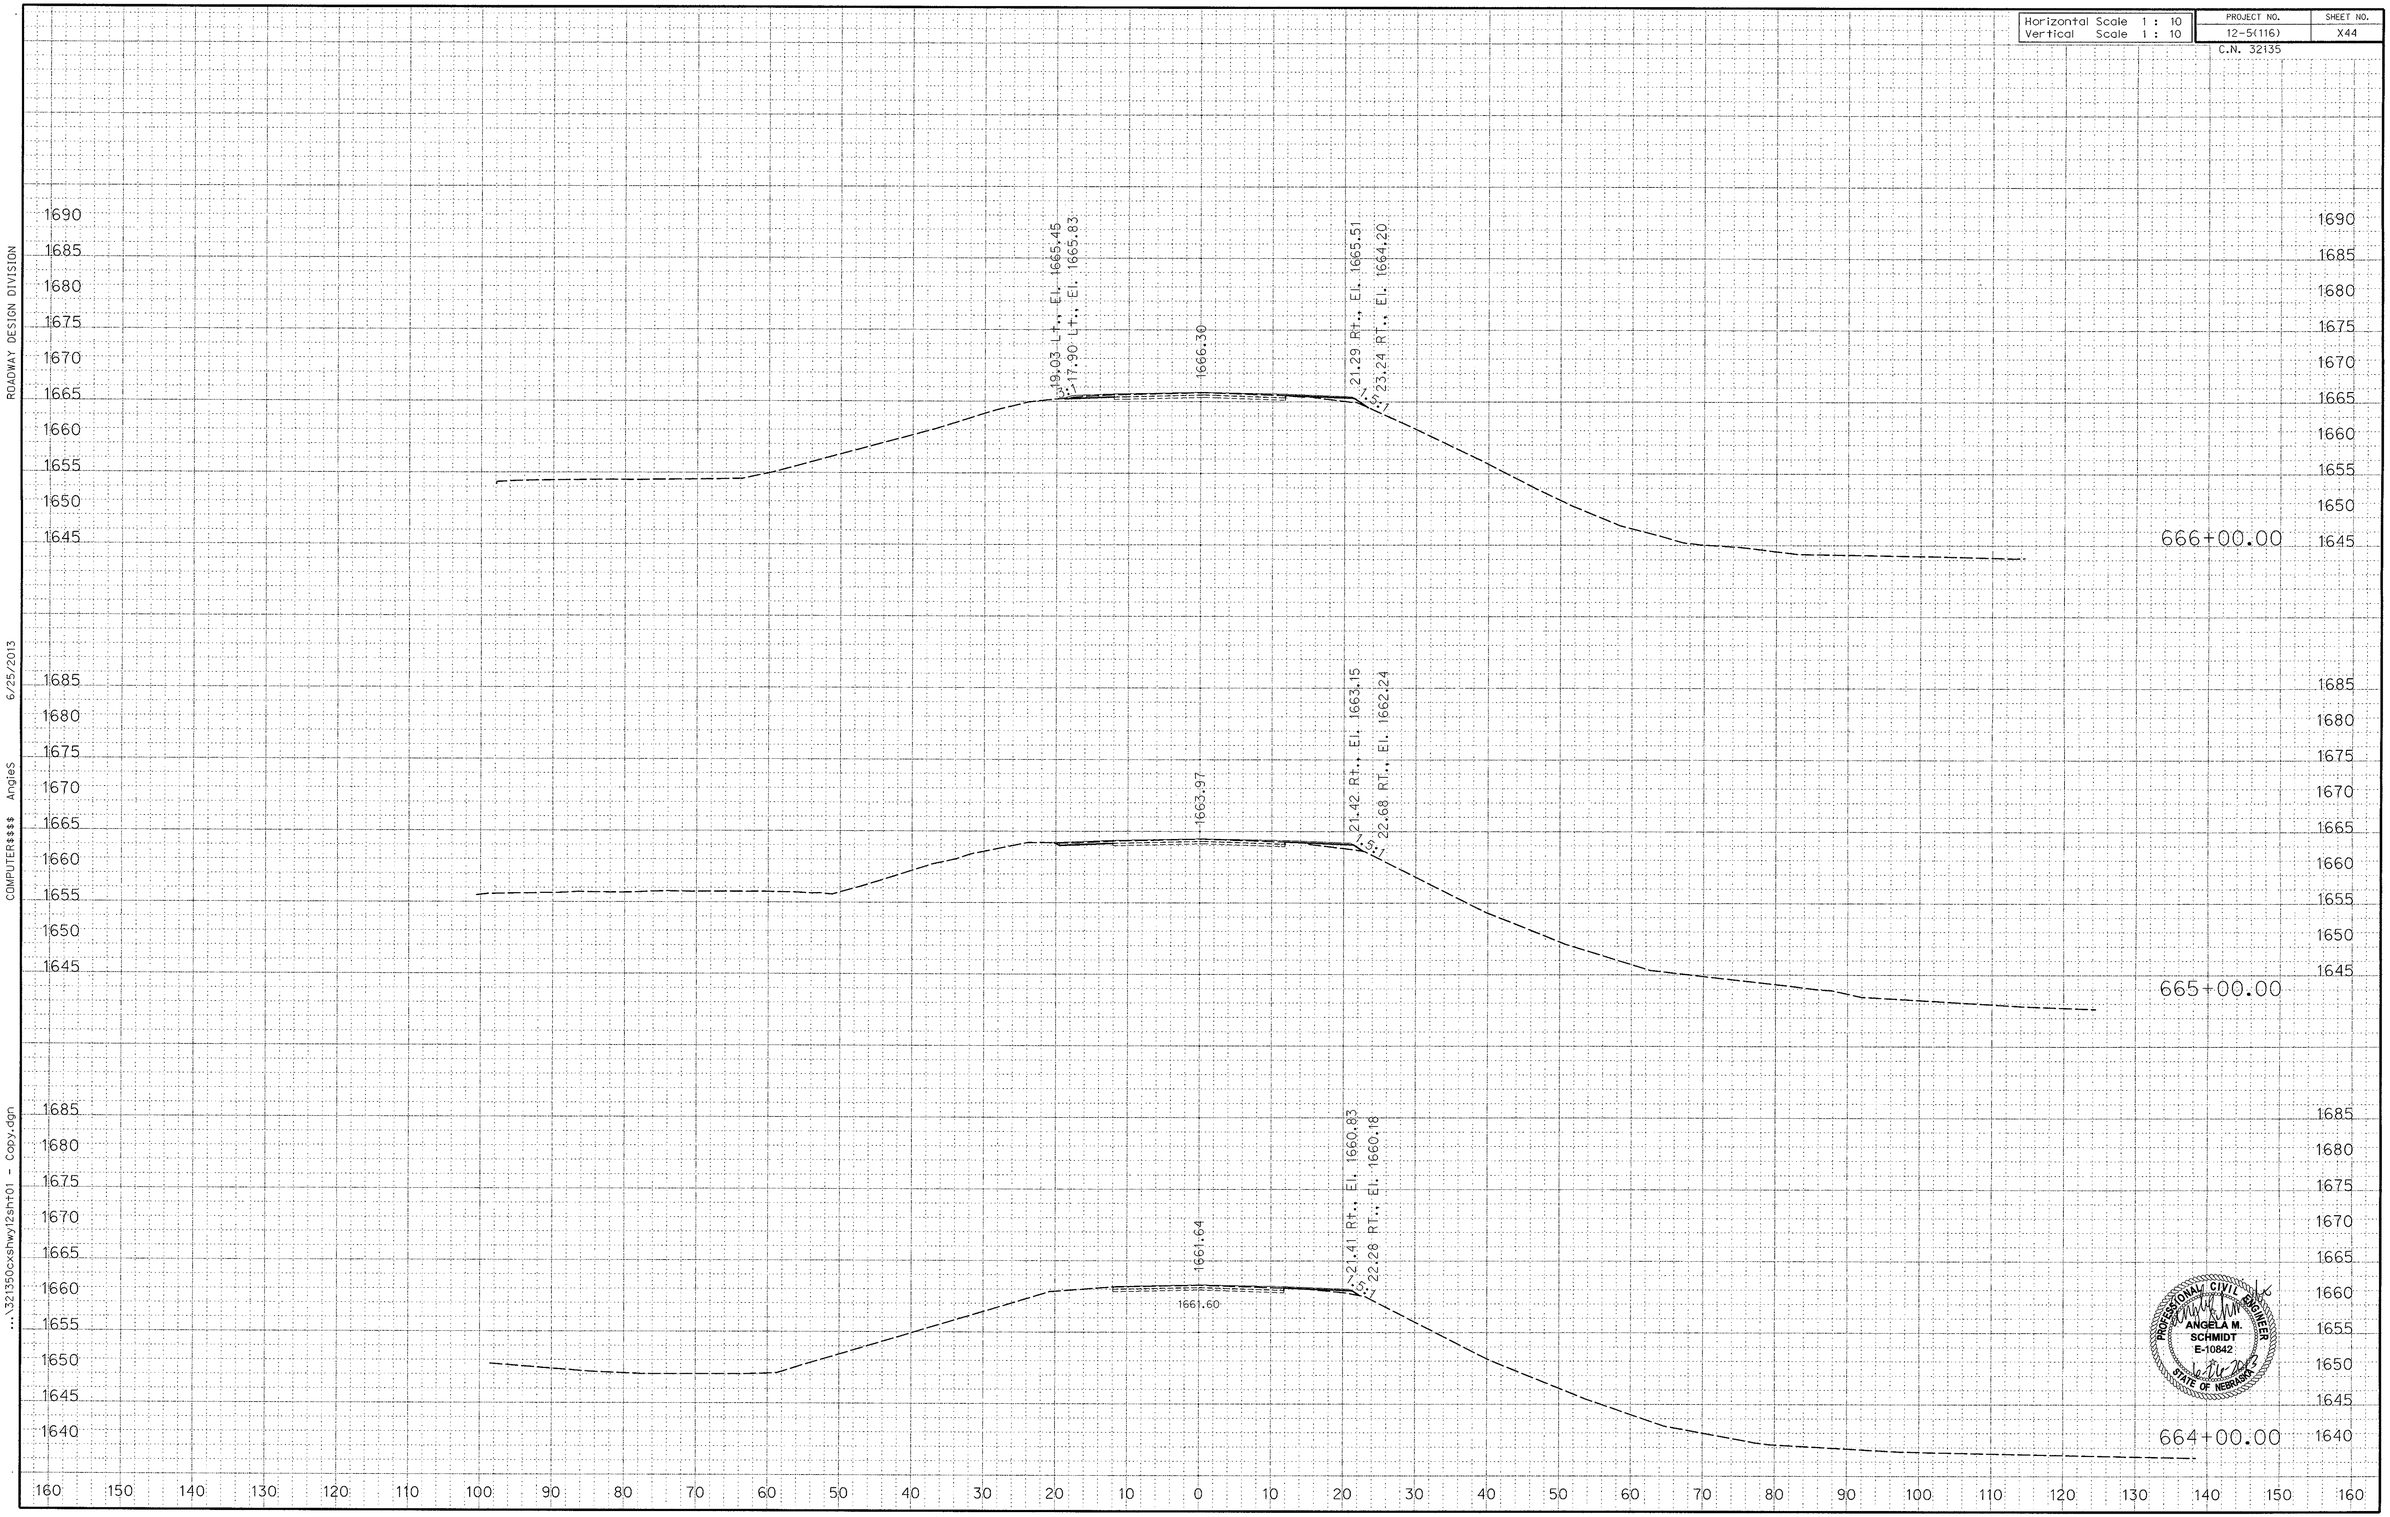

PROFESSIONAL CIVIL ENGINEER
ANGELA M. SCHMIDT
E-10842
STATE OF NEBRASKA

ROADWAY DESIGN DIVISION

6/25/2013

COMPUTER$$$$ AngieS

...\32135cxshwy12sht01 - Copy.dgn

Horizontal Scale 1 : 10	PROJECT NO.	SHEET NO.
Vertical Scale 1 : 10	12-5(116)	X45
	C.N. 32135	

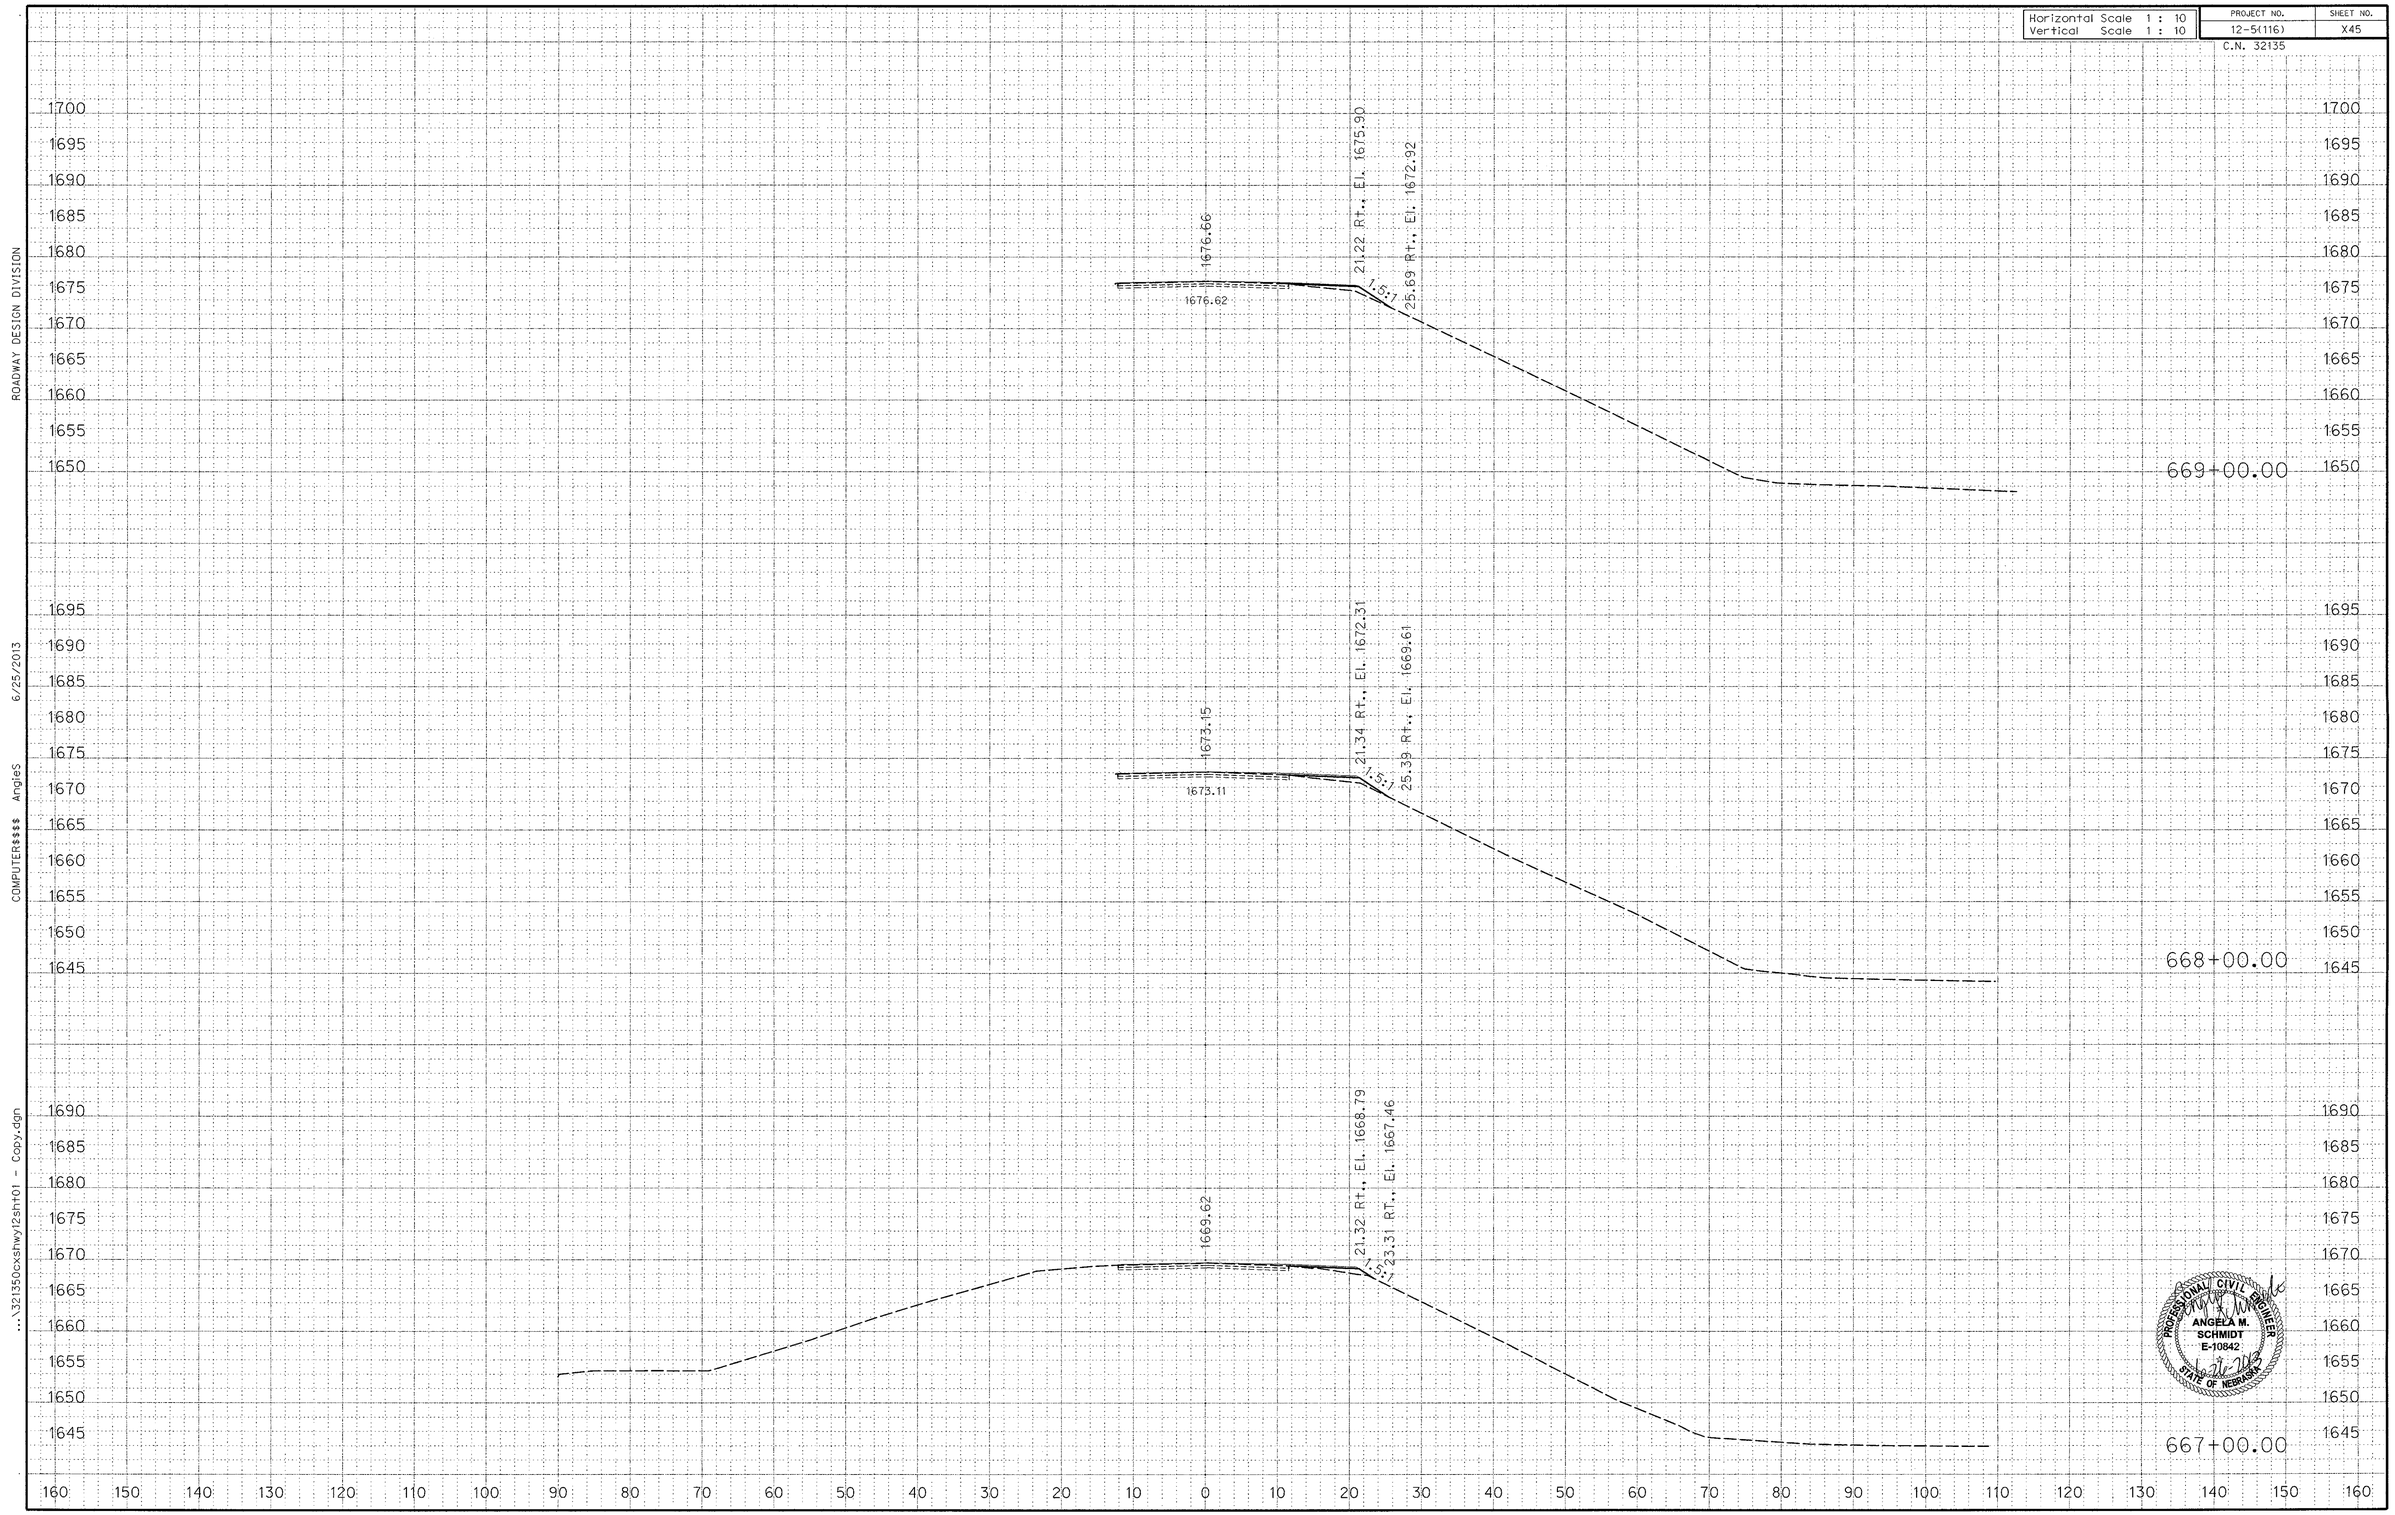

PROFESSIONAL CIVIL ENGINEER
ANGELA M. SCHMIDT
E-10842
STATE OF NEBRASKA
6-26-2013

ROADWAY DESIGN DIVISION

6/25/2013

COMPUTER$$$$ AngleS

...\321350cxsnwy12sht01 - Copy.dgn

Horizontal Scale 1 : 10	PROJECT NO.	SHEET NO.
Vertical Scale 1 : 10	12-5(116)	X46
	C.N. 32135	

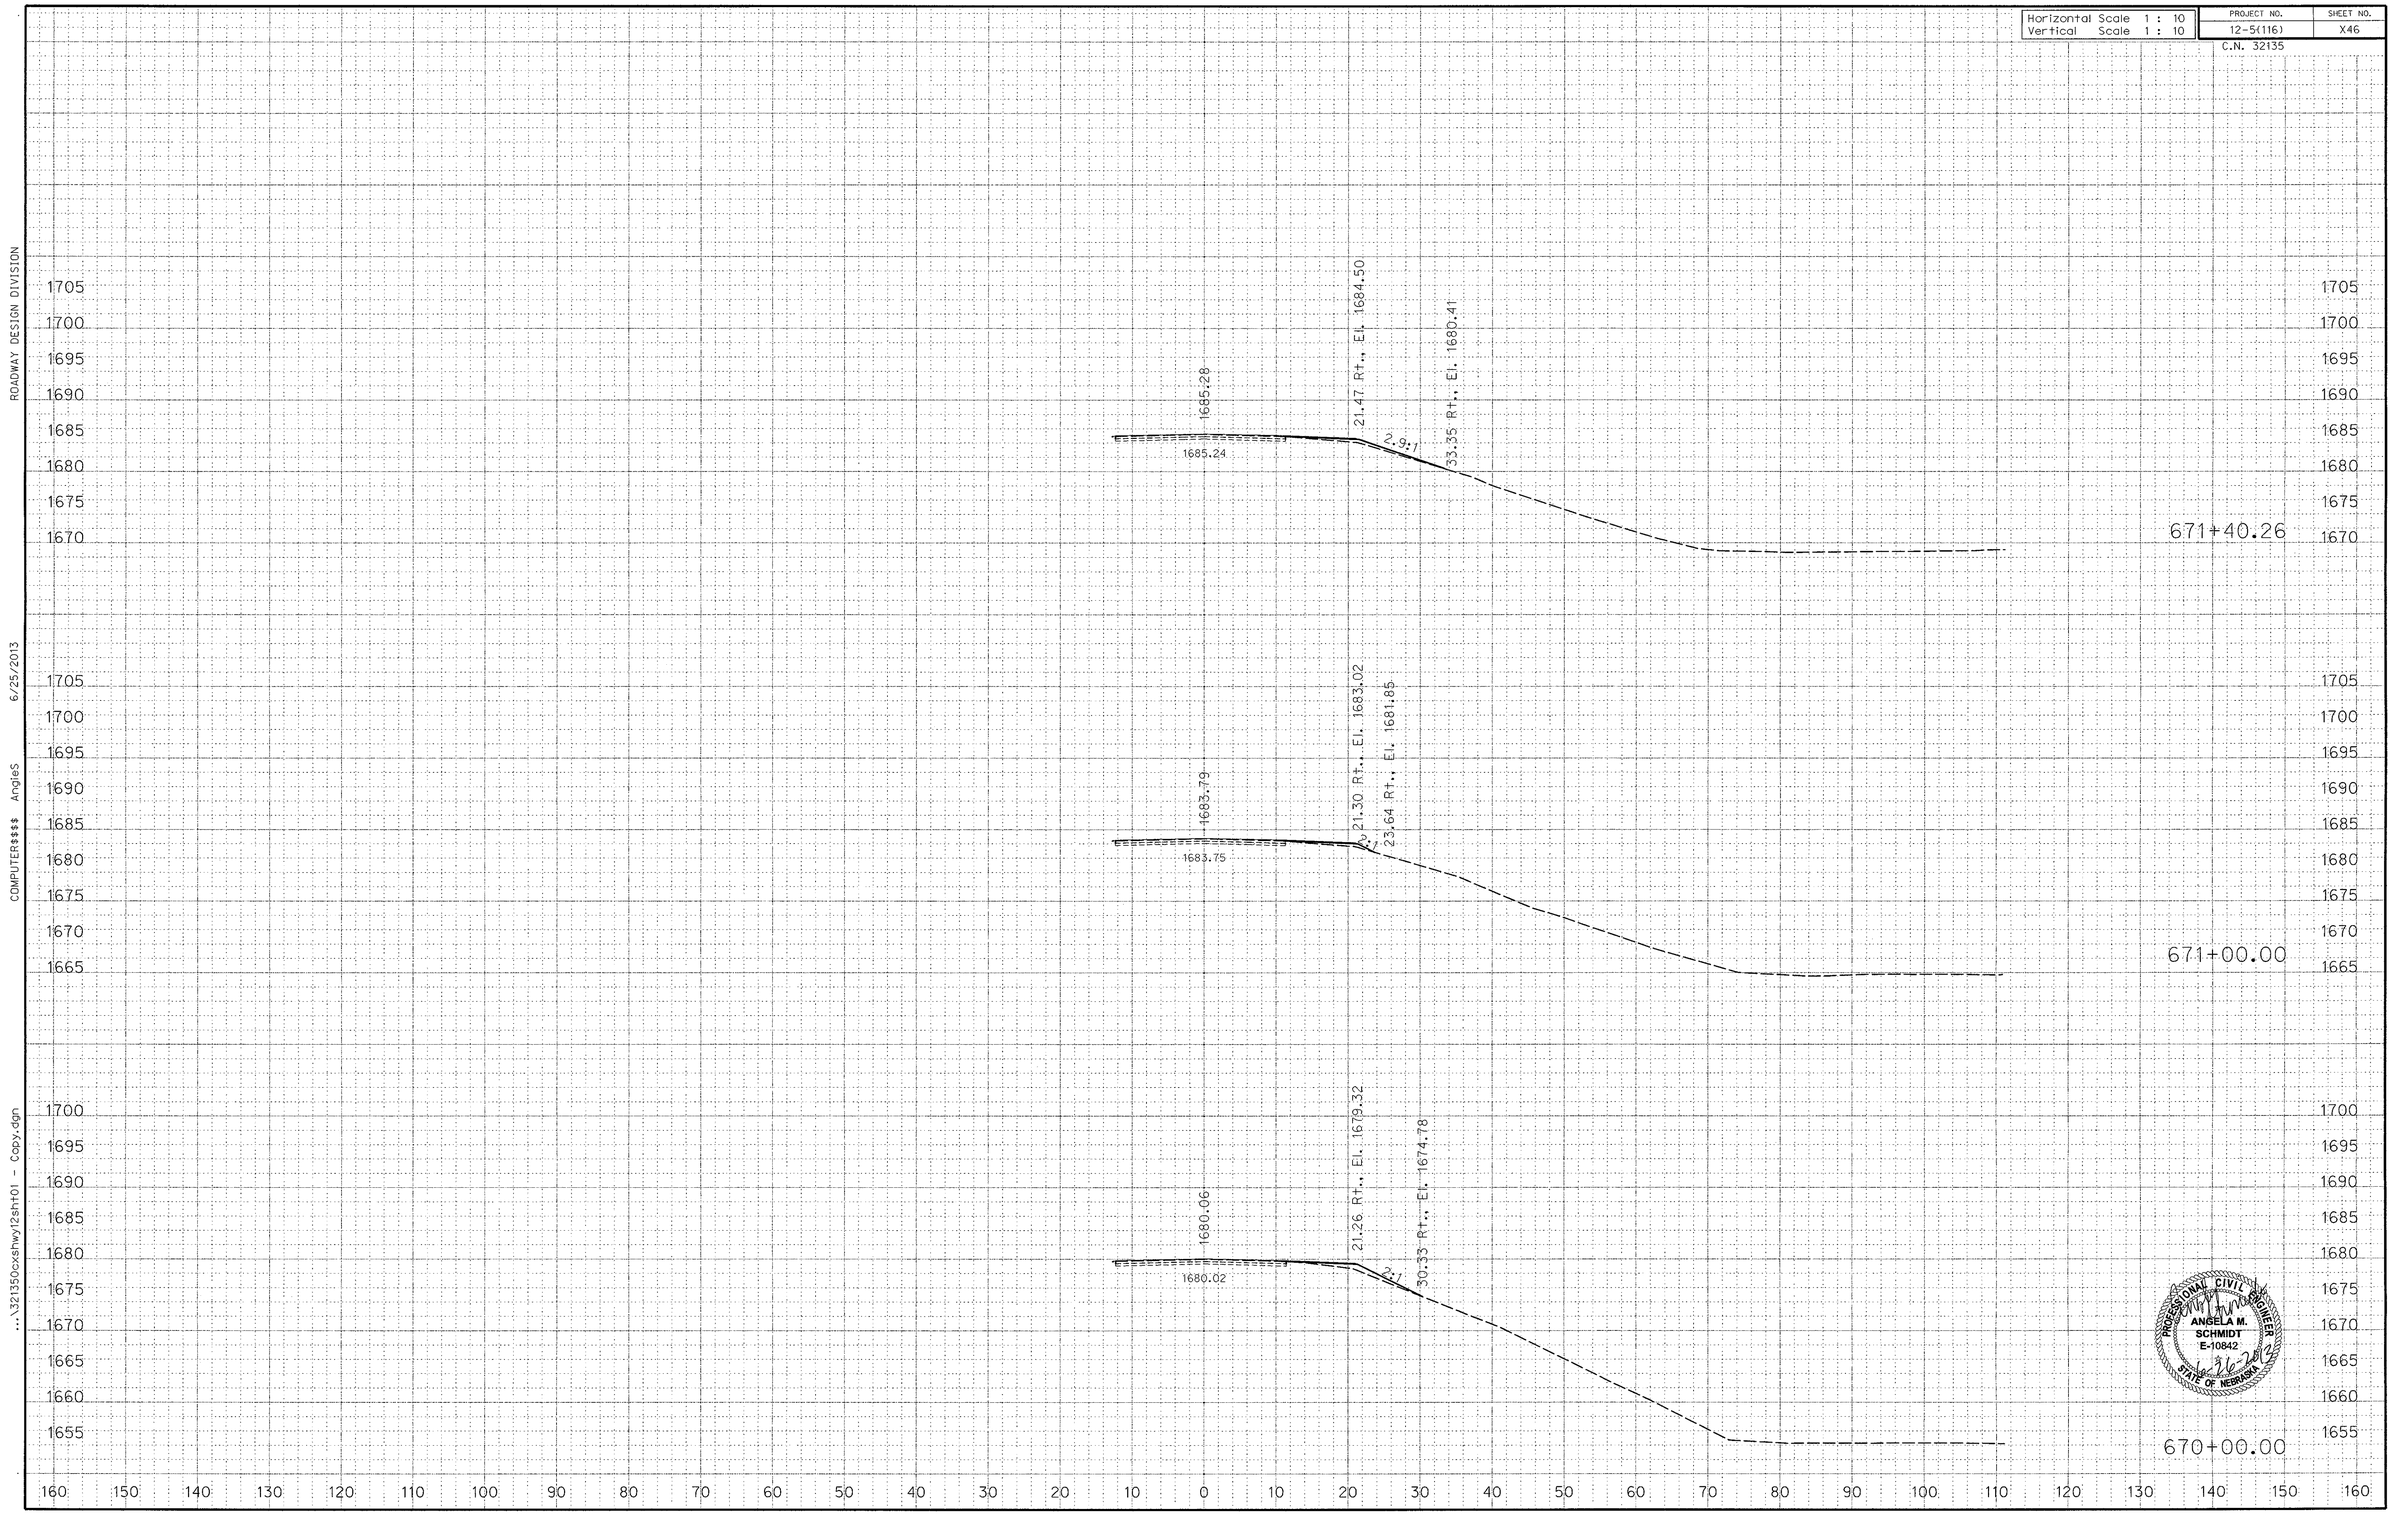

PROFESSIONAL CIVIL ENGINEER
ANGELA M. SCHMIDT
E-10842
6-26-2013
STATE OF NEBRASKA

ROADWAY DESIGN DIVISION
6/25/2013
COMPUTER$$$$ AngleS
...\321350cxshwy12sht01 - Copy.dgn

Horizontal Scale 1 : 10	PROJECT NO.	SHEET NO.
Vertical Scale 1 : 10	12-5(116)	X47
	C.N. 32135	

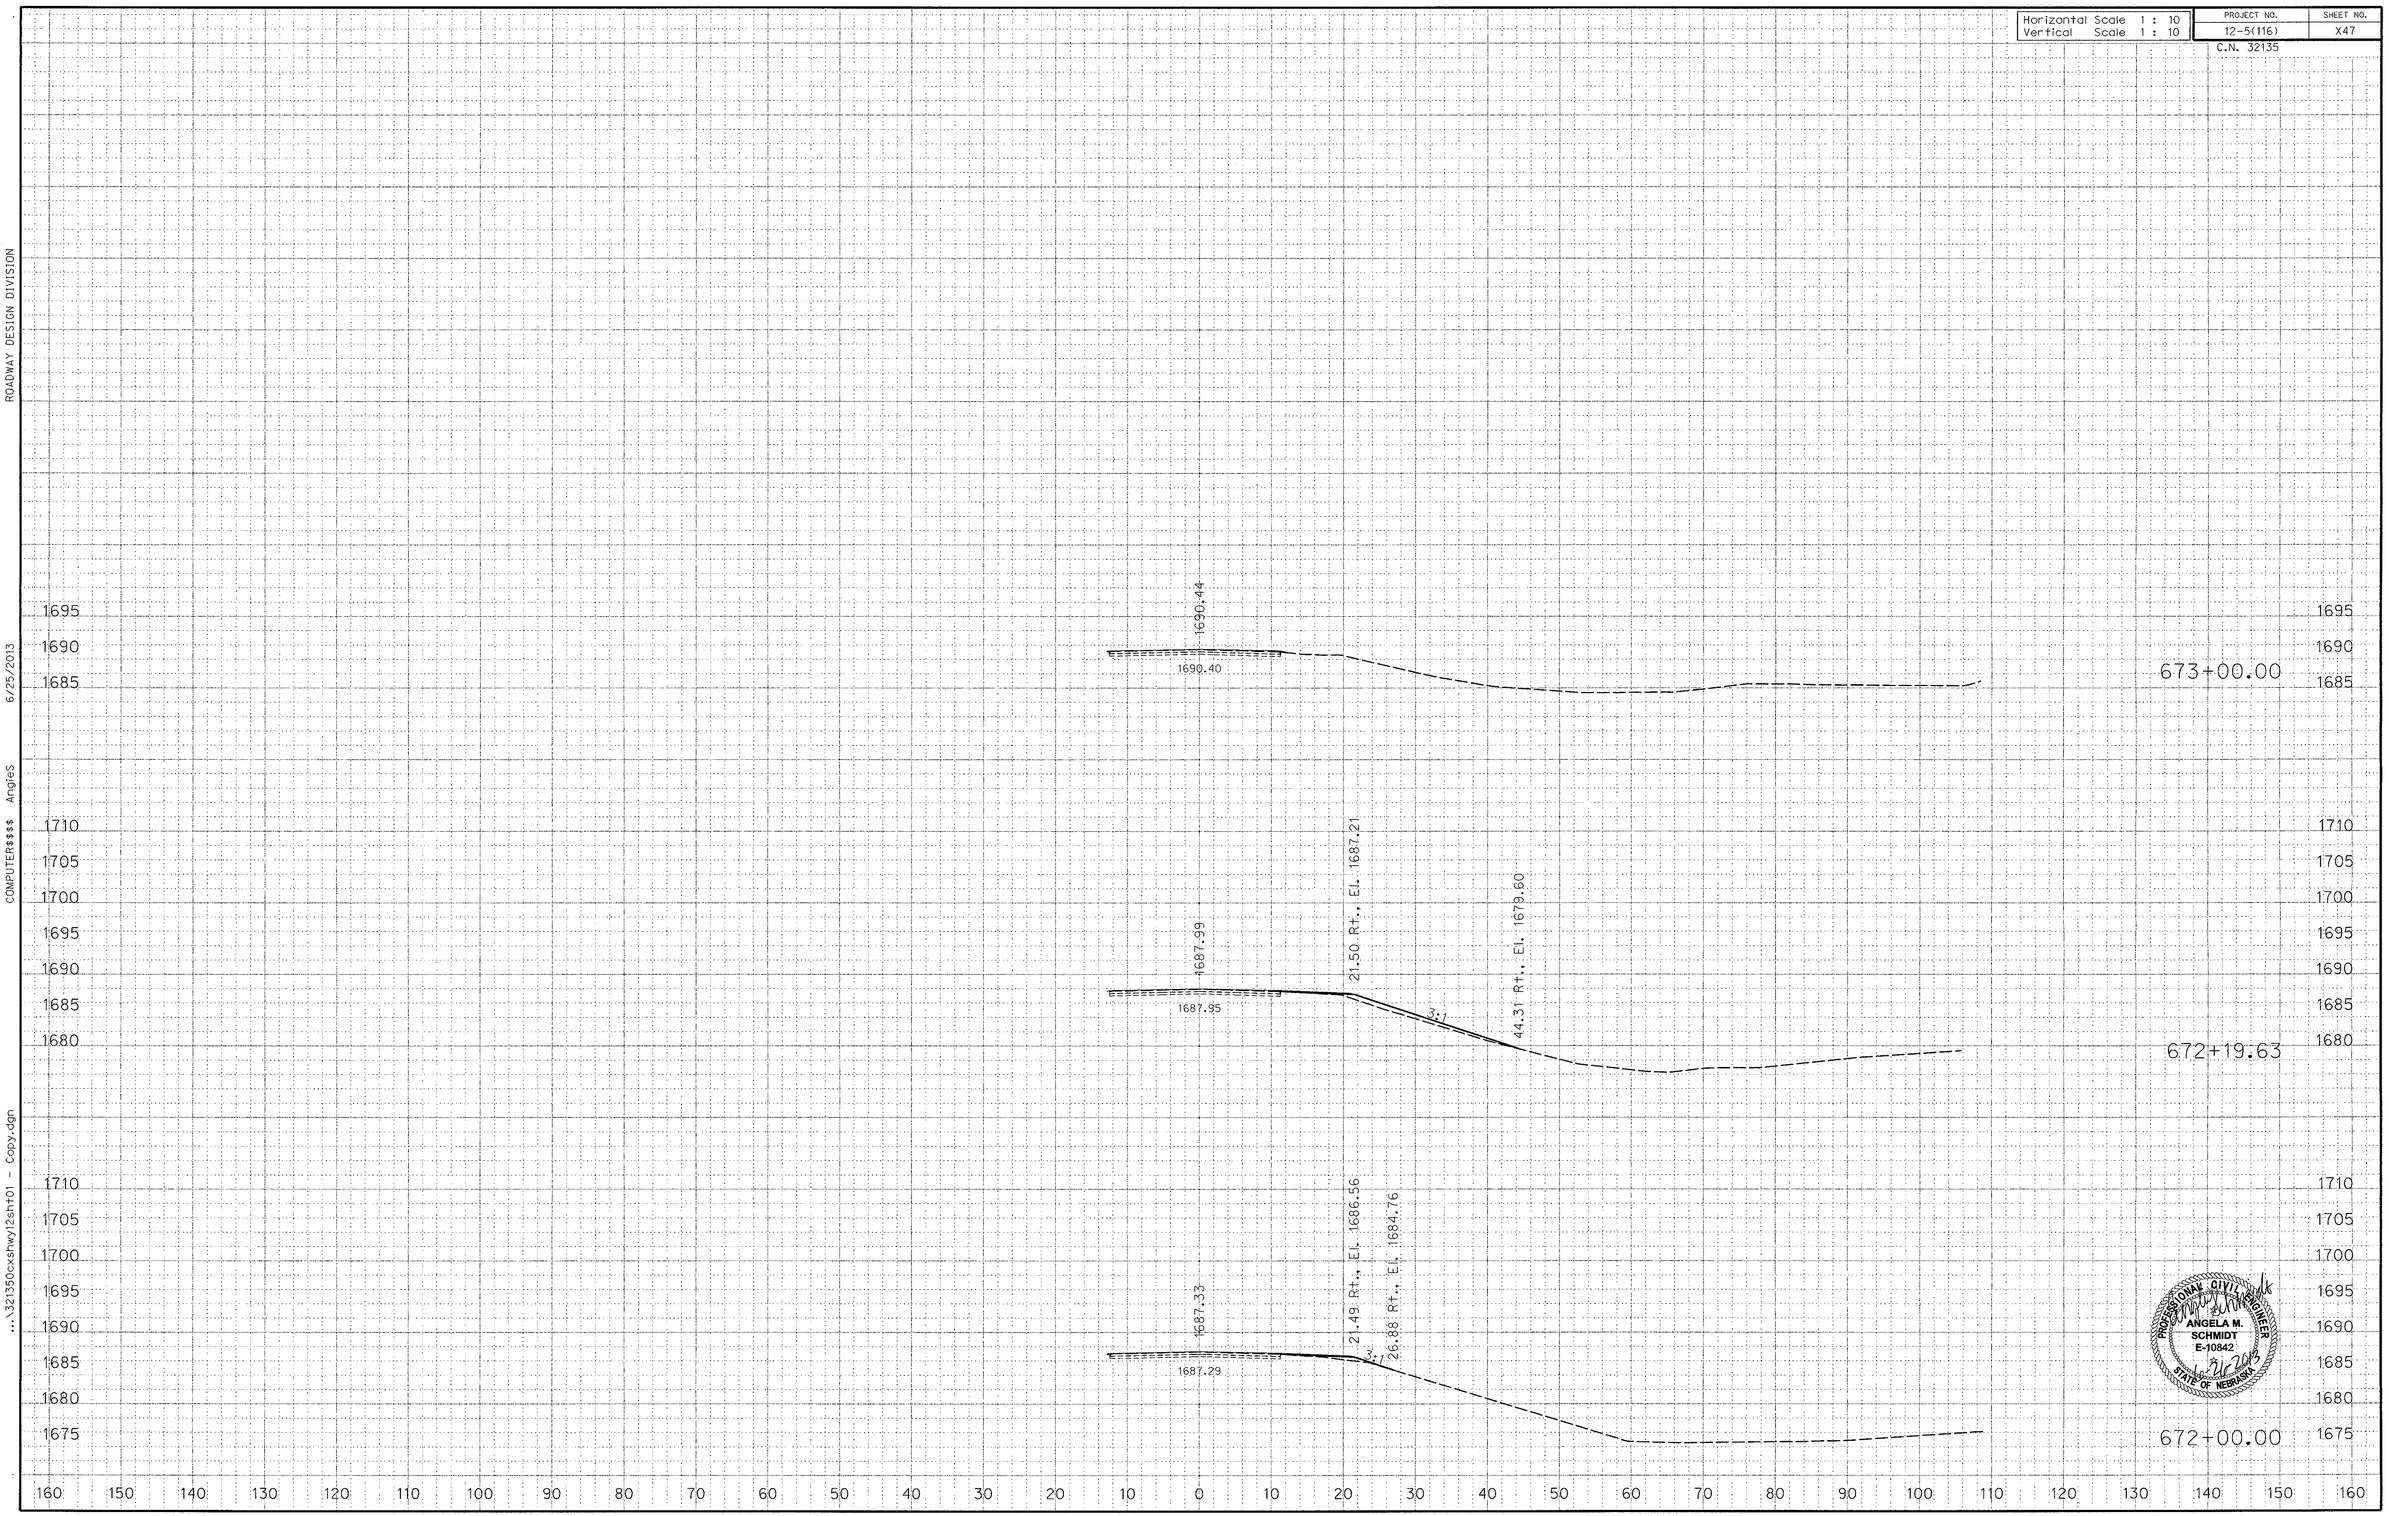

PROFESSIONAL CIVIL ENGINEER
ANGELA M. SCHMIDT
E-10842
6-25-2013
STATE OF NEBRASKA

ROADWAY DESIGN DIVISION

6/25/2013

COMPUTER$$$$ AngieS

...\321350cxshwy12sh101 - Copy.dgn

Horizontal Scale 1 : 10	PROJECT NO.	SHEET NO.
Vertical Scale 1 : 10	12-5(116)	X48
	C.N. 32135	

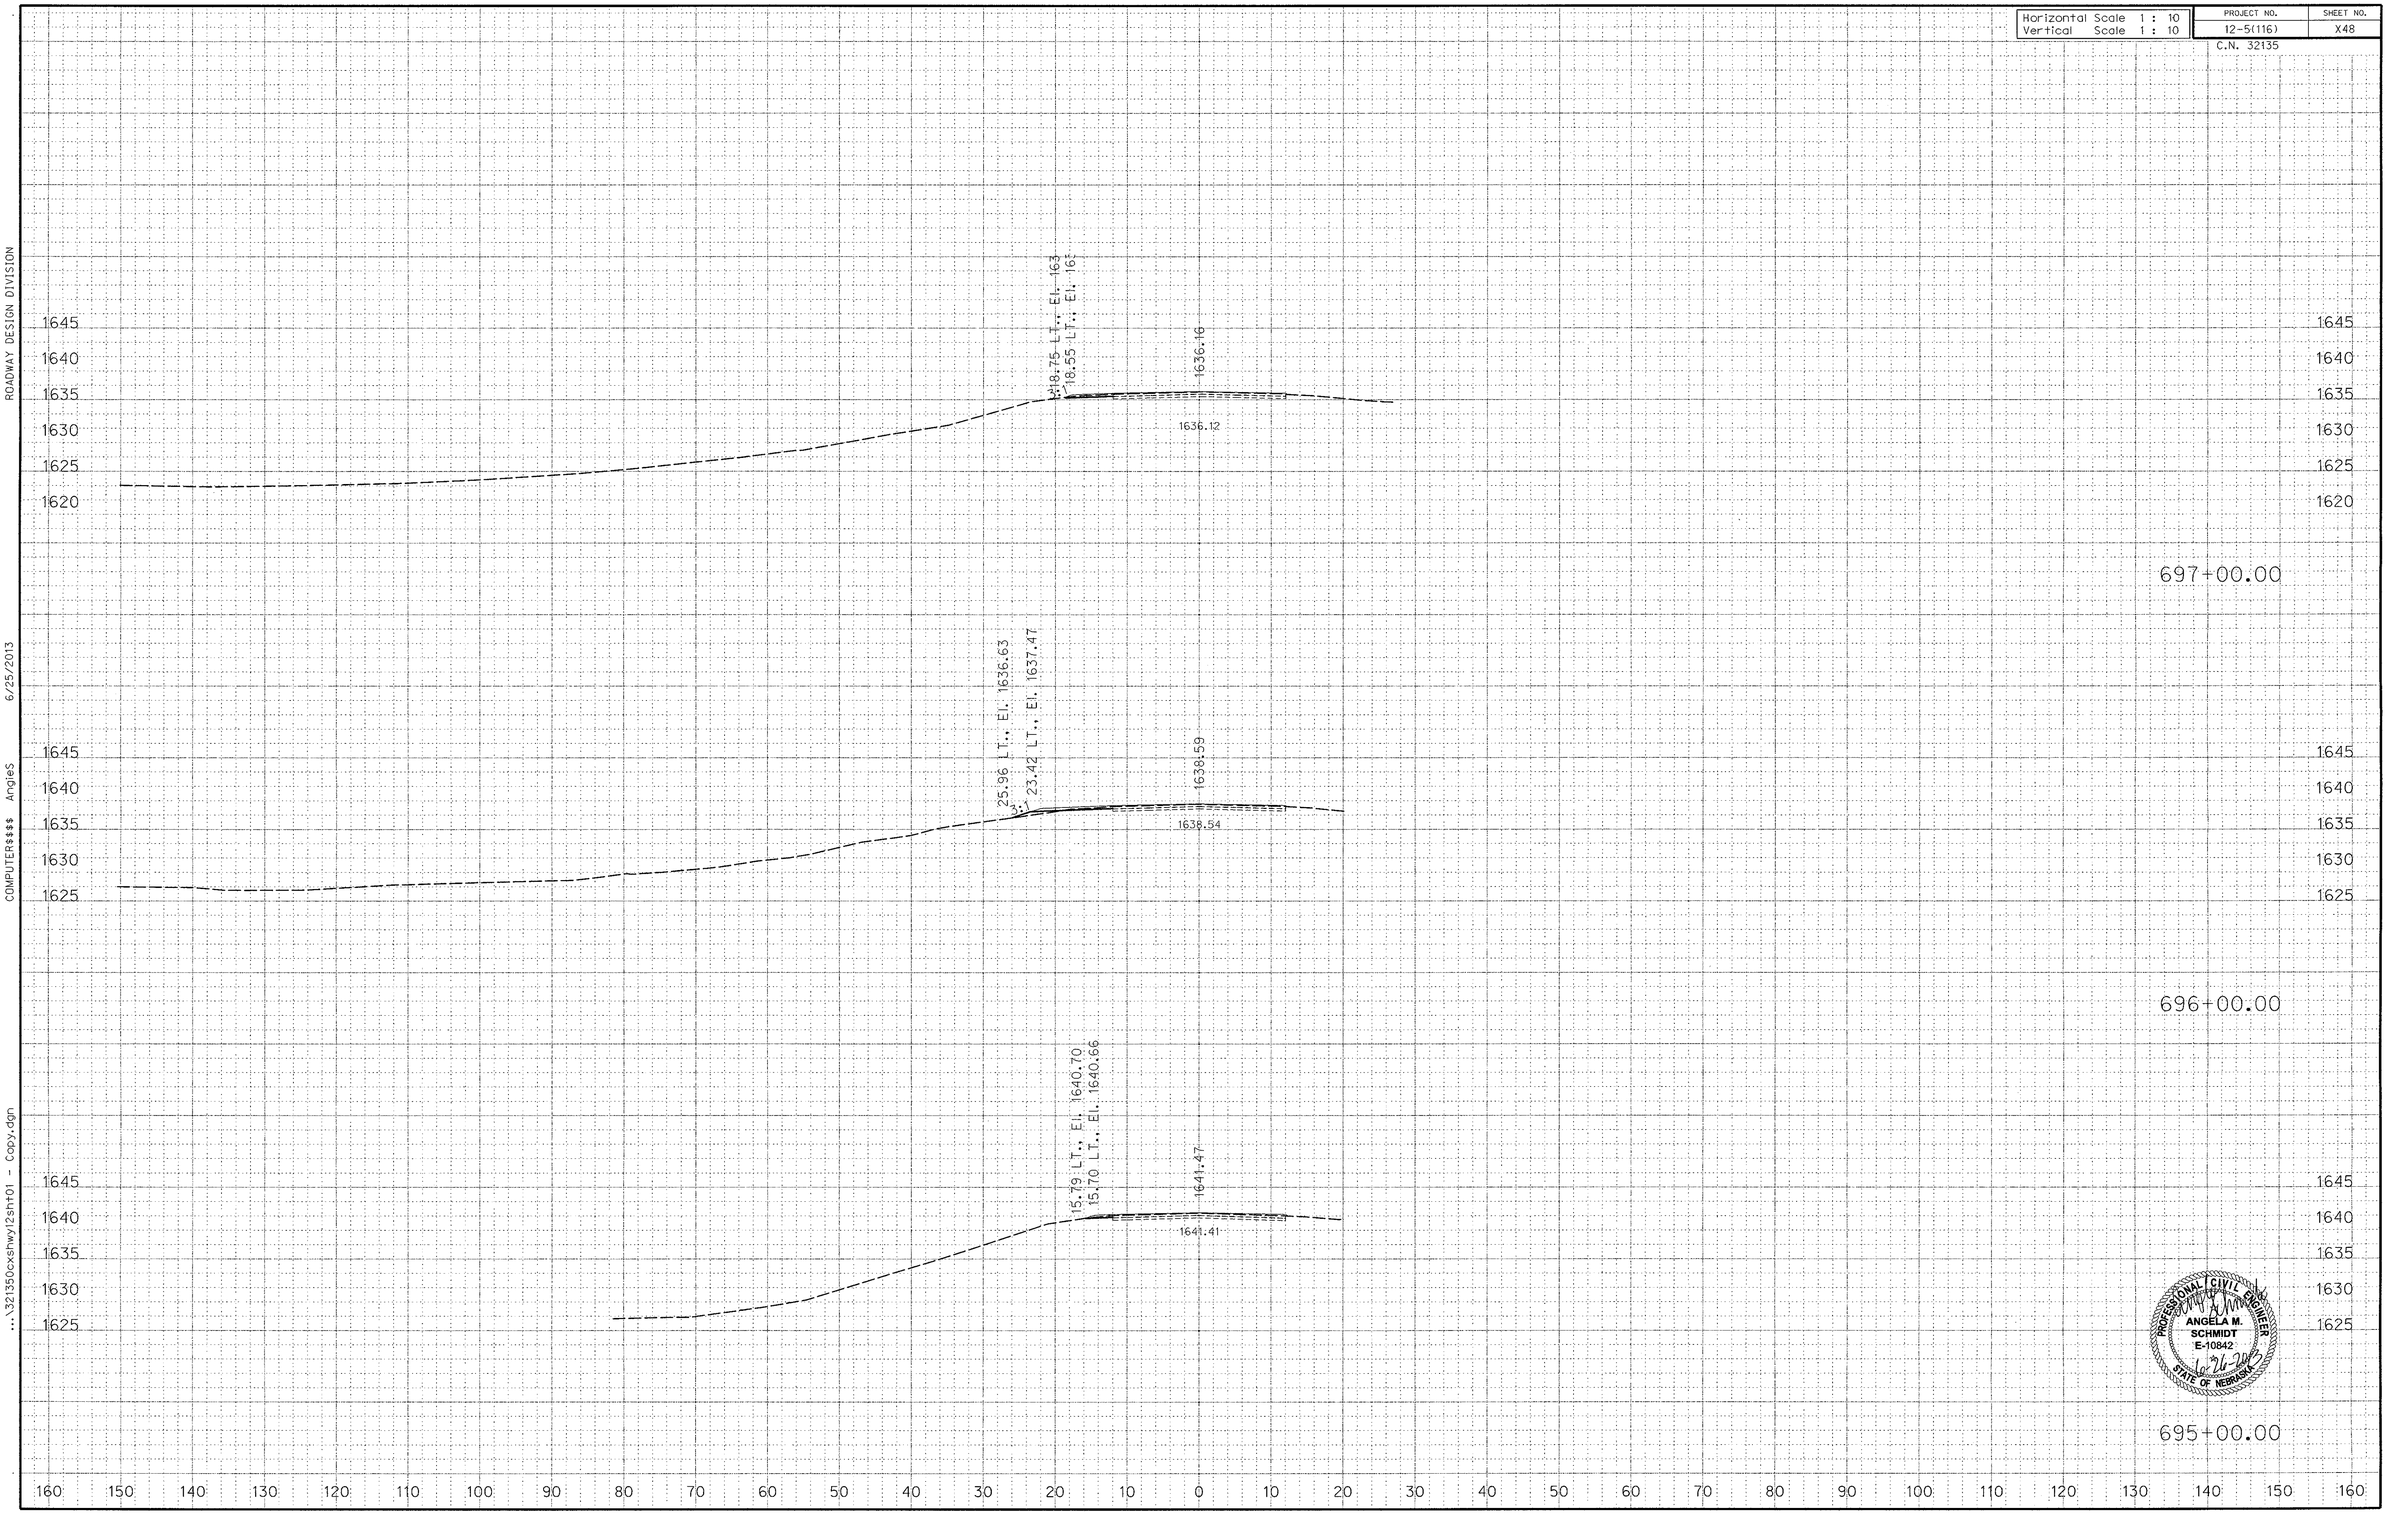

PROFESSIONAL CIVIL ENGINEER
ANGELA M. SCHMIDT
E-10842
6-26-2013
STATE OF NEBRASKA

ROADWAY DESIGN DIVISION

6/25/2013

COMPUTER$$$$ AngieS

...\32135ocxshwy12sht01 - Copy.dgn

Horizontal Scale 1 : 10	PROJECT NO.	SHEET NO.
Vertical Scale 1 : 10	12-5(116)	X49
	C.N. 32135	

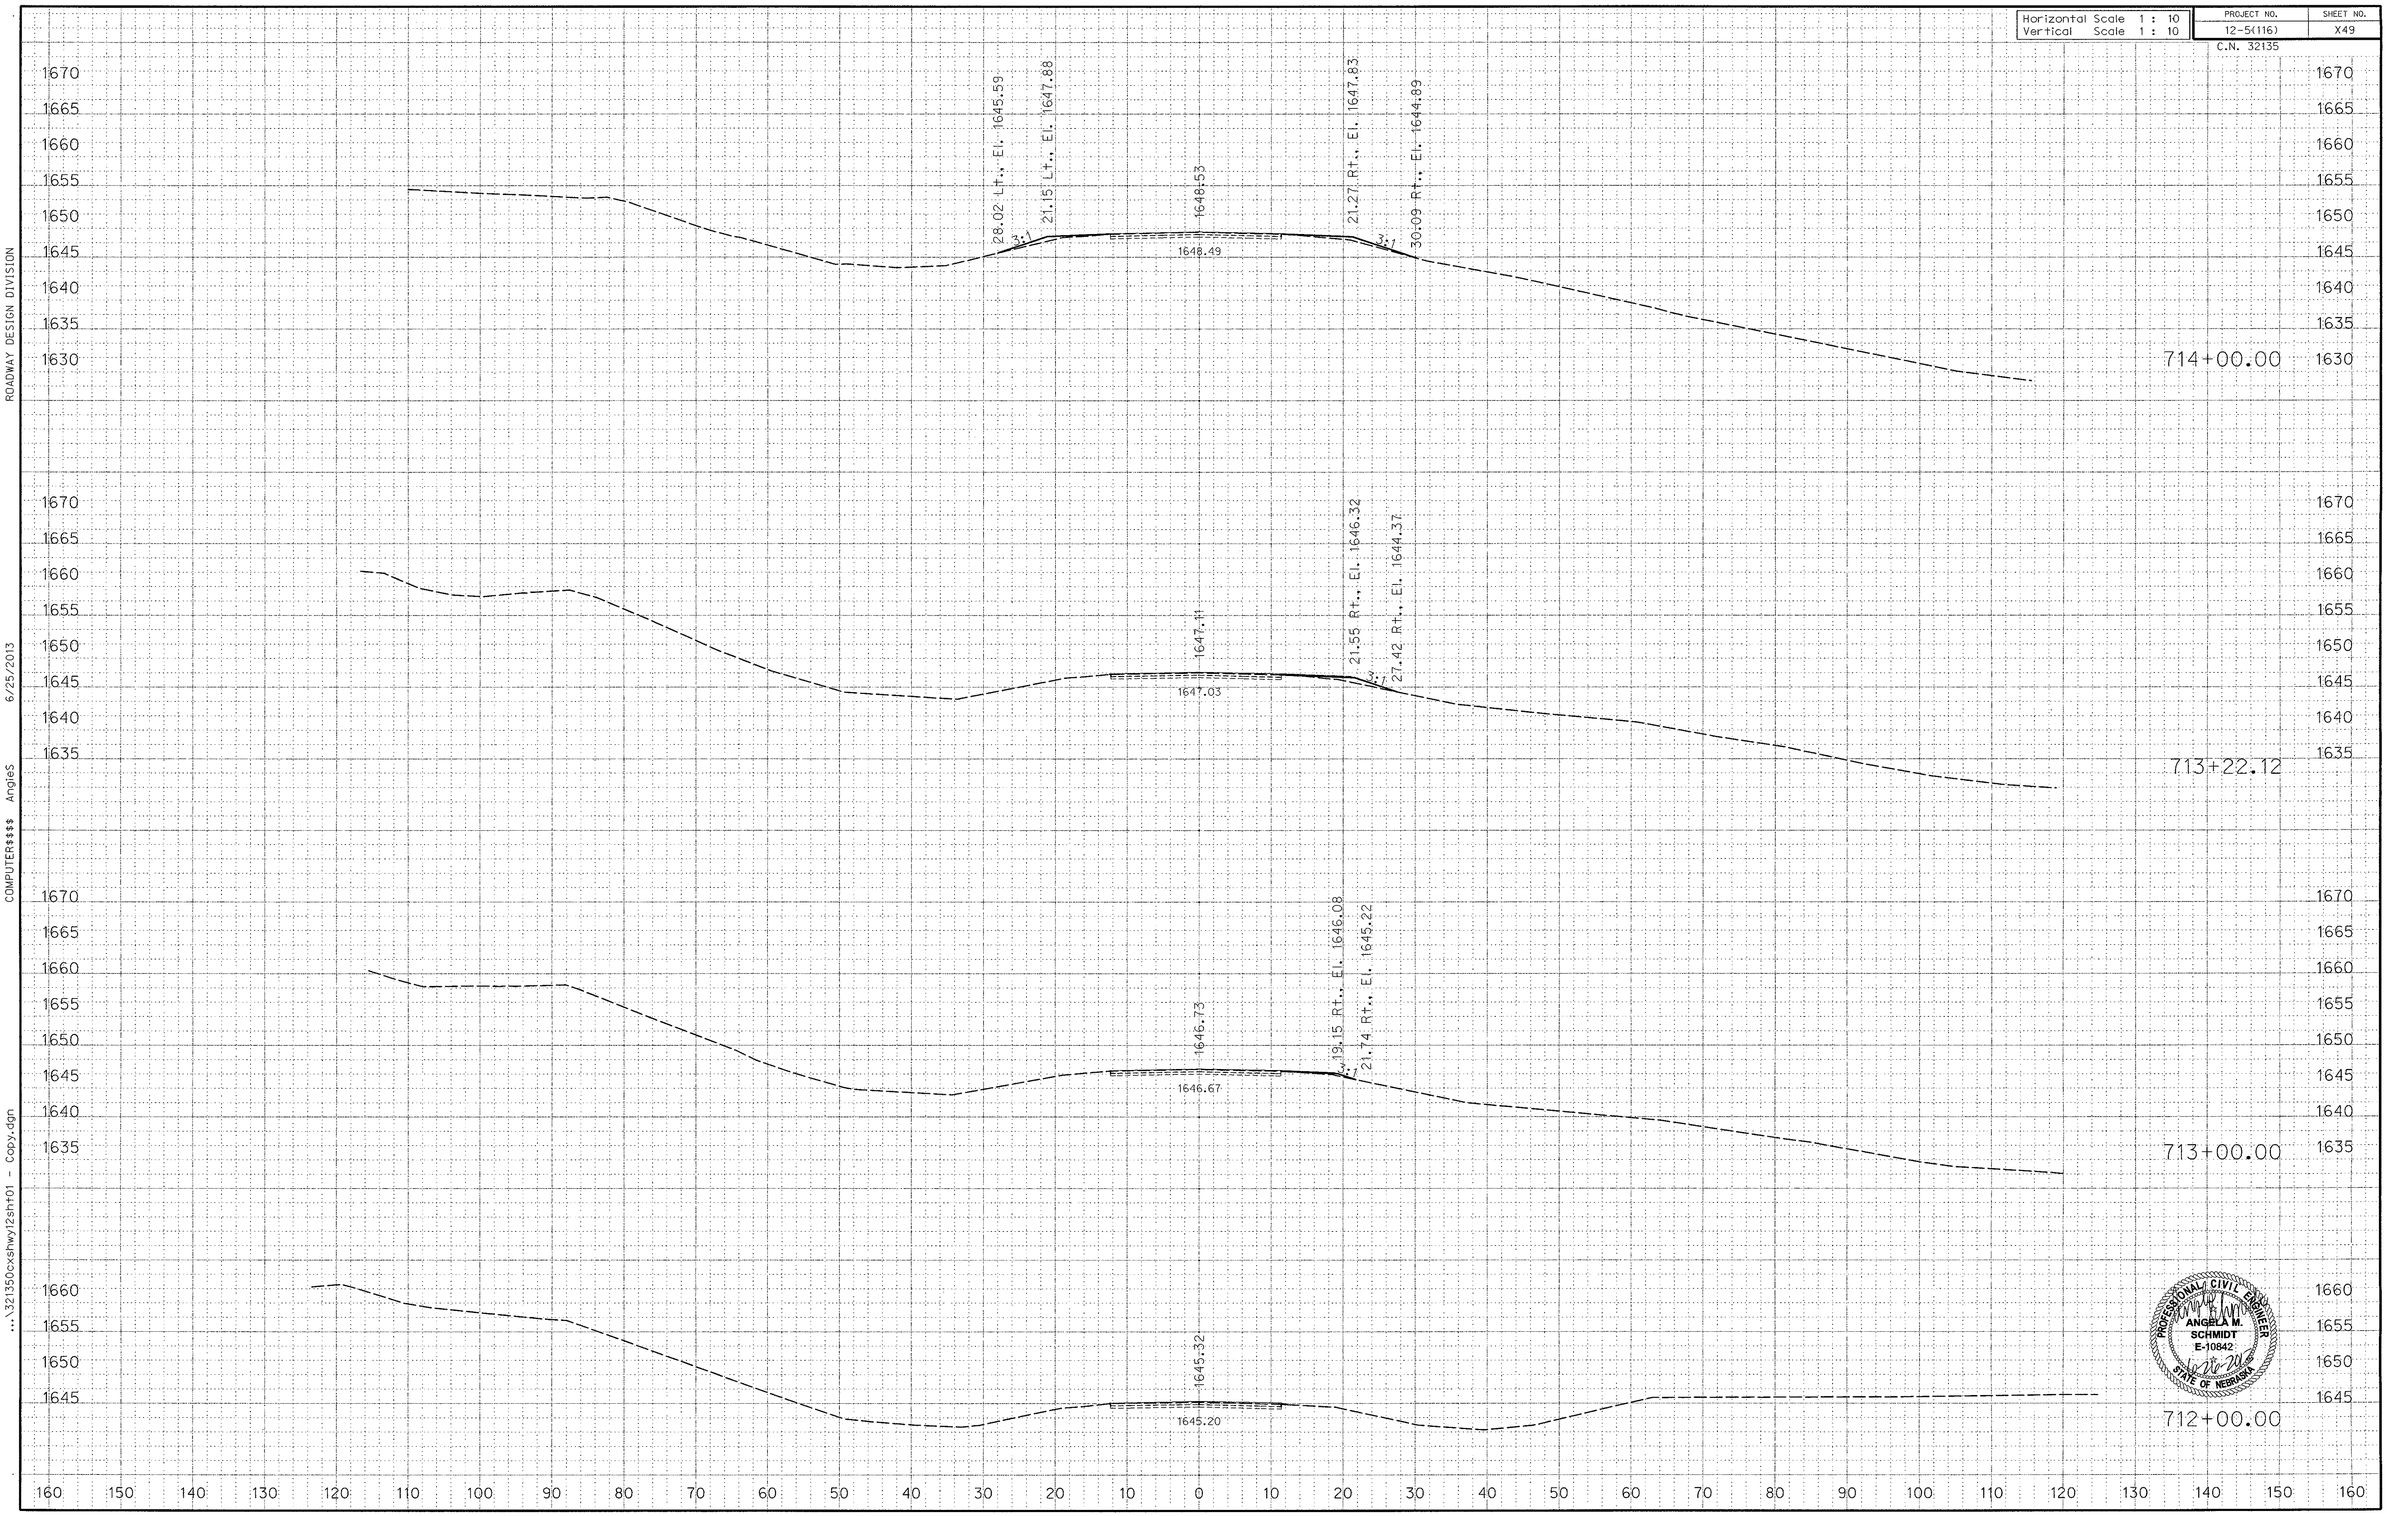

PROFESSIONAL CIVIL ENGINEER
ANGELA M. SCHMIDT
E-10842
6-26-2013
STATE OF NEBRASKA

ROADWAY DESIGN DIVISION

6/25/2013

COMPUTER$$$$ Angles

...\321350cxshwy12sht01 - Copy.dgn

Horizontal Scale 1 : 10	PROJECT NO.	SHEET NO.
Vertical Scale 1 : 10	12-5(116)	X50
	C.N. 32135	

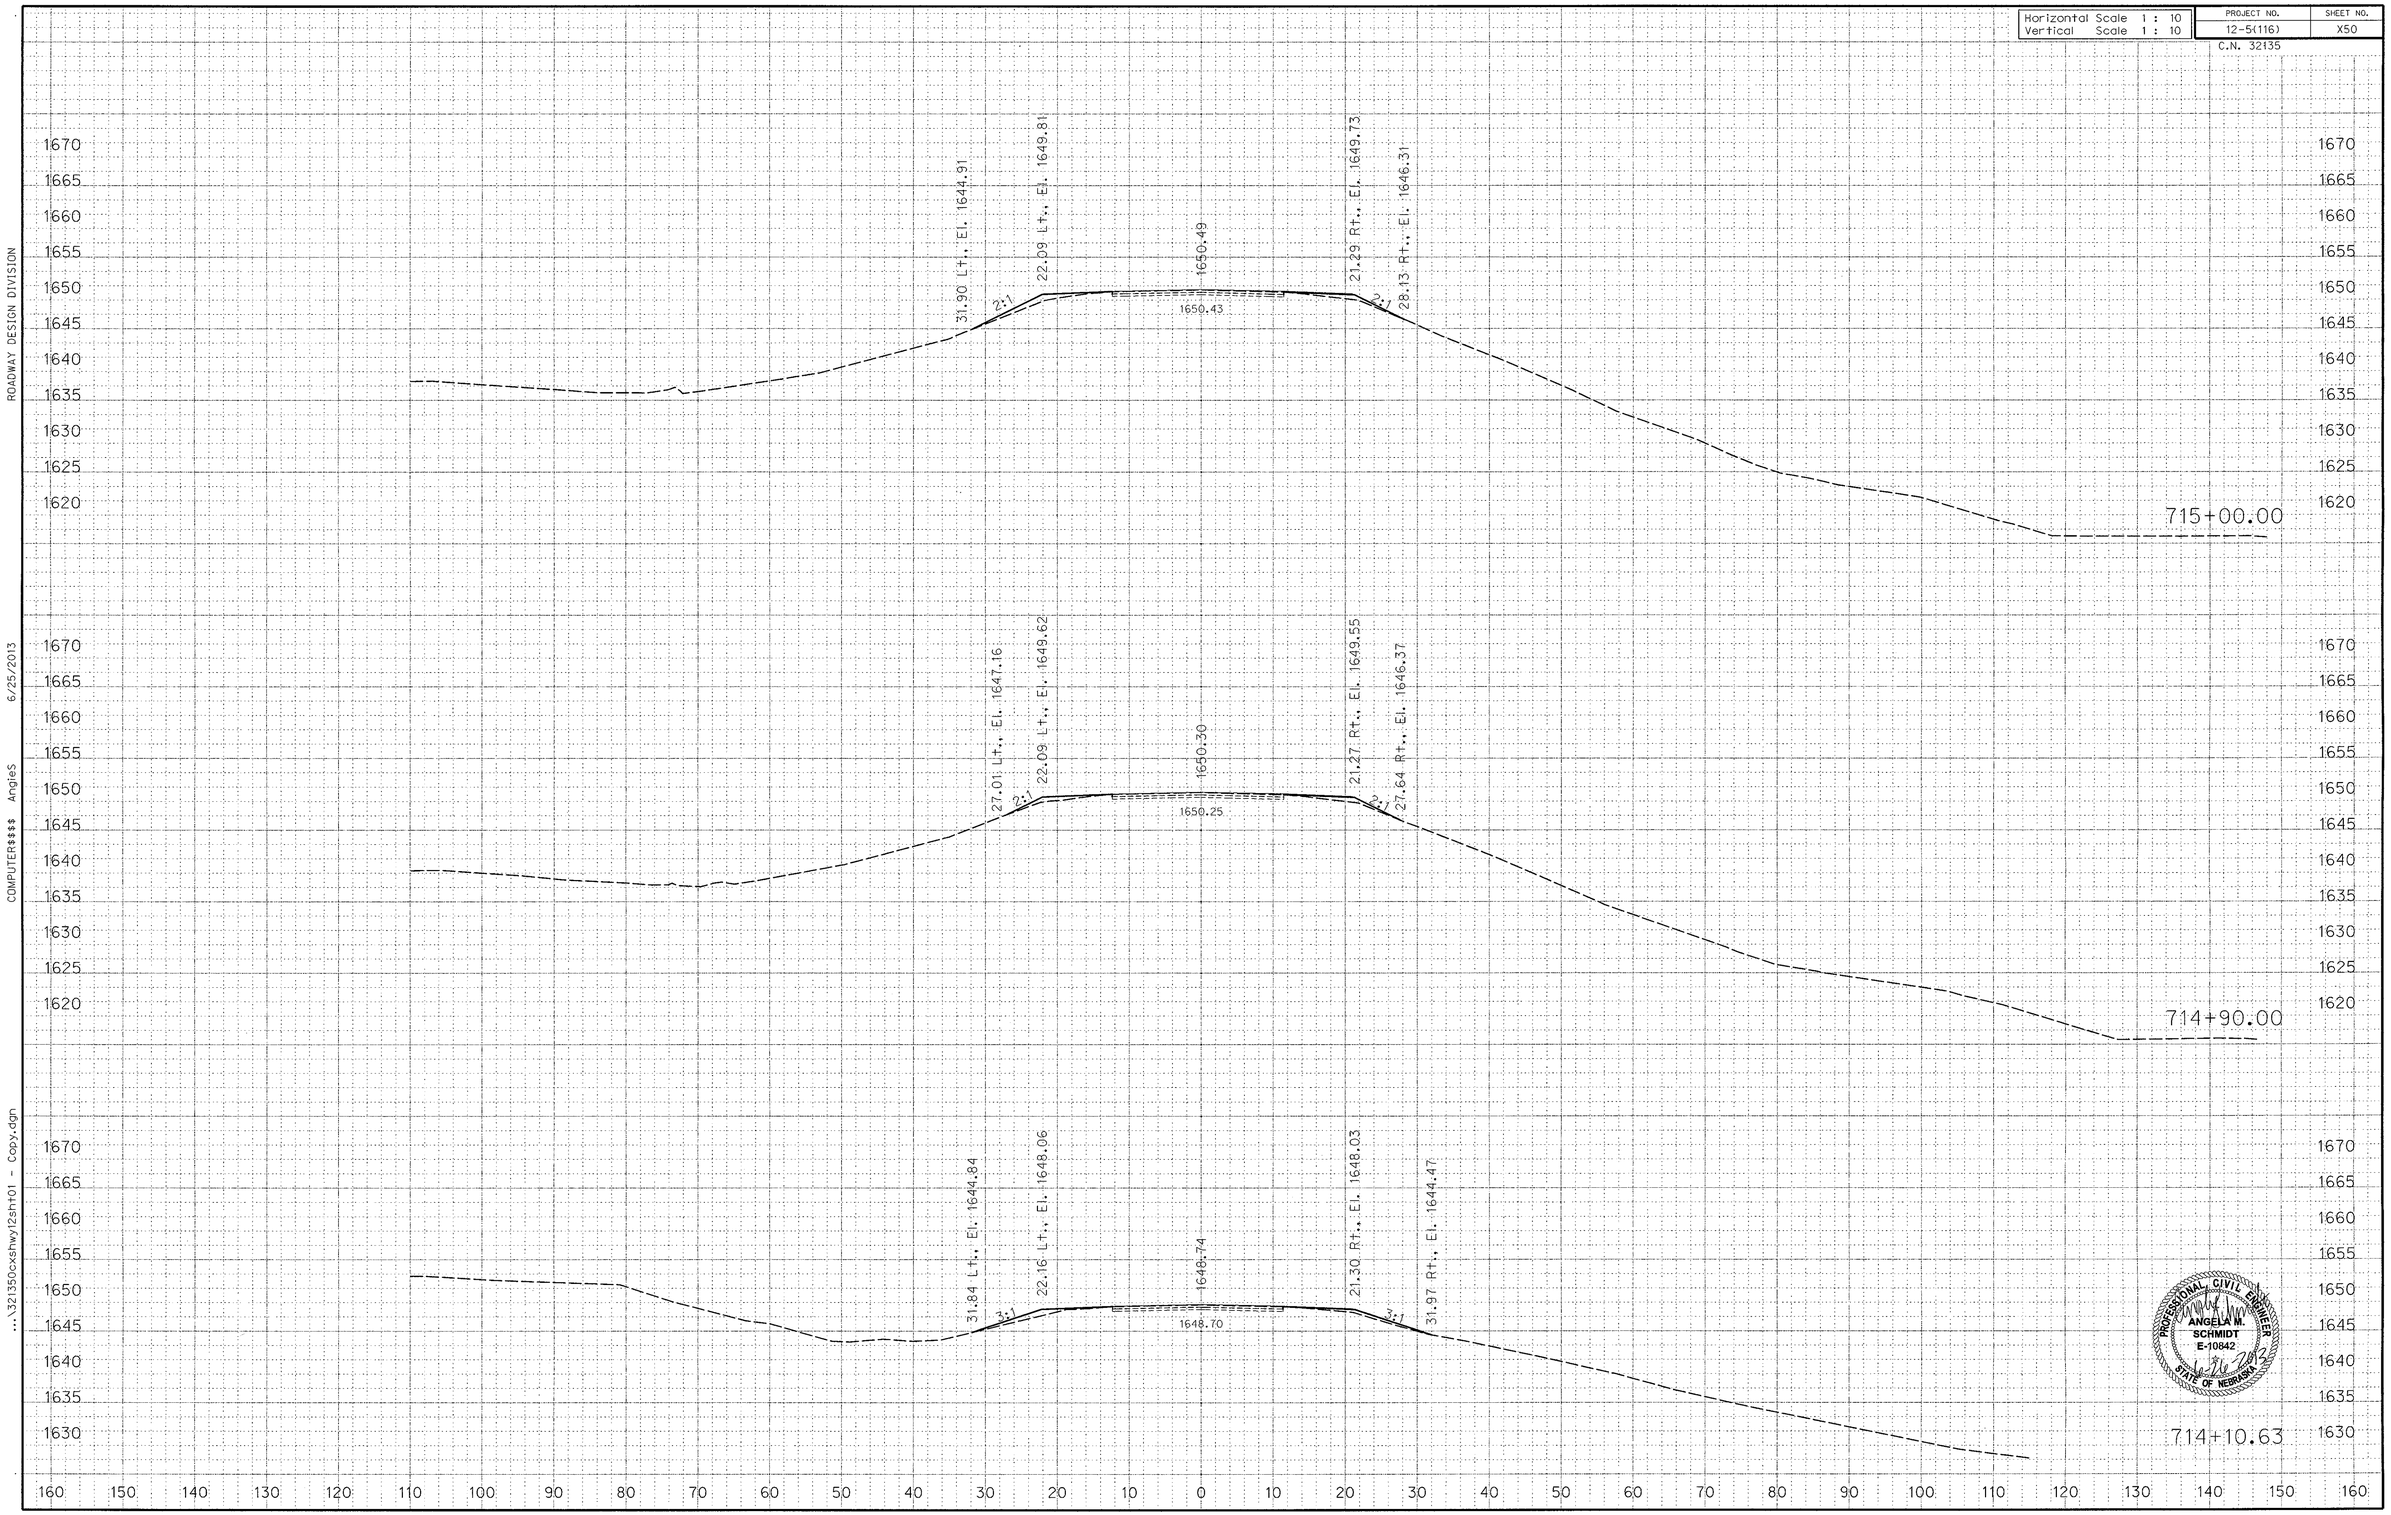

ROADWAY DESIGN DIVISION

COMPUTER$$$$ AngieS 6/25/2013

...\321350cxshwy12sh101 - Copy.dgn

Horizontal Scale 1 : 10	PROJECT NO.	SHEET NO.
Vertical Scale 1 : 10	12-5(116)	X51
	C.N. 32135	

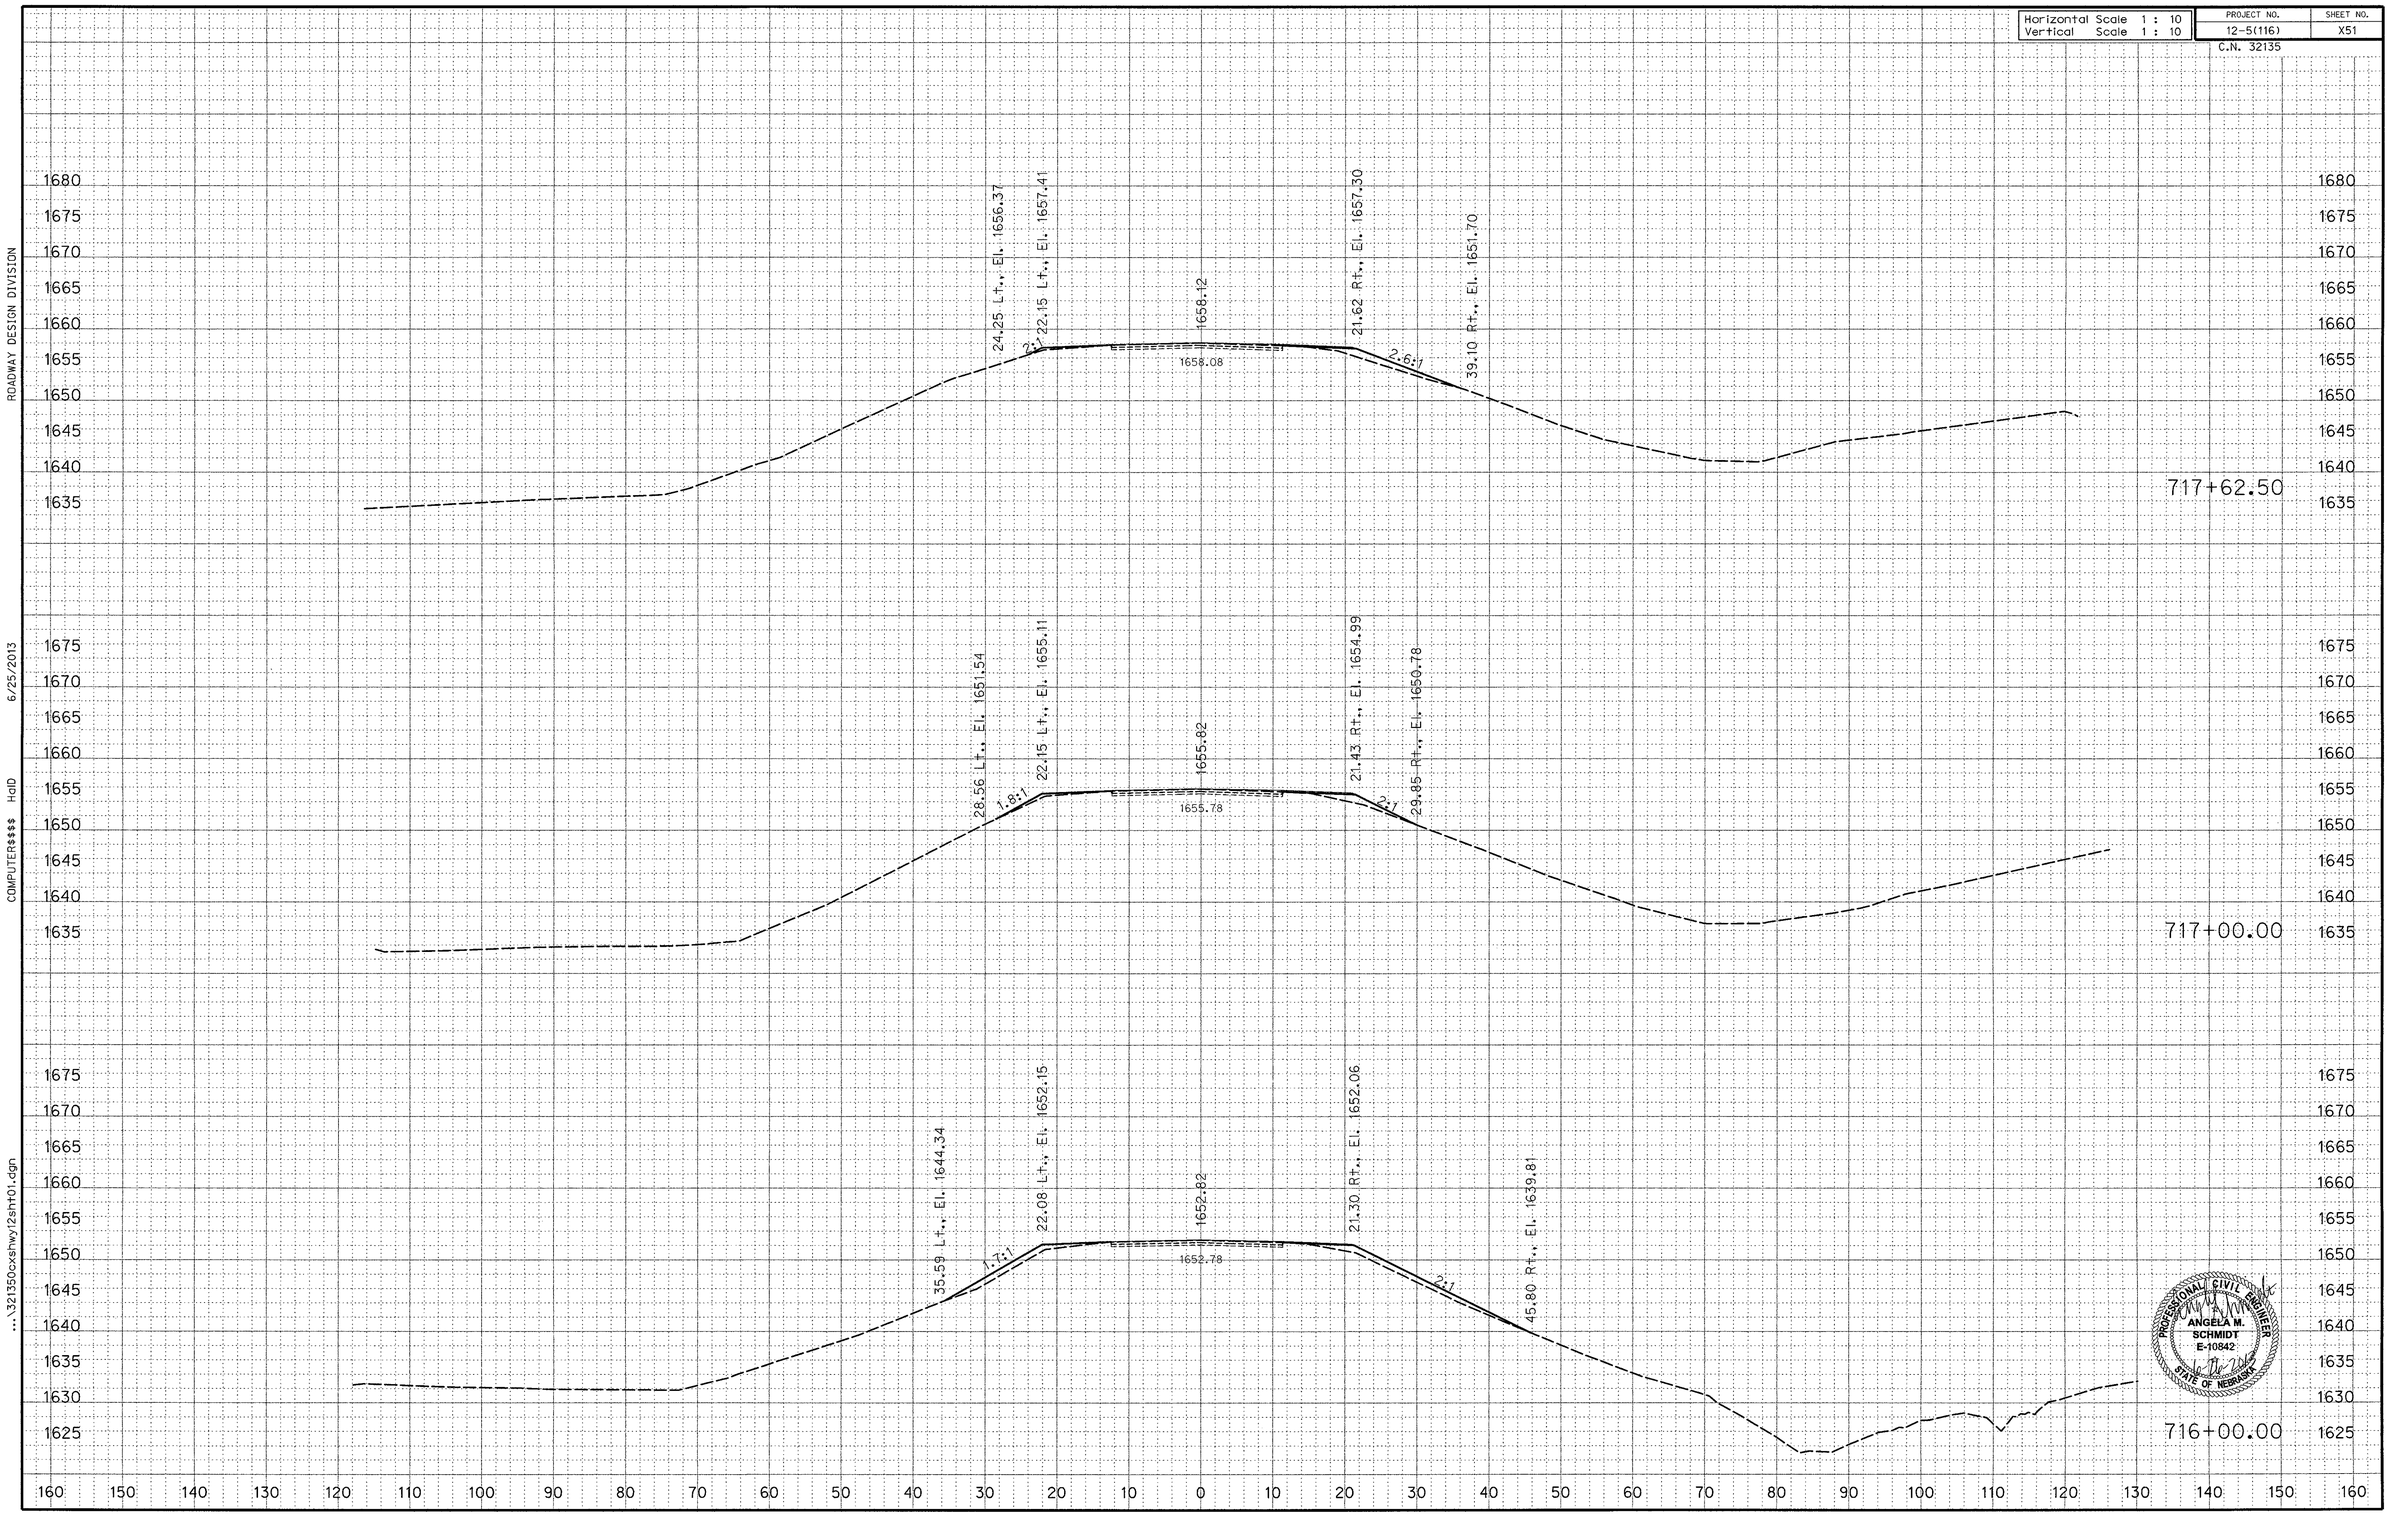

ROADWAY DESIGN DIVISION

6/25/2013

COMPUTER$$$$ HalD

...\321350cxsfhwy12sht01.dgn

Horizontal Scale 1 : 10	PROJECT NO.	SHEET NO.
Vertical Scale 1 : 10	12-5(116)	X52
	C.N. 32135	

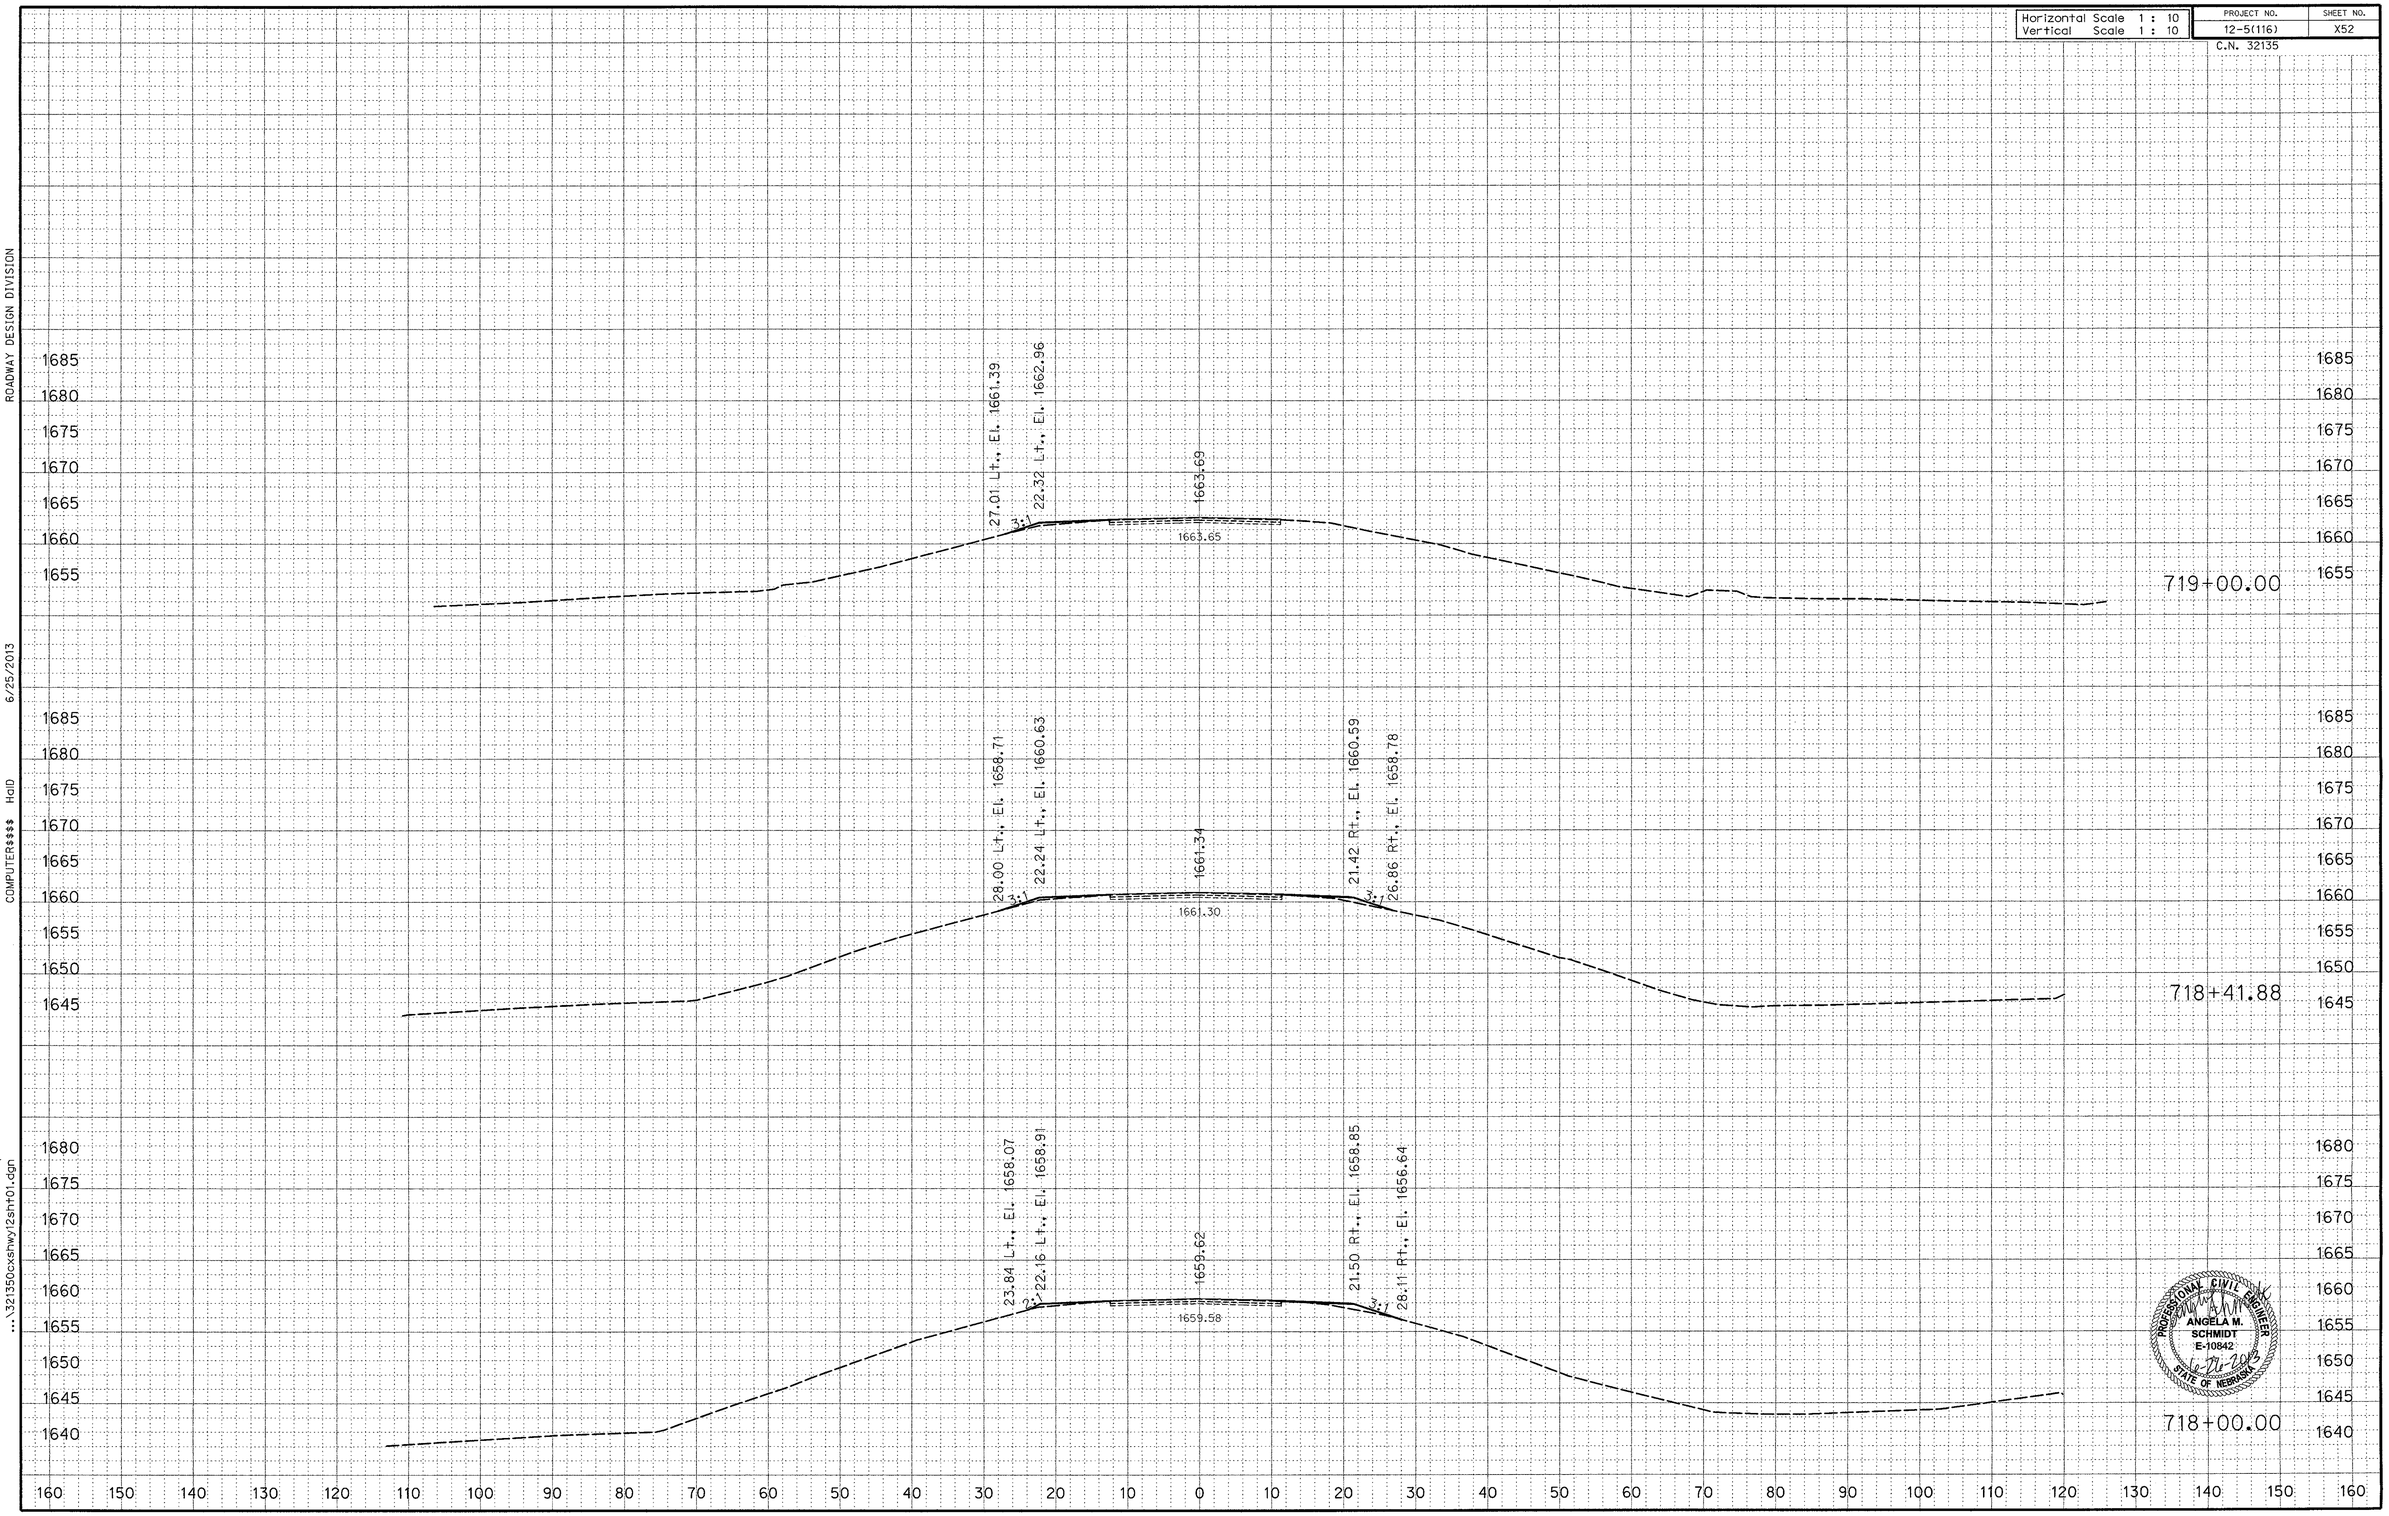

PROFESSIONAL CIVIL ENGINEER
ANGELA M. SCHMIDT
E-10842
6-26-2013
STATE OF NEBRASKA

ROADWAY DESIGN DIVISION
6/25/2013
COMPUTER$$$$ HaID
...\321350cxsrwy12sht01.dgn

Horizontal Scale 1 : 10	PROJECT NO.	SHEET NO.
Vertical Scale 1 : 10	12-5(116)	X53

C.N. 32135

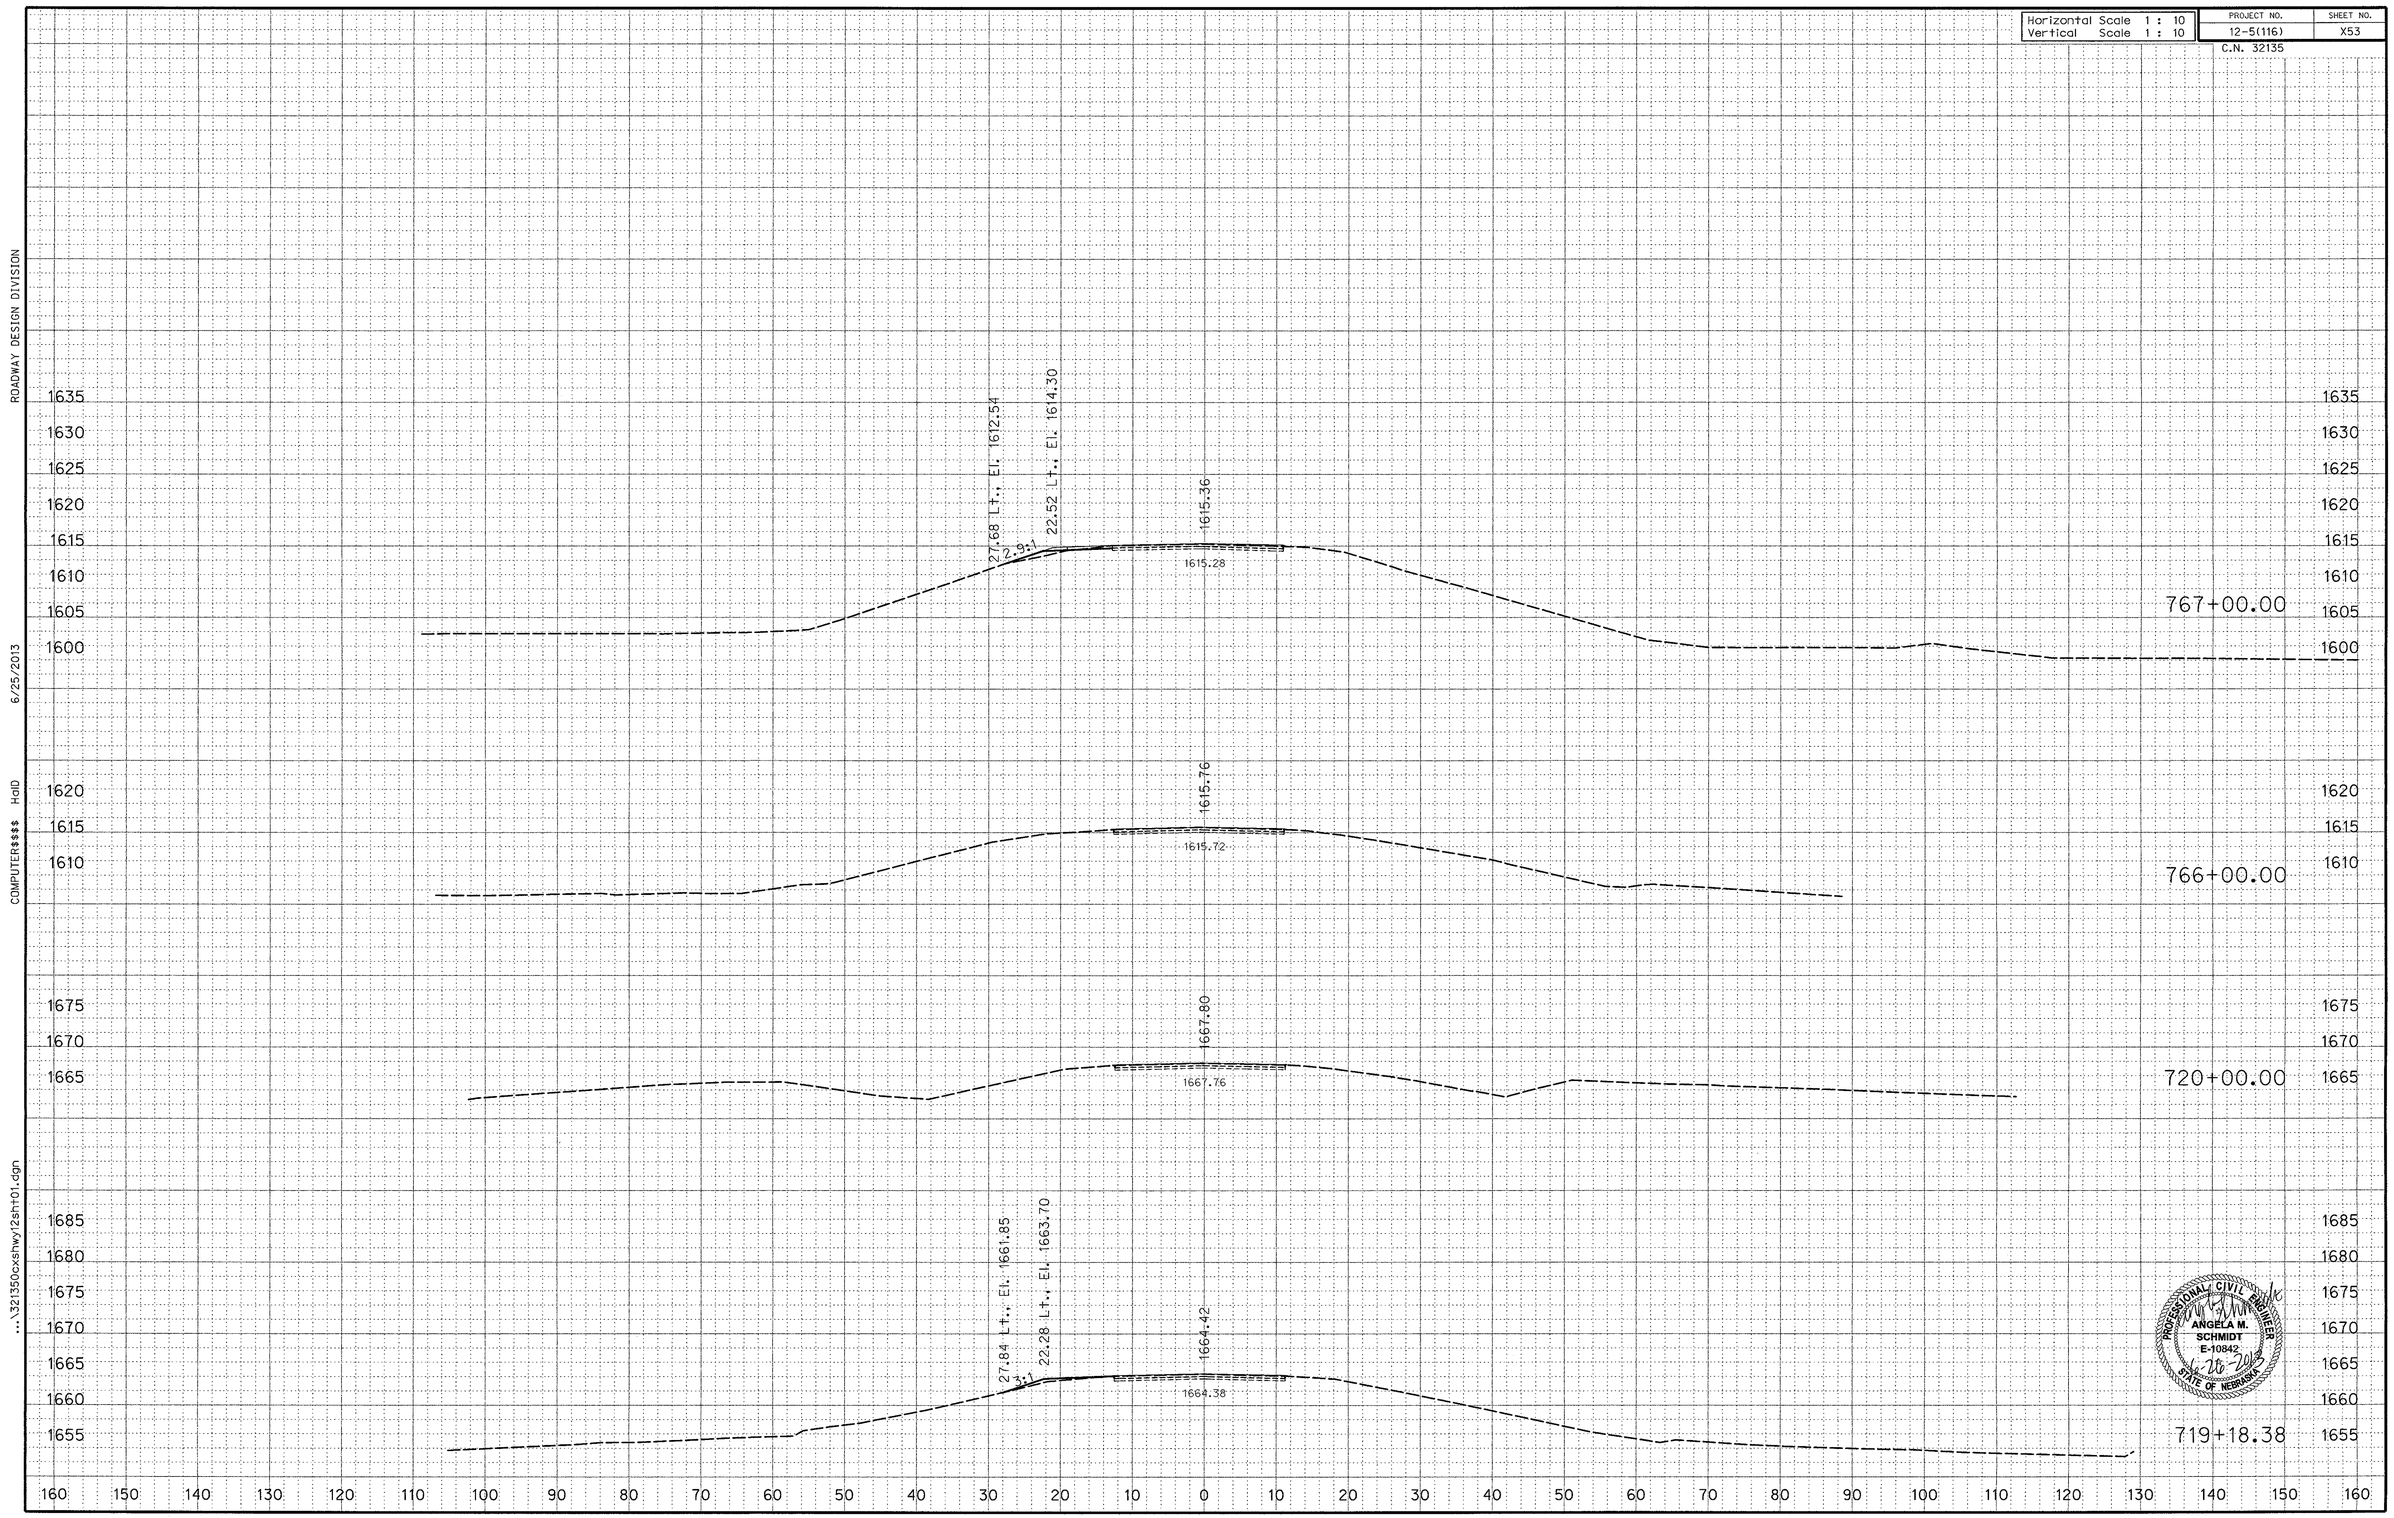

PROFESSIONAL CIVIL ENGINEER
ANGELA M. SCHMIDT
E-10842
6-26-2013
STATE OF NEBRASKA

ROADWAY DESIGN DIVISION

6/25/2013

COMPUTER$$$$ HaID

...\321350cxshwy12sht01.dgn

Horizontal Scale 1 : 10	PROJECT NO.	SHEET NO.
Vertical Scale 1 : 10	12-5(116)	X54
	C.N. 32135	

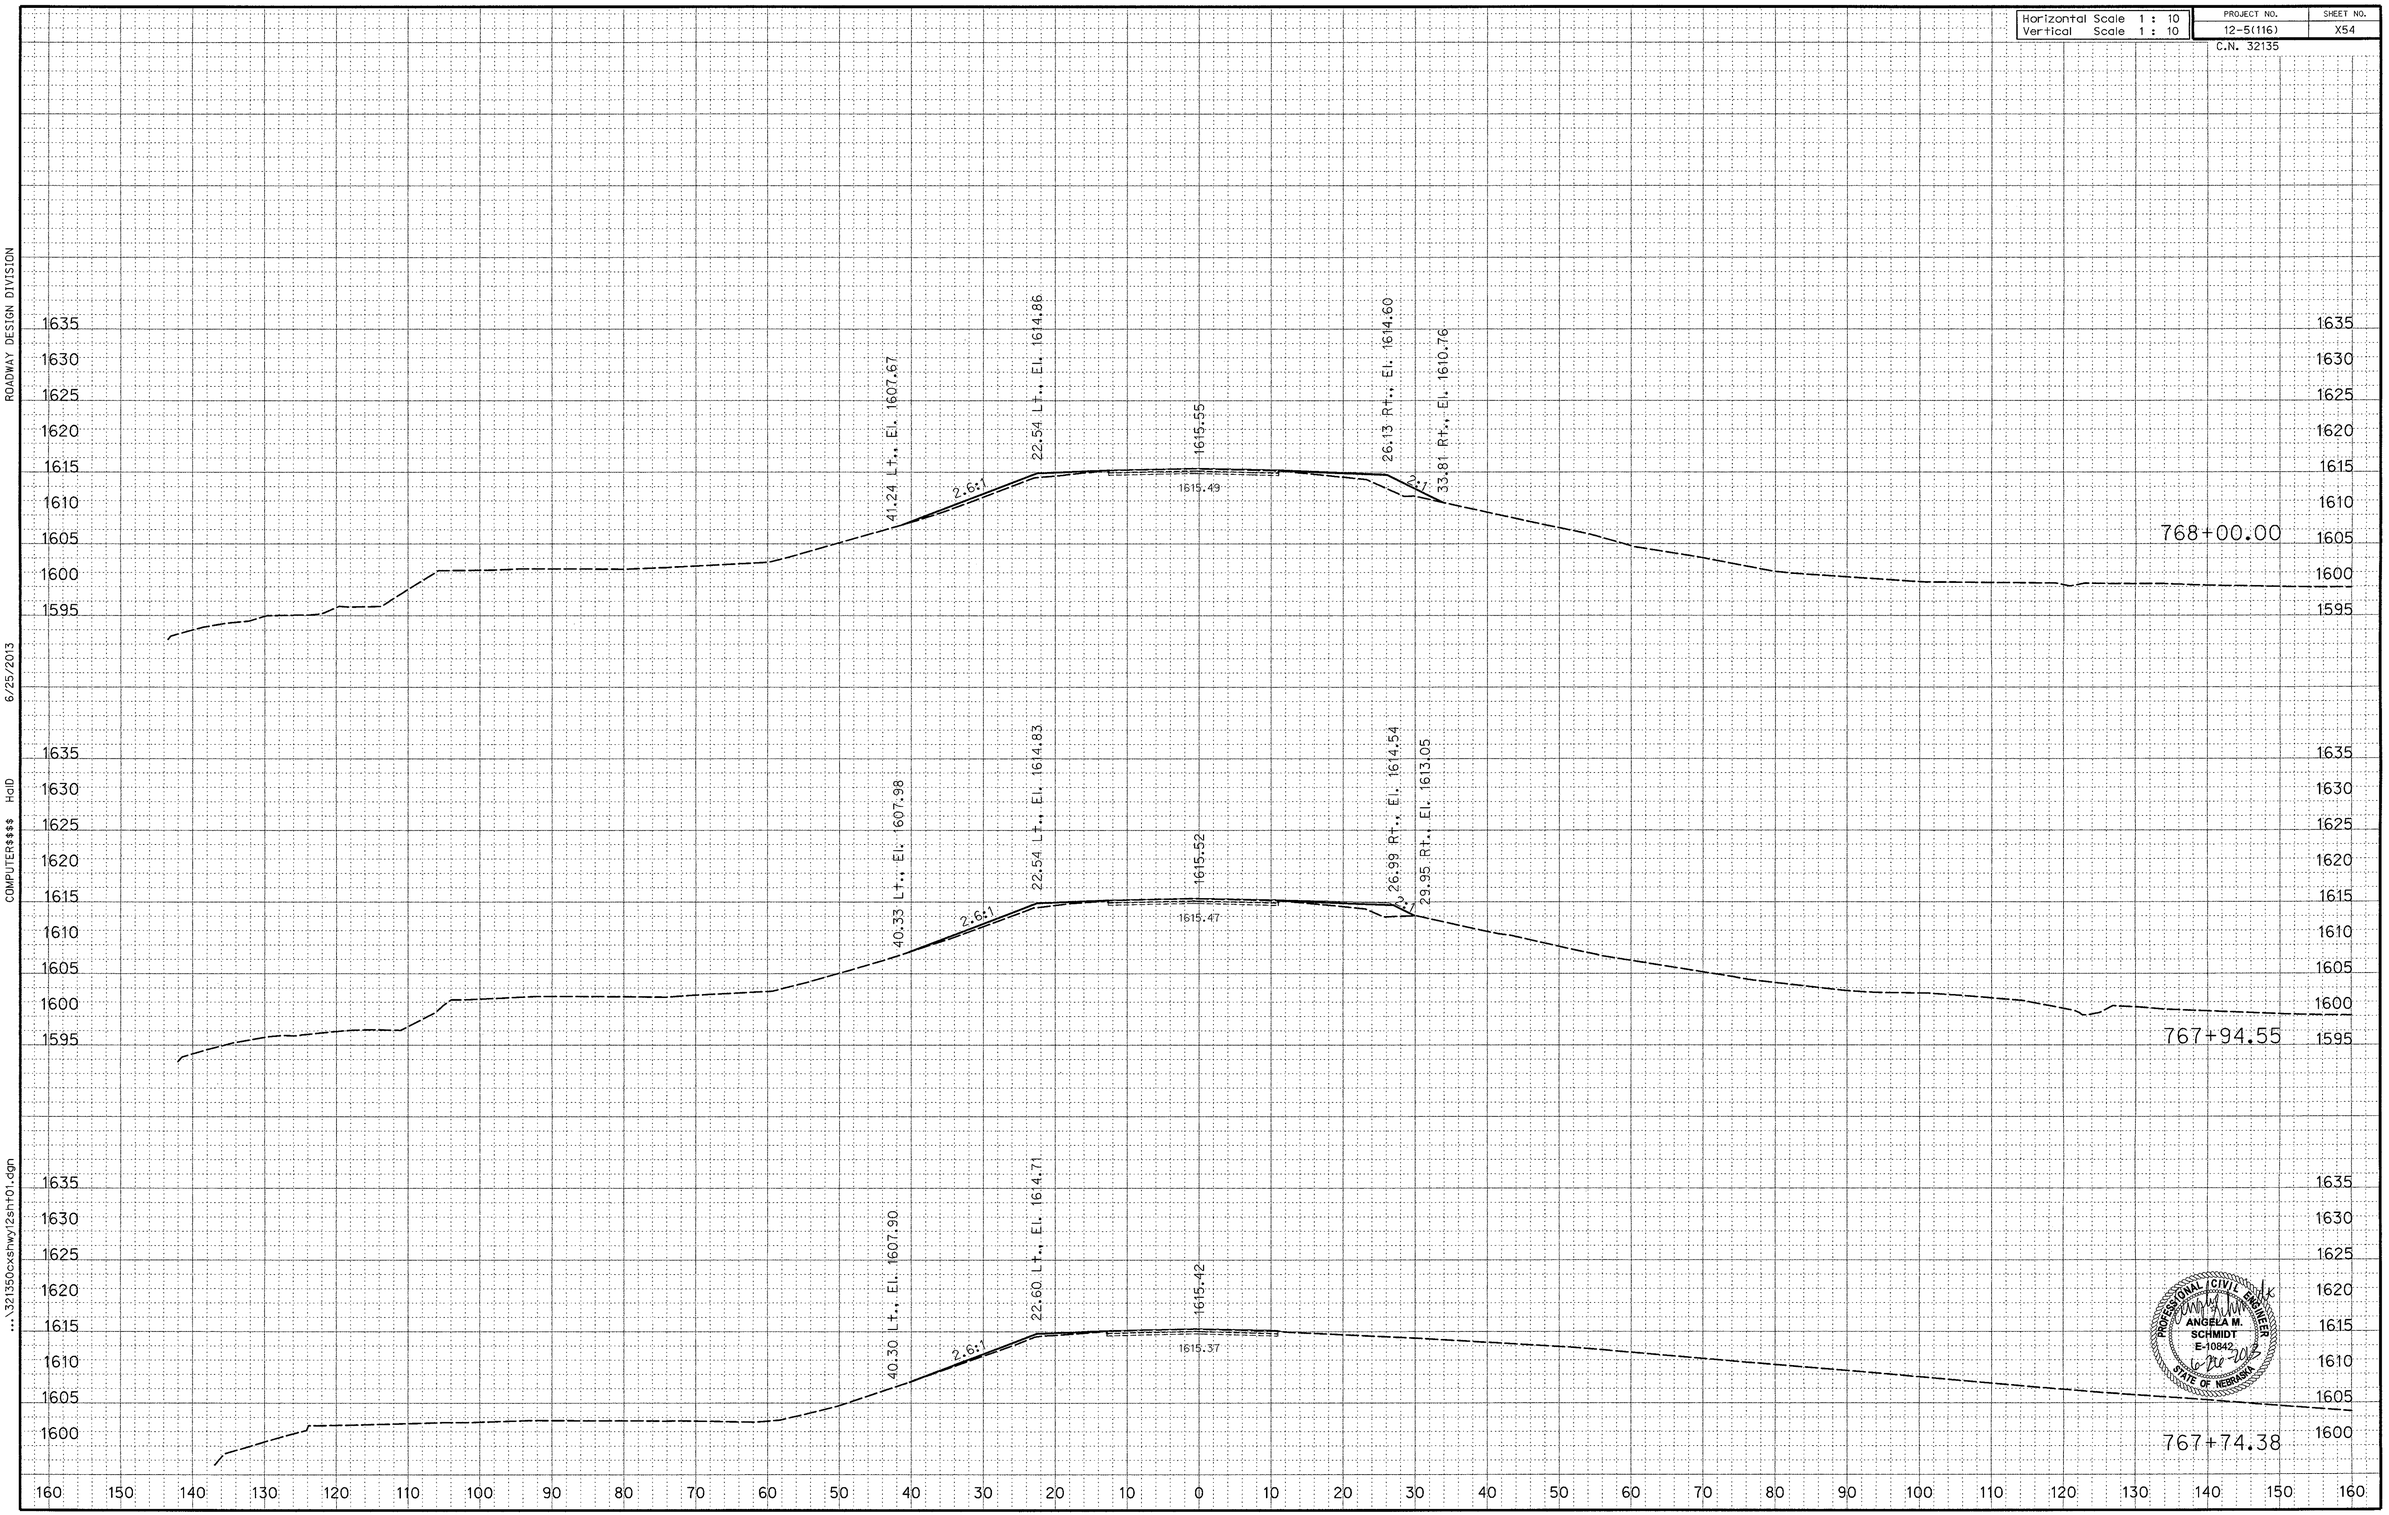

PROFESSIONAL CIVIL ENGINEER
ANGELA M. SCHMIDT
E-10842
6-26-2013
STATE OF NEBRASKA

ROADWAY DESIGN DIVISION
6/25/2013
COMPUTER$$$$ HaID
...\321350cxshwy12sht01.dgn

Horizontal Scale 1 : 10	PROJECT NO.	SHEET NO.
Vertical Scale 1 : 10	12-5(116)	X55
	C.N. 32135	

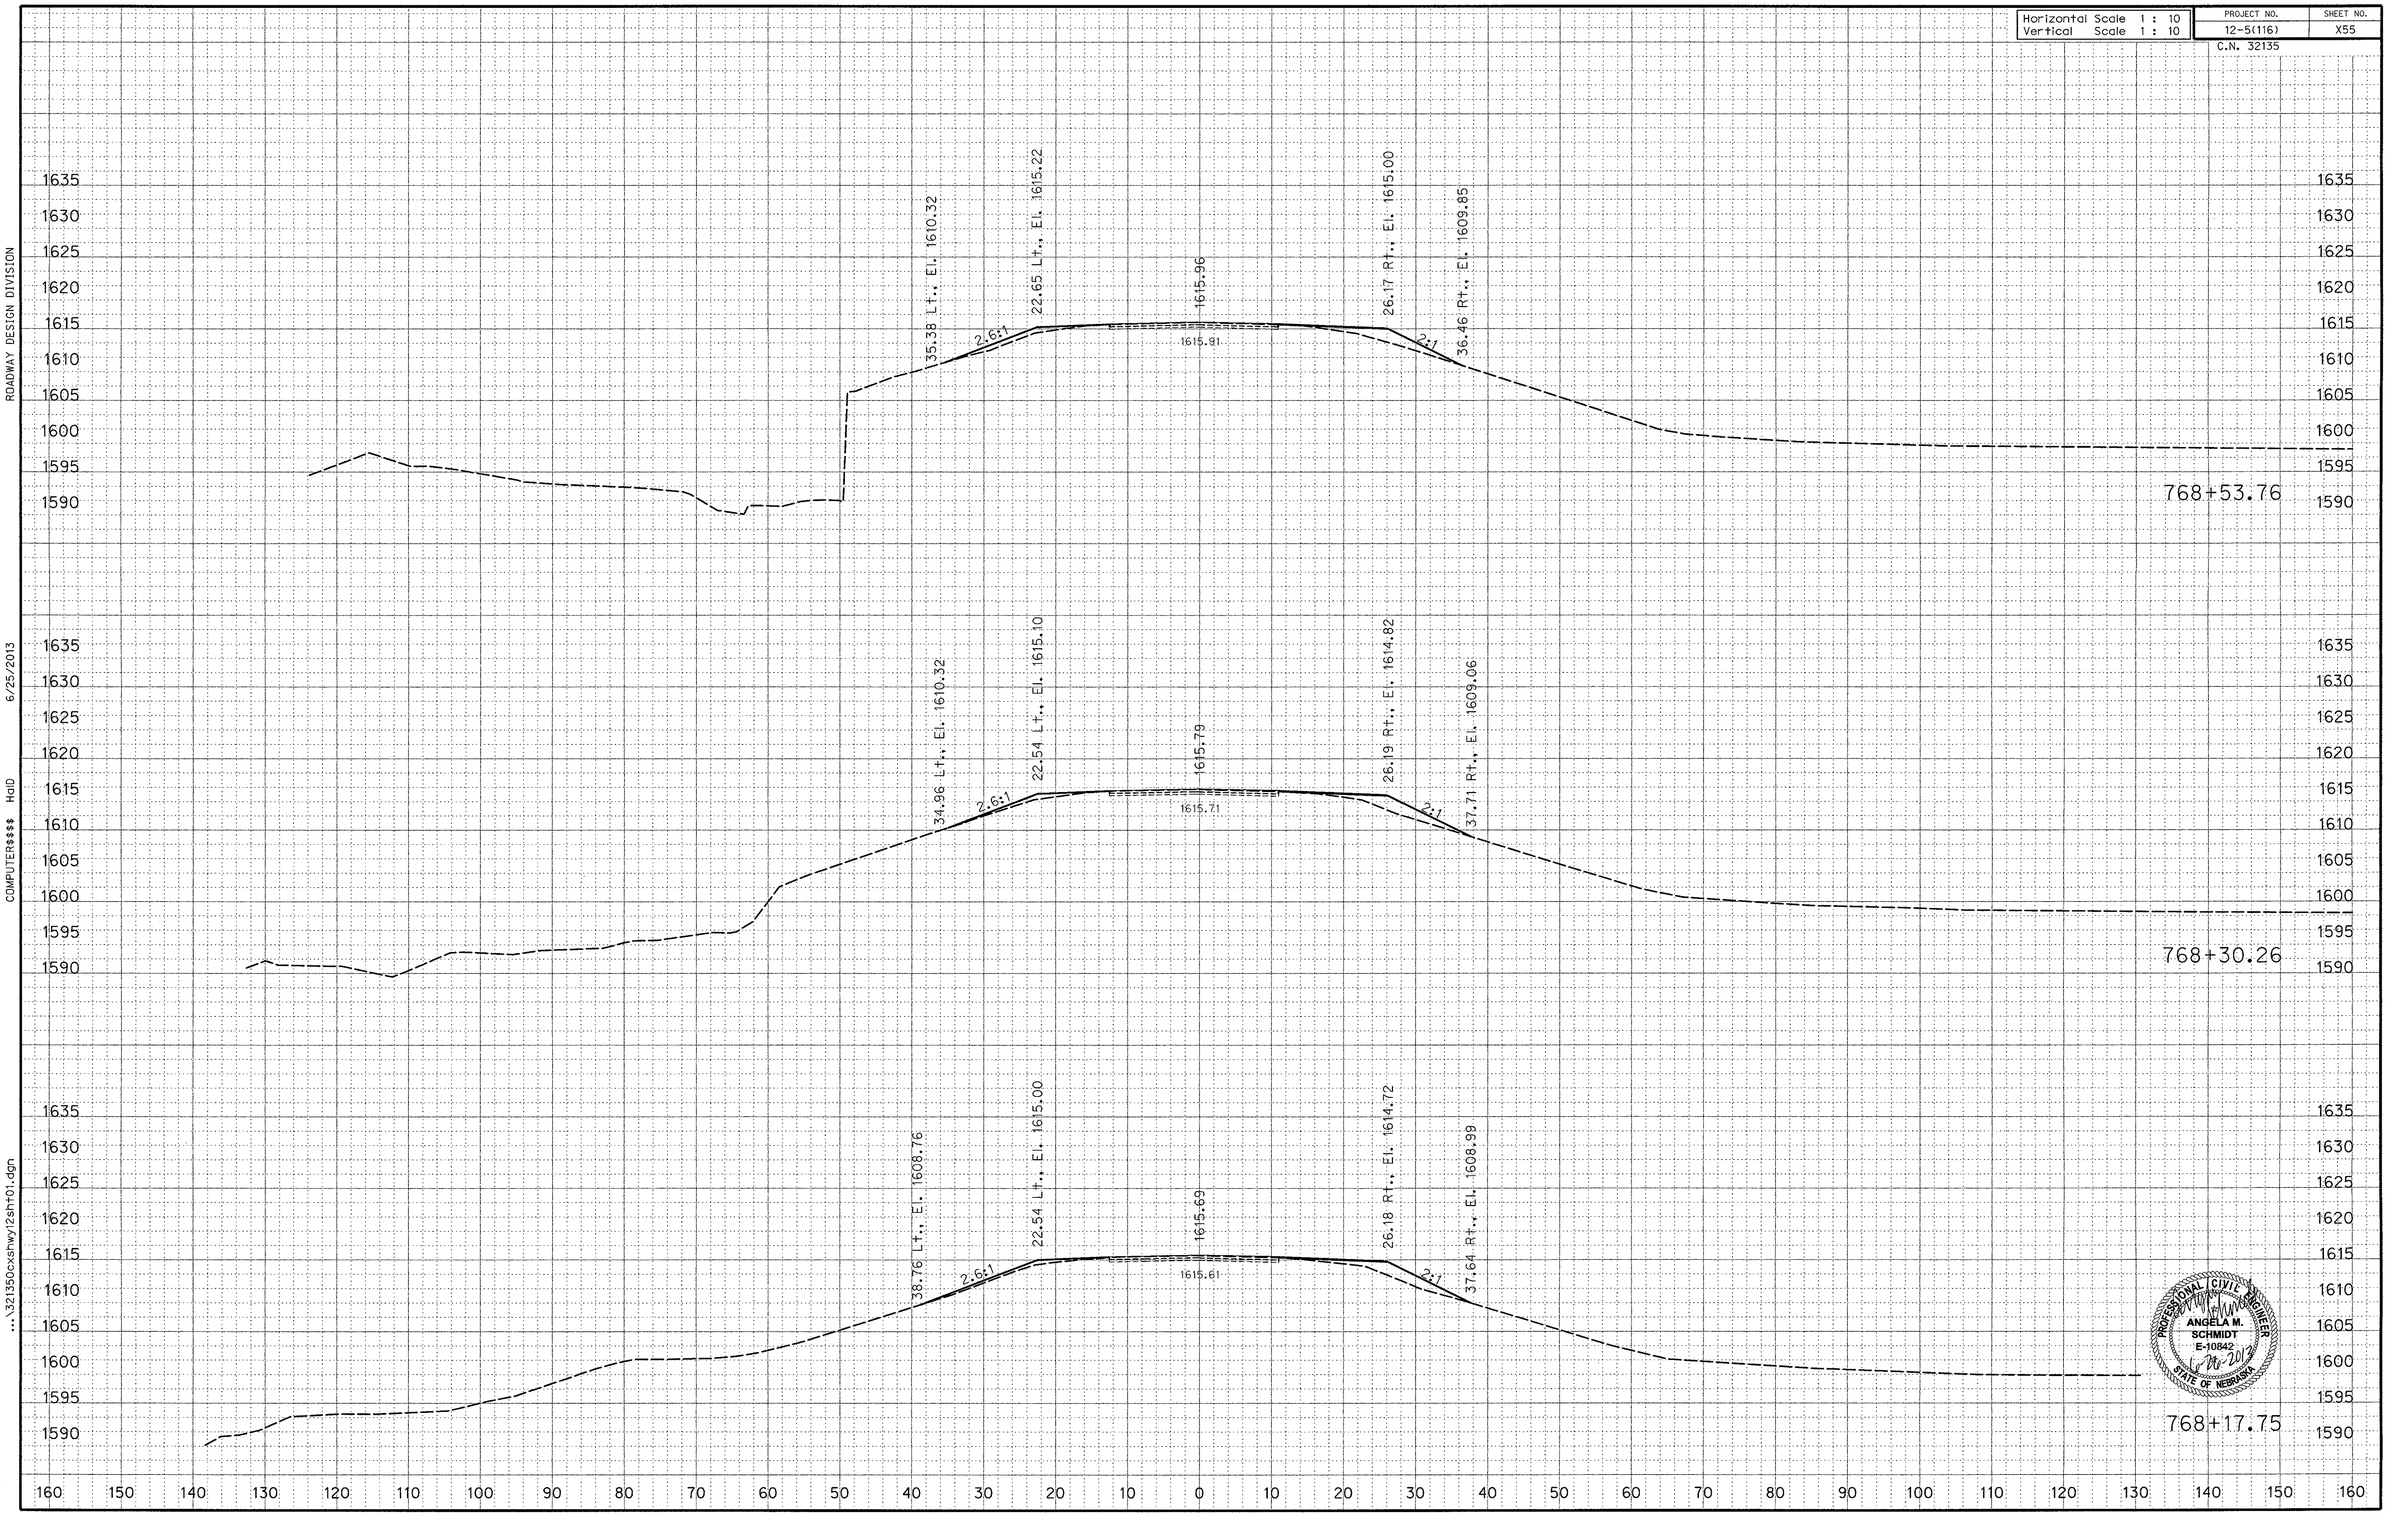

PROFESSIONAL CIVIL ENGINEER
ANGELA M. SCHMIDT
E-10842
6-25-2013
STATE OF NEBRASKA

ROADWAY DESIGN DIVISION

6/25/2013

COMPUTER$$$$ HqID

...\321350cxshwy12sht01.dgn

Horizontal Scale 1 : 10	PROJECT NO.	SHEET NO.
Vertical Scale 1 : 10	12-5(116)	X56
	C.N. 32135	

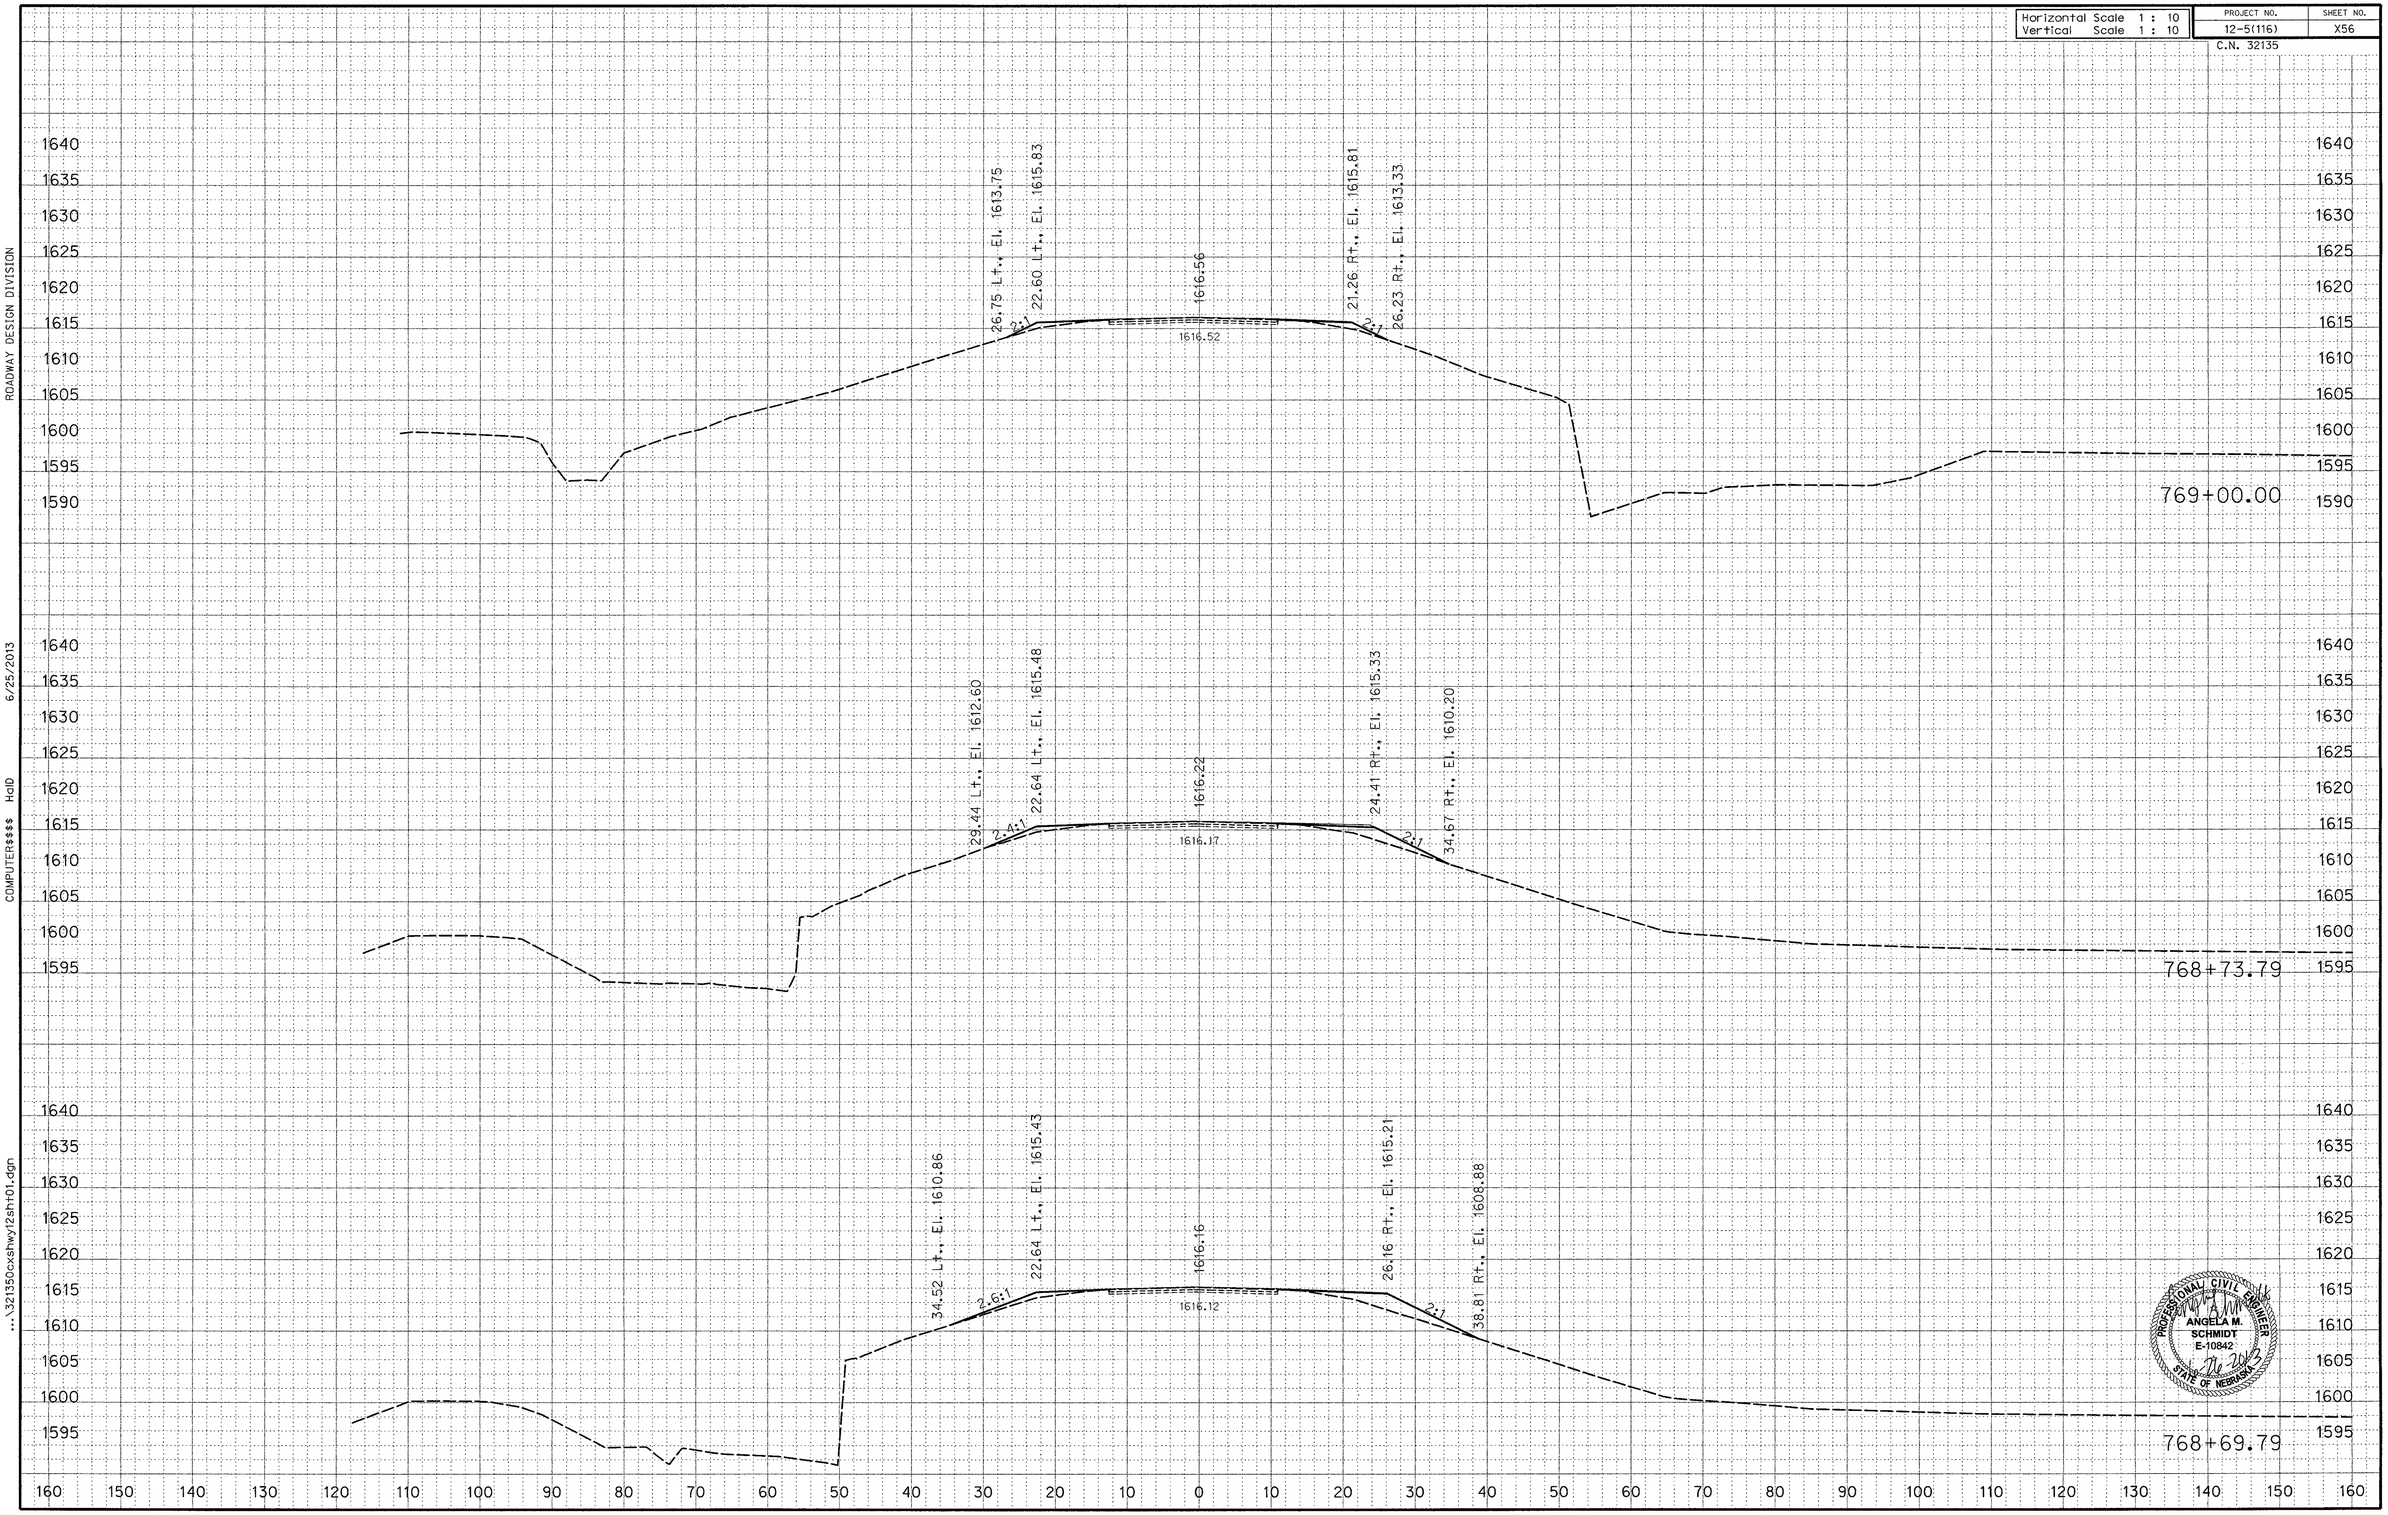

PROFESSIONAL CIVIL ENGINEER
ANGELA M. SCHMIDT
E-10842
STATE OF NEBRASKA

ROADWAY DESIGN DIVISION

6/25/2013

COMPUTER$$$$ HoID

...\321350cxshwy12sht01.dgn

Horizontal Scale 1 : 10	PROJECT NO.	SHEET NO.
Vertical Scale 1 : 10	12-5(116)	X57
	C.N. 32135	

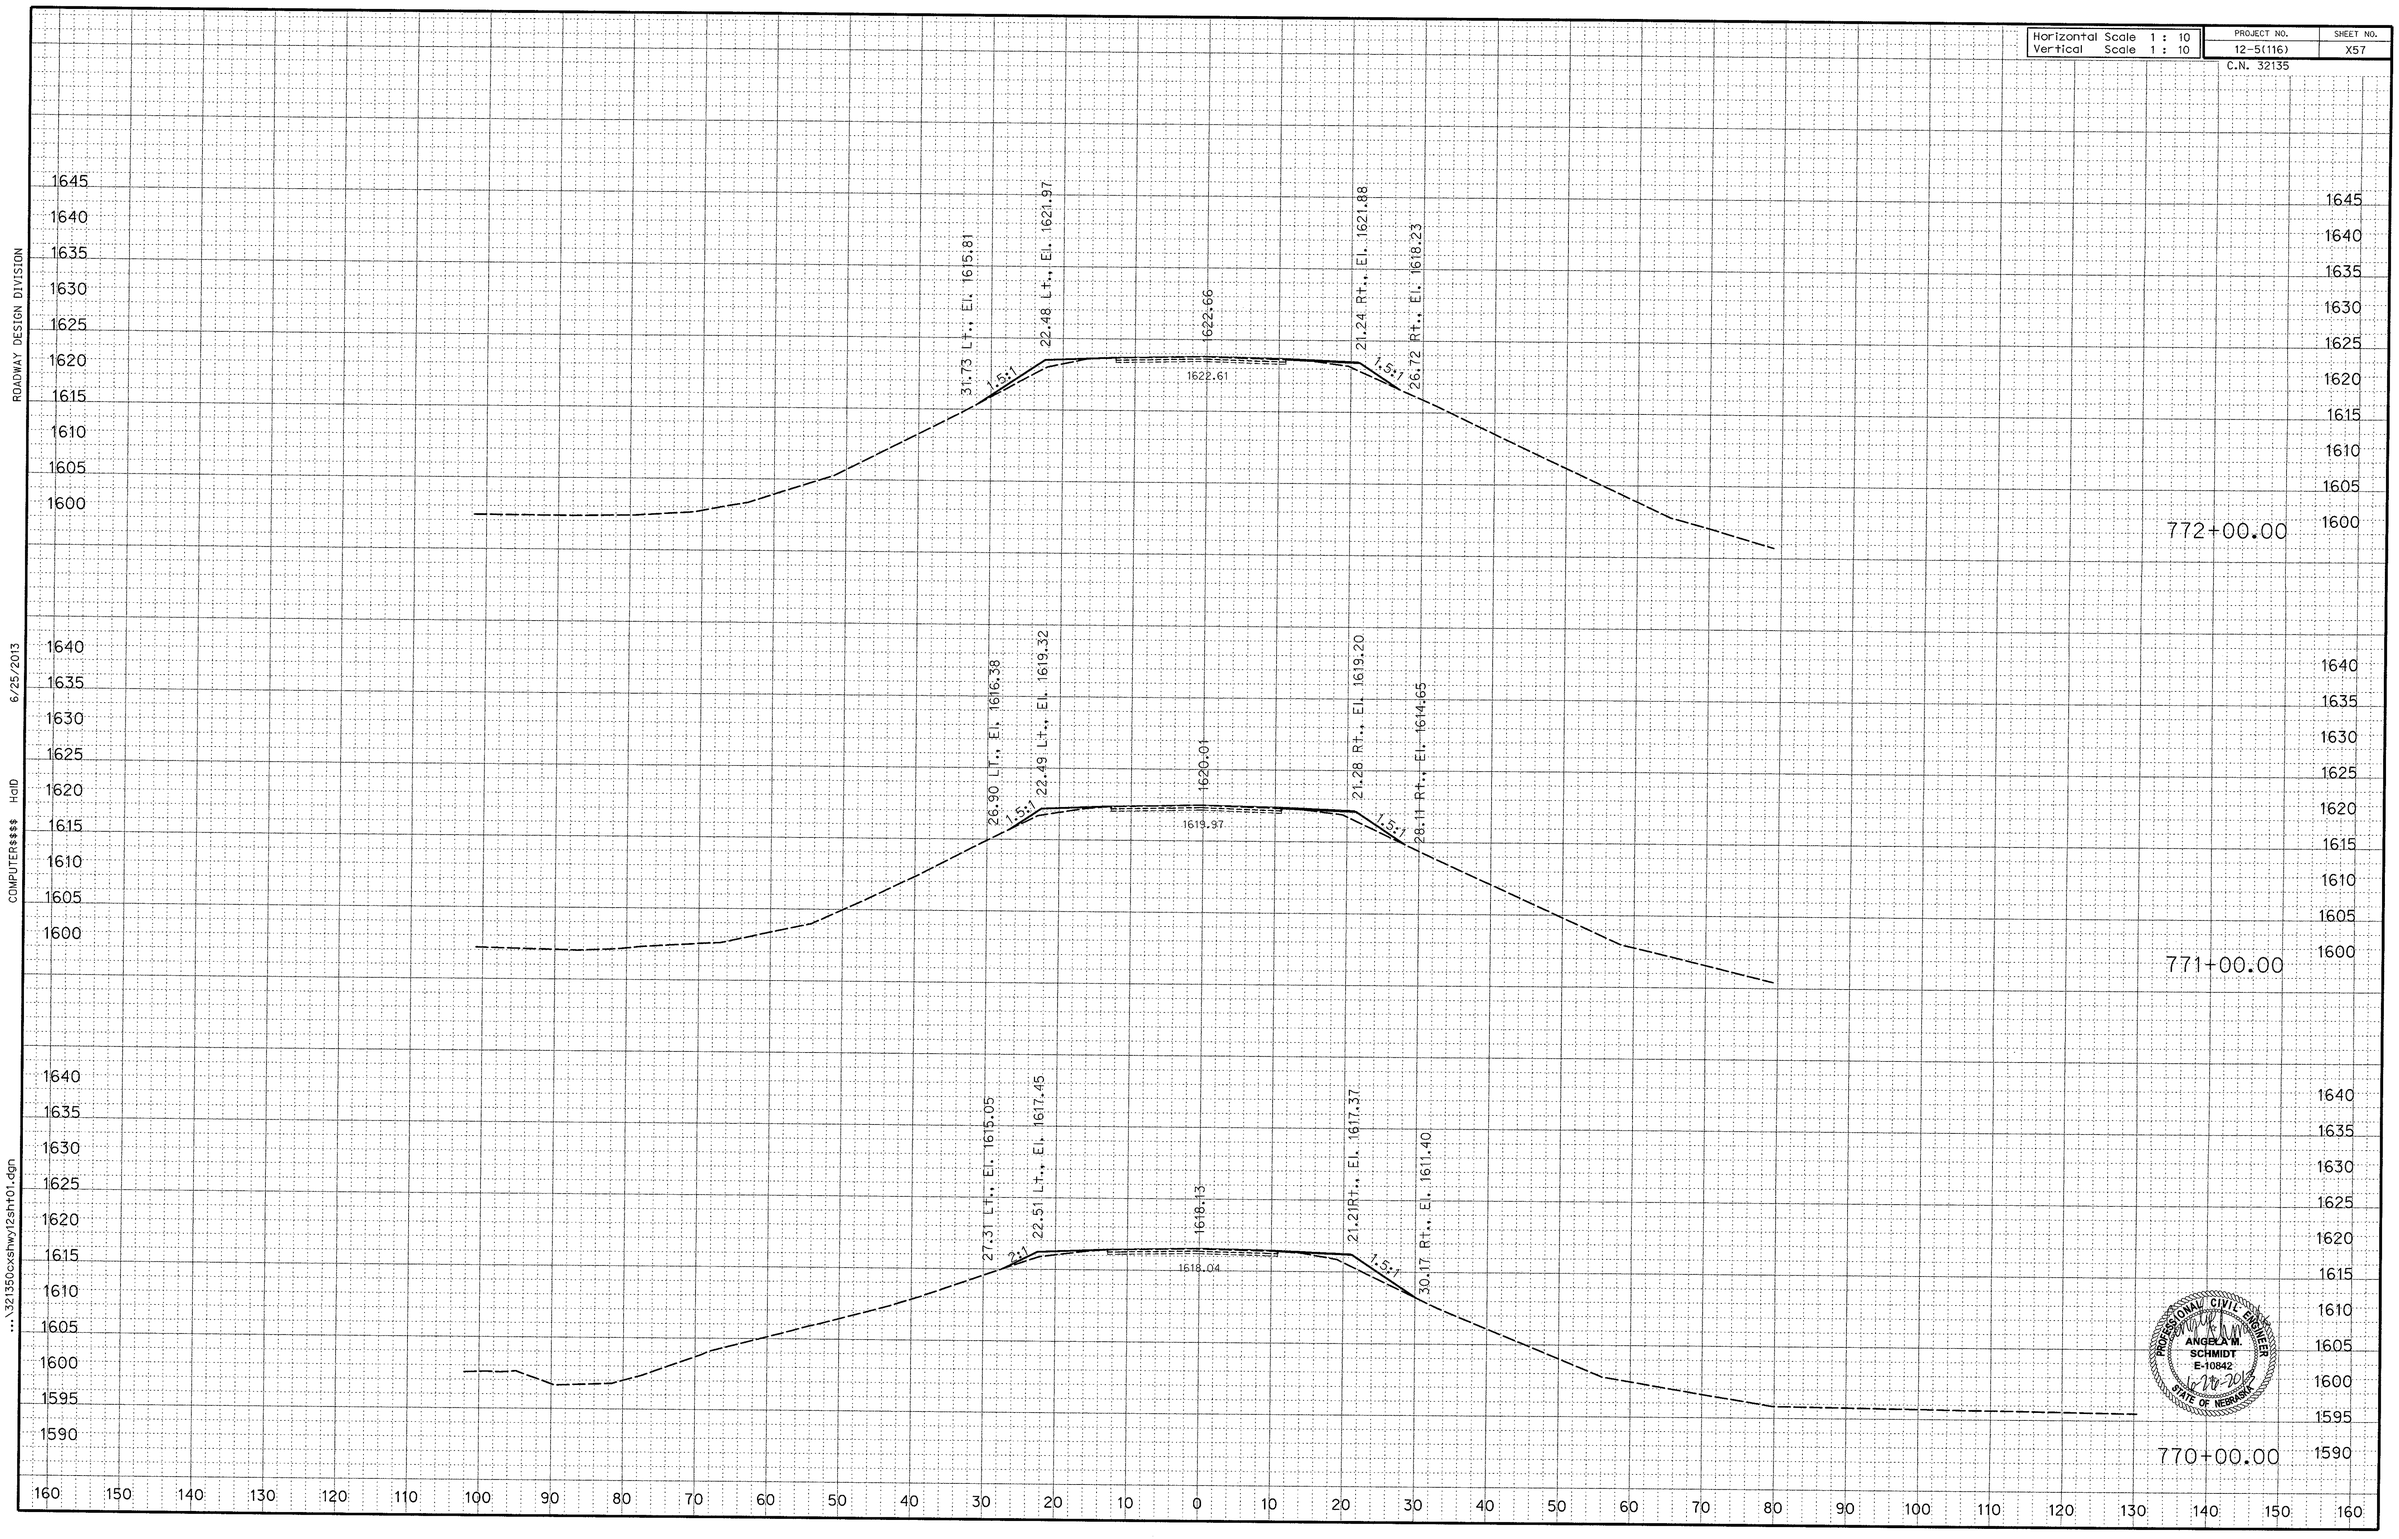

PROFESSIONAL CIVIL ENGINEER
ANGELA M. SCHMIDT
E-10842
STATE OF NEBRASKA

Horizontal Scale 1 : 10	PROJECT NO.	SHEET NO.
Vertical Scale 1 : 10	12-5(116)	X58
	C.N. 32135	

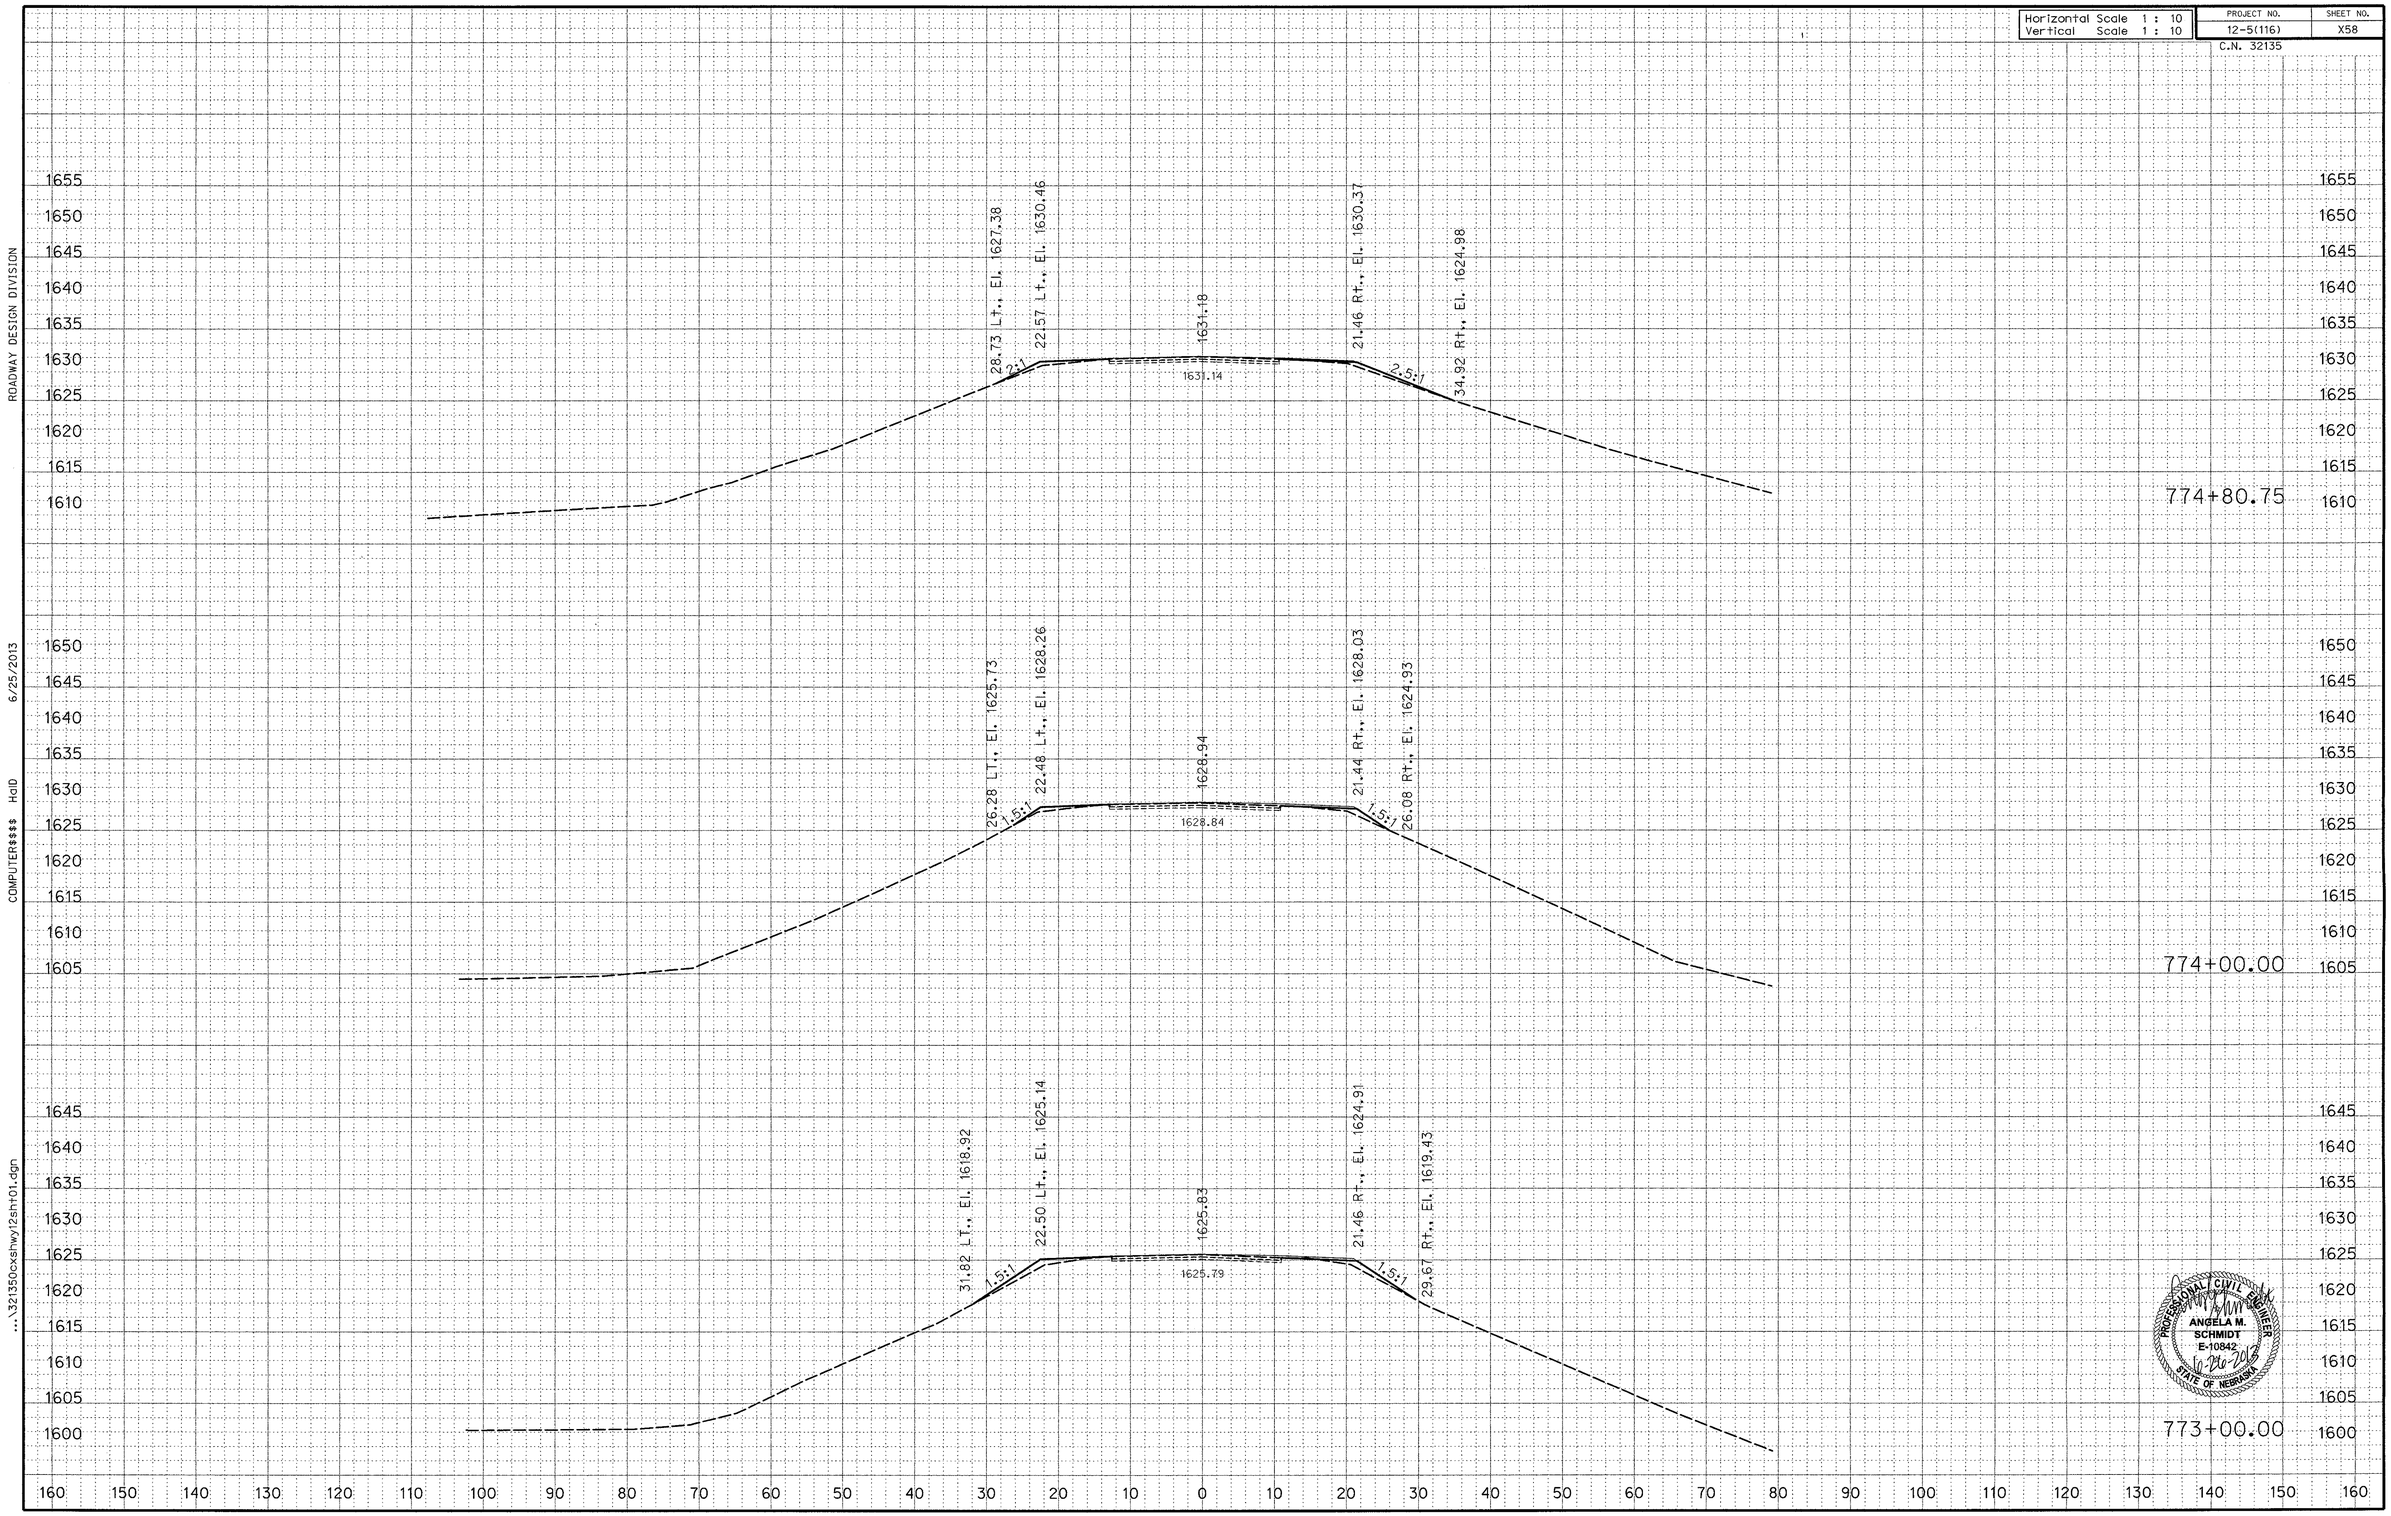

ROADWAY DESIGN DIVISION

6/25/2013 COMPUTER$$$$ HaID

...\321350cxshwy12shr01.dgn

Horizontal Scale 1 : 10 Vertical Scale 1 : 10	PROJECT NO. 12-5(116) C.N. 32135	SHEET NO. X59

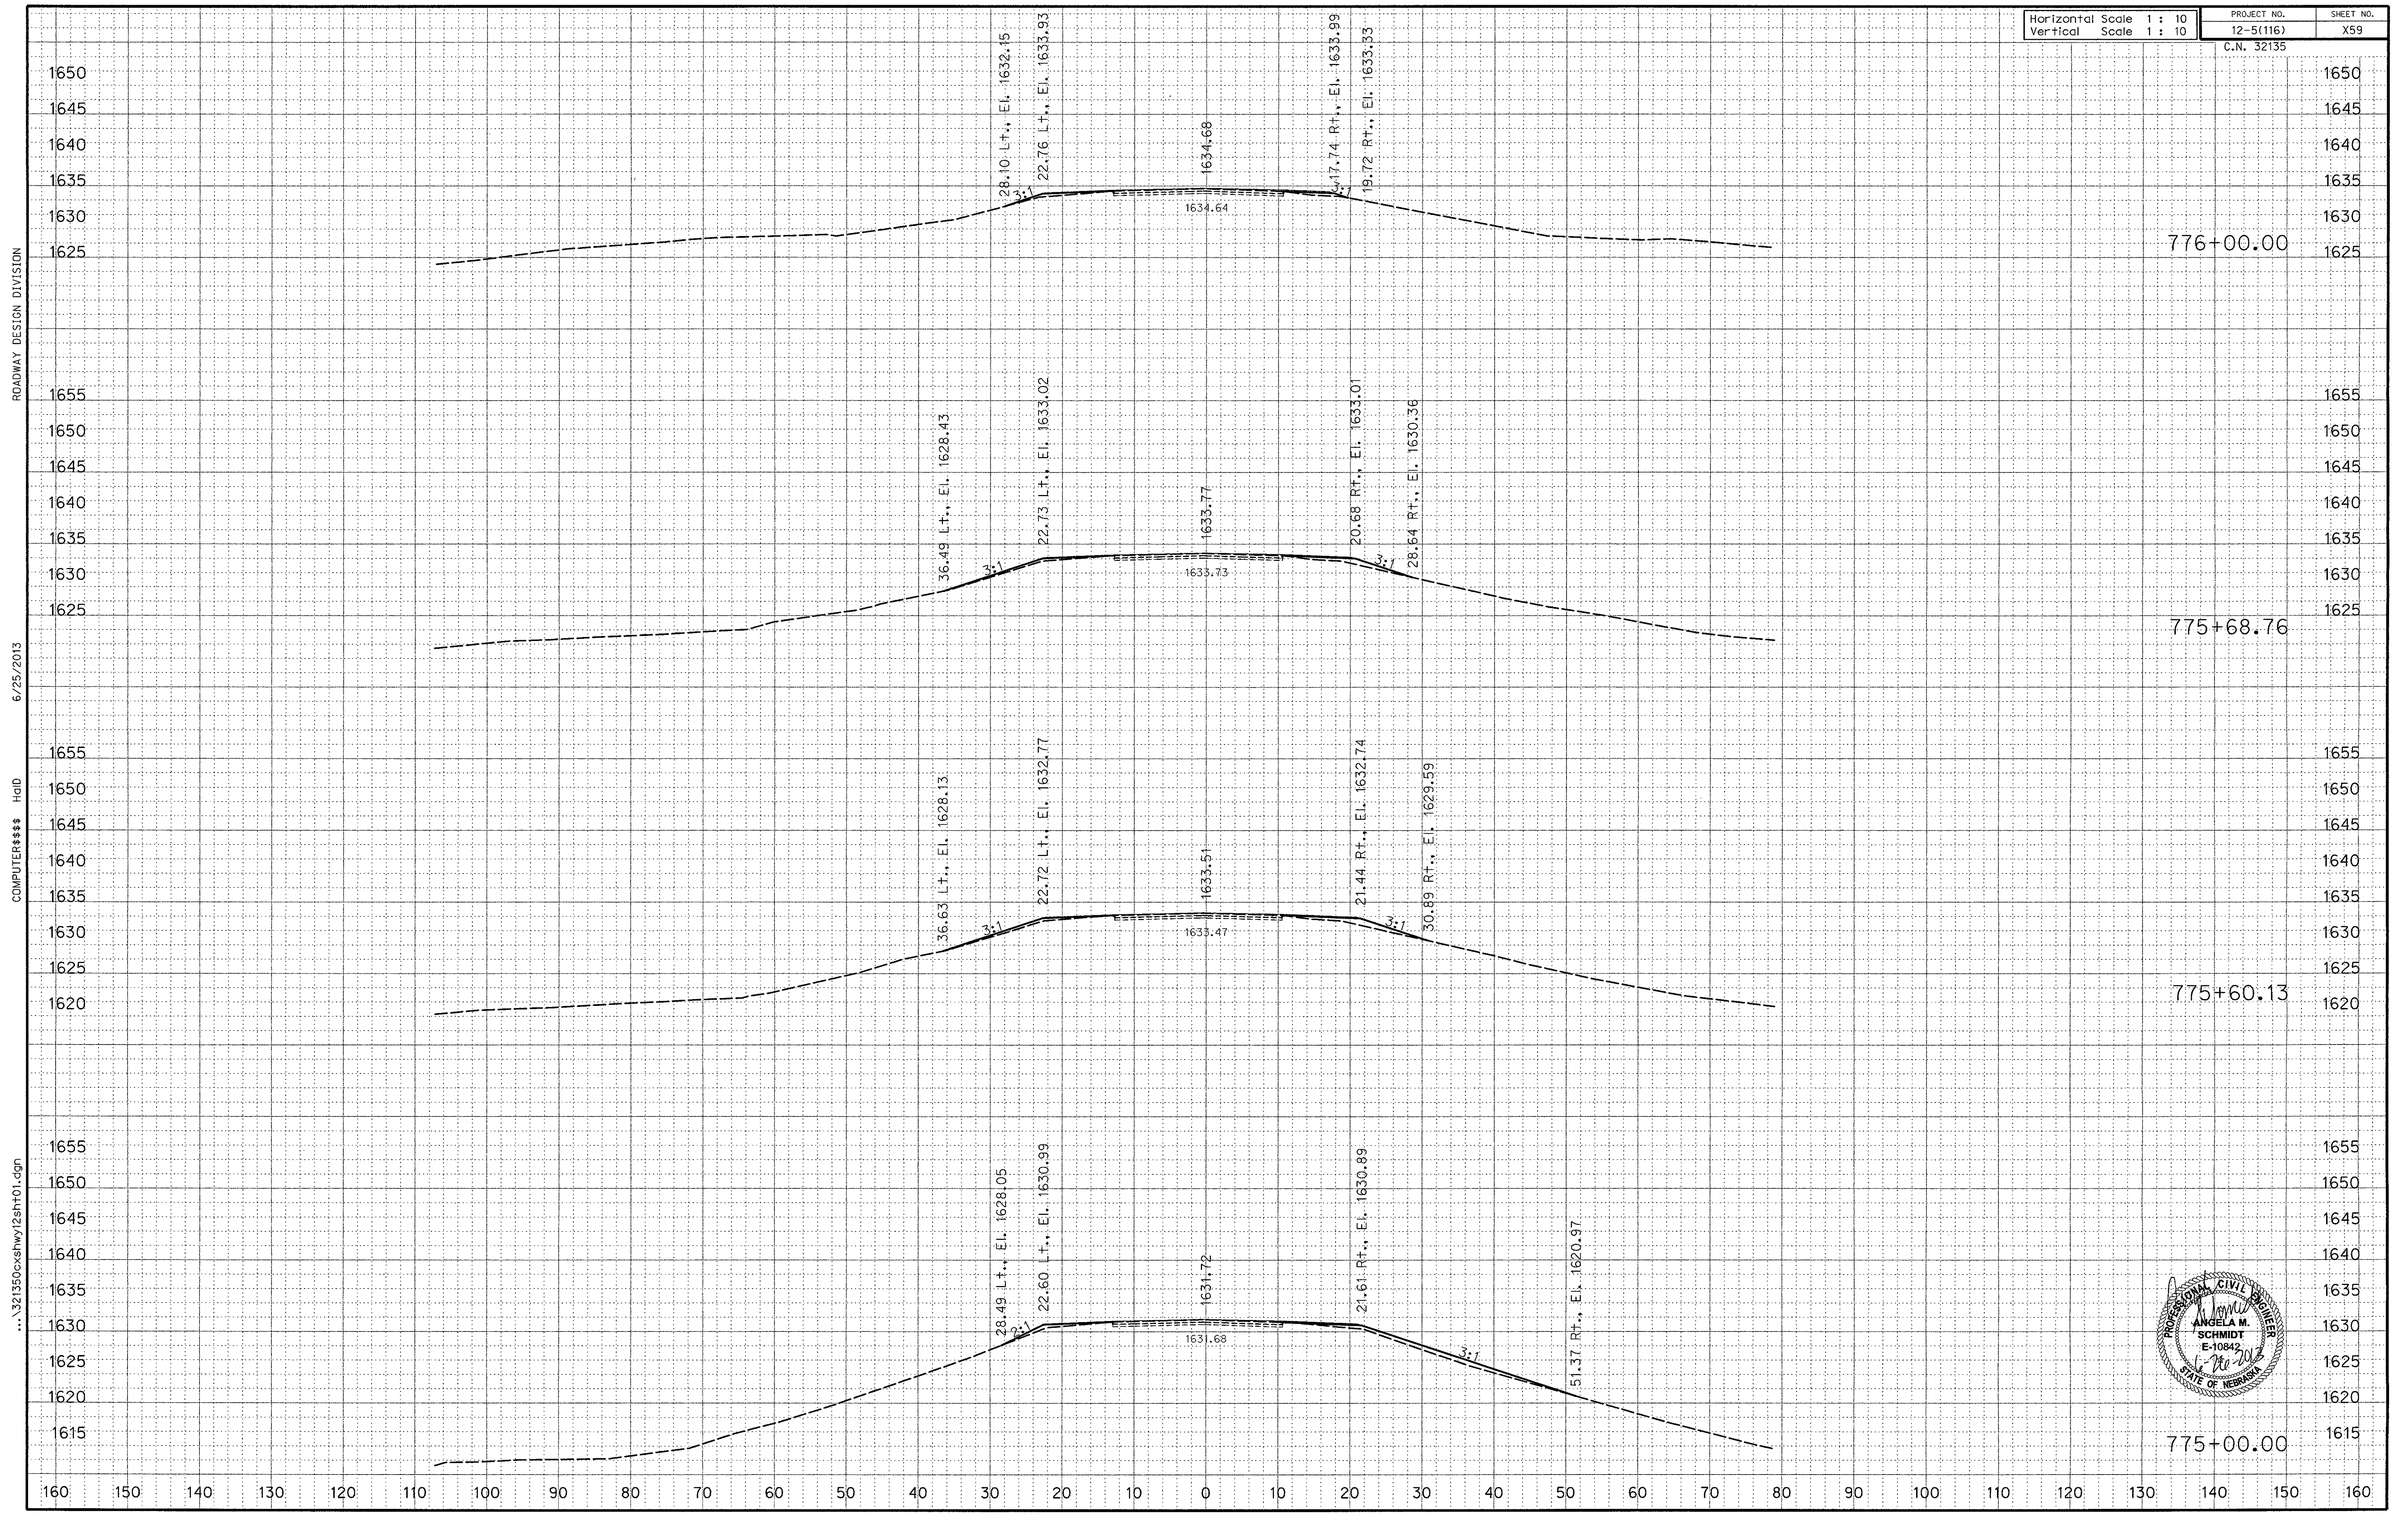

ROADWAY DESIGN DIVISION

6/25/2013

COMPUTER$$$$ HalD

...\321350cxshwy12sht01.dgn

Horizontal Scale 1 : 10	PROJECT NO.	SHEET NO.
Vertical Scale 1 : 10	12-5(116)	X60
	C.N. 32135	

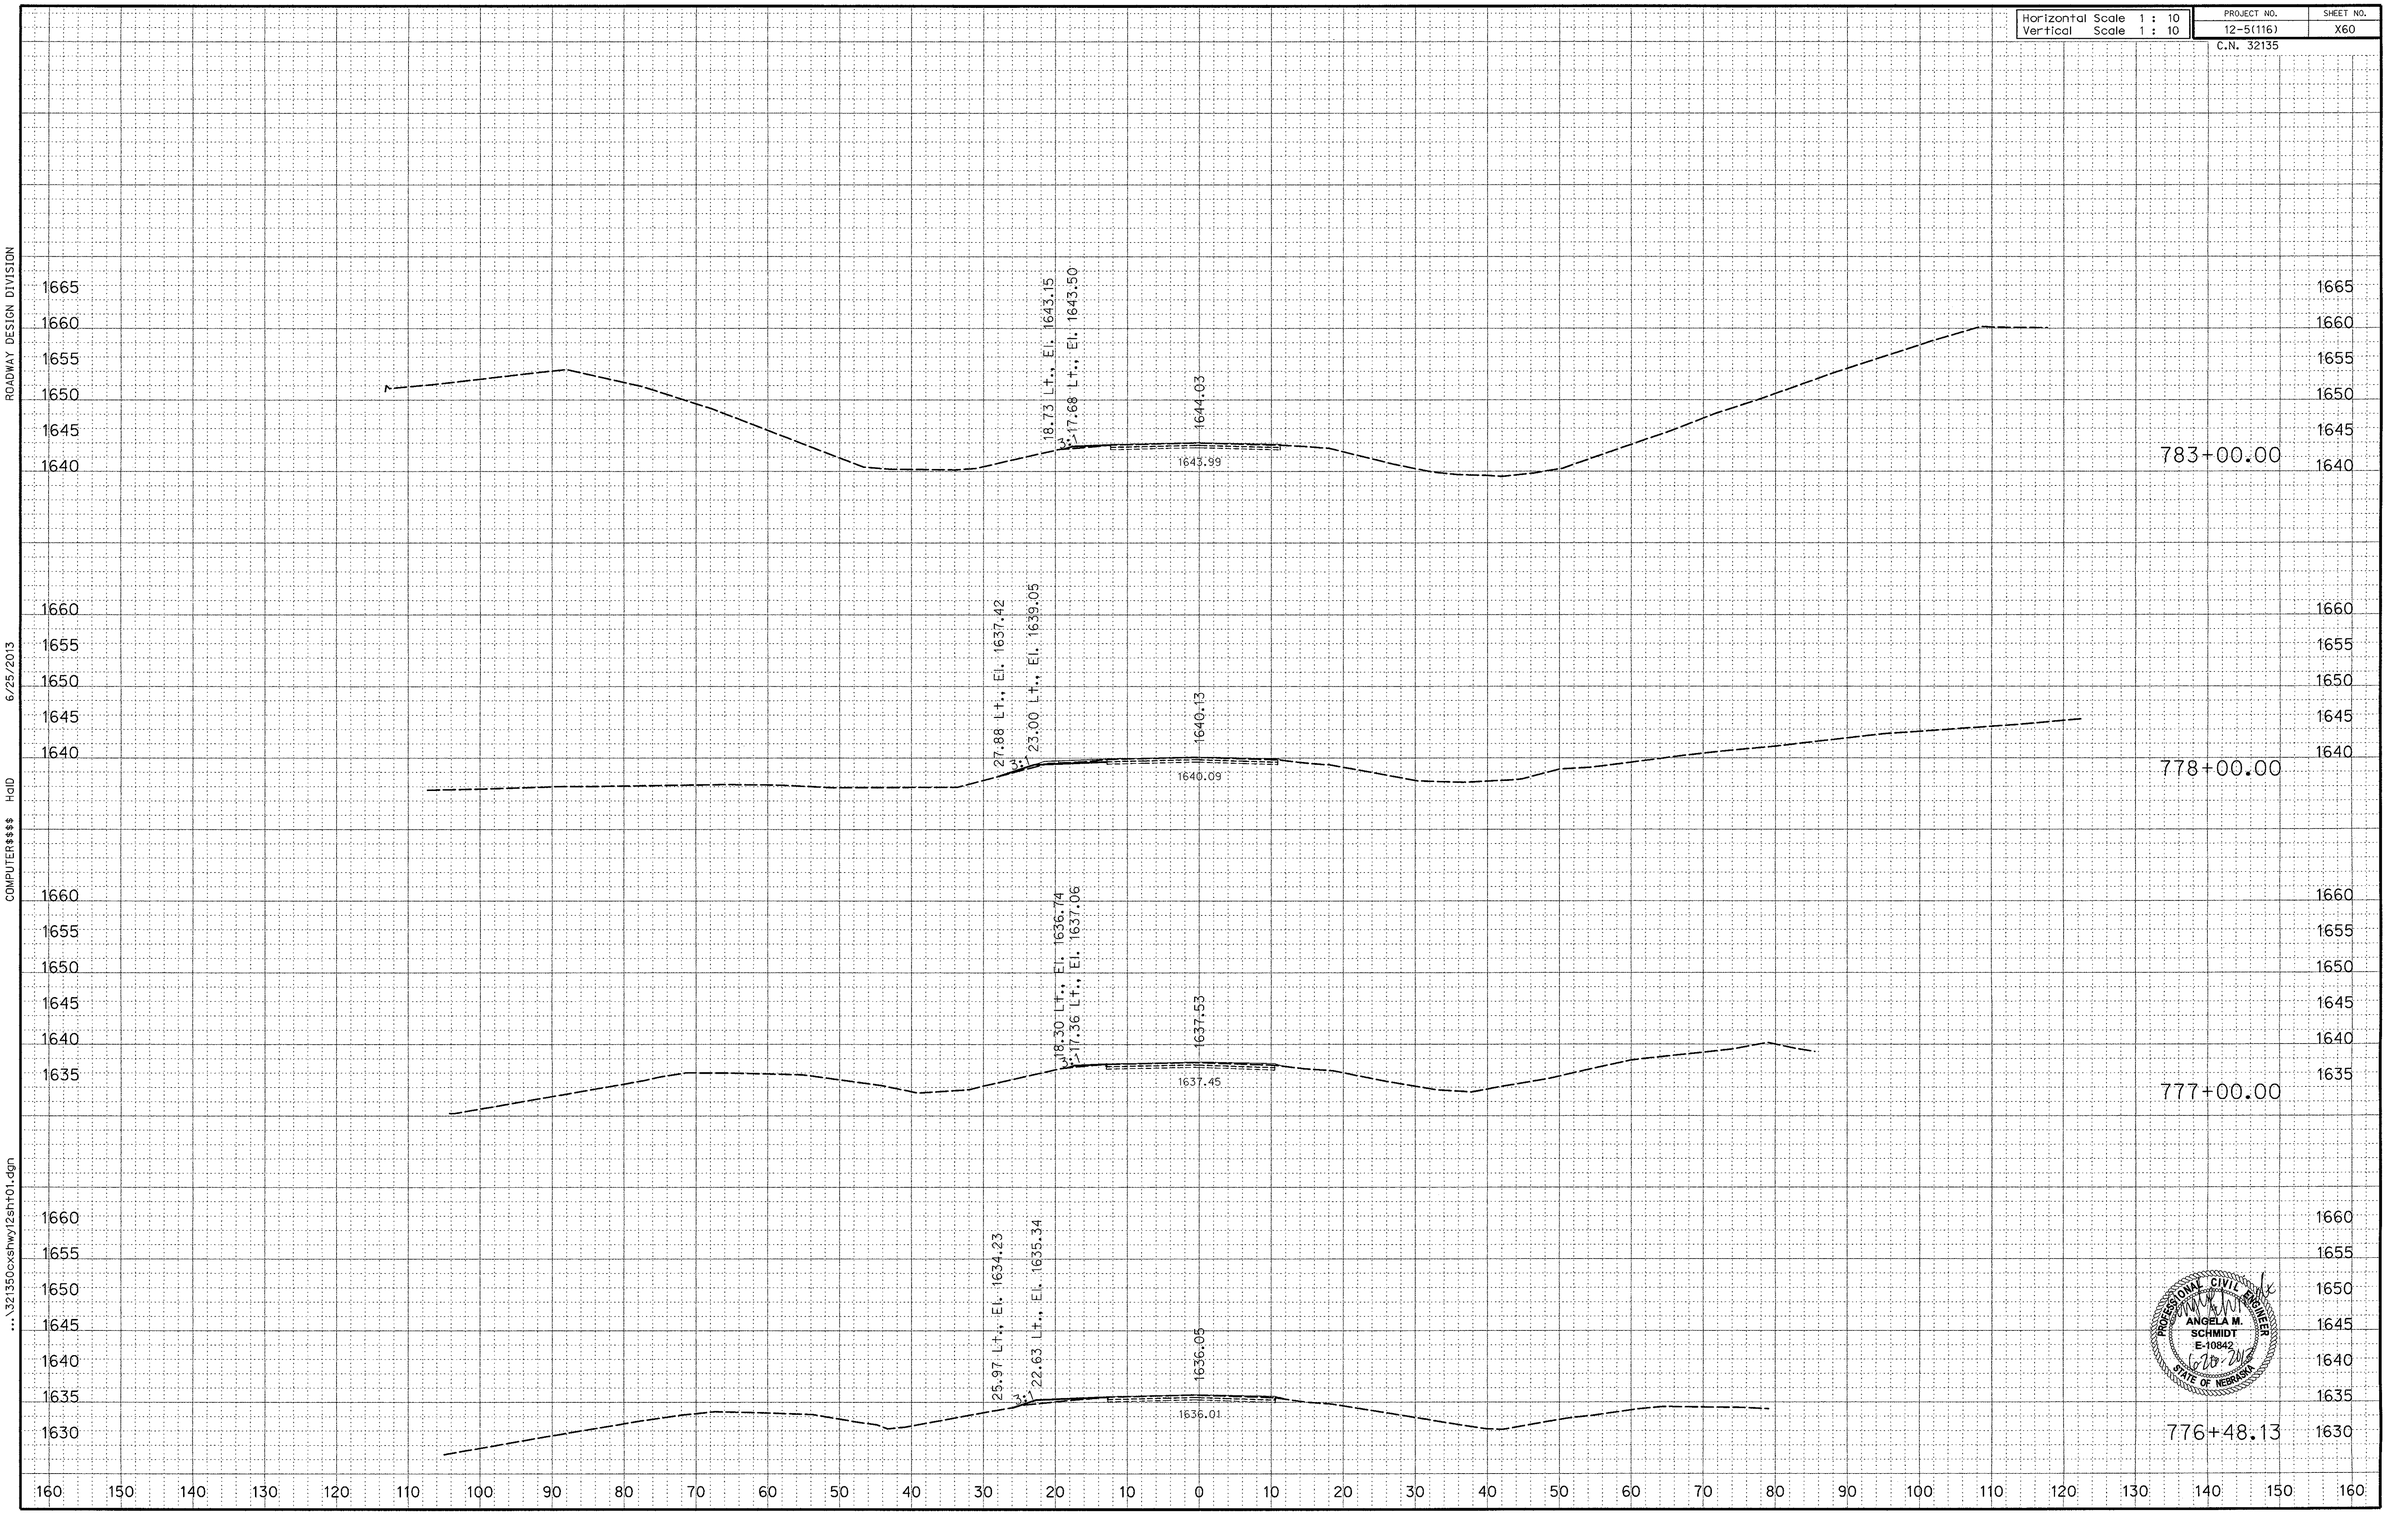

PROFESSIONAL CIVIL ENGINEER
ANGELA M. SCHMIDT
E-10842
6-20-2013
STATE OF NEBRASKA

ROADWAY DESIGN DIVISION
6/25/2013
COMPUTER$$$$ HaID
...\321350cxshwy12sht01.dgn

Horizontal Scale 1 : 10 Vertical Scale 1 : 10	PROJECT NO. 12-5(116) C.N. 32135	SHEET NO. X61

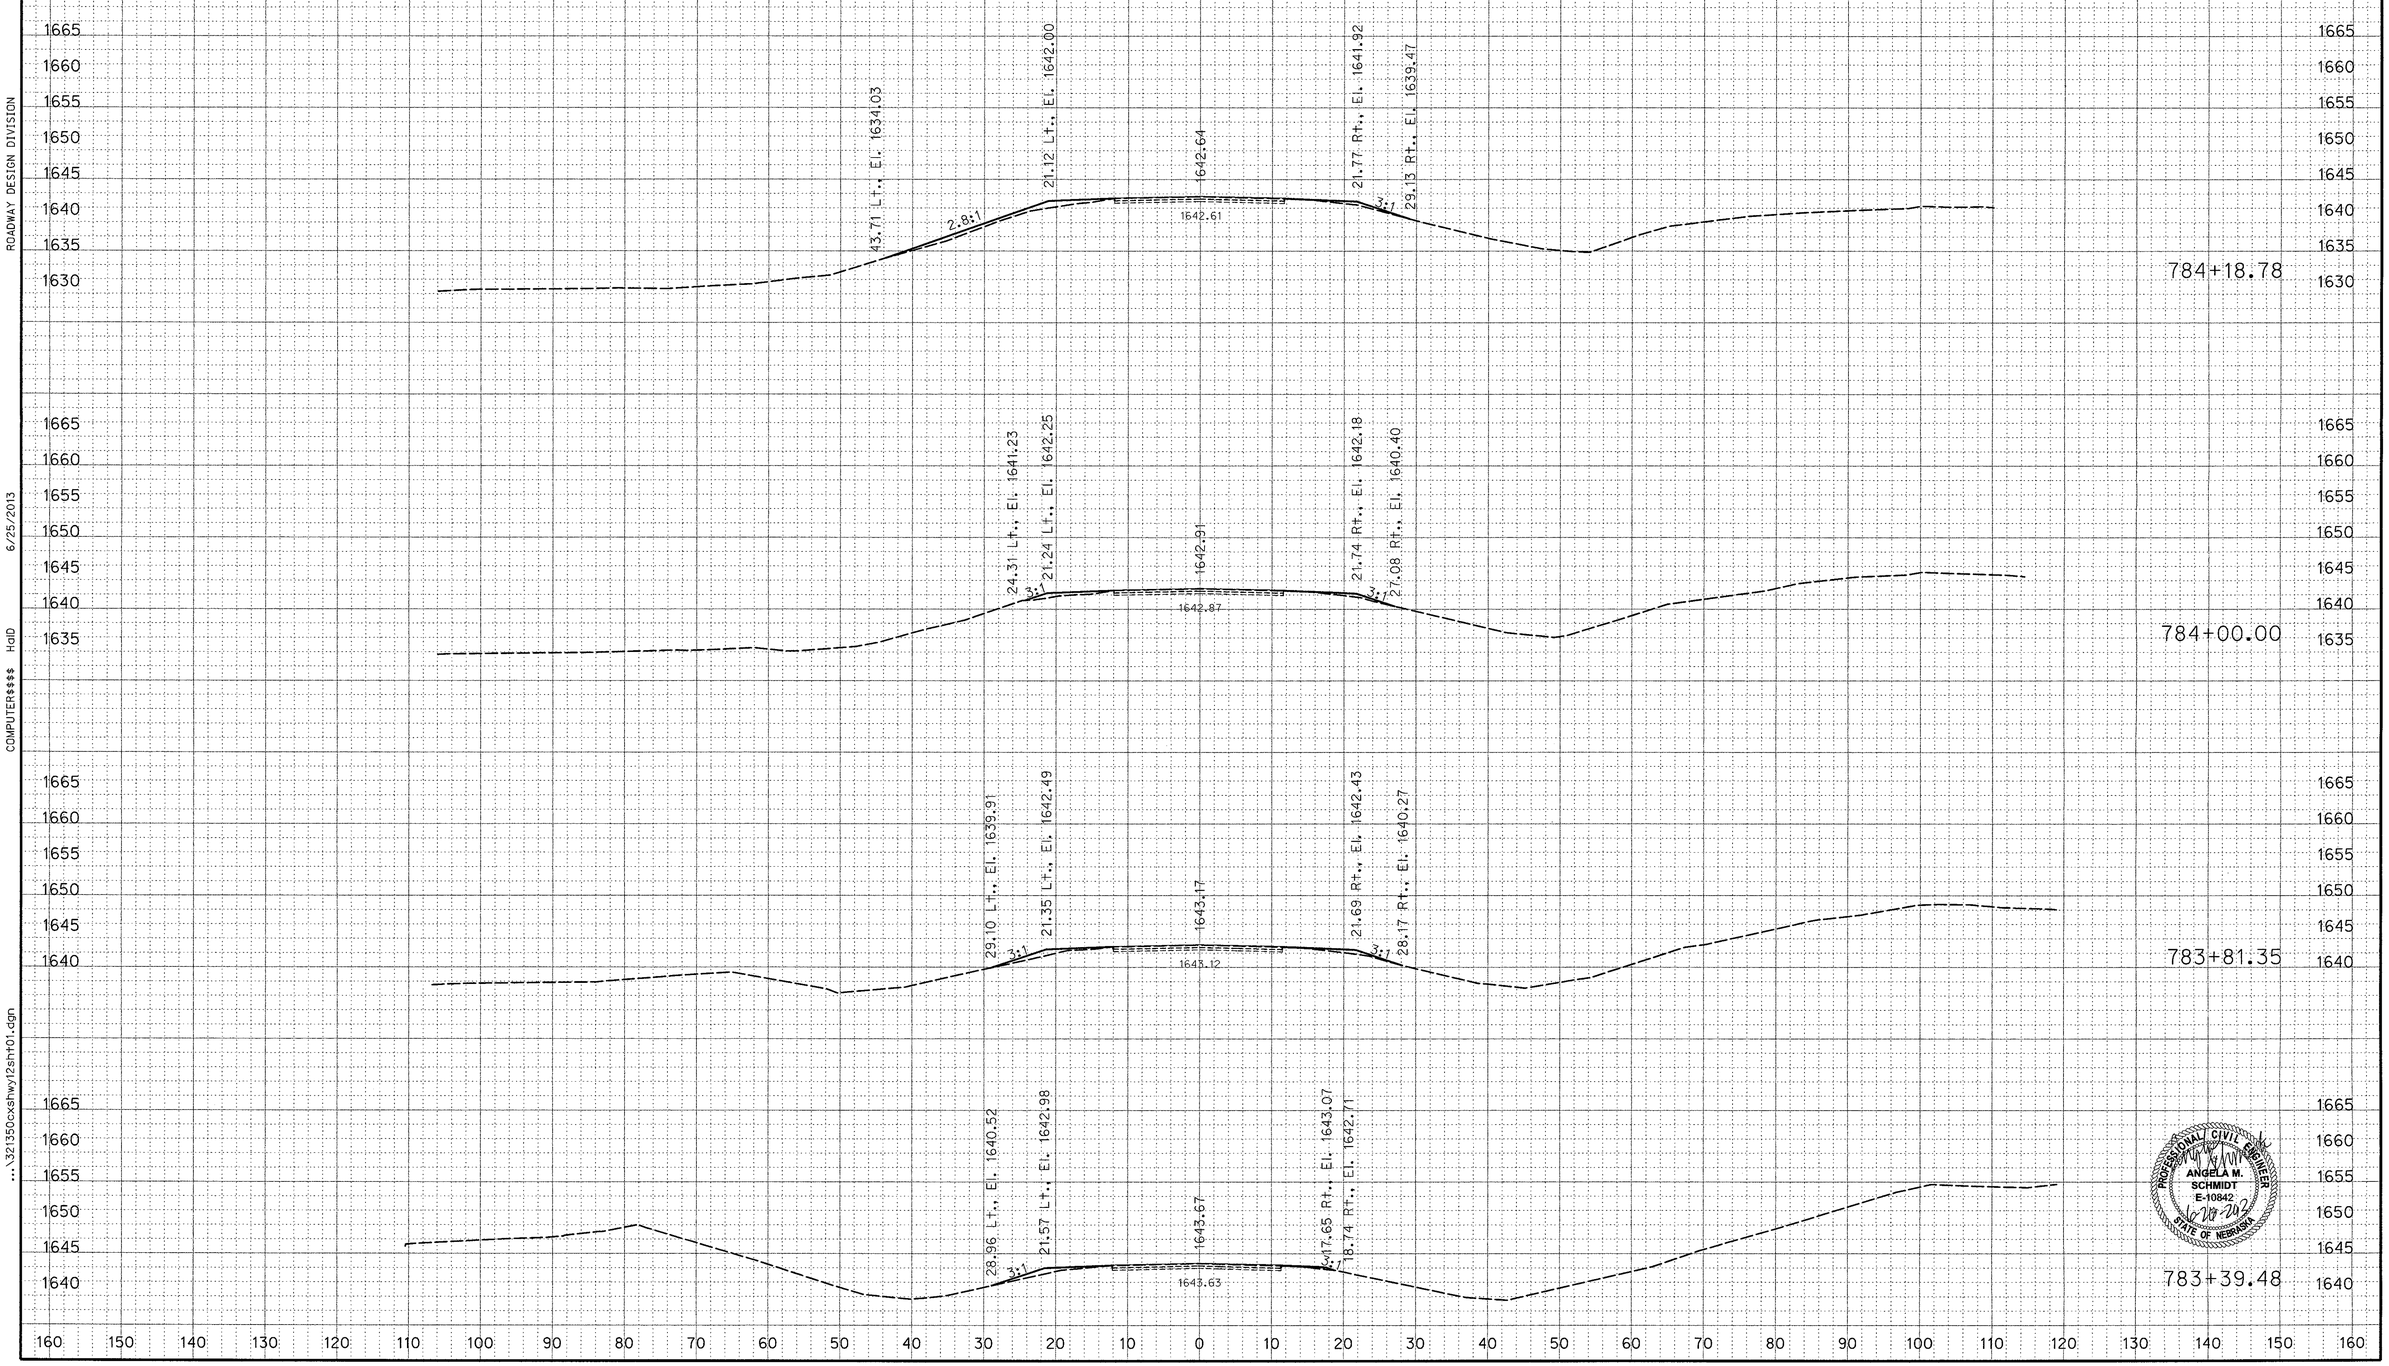

PROFESSIONAL CIVIL ENGINEER
ANGELA M. SCHMIDT
E-10842
6-20-2013
STATE OF NEBRASKA

ROADWAY DESIGN DIVISION
6/25/2013
COMPUTER$$$$ HalD
...\32135cxshwy12sht01.dgn

Horizontal Scale 1 : 10	PROJECT NO.	SHEET NO.
Vertical Scale 1 : 10	12-5(116)	X62
	C.N. 32135	

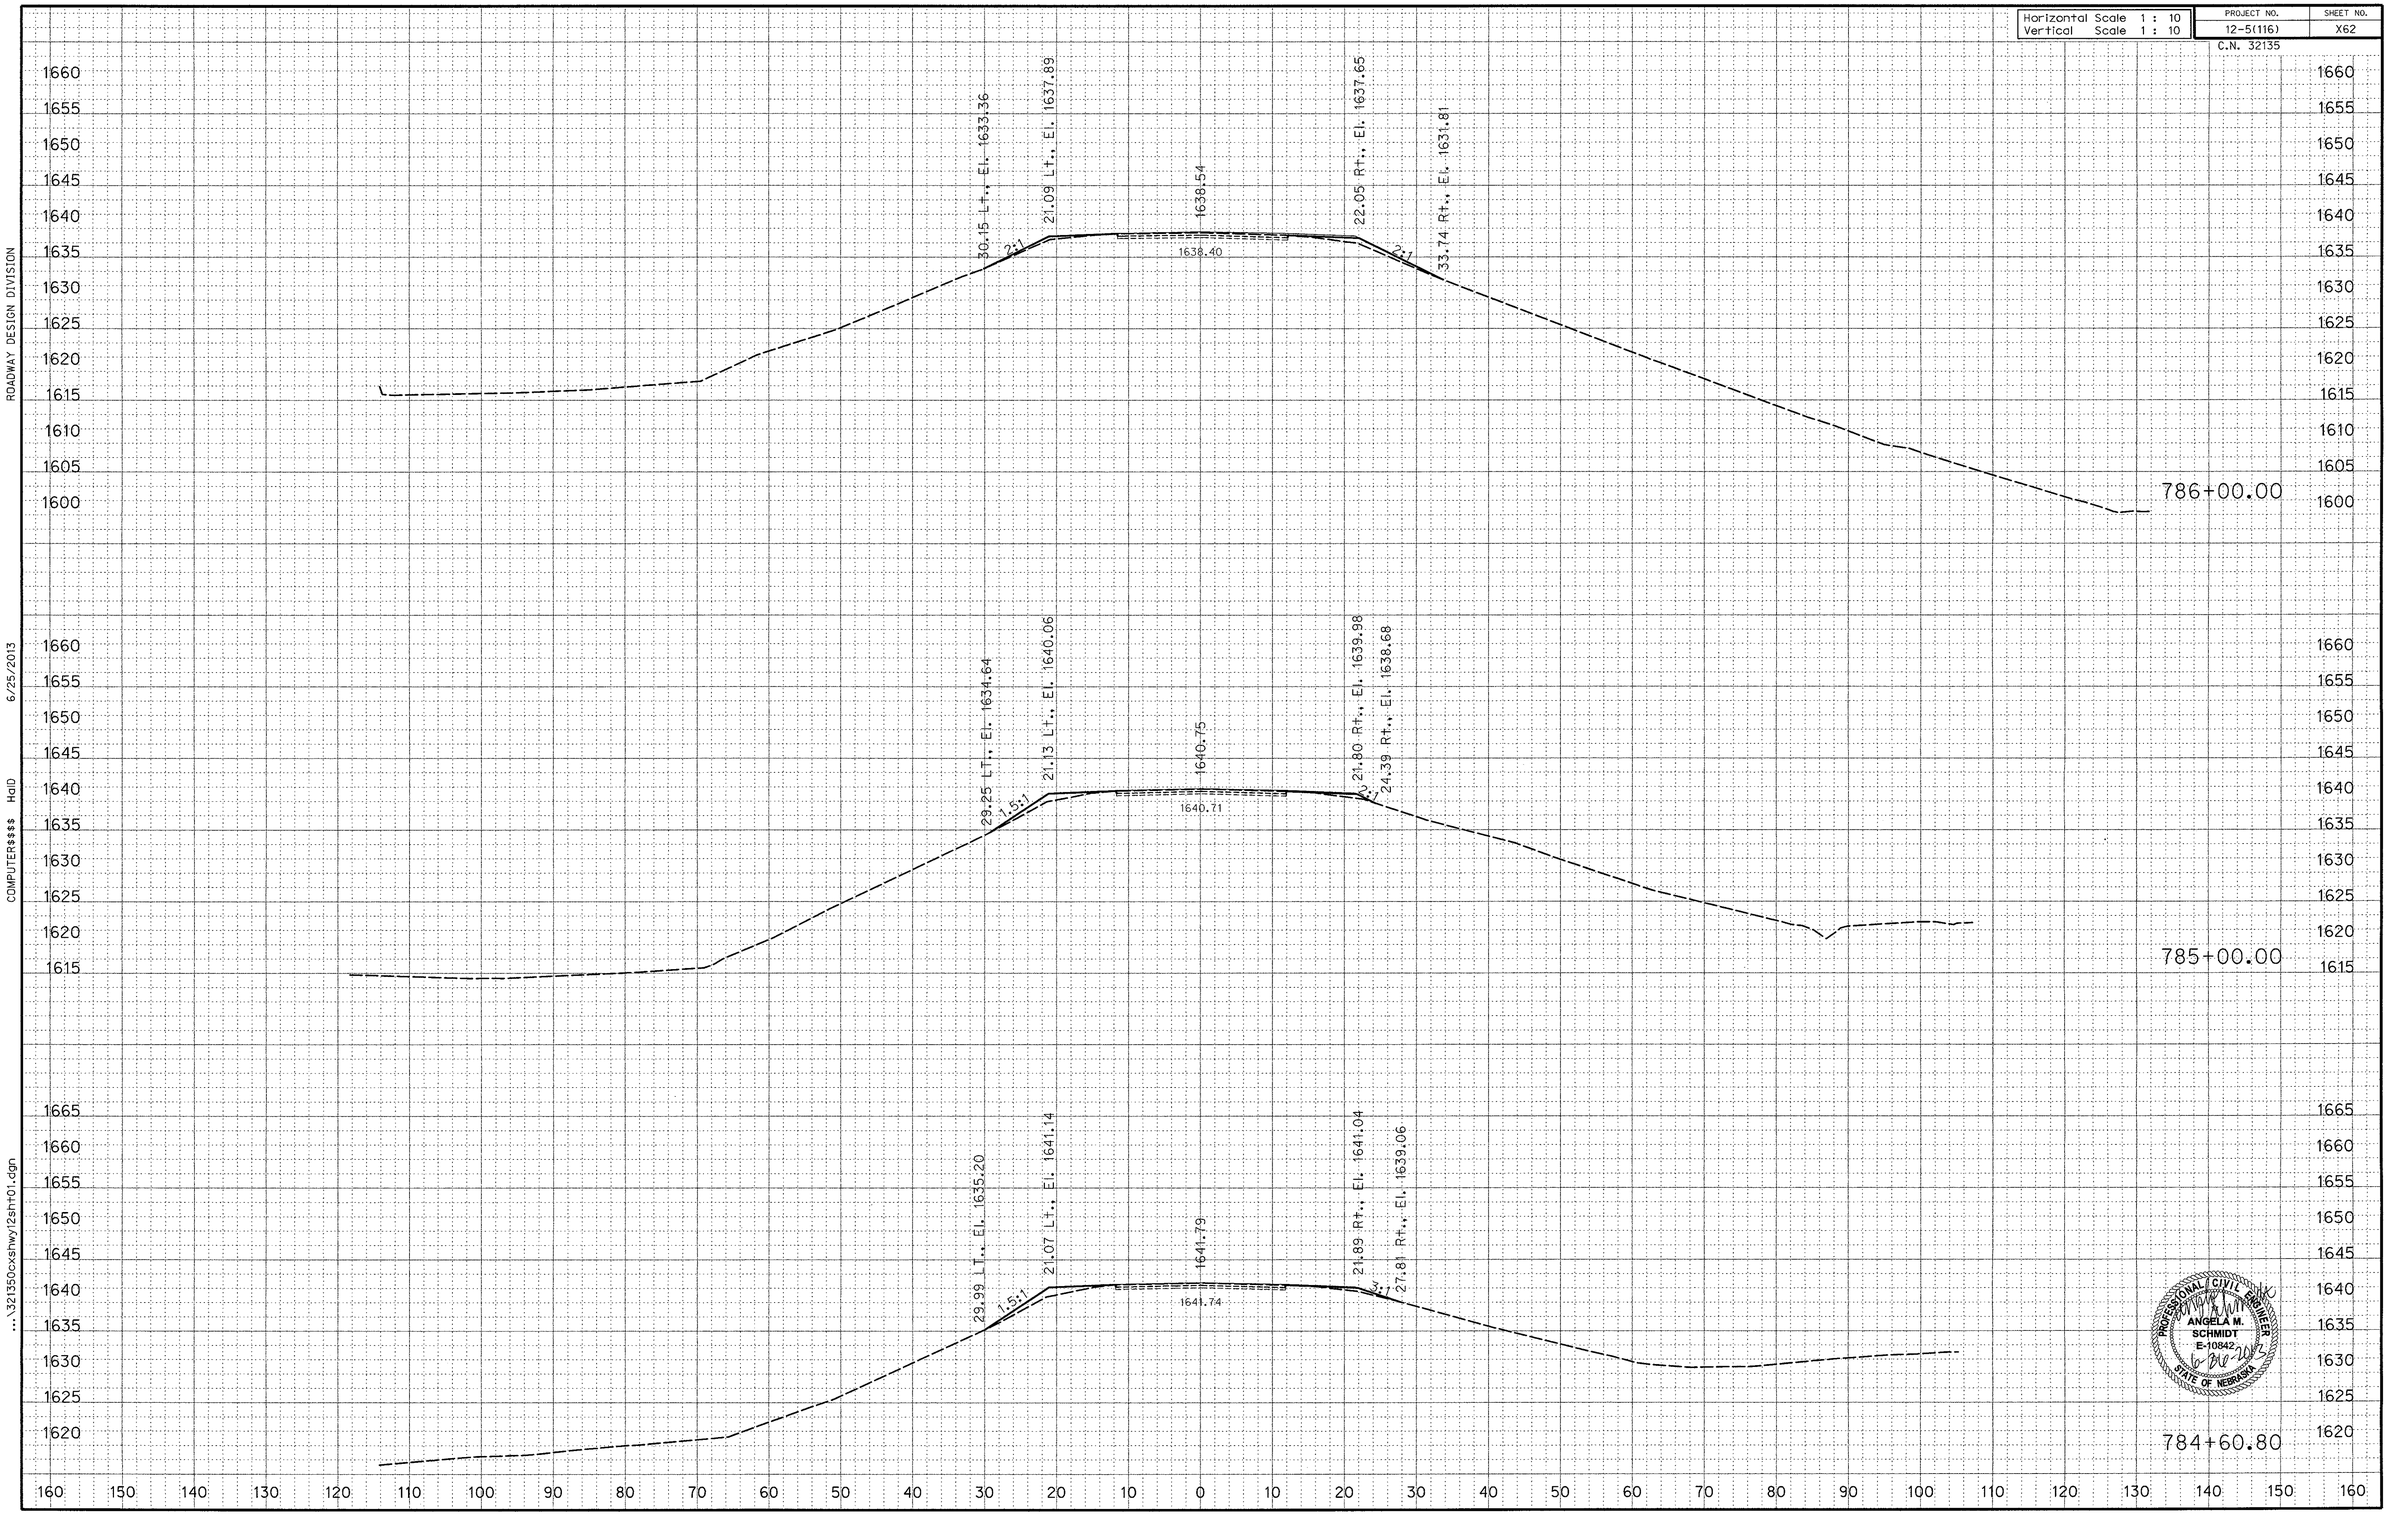

PROFESSIONAL CIVIL ENGINEER
ANGELA M. SCHMIDT
E-10842
STATE OF NEBRASKA
6-20-2013

ROADWAY DESIGN DIVISION
6/25/2013
COMPUTER$$$$ HalD
...\321350cxsfhwy12sht01.dgn

Horizontal Scale 1 : 10	PROJECT NO.	SHEET NO.
Vertical Scale 1 : 10	12-5(116)	X63
	C.N. 32135	

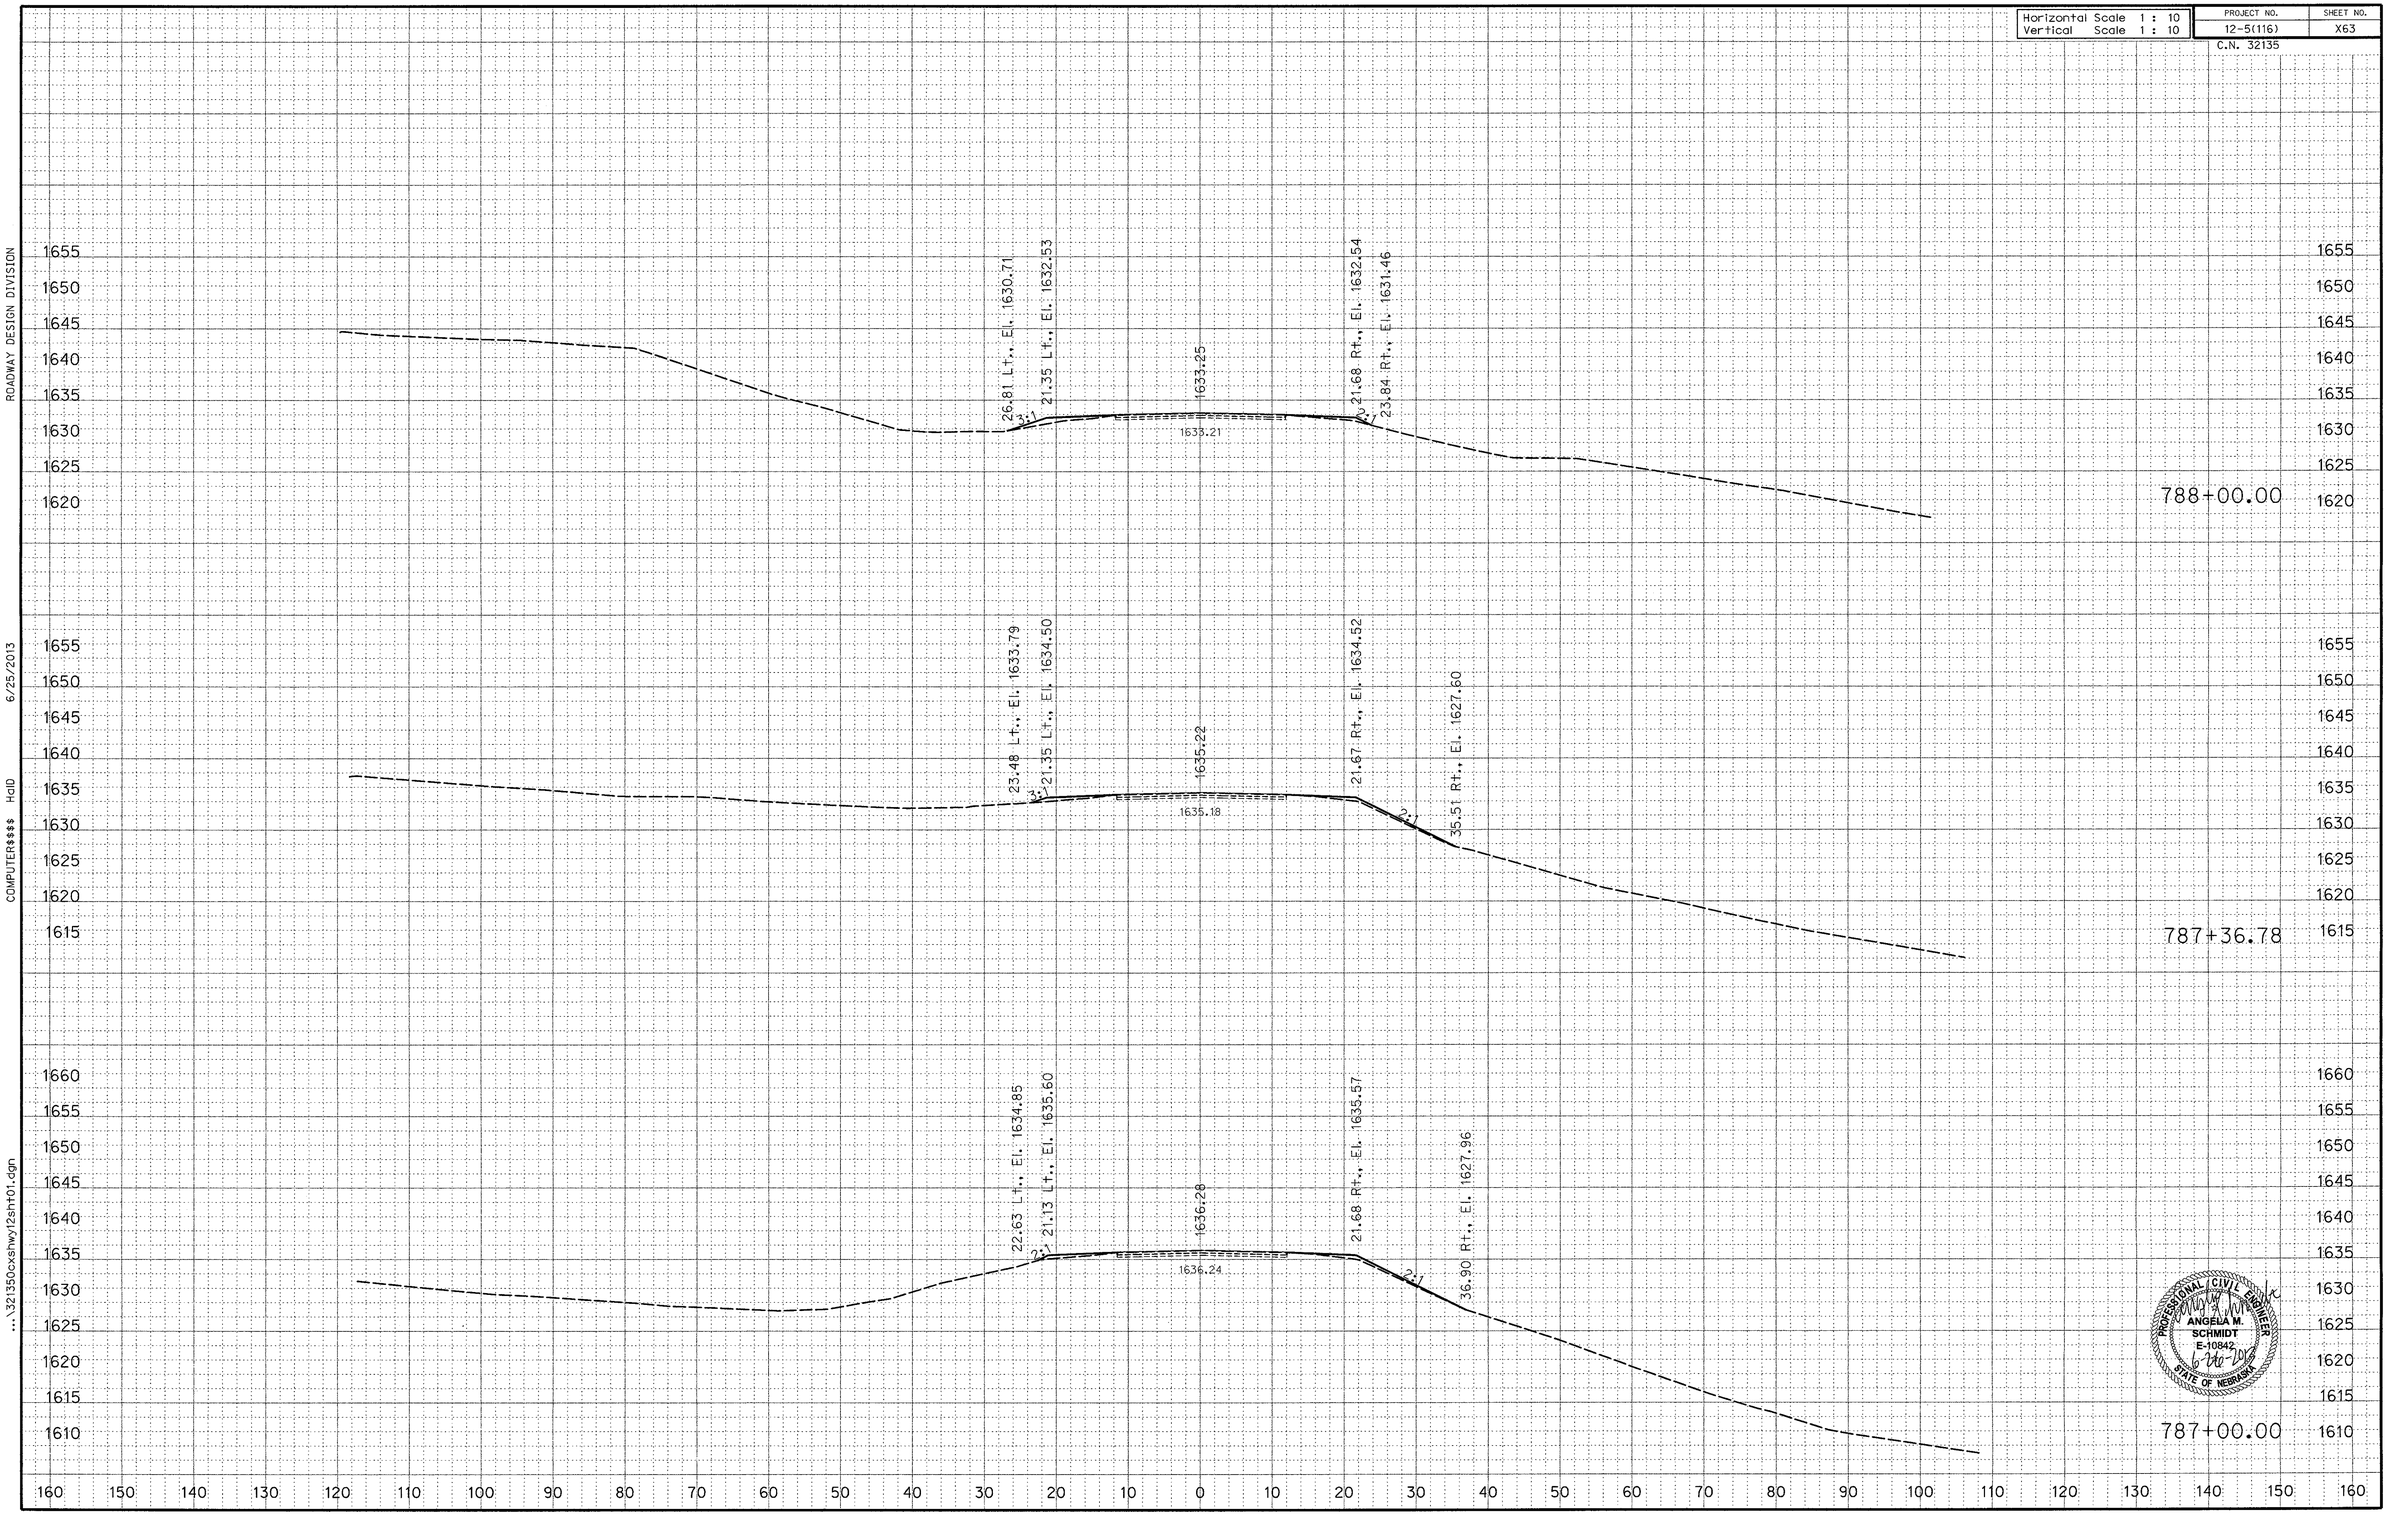

PROFESSIONAL CIVIL ENGINEER
ANGELA M. SCHMIDT
E-10842
STATE OF NEBRASKA
6-20-13

ROADWAY DESIGN DIVISION
6/25/2013
COMPUTER$$$$ HalD
...\321350cxshwy12sht01.dgn

Horizontal Scale 1 : 10	PROJECT NO.	SHEET NO.
Vertical Scale 1 : 10	12-5(116)	X64
	C.N. 32135	

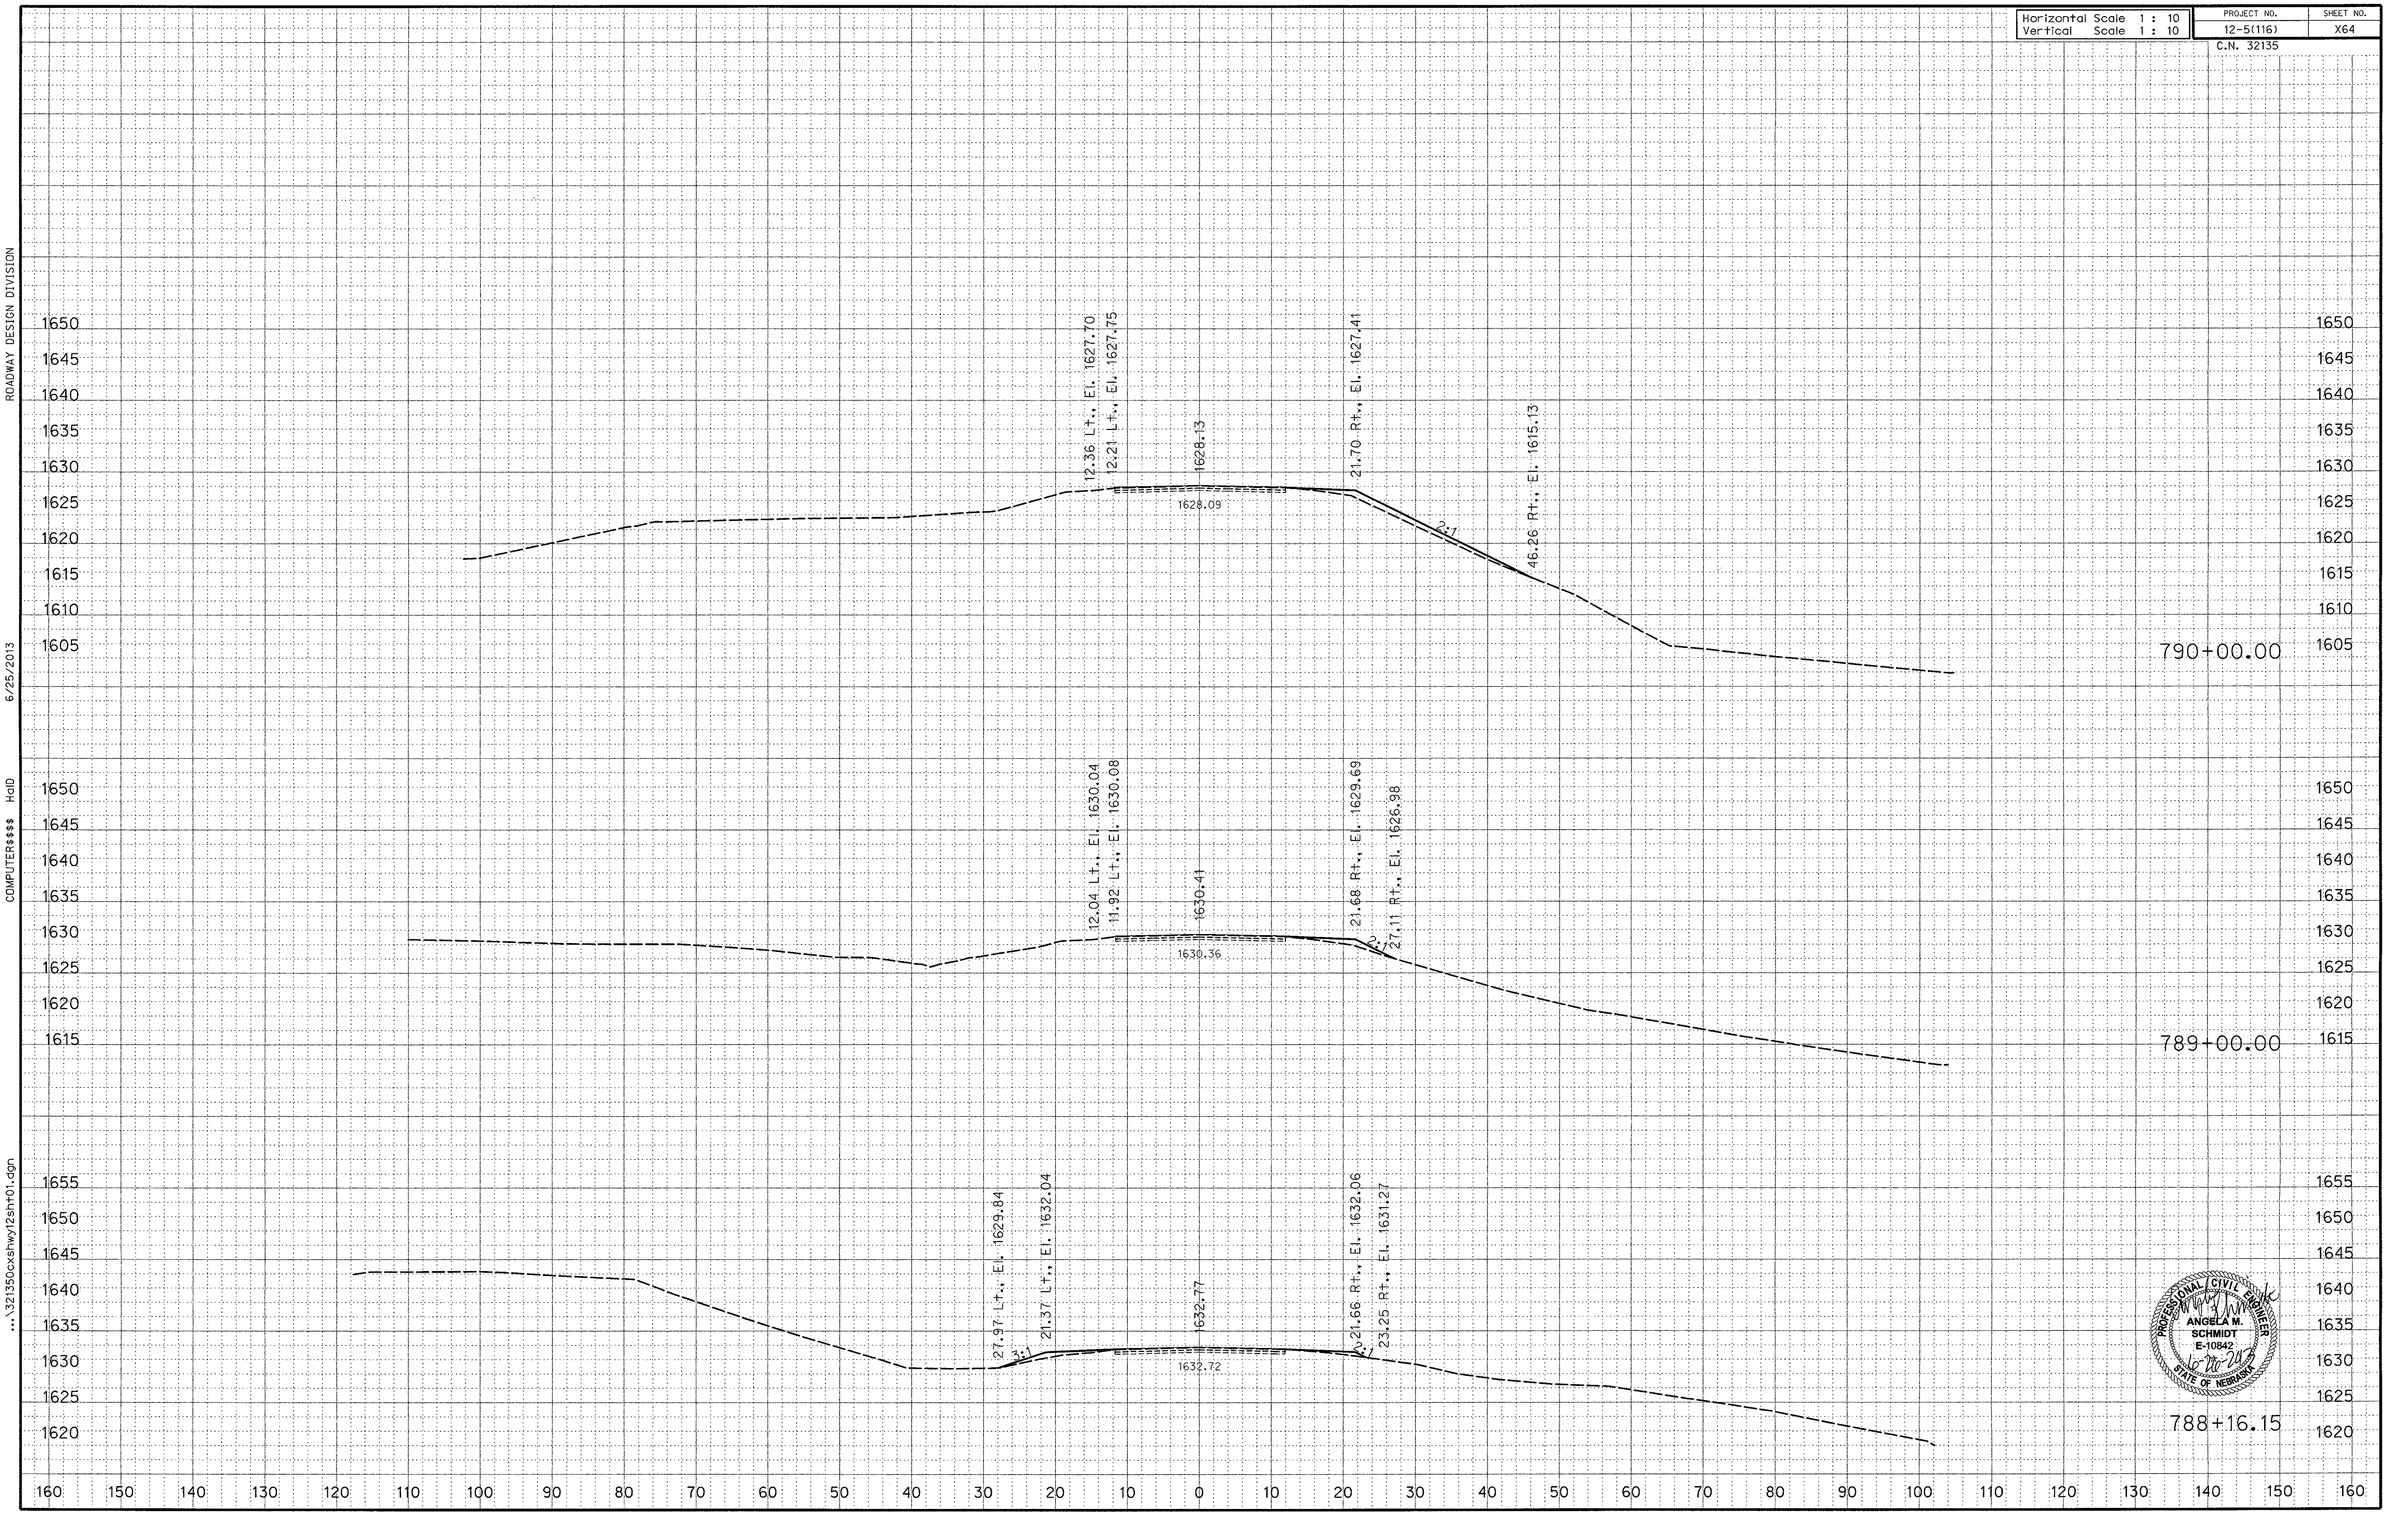

PROFESSIONAL CIVIL ENGINEER
ANGELA M. SCHMIDT
E-10842
6-20-2013
STATE OF NEBRASKA

ROADWAY DESIGN DIVISION

6/25/2013

COMPUTER$$$$ HalD

...\321350cxshwy12sht01.dgn

Horizontal Scale 1 : 10	PROJECT NO.	SHEET NO.
Vertical Scale 1 : 10	12-5(116)	X65
	C.N. 32135	

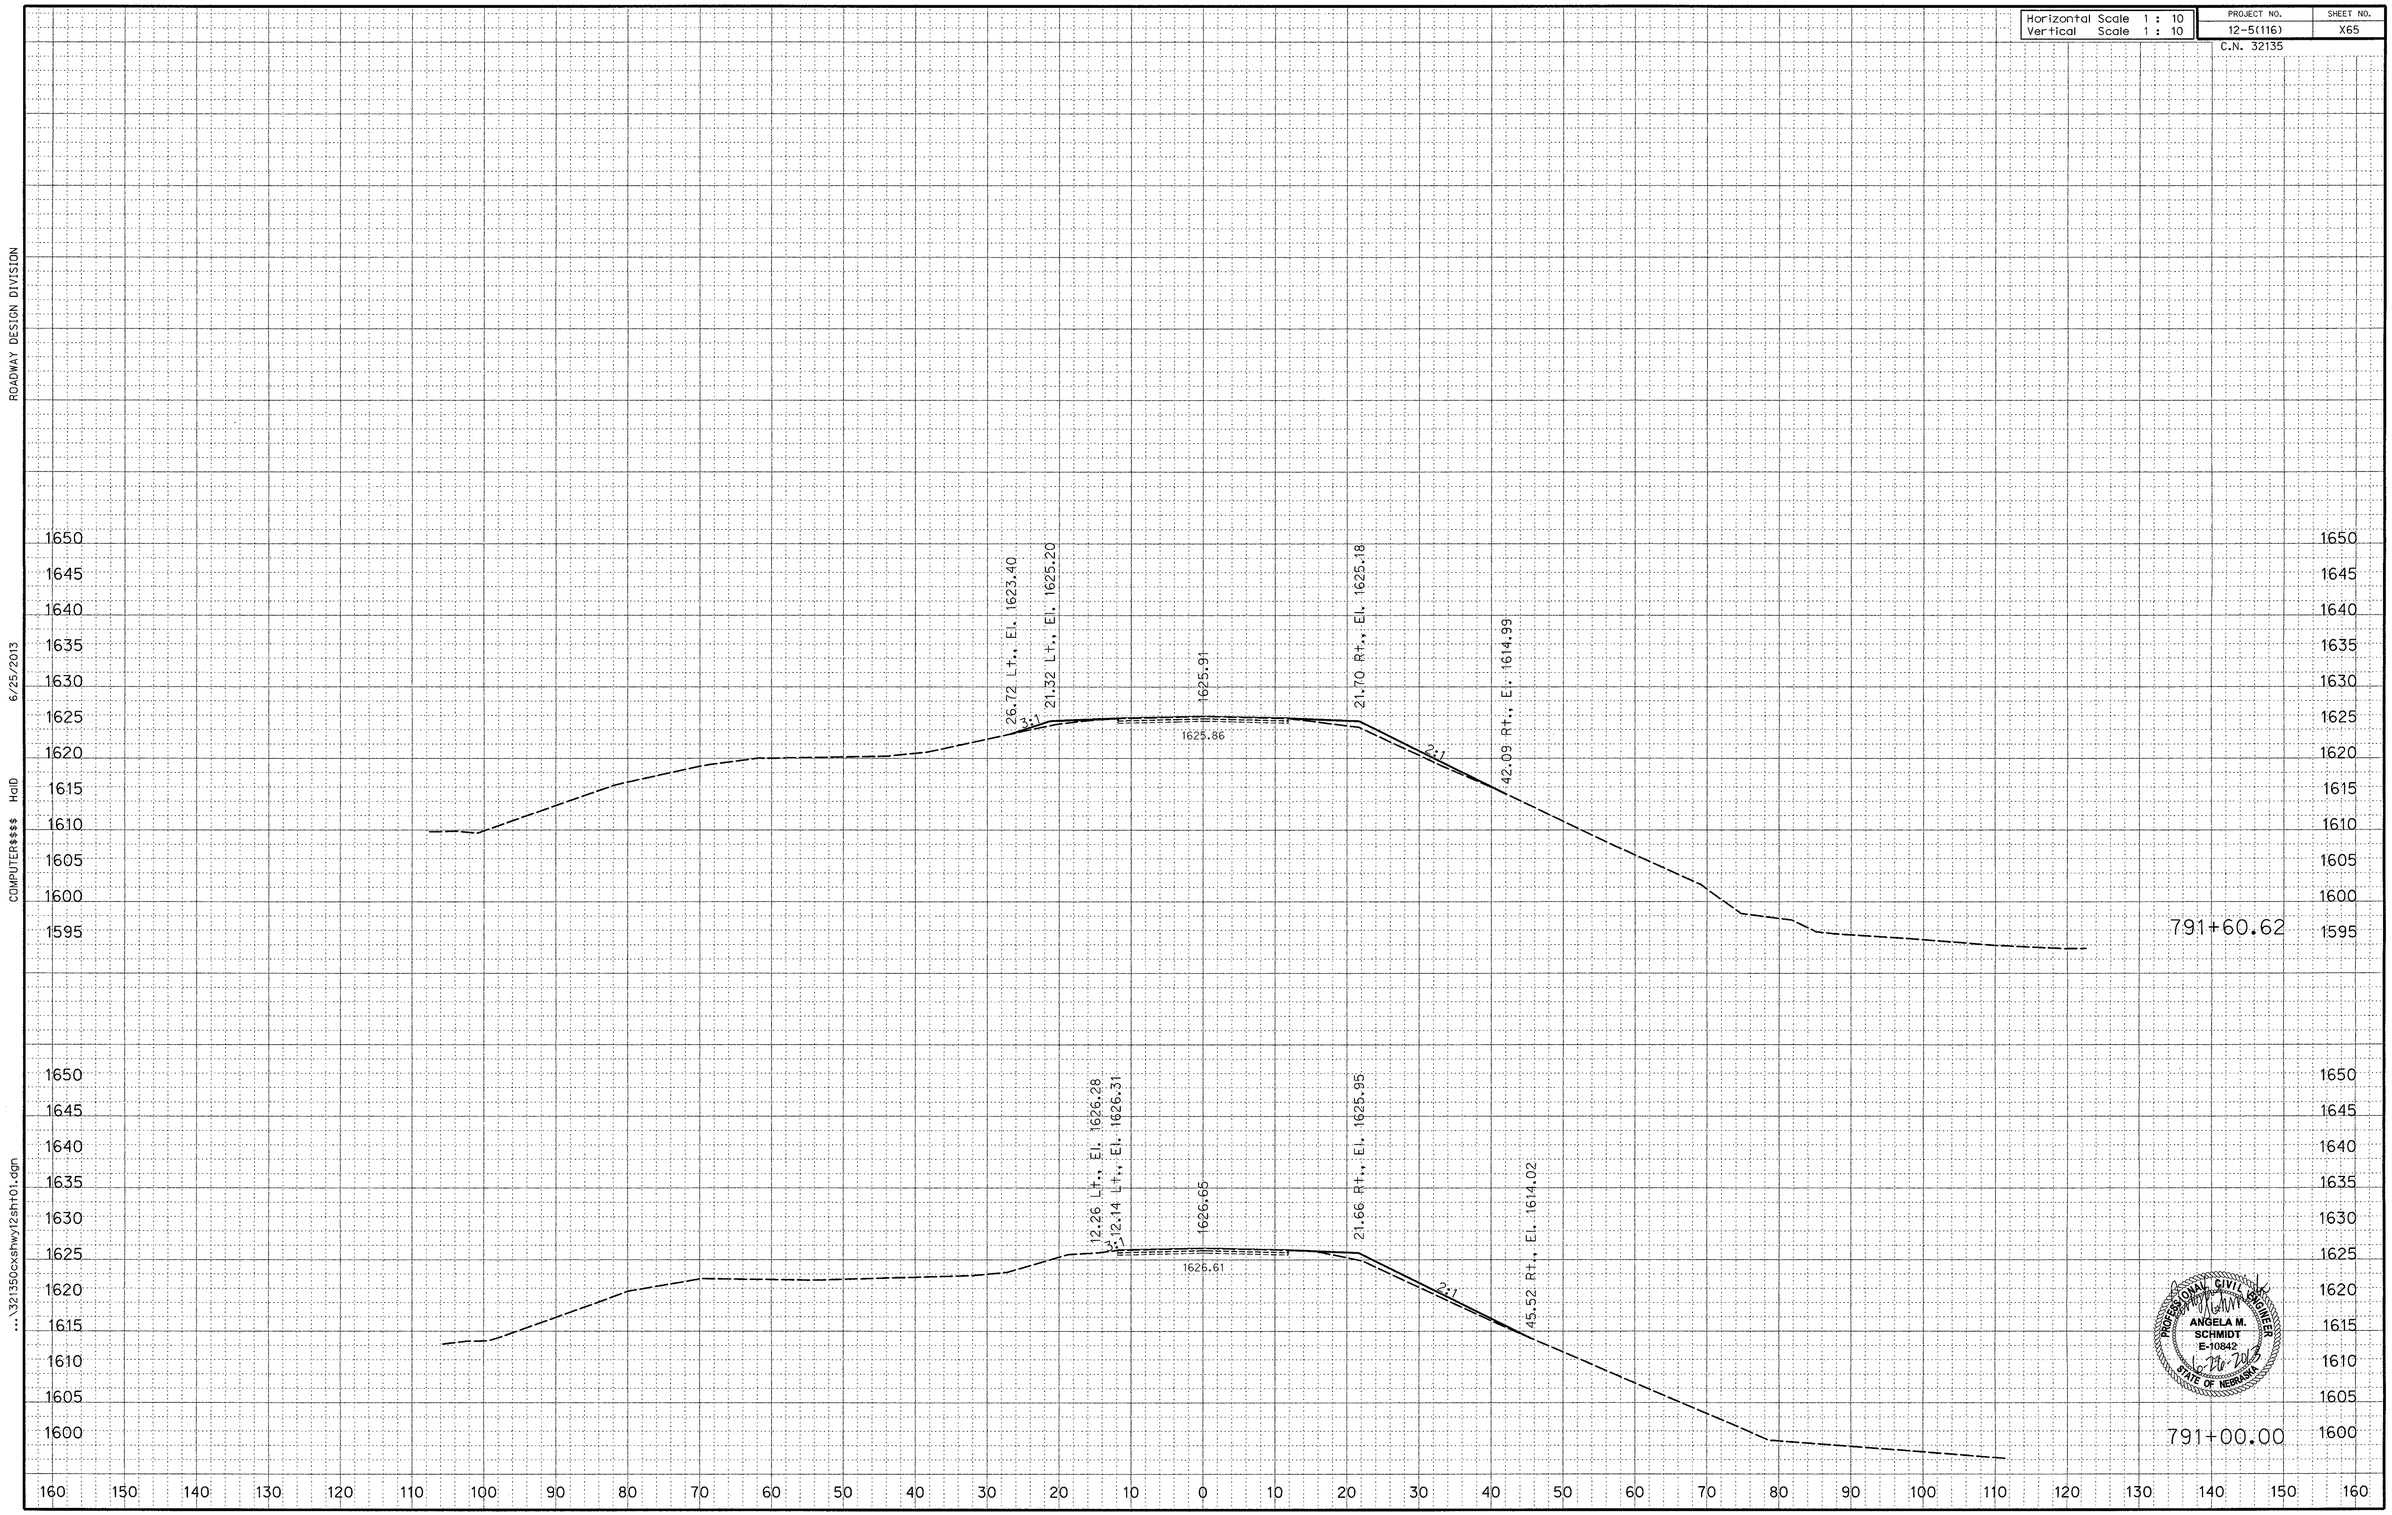

PROFESSIONAL CIVIL ENGINEER
ANGELA M. SCHMIDT
E-10842
STATE OF NEBRASKA

ROADWAY DESIGN DIVISION
6/25/2013
COMPUTER$$$$ HaID
...\321350cxshwy12sht01.dgn

Horizontal Scale 1 : 10	PROJECT NO.	SHEET NO.
Vertical Scale 1 : 10	12-5(116)	X66
	C.N. 32135	

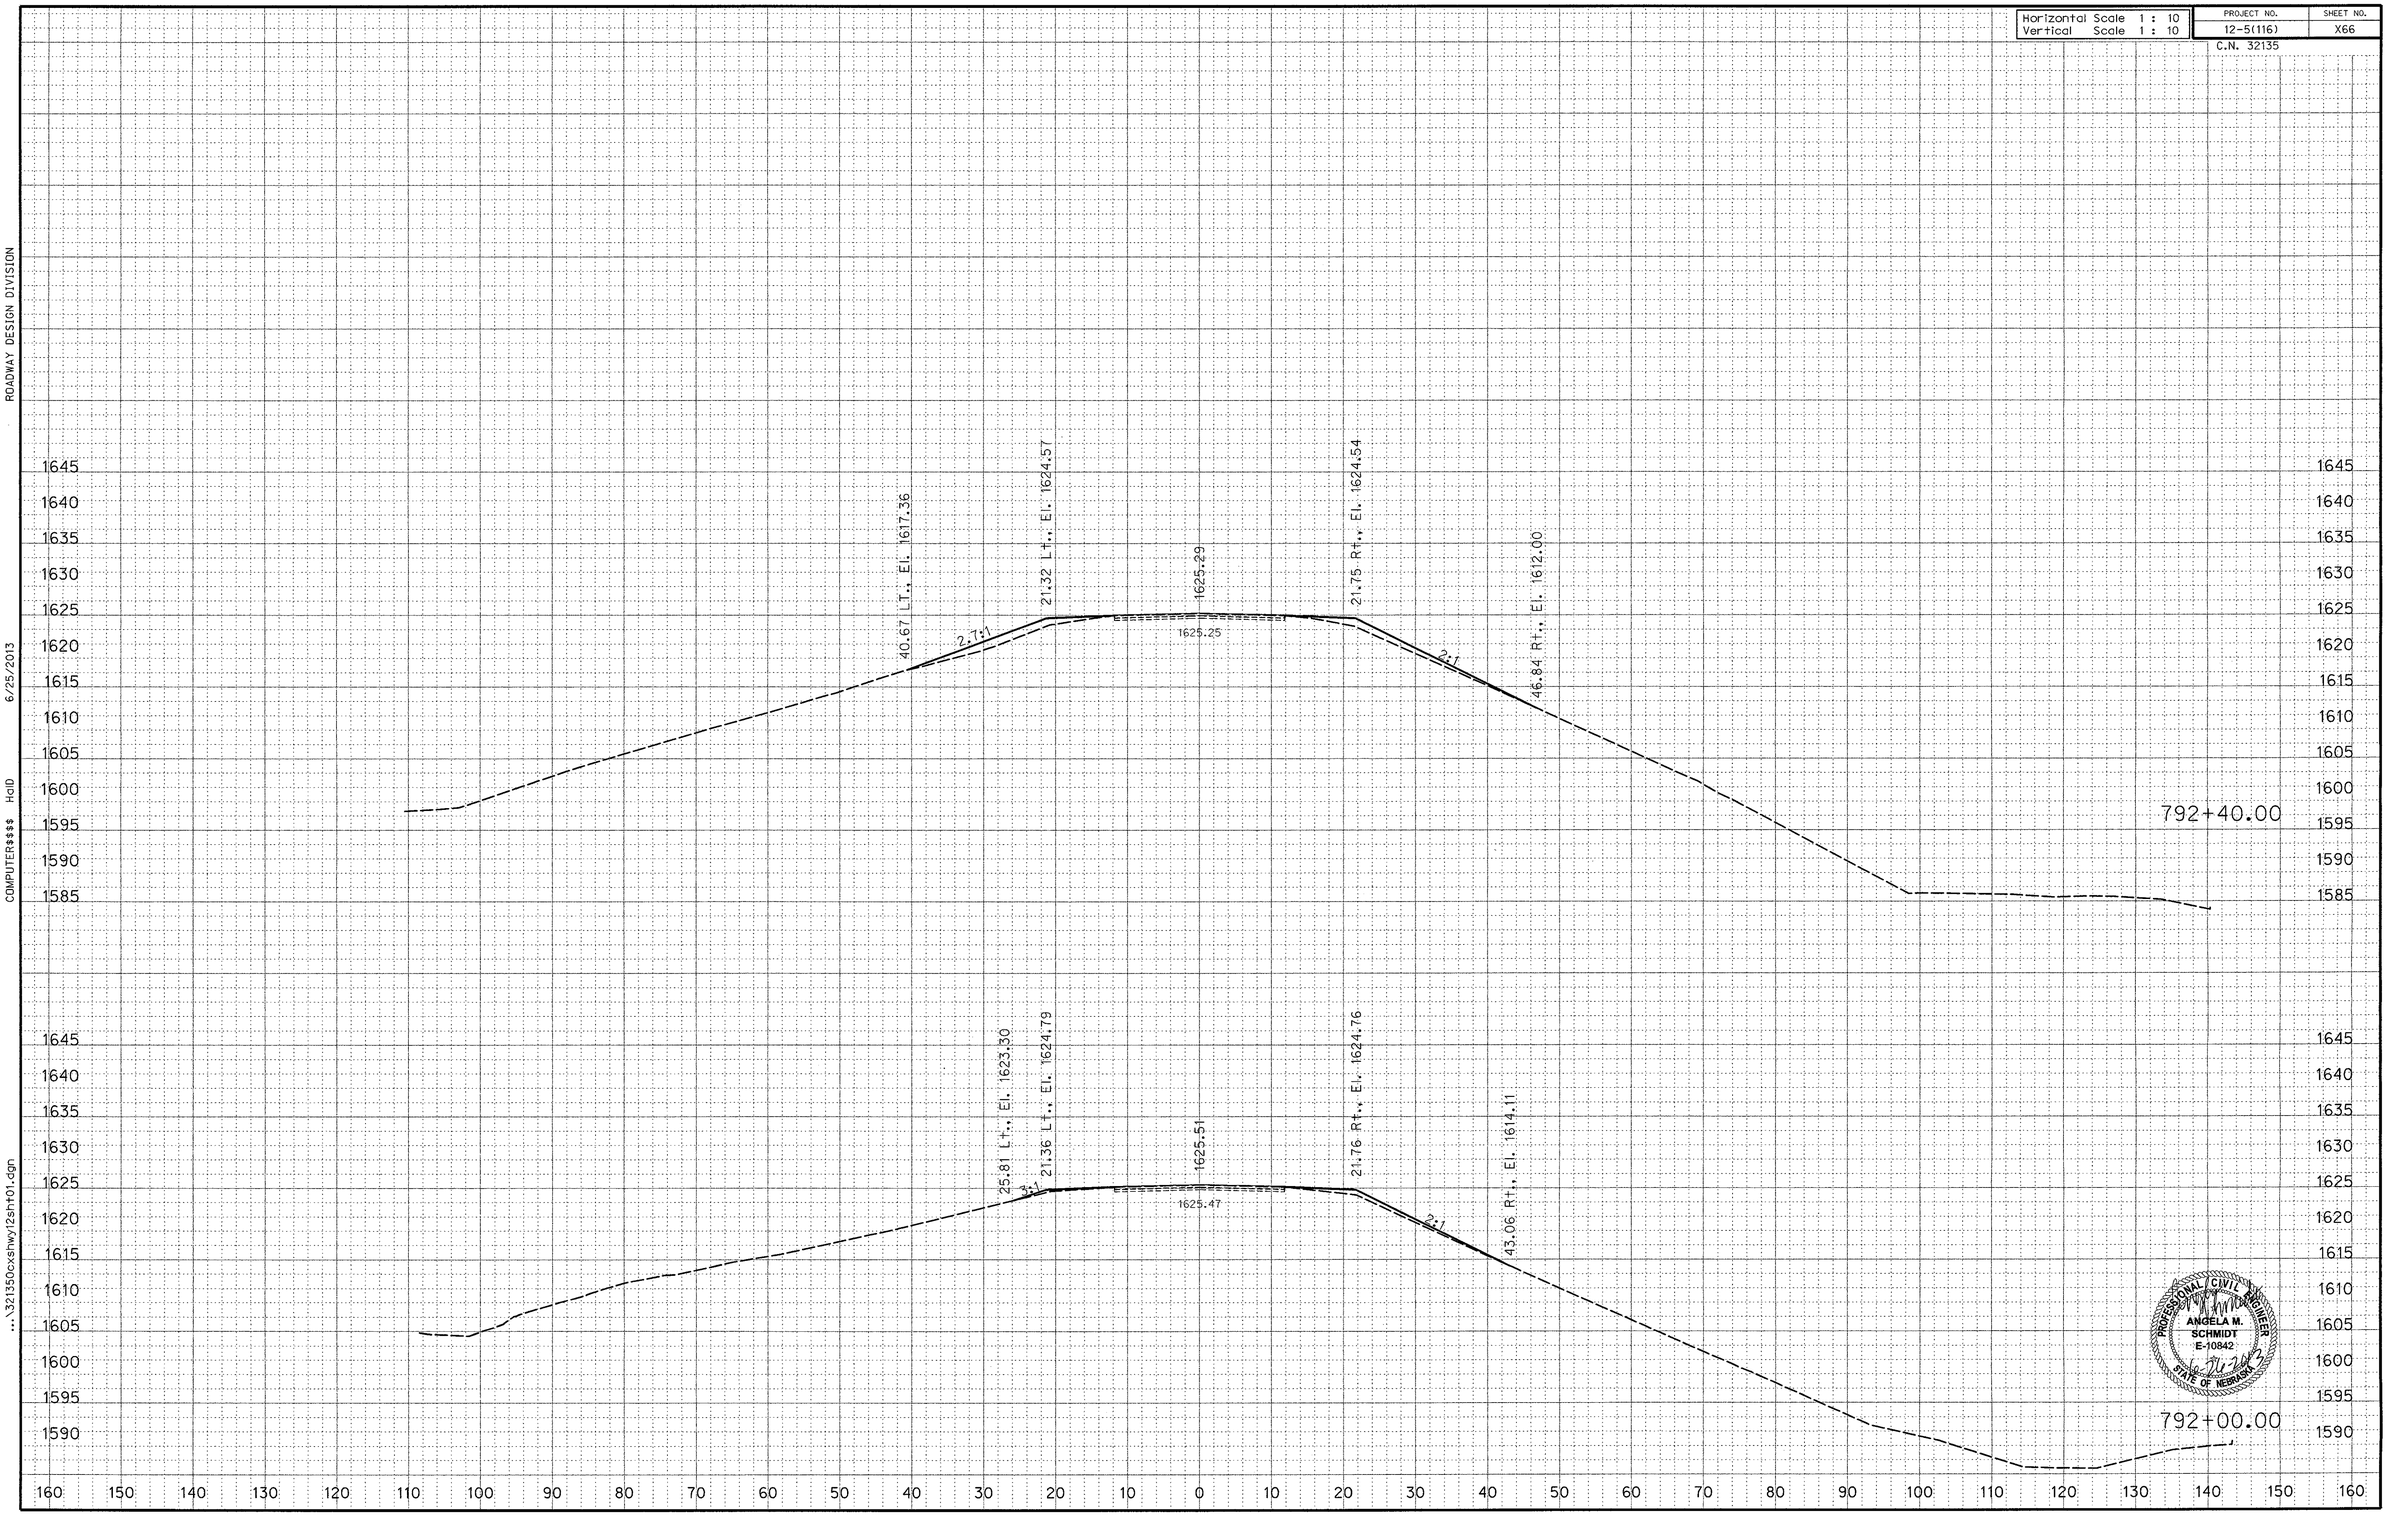

PROFESSIONAL CIVIL ENGINEER
ANGELA M. SCHMIDT
E-10842
STATE OF NEBRASKA
6-26-2013

ROADWAY DESIGN DIVISION

6/25/2013

COMPUTER$$$$ HoID

...\32135Ocxshwy12sht01.dgn

Horizontal Scale 1 : 10	PROJECT NO.	SHEET NO.
Vertical Scale 1 : 10	12-5(116)	X67
	C.N. 32135	

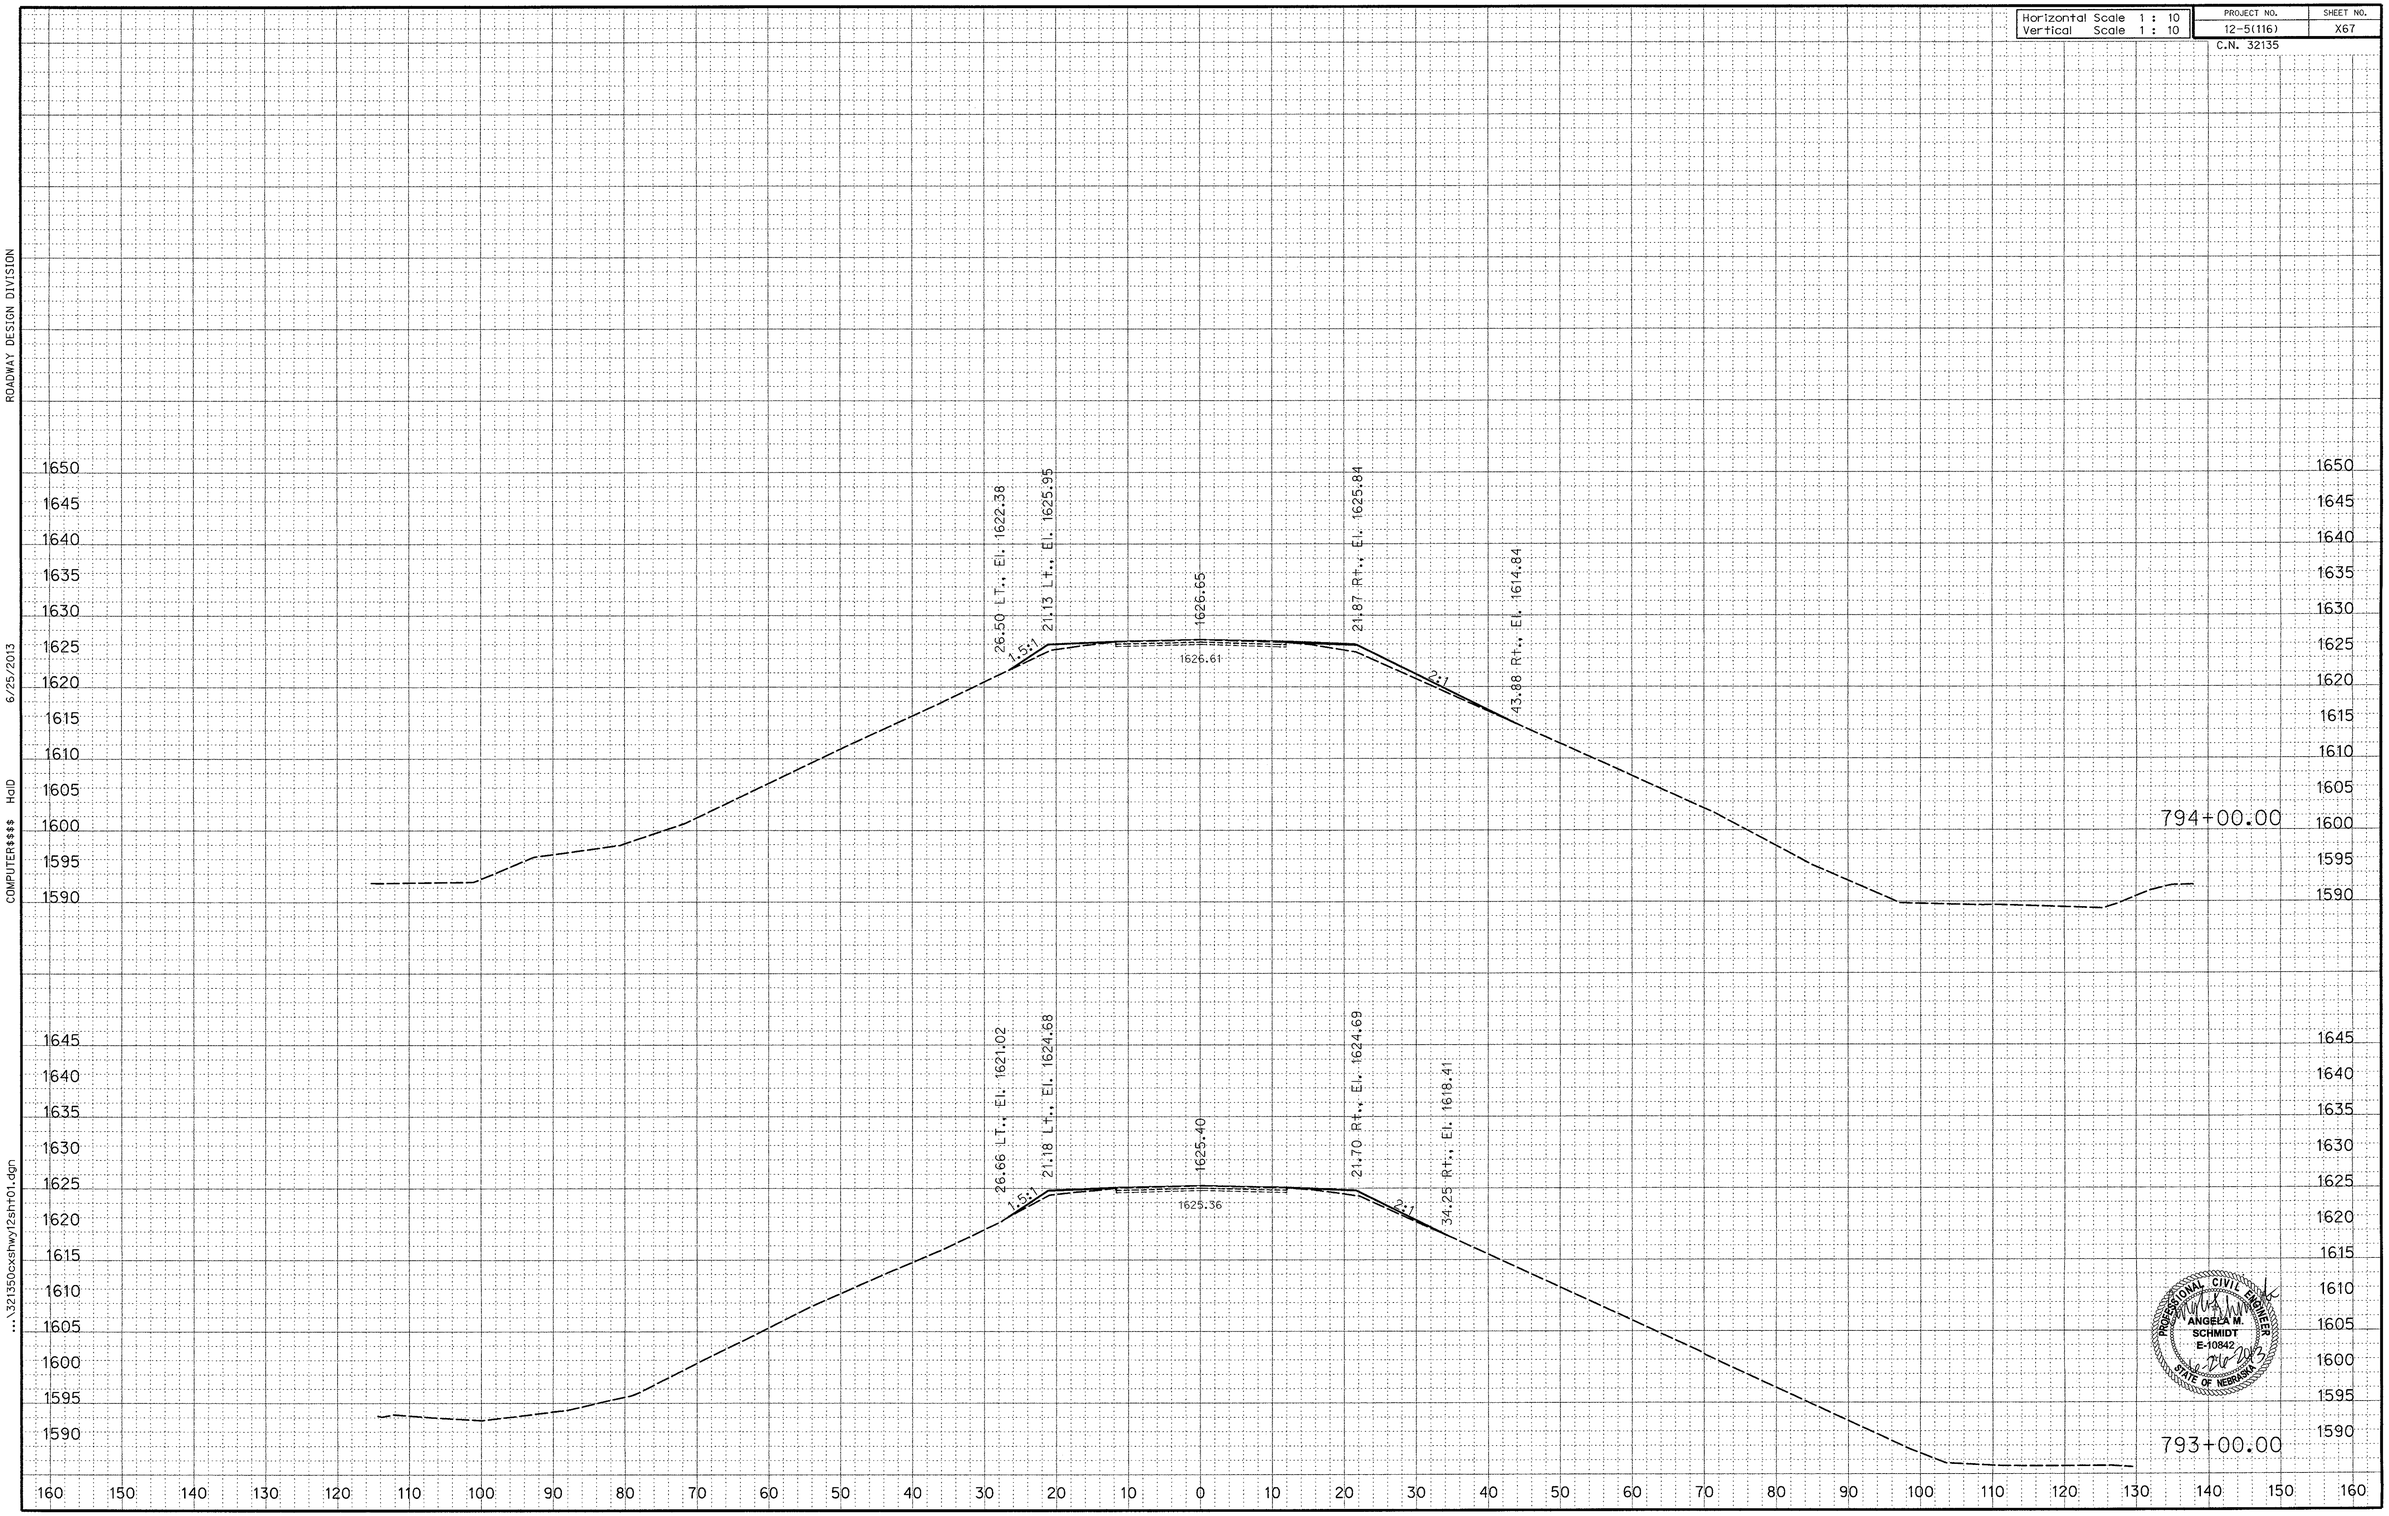

PROFESSIONAL CIVIL ENGINEER
ANGELA M. SCHMIDT
E-10842
6-26-2013
STATE OF NEBRASKA

ROADWAY DESIGN DIVISION
6/25/2013
COMPUTER$$$$ HalD
...\321350cxshwy12sht01.dgn

Horizontal Scale 1 : 10	PROJECT NO.	SHEET NO.
Vertical Scale 1 : 10	12-5(116)	X68
	C.N. 32135	

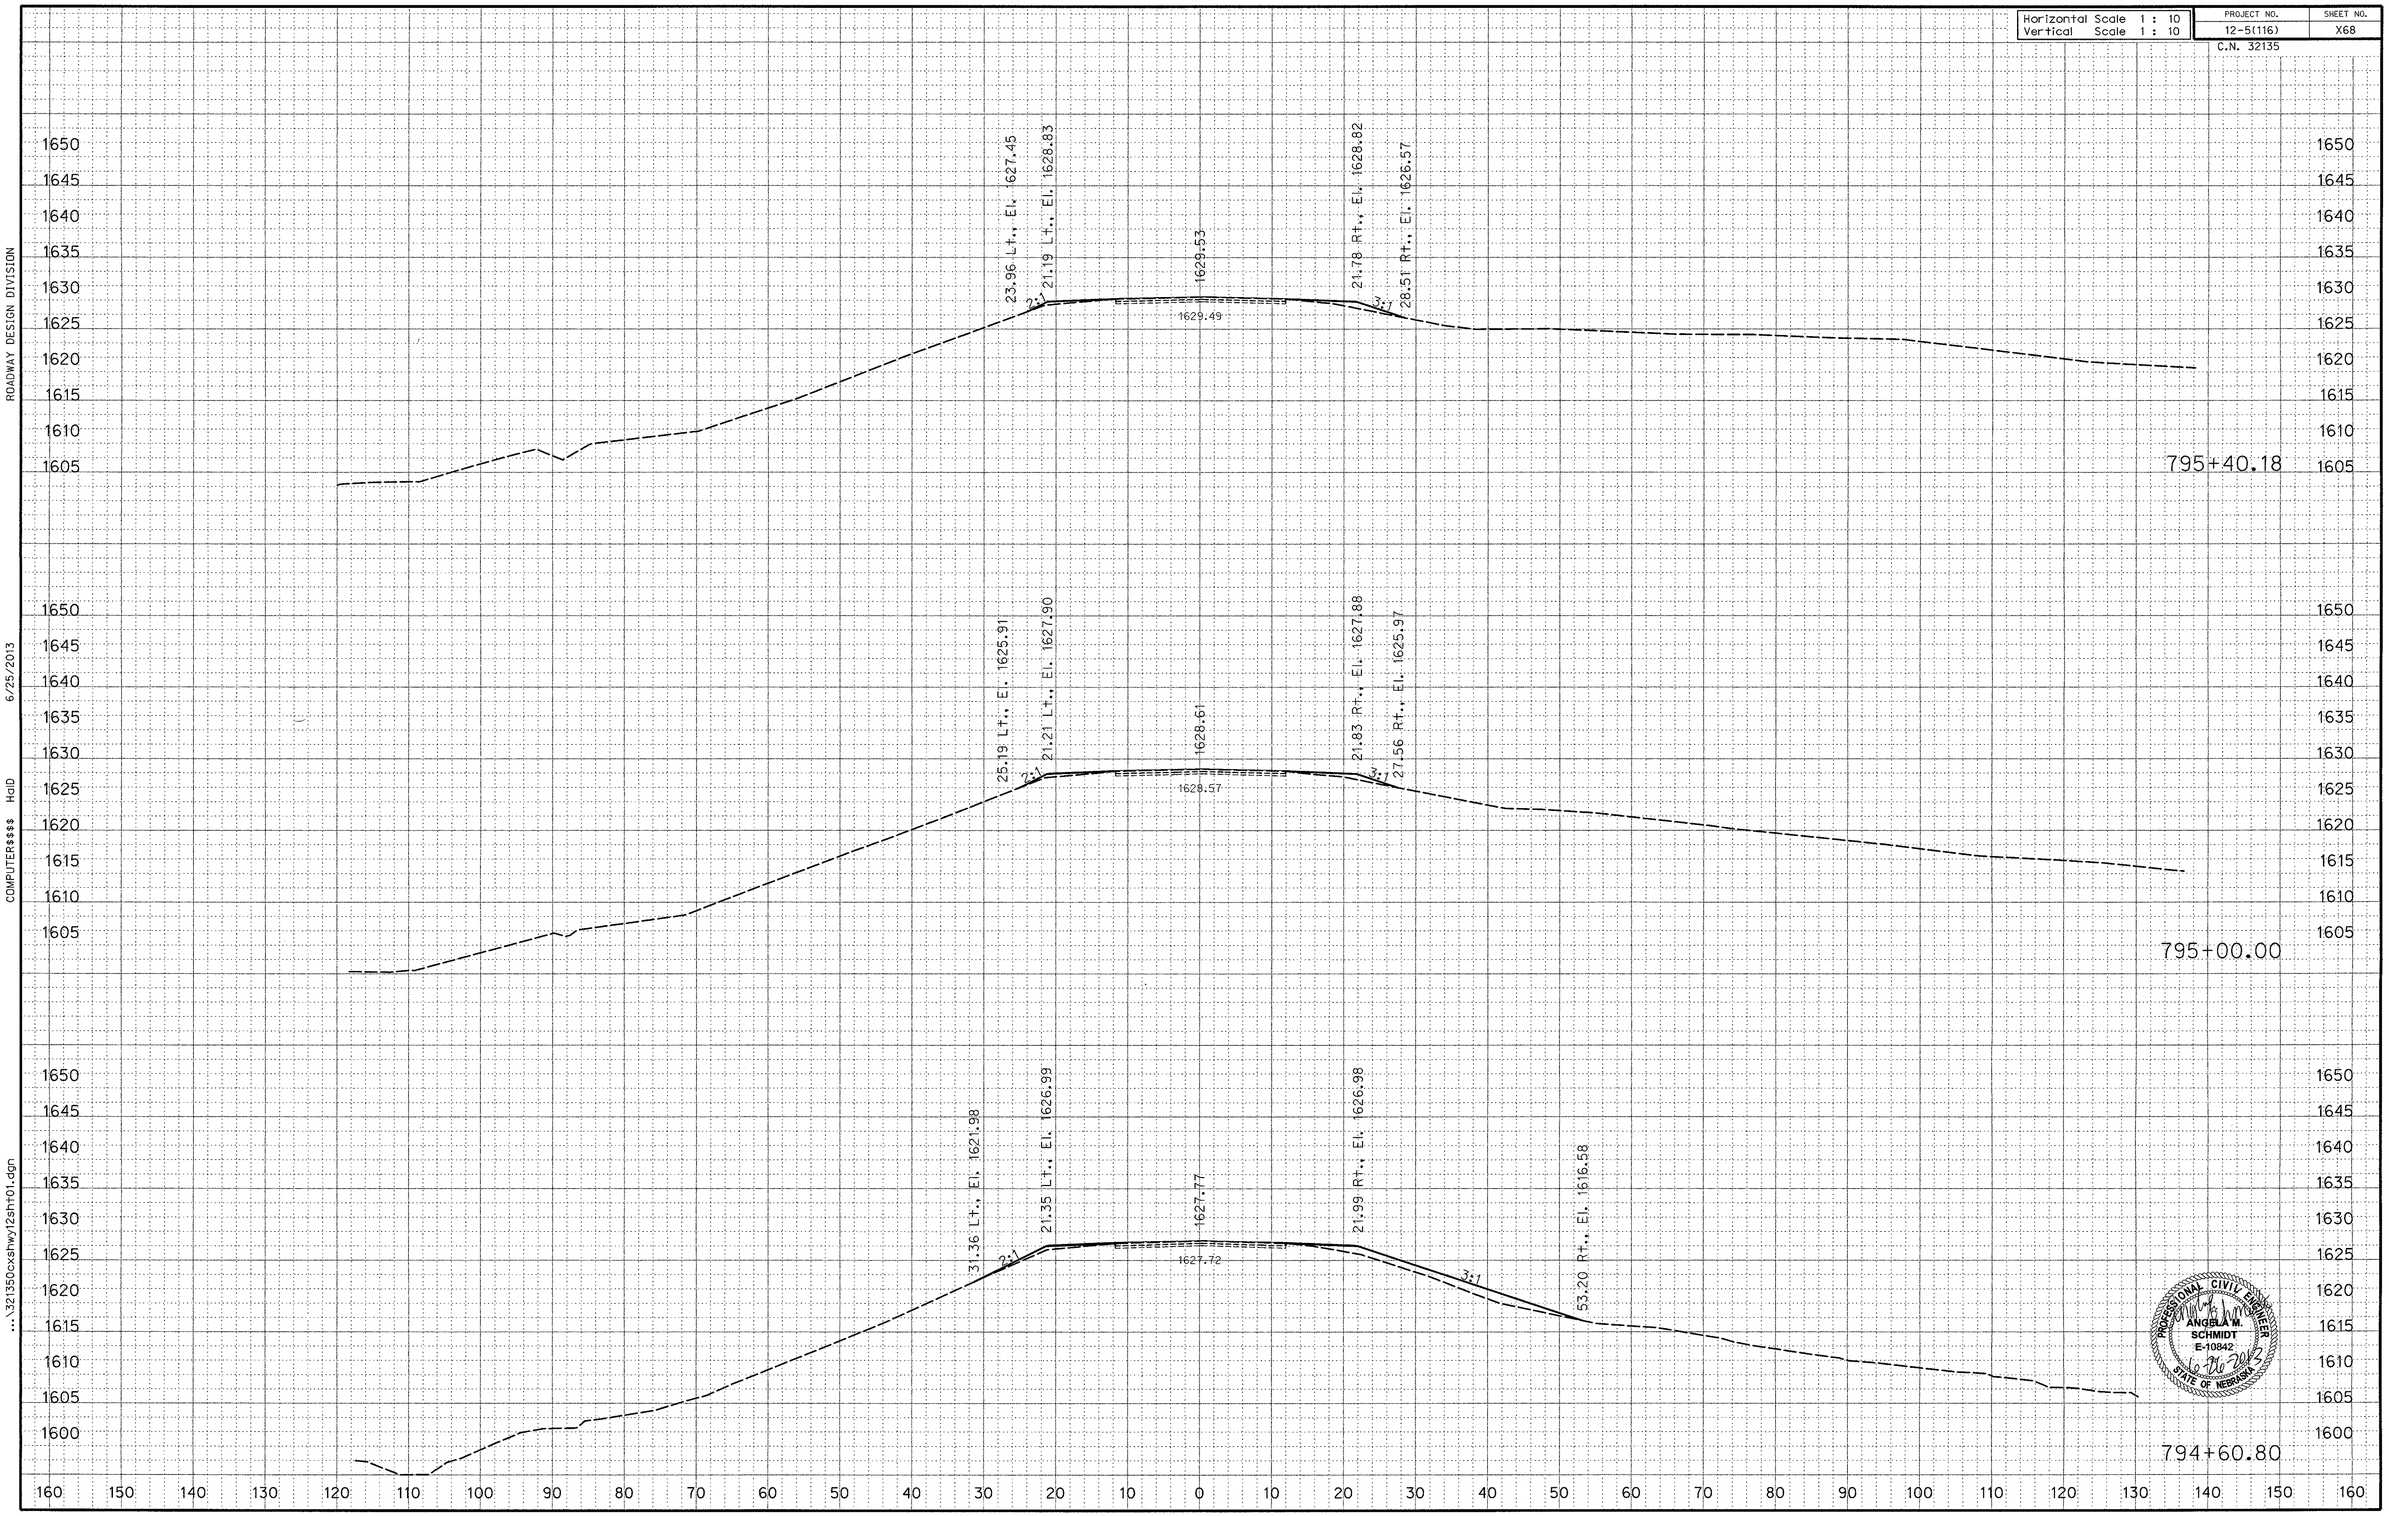

PROFESSIONAL CIVIL ENGINEER
ANGELA M. SCHMIDT
E-10842
6-26-2013
STATE OF NEBRASKA

ROADWAY DESIGN DIVISION

6/25/2013

COMPUTER$$$$ HalD

...\321350cxshwy12sht01.dgn

Horizontal Scale 1 : 10	PROJECT NO.	SHEET NO.
Vertical Scale 1 : 10	12-5(116)	X69
	C.N. 32135	

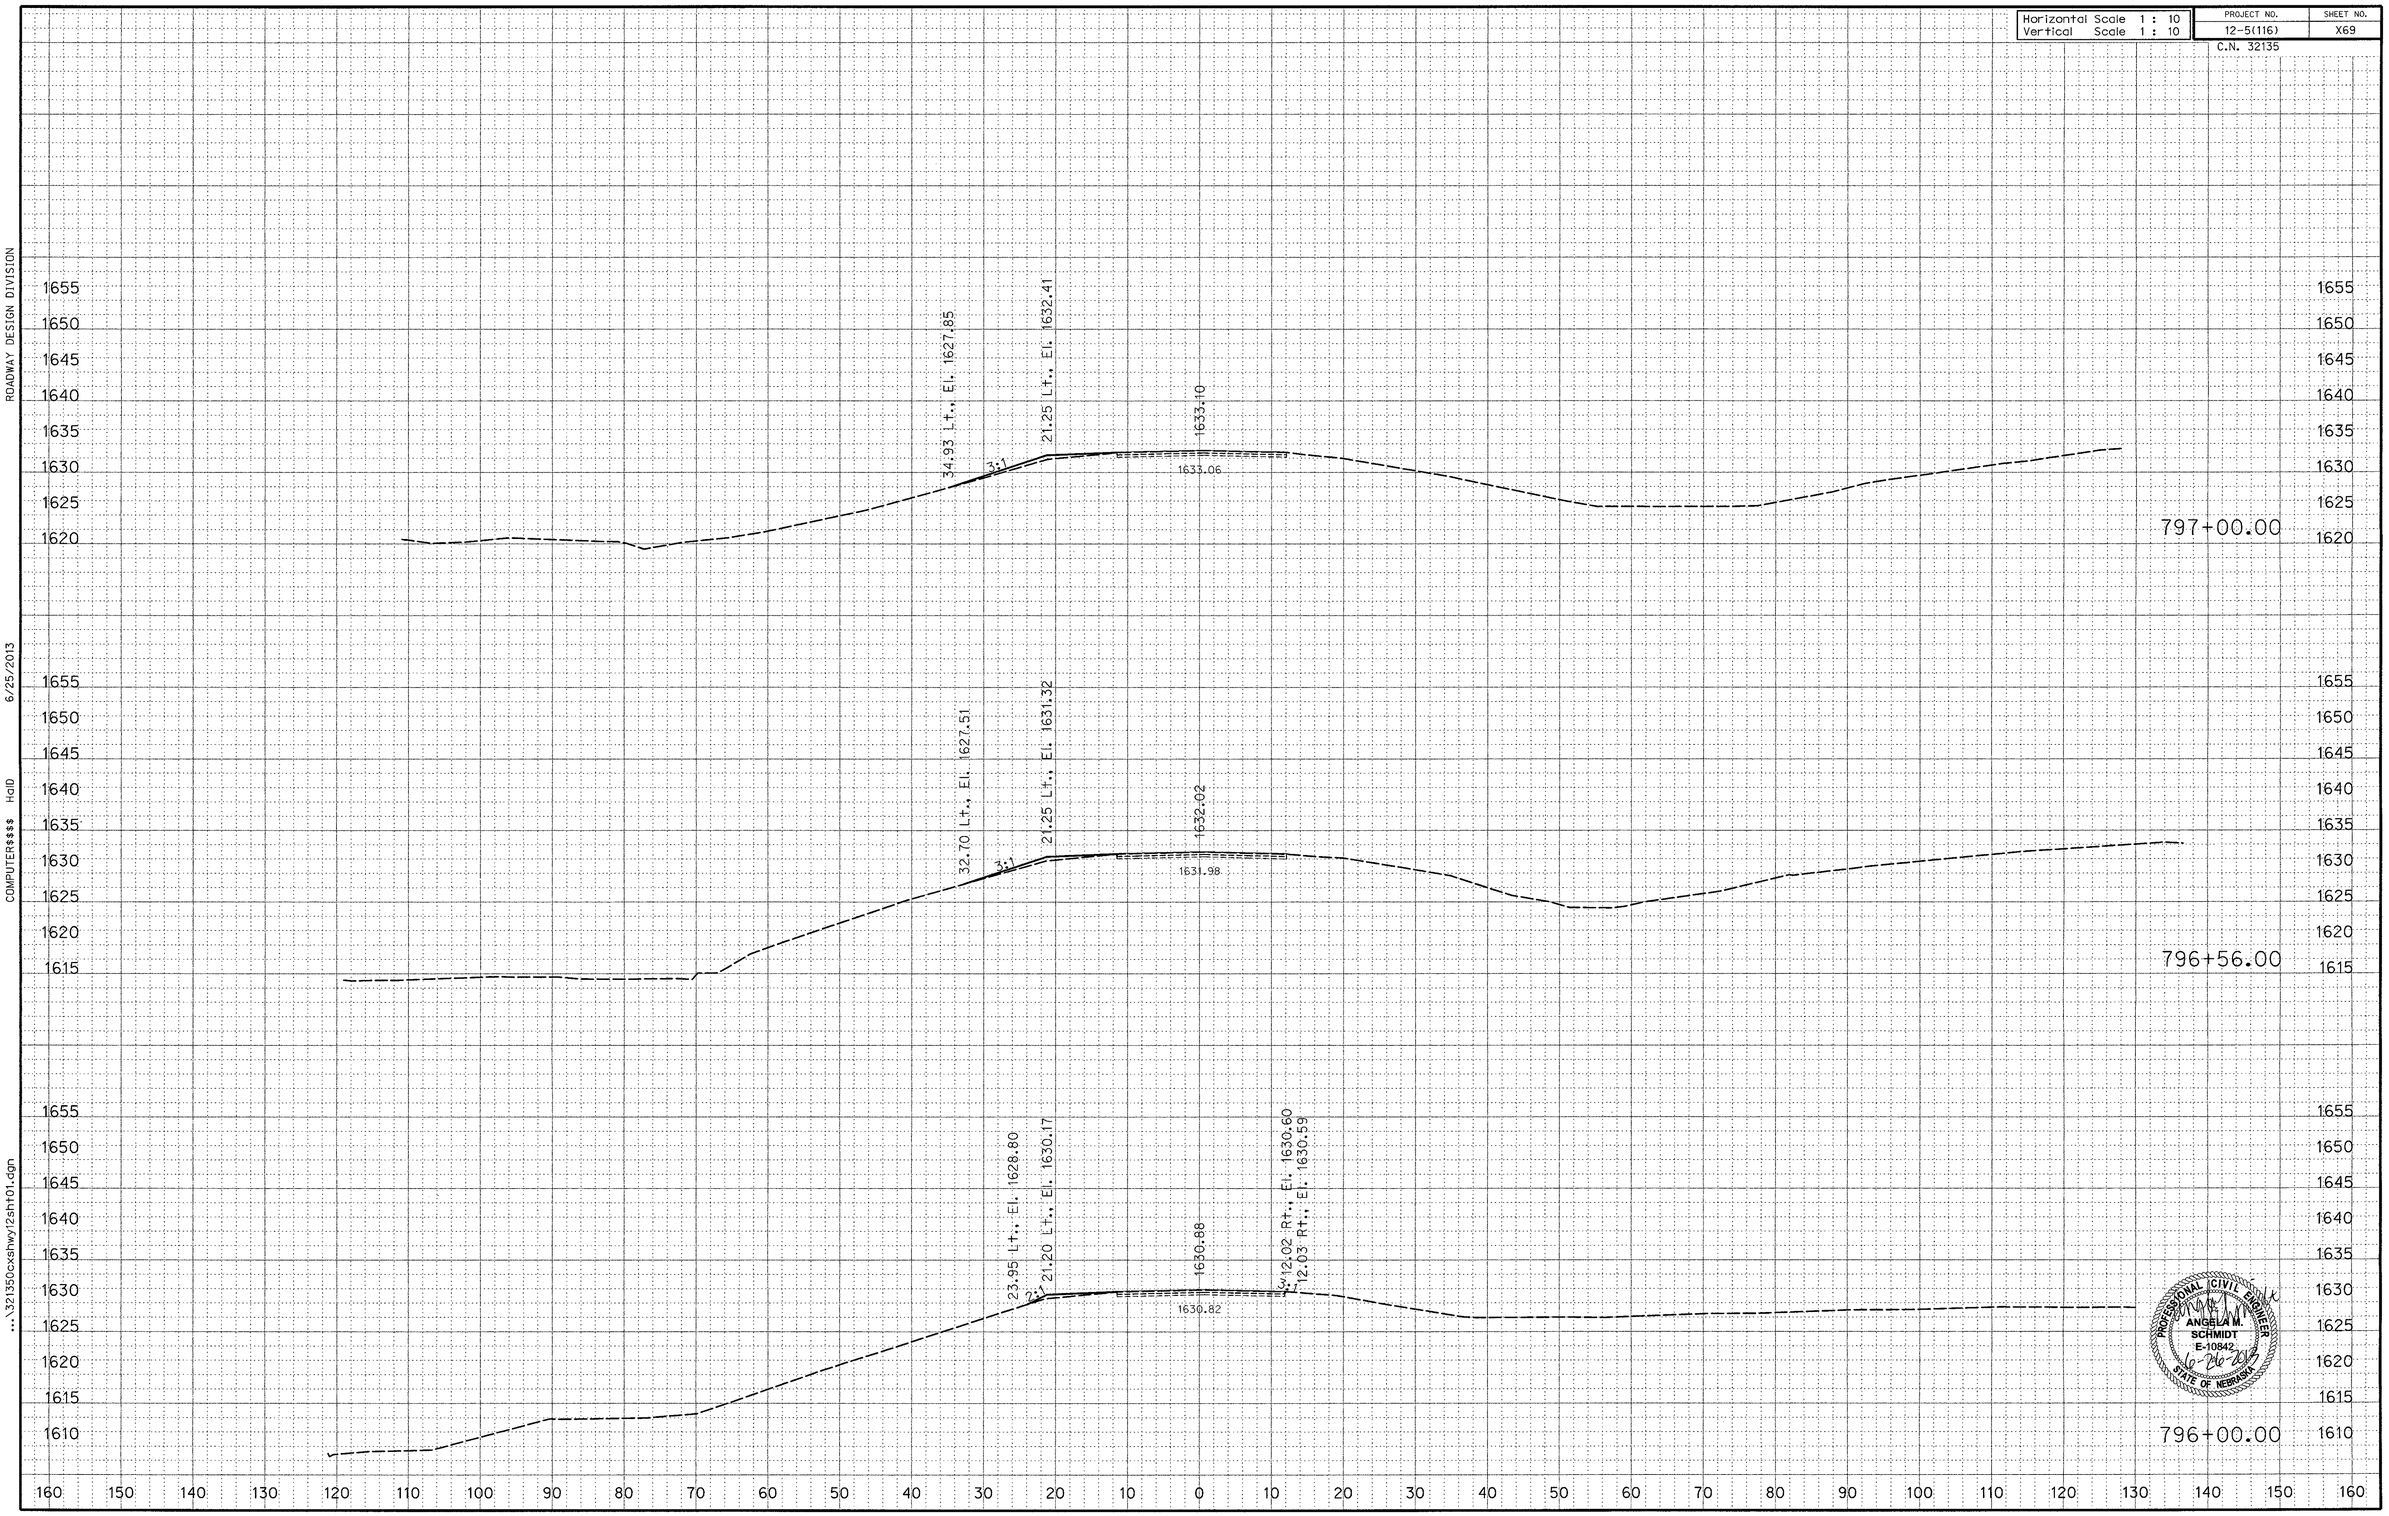

PROFESSIONAL CIVIL ENGINEER
ANGELA M. SCHMIDT
E-10842
6-26-2013
STATE OF NEBRASKA

ROADWAY DESIGN DIVISION
6/25/2013
COMPUTER$$$$ HoID
...\32135Ocxshwy12sht01.dgn

Horizontal Scale 1 : 10	PROJECT NO.	SHEET NO.
Vertical Scale 1 : 10	12-5(116)	X70
	C.N. 32135	

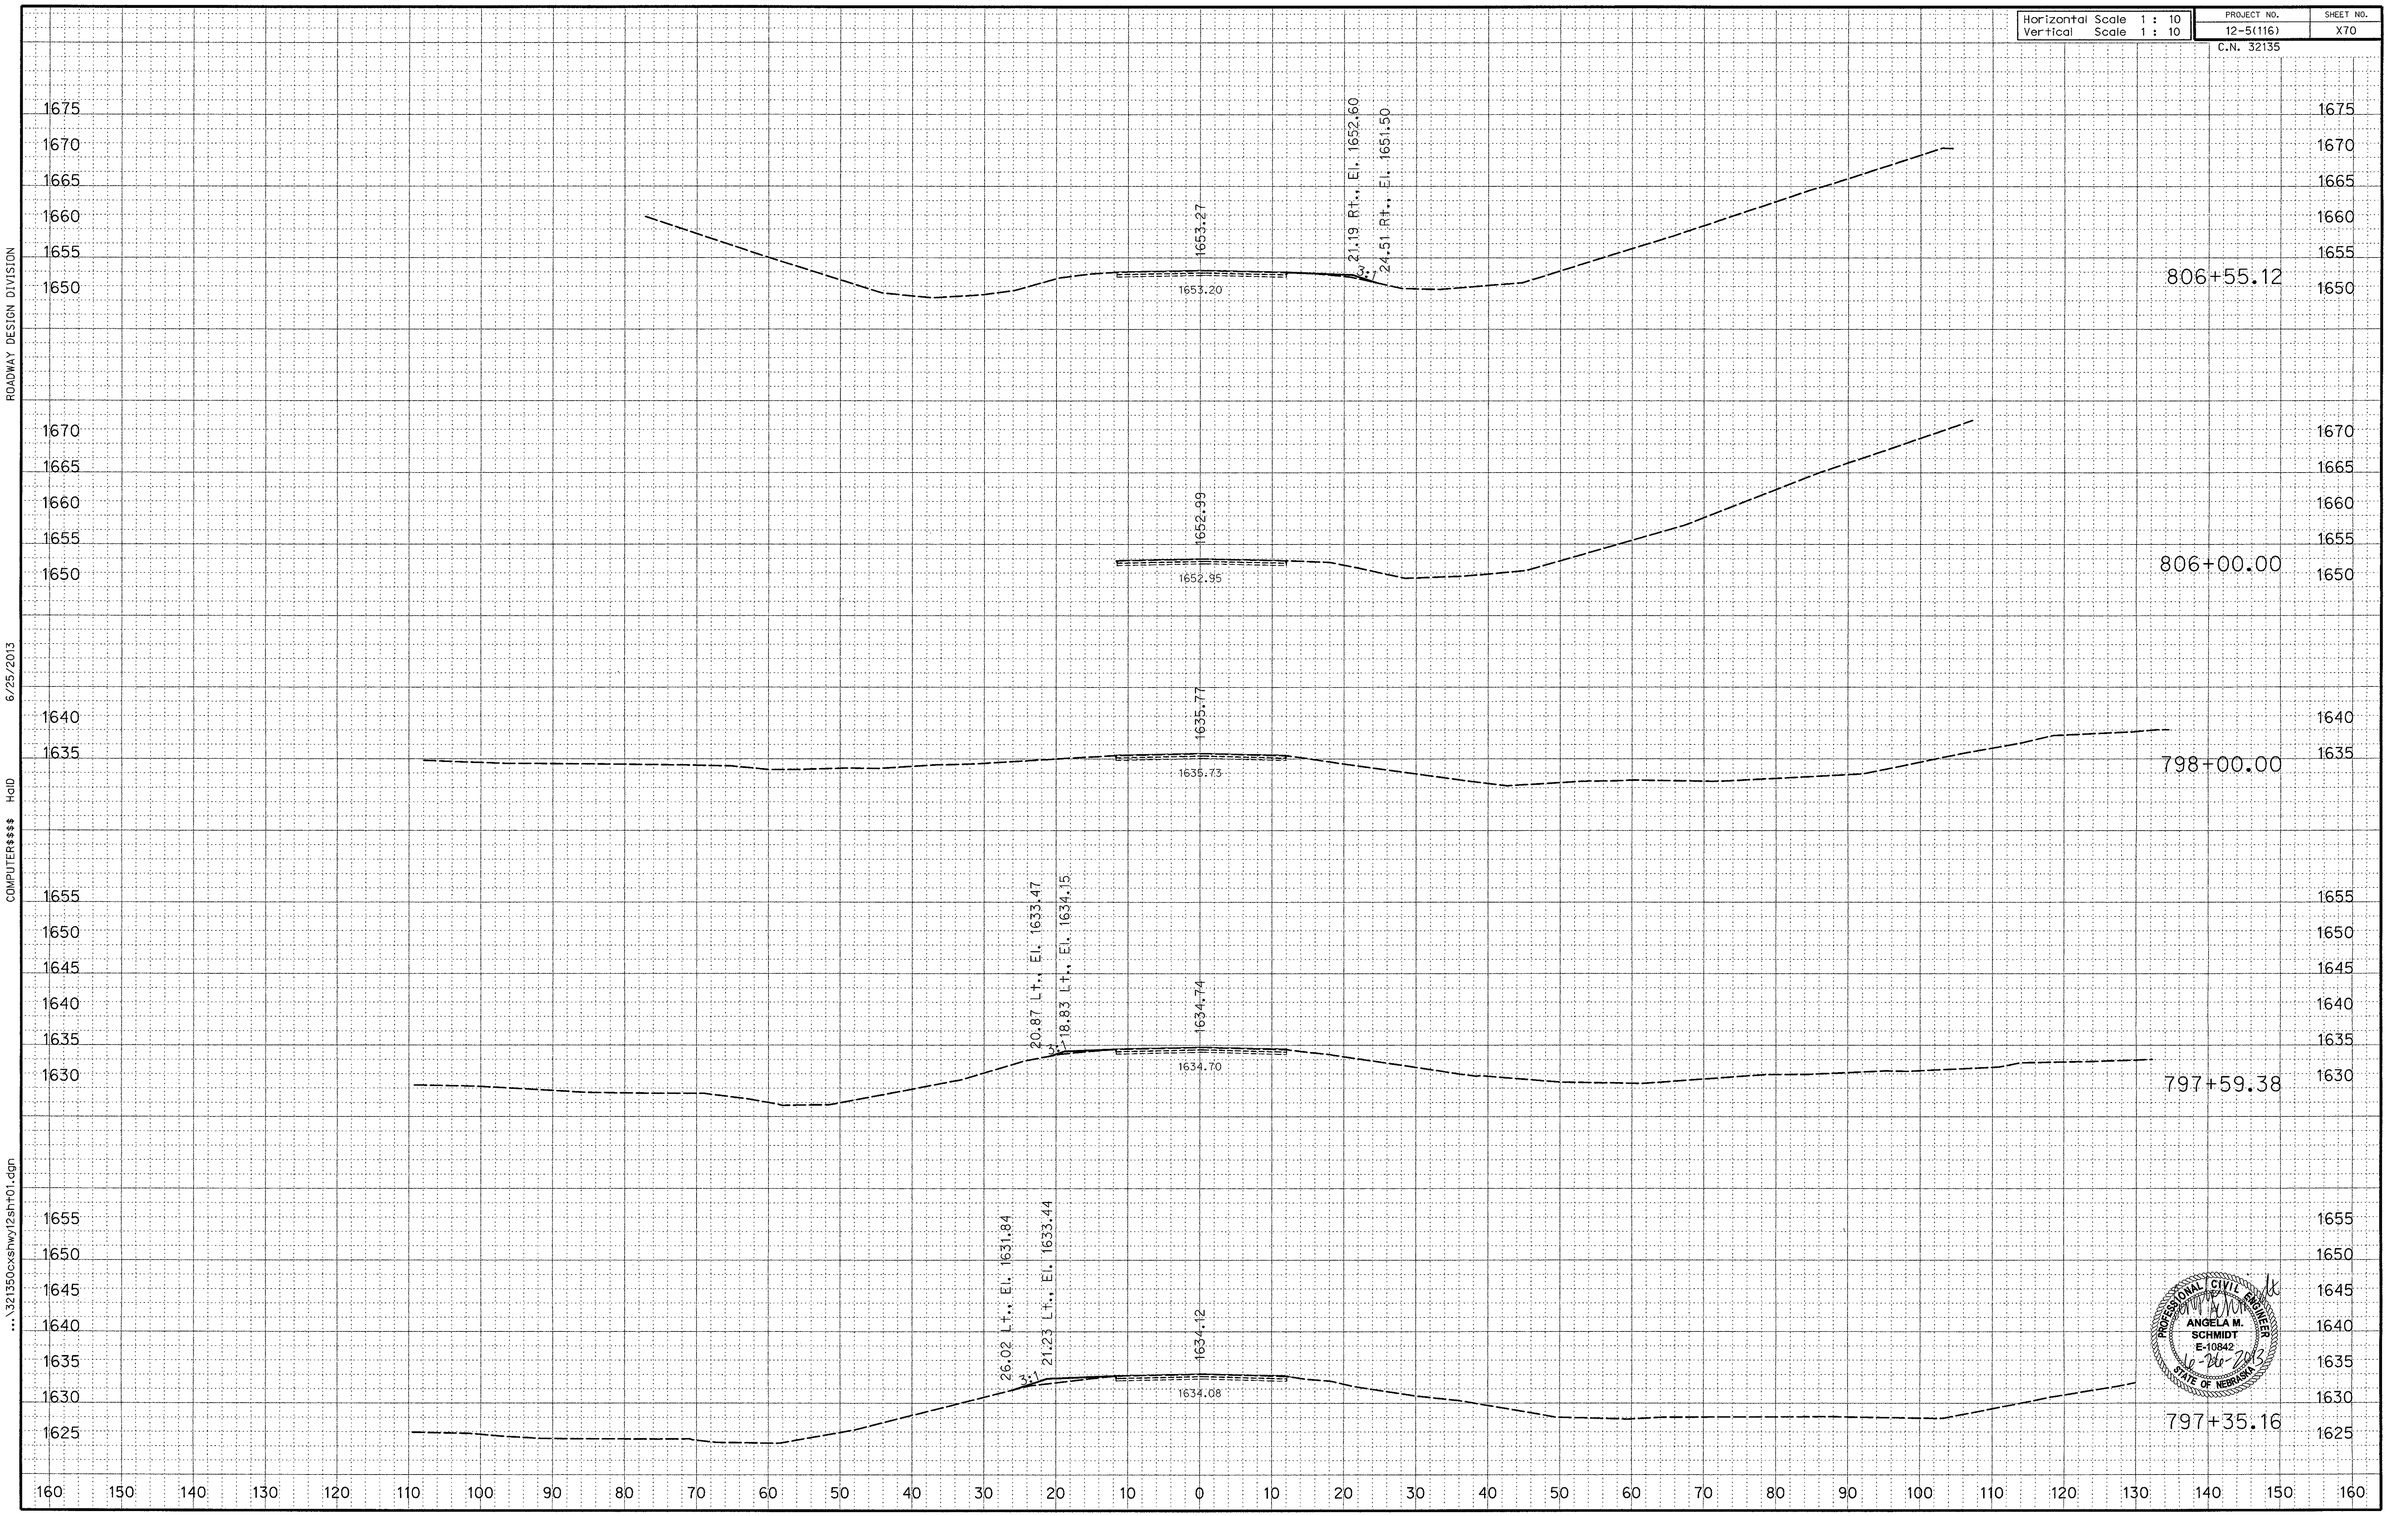

ROADWAY DESIGN DIVISION

6/25/2013

COMPUTER$$$$ HaID

...\32135ocxshwy12sht01.dgn

Horizontal Scale 1 : 10	PROJECT NO.	SHEET NO.
Vertical Scale 1 : 10	12-5(116)	X71
	C.N. 32135	

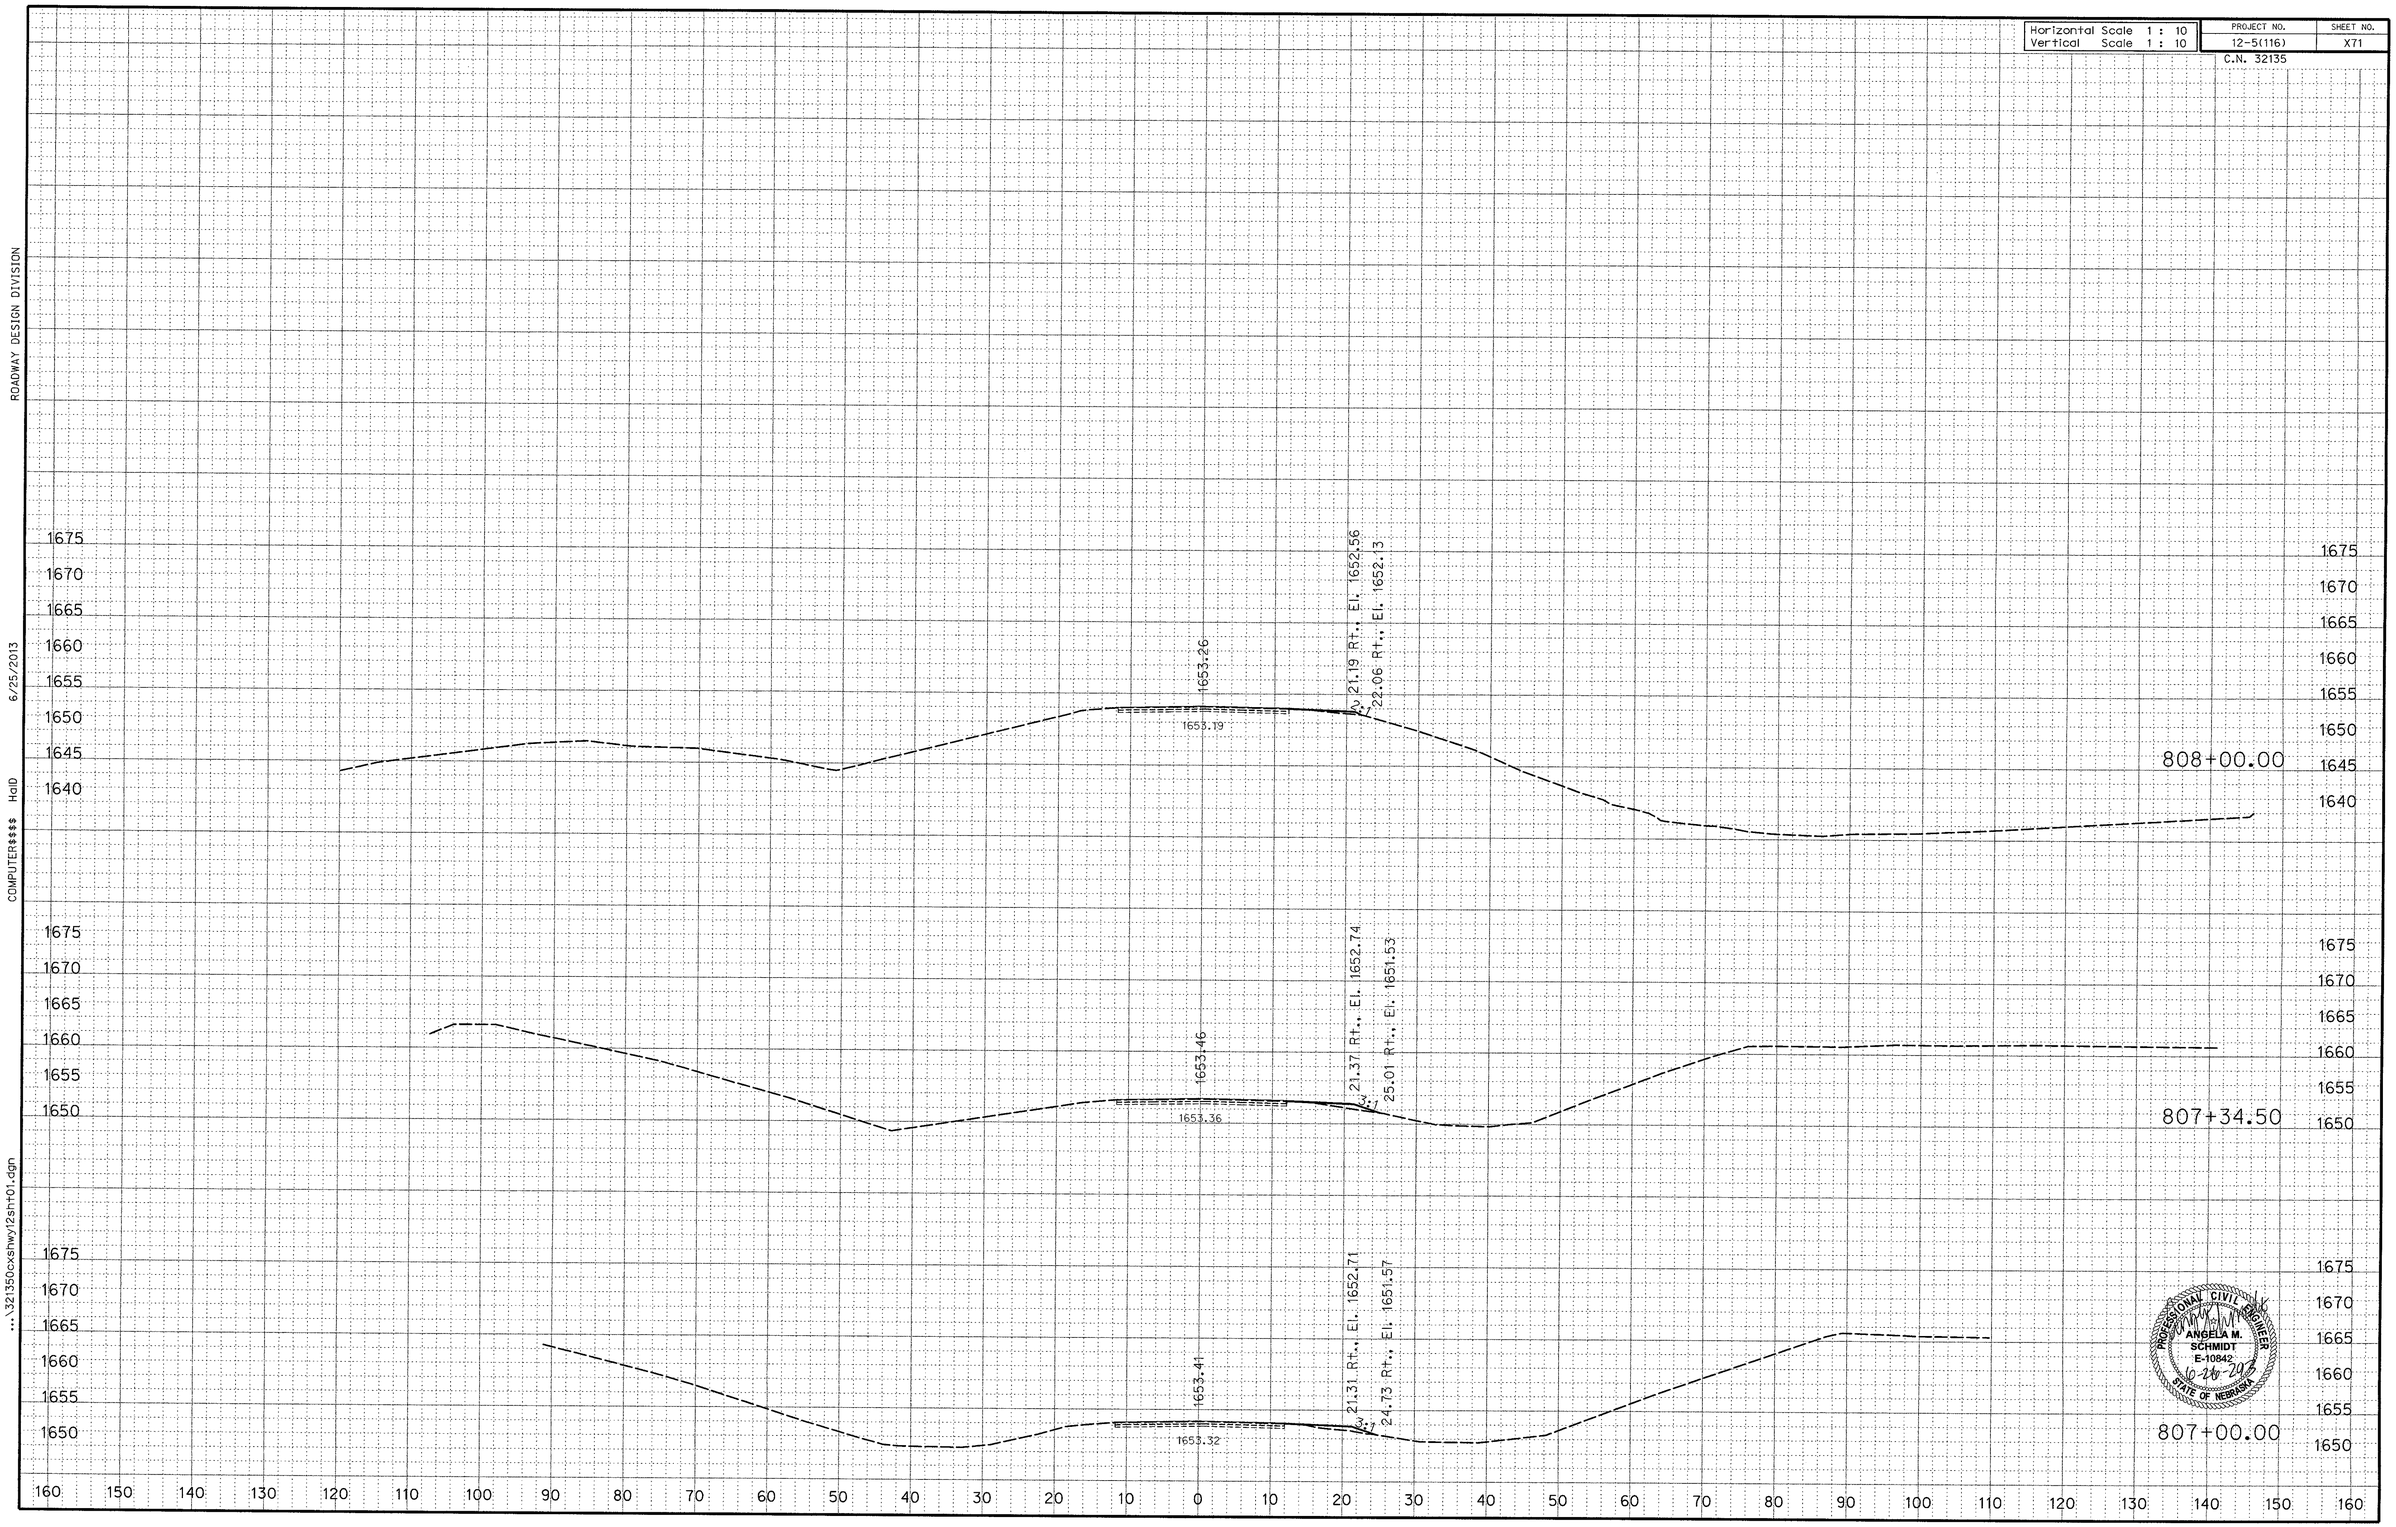

PROFESSIONAL CIVIL ENGINEER
ANGELA M. SCHMIDT
E-10842
10-16-2013
STATE OF NEBRASKA

ROADWAY DESIGN DIVISION
6/25/2013
COMPUTER$$$$ HaID
...\32135Ocxshwy12sht01.dgn

Horizontal Scale 1 : 10	PROJECT NO.	SHEET NO.
Vertical Scale 1 : 10	12-5(116)	X72
	C.N. 32135	

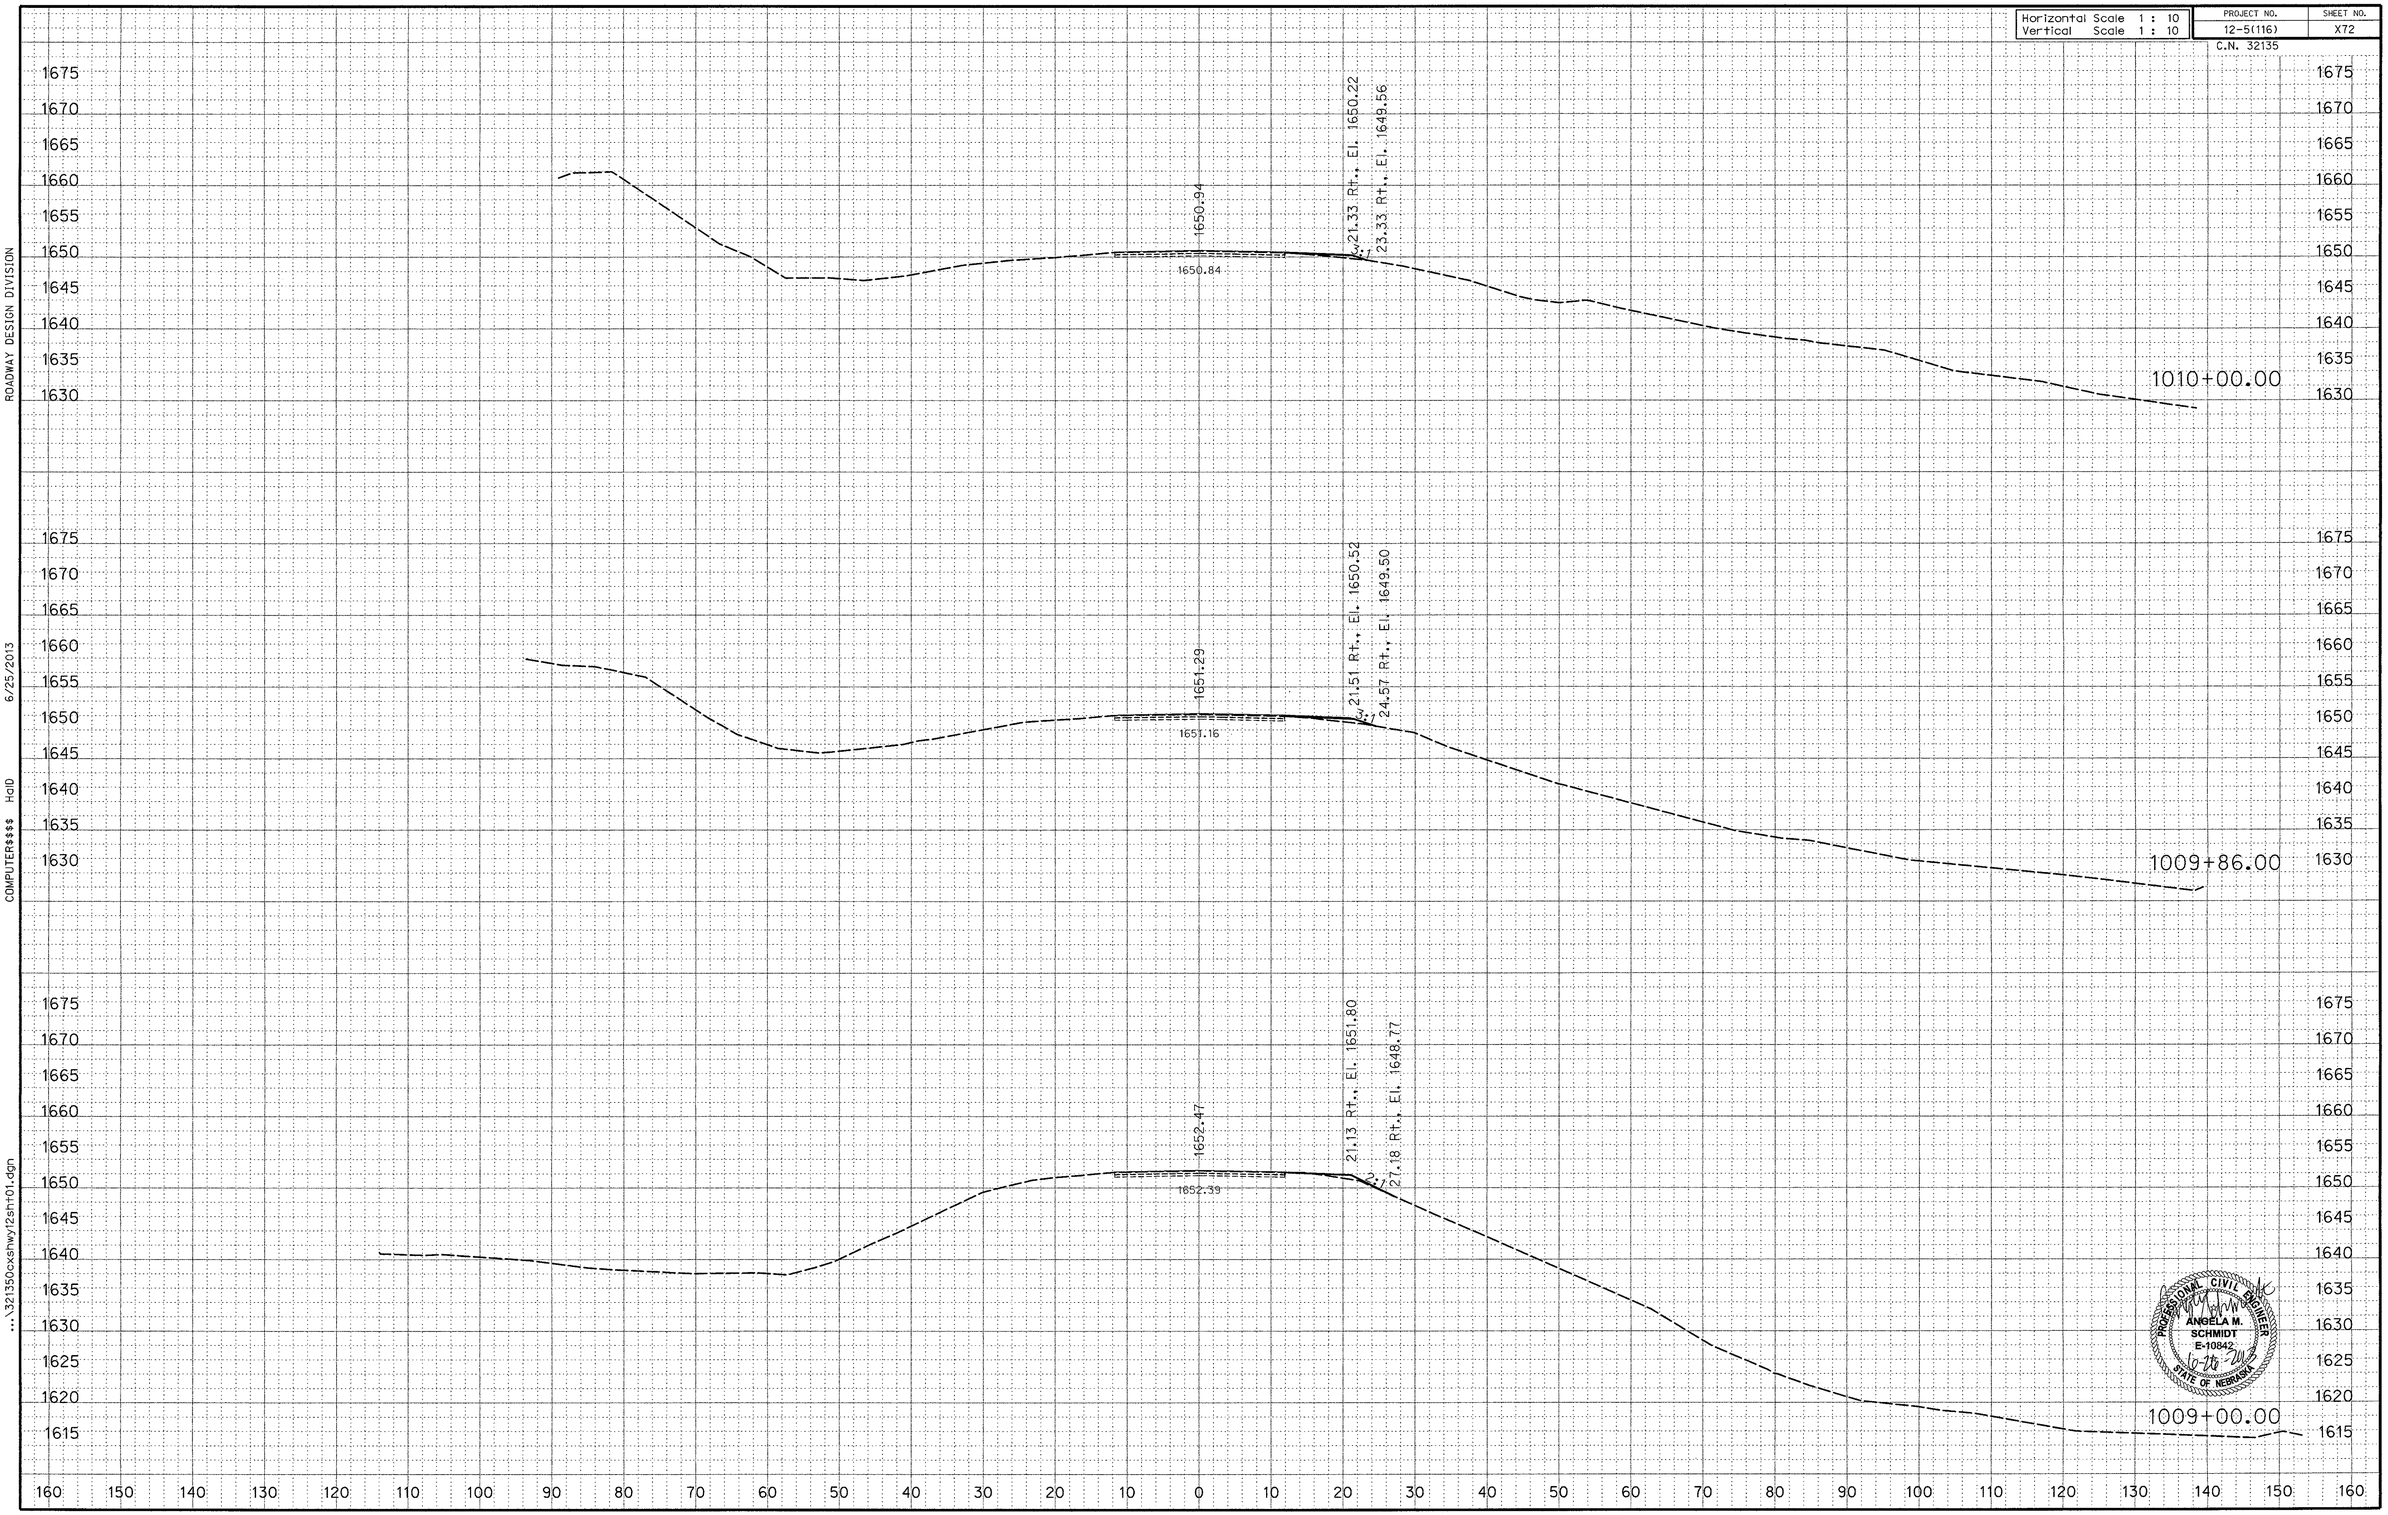

PROFESSIONAL CIVIL ENGINEER
ANGELA M. SCHMIDT
E-10842
6-26-2013
STATE OF NEBRASKA

ROADWAY DESIGN DIVISION

COMPUTER$$$$ HaID 6/25/2013

...\321350cxsnwy12sht01.dgn

Horizontal Scale 1 : 10	PROJECT NO.	SHEET NO.
Vertical Scale 1 : 10	12-5(116)	X73
	C.N. 32135	

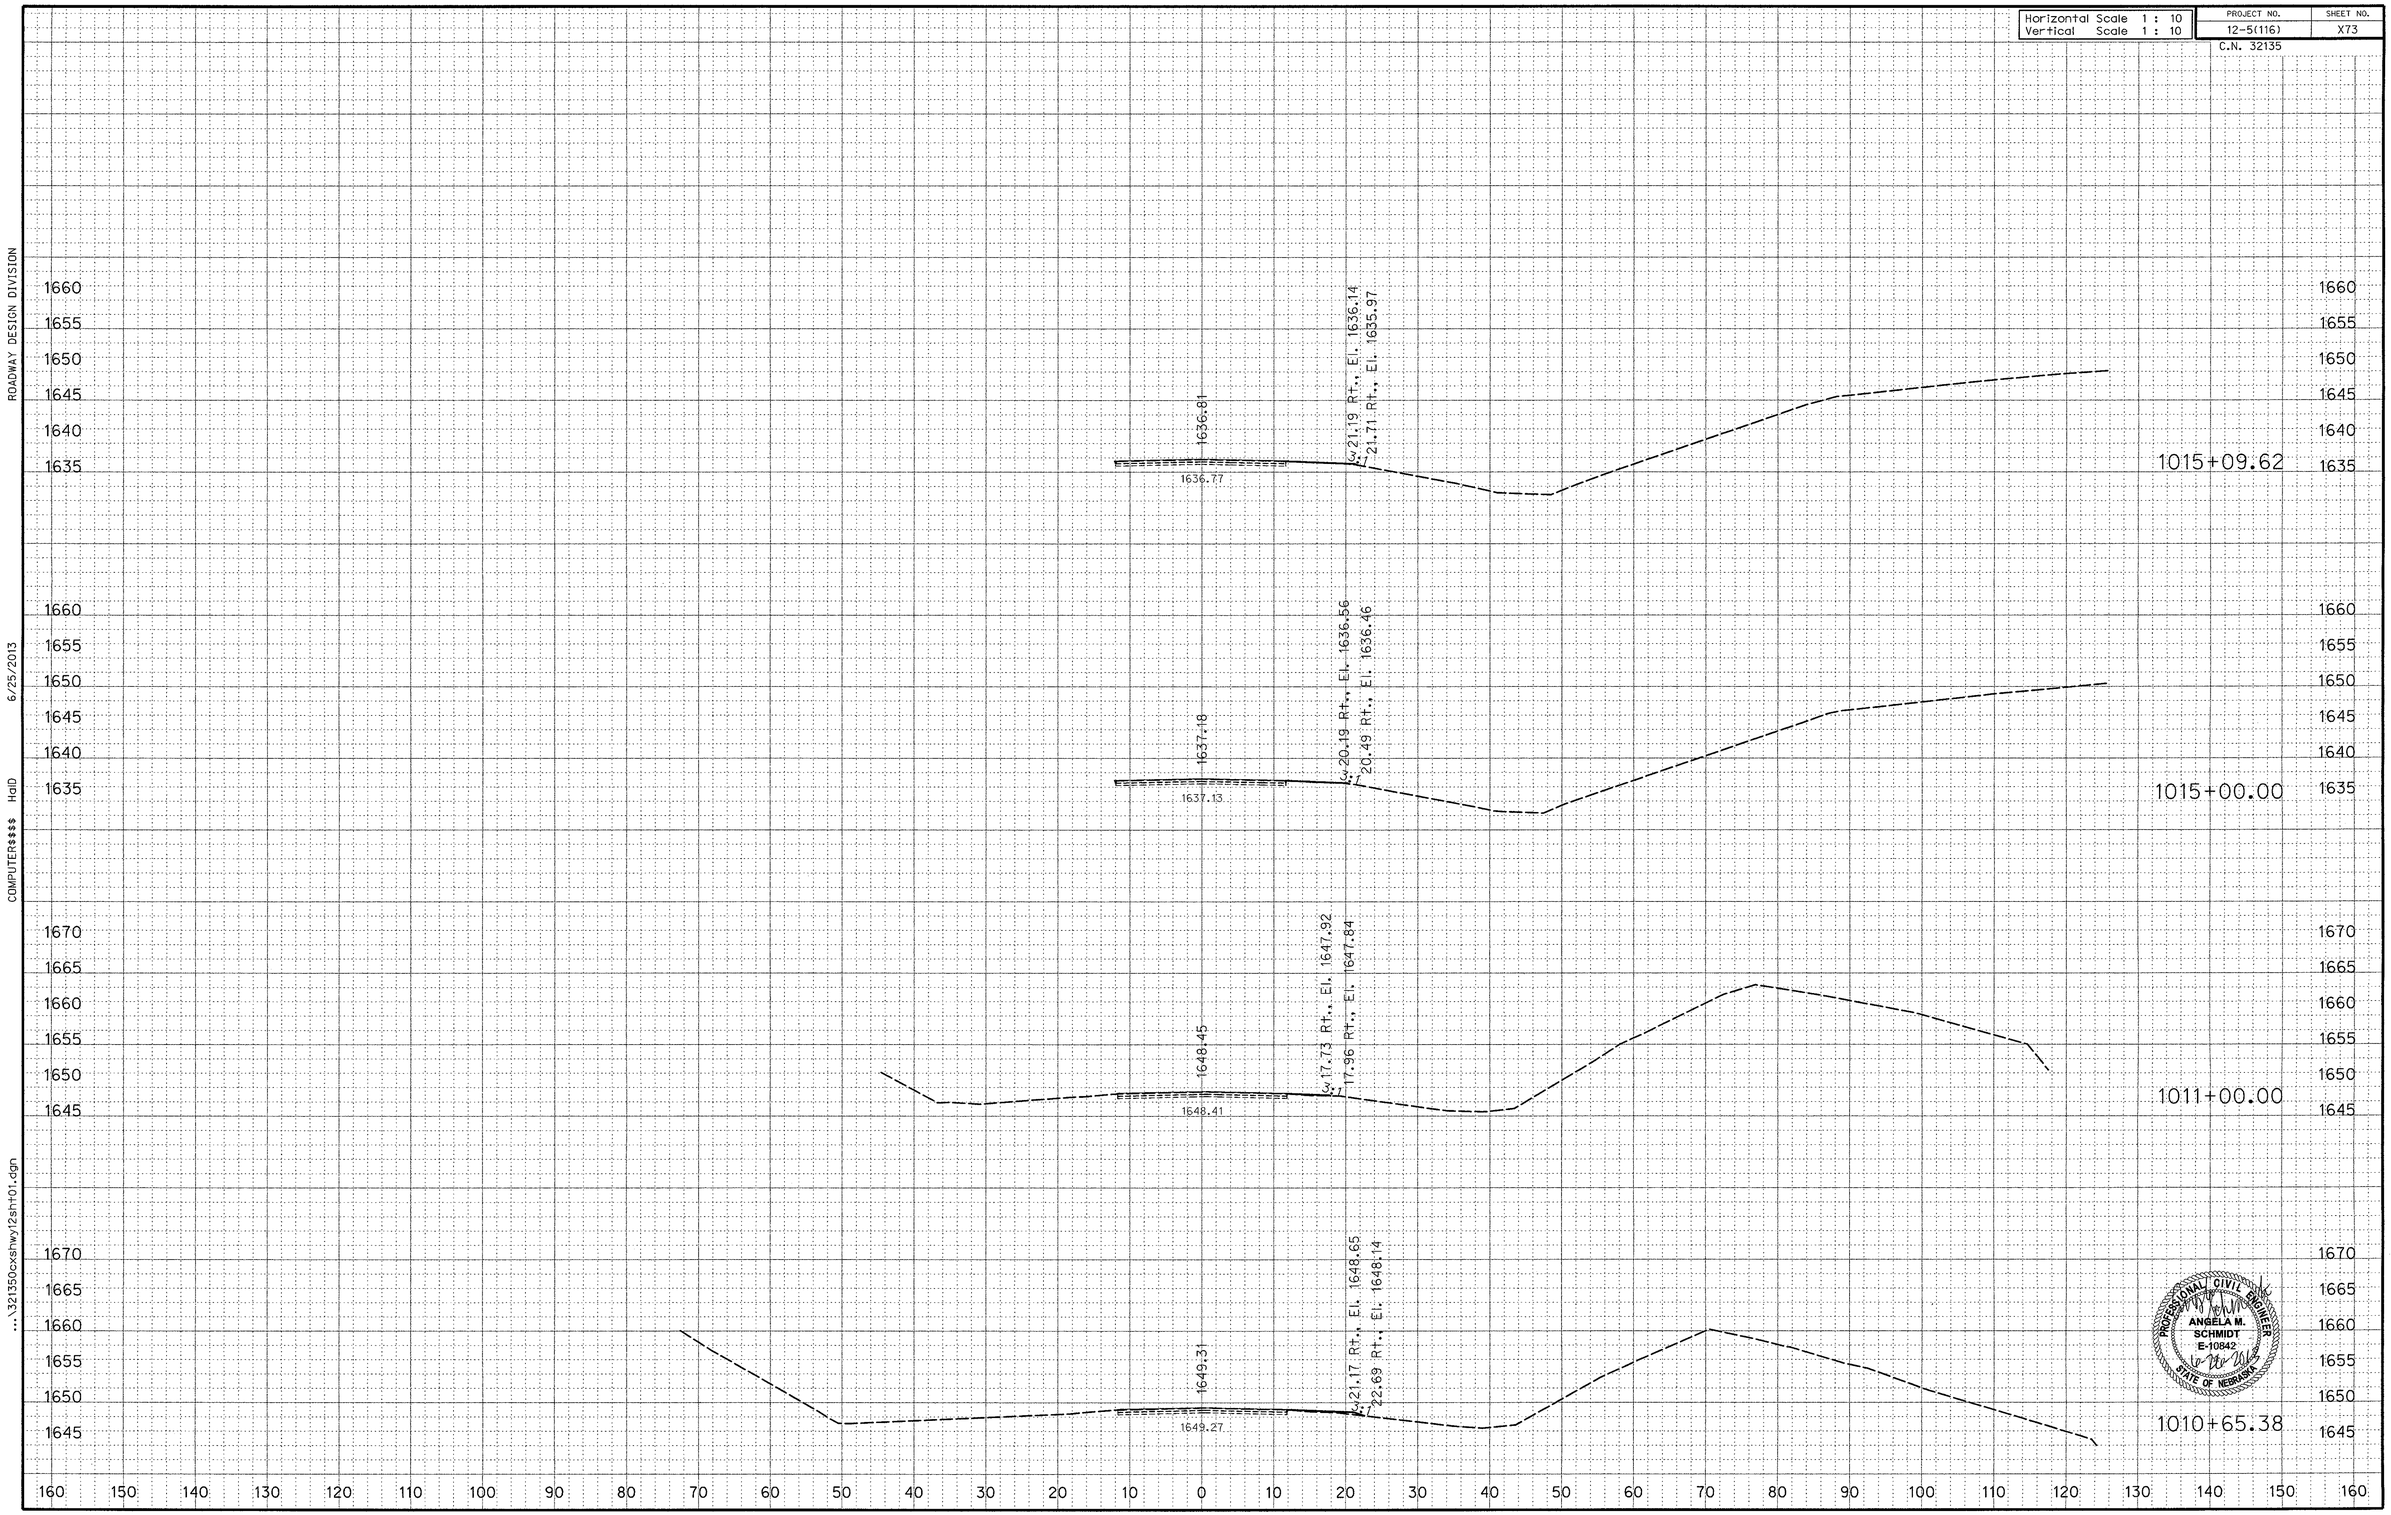

ROADWAY DESIGN DIVISION

6/25/2013

COMPUTER$$$$ HalD

...\321350cxsnwy12sht01.dgn

Horizontal Scale 1 : 10	PROJECT NO.	SHEET NO.
Vertical Scale 1 : 10	12-5(116)	X74
	C.N. 32135	

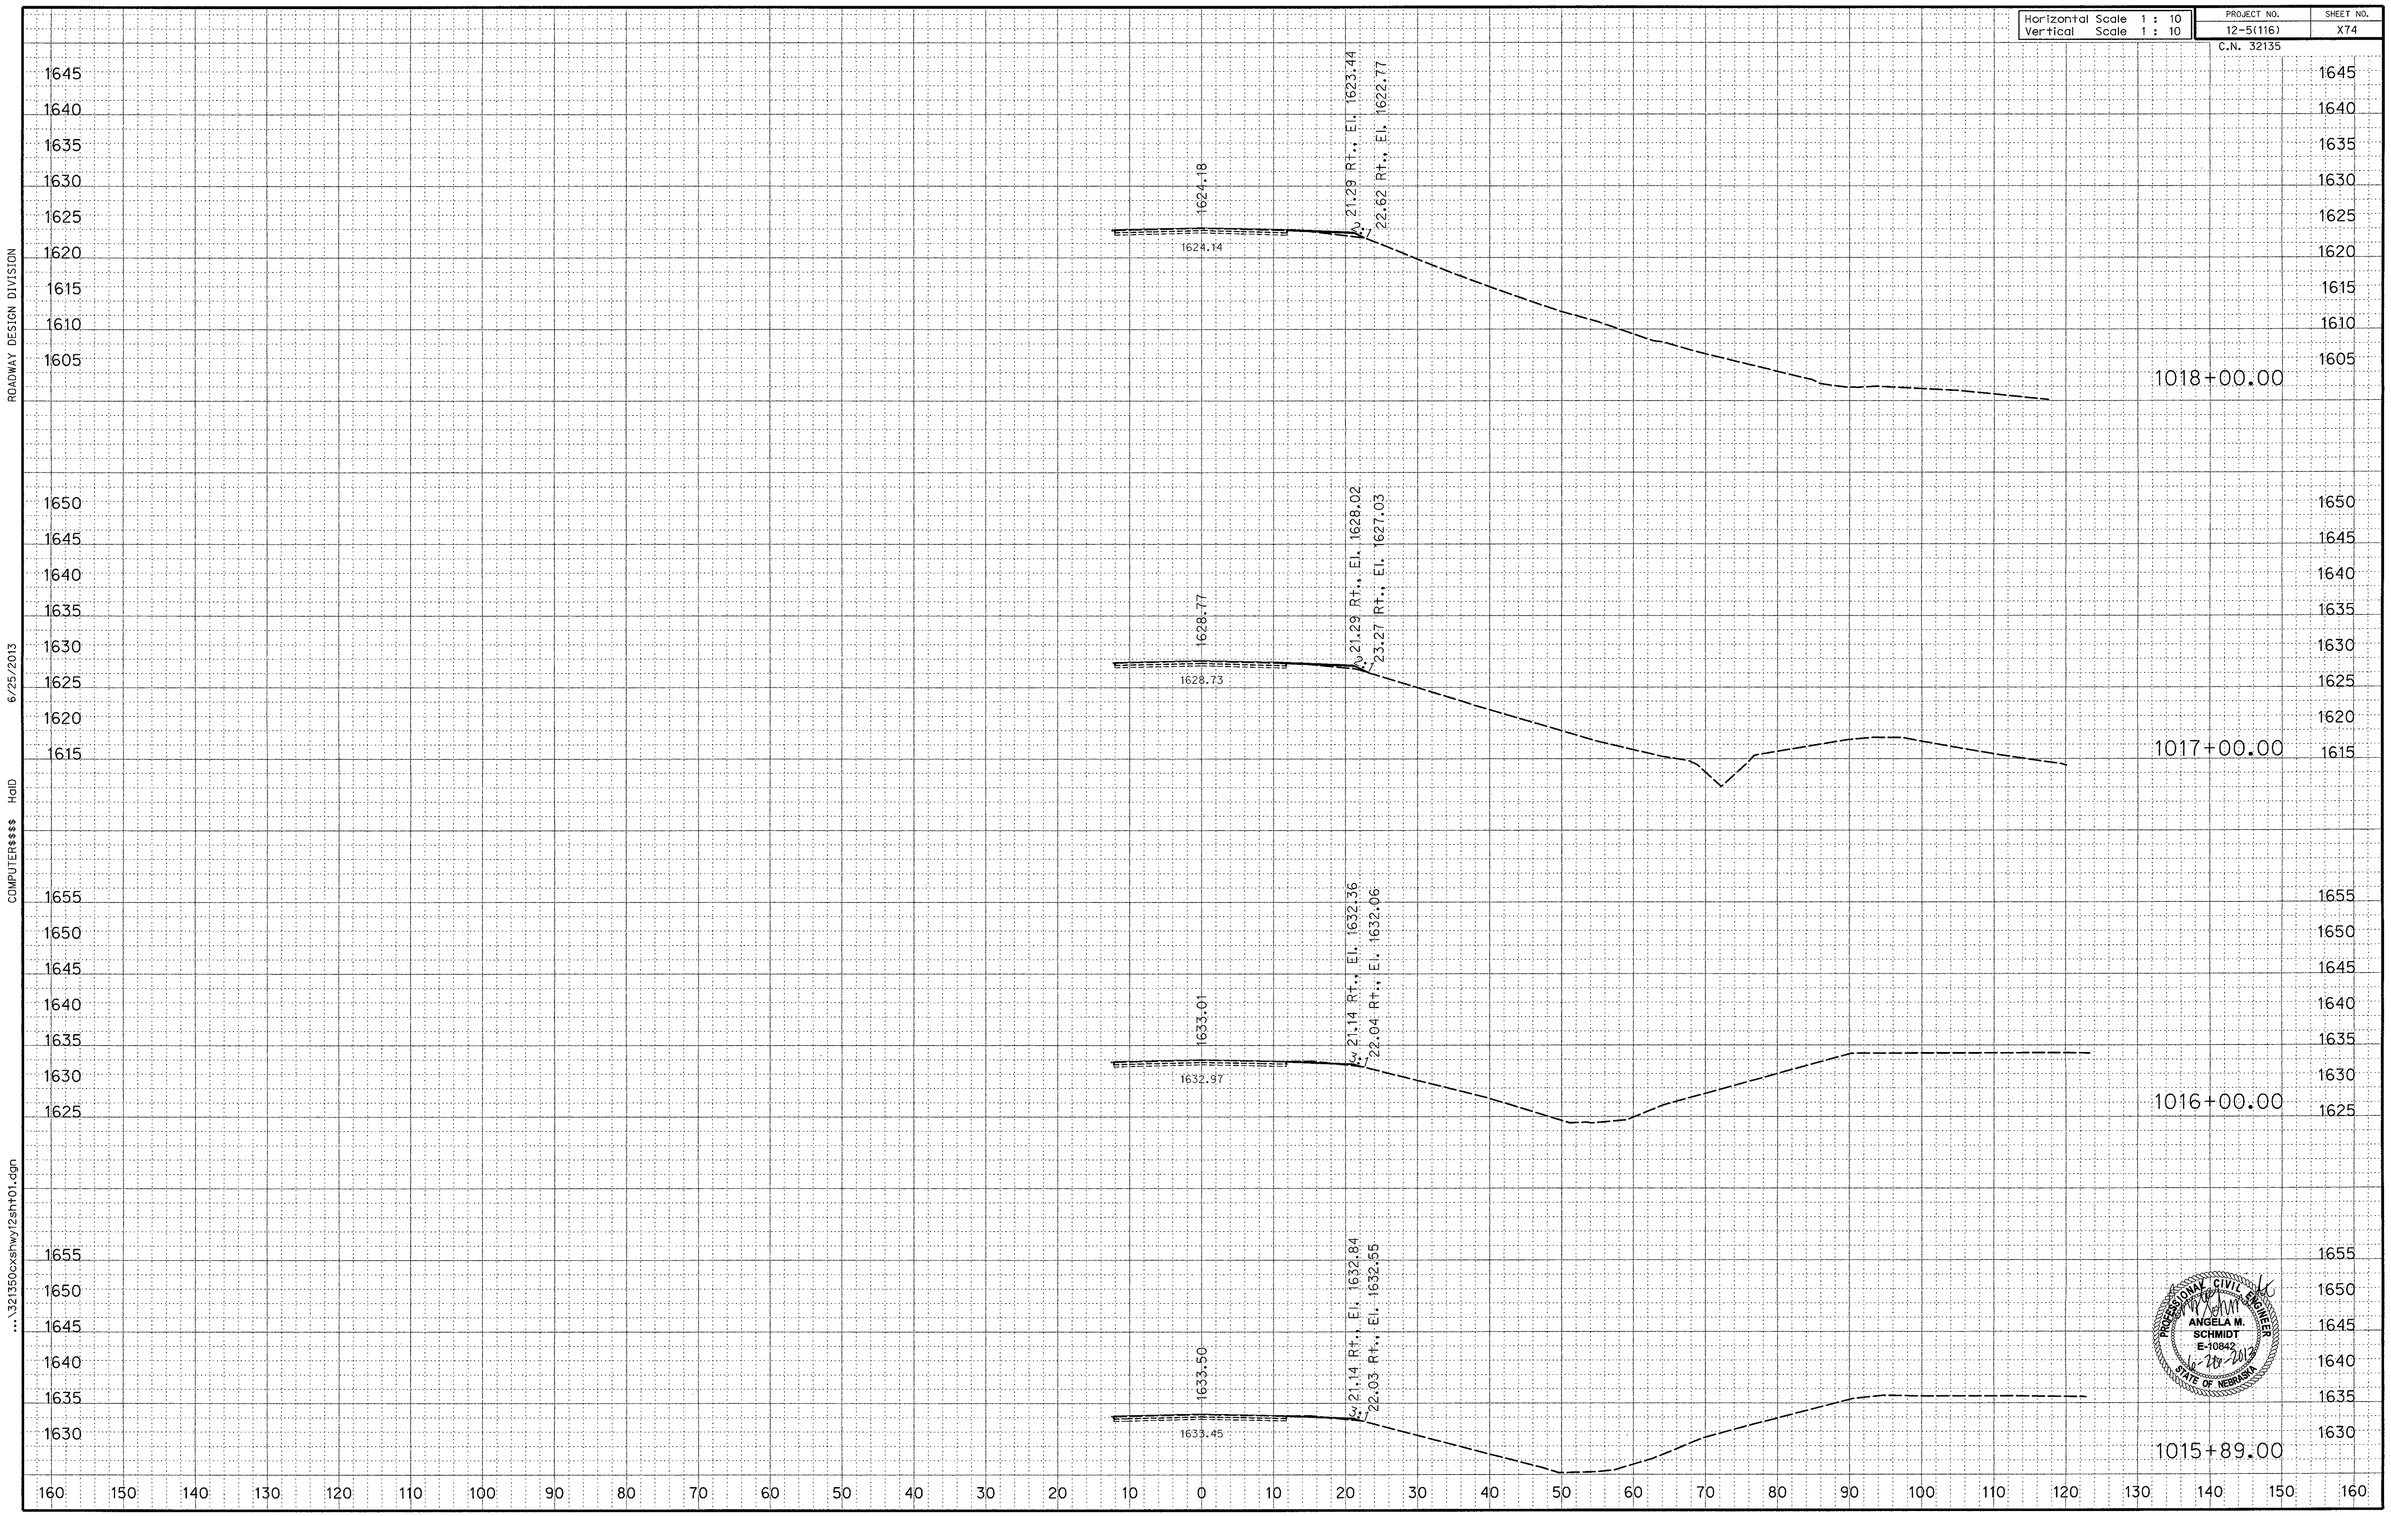

PROFESSIONAL CIVIL ENGINEER
ANGELA M. SCHMIDT
E-10842
6-20-2013
STATE OF NEBRASKA

ROADWAY DESIGN DIVISION
6/25/2013
COMPUTER$$$$ Hold
...\321350cxshwy12sht01.dgn

Horizontal Scale 1 : 10	PROJECT NO.	SHEET NO.
Vertical Scale 1 : 10	12-5(116)	X75
	C.N. 32135	

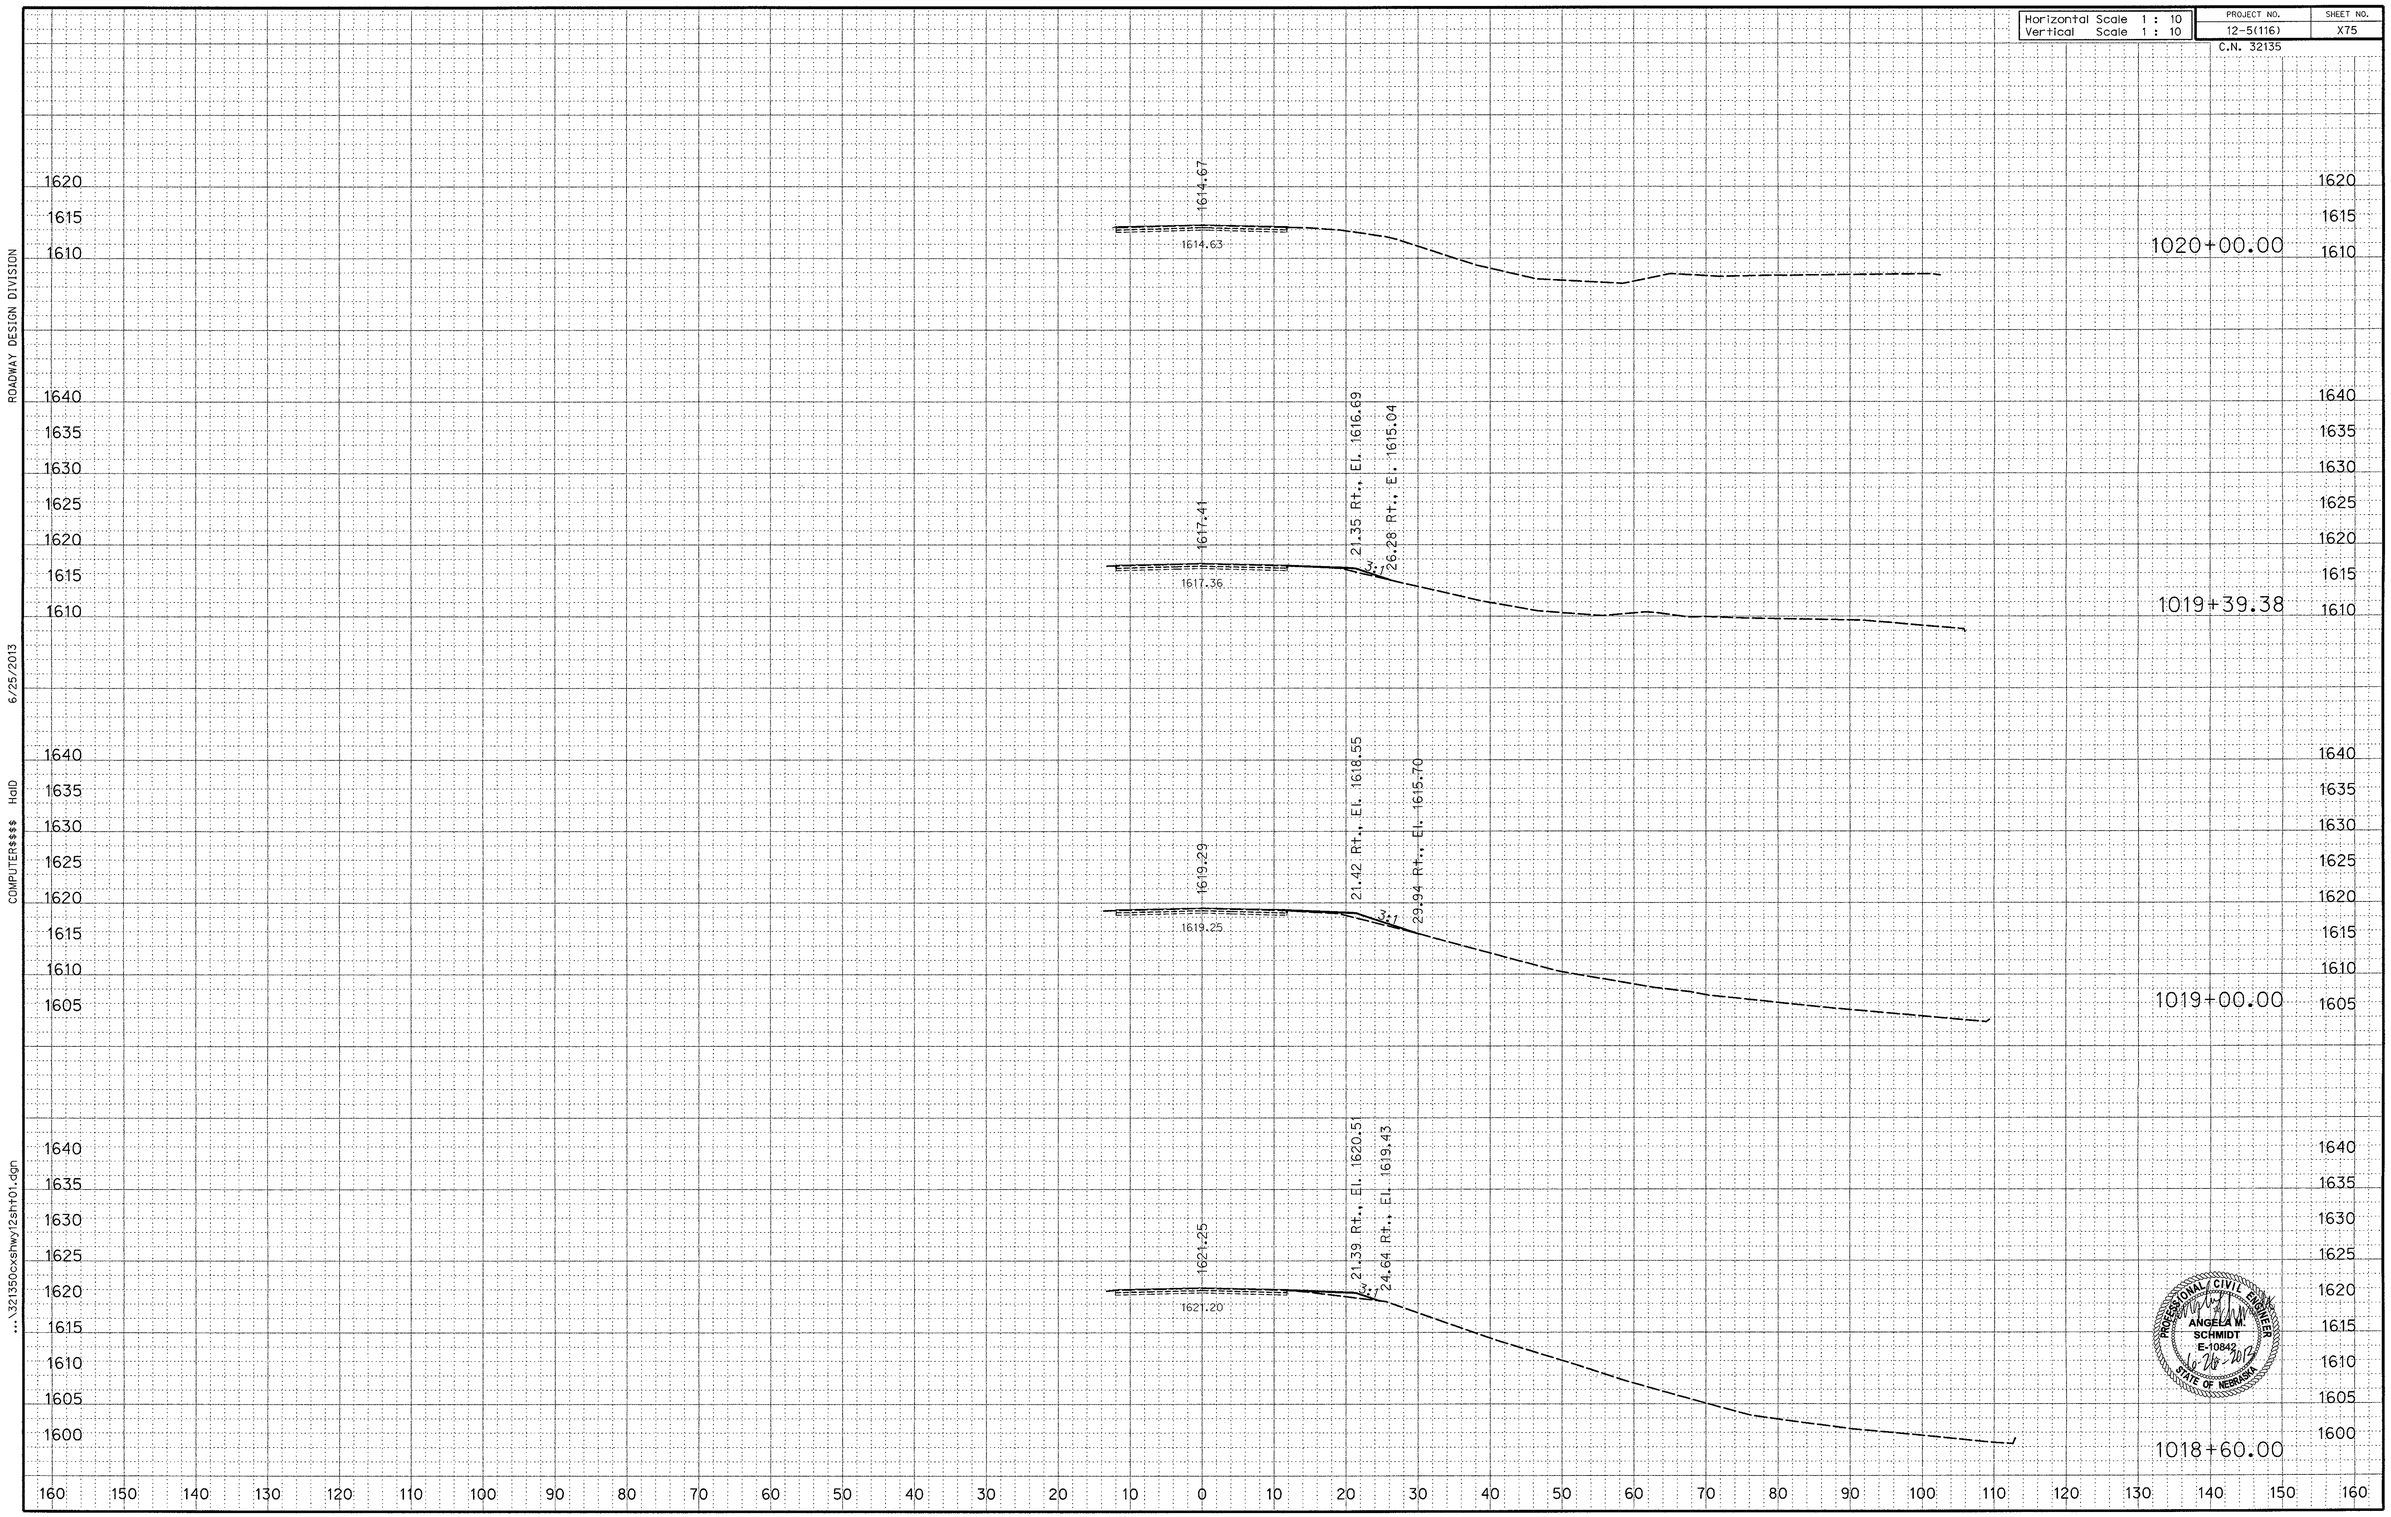

ROADWAY DESIGN DIVISION

6/25/2013

COMPUTER$$$$ HalD

...\32135ocxshwy12sht01.dgn

Horizontal Scale 1 : 10	PROJECT NO.	SHEET NO.
Vertical Scale 1 : 10	12-5(116)	X76
	C.N. 32135	

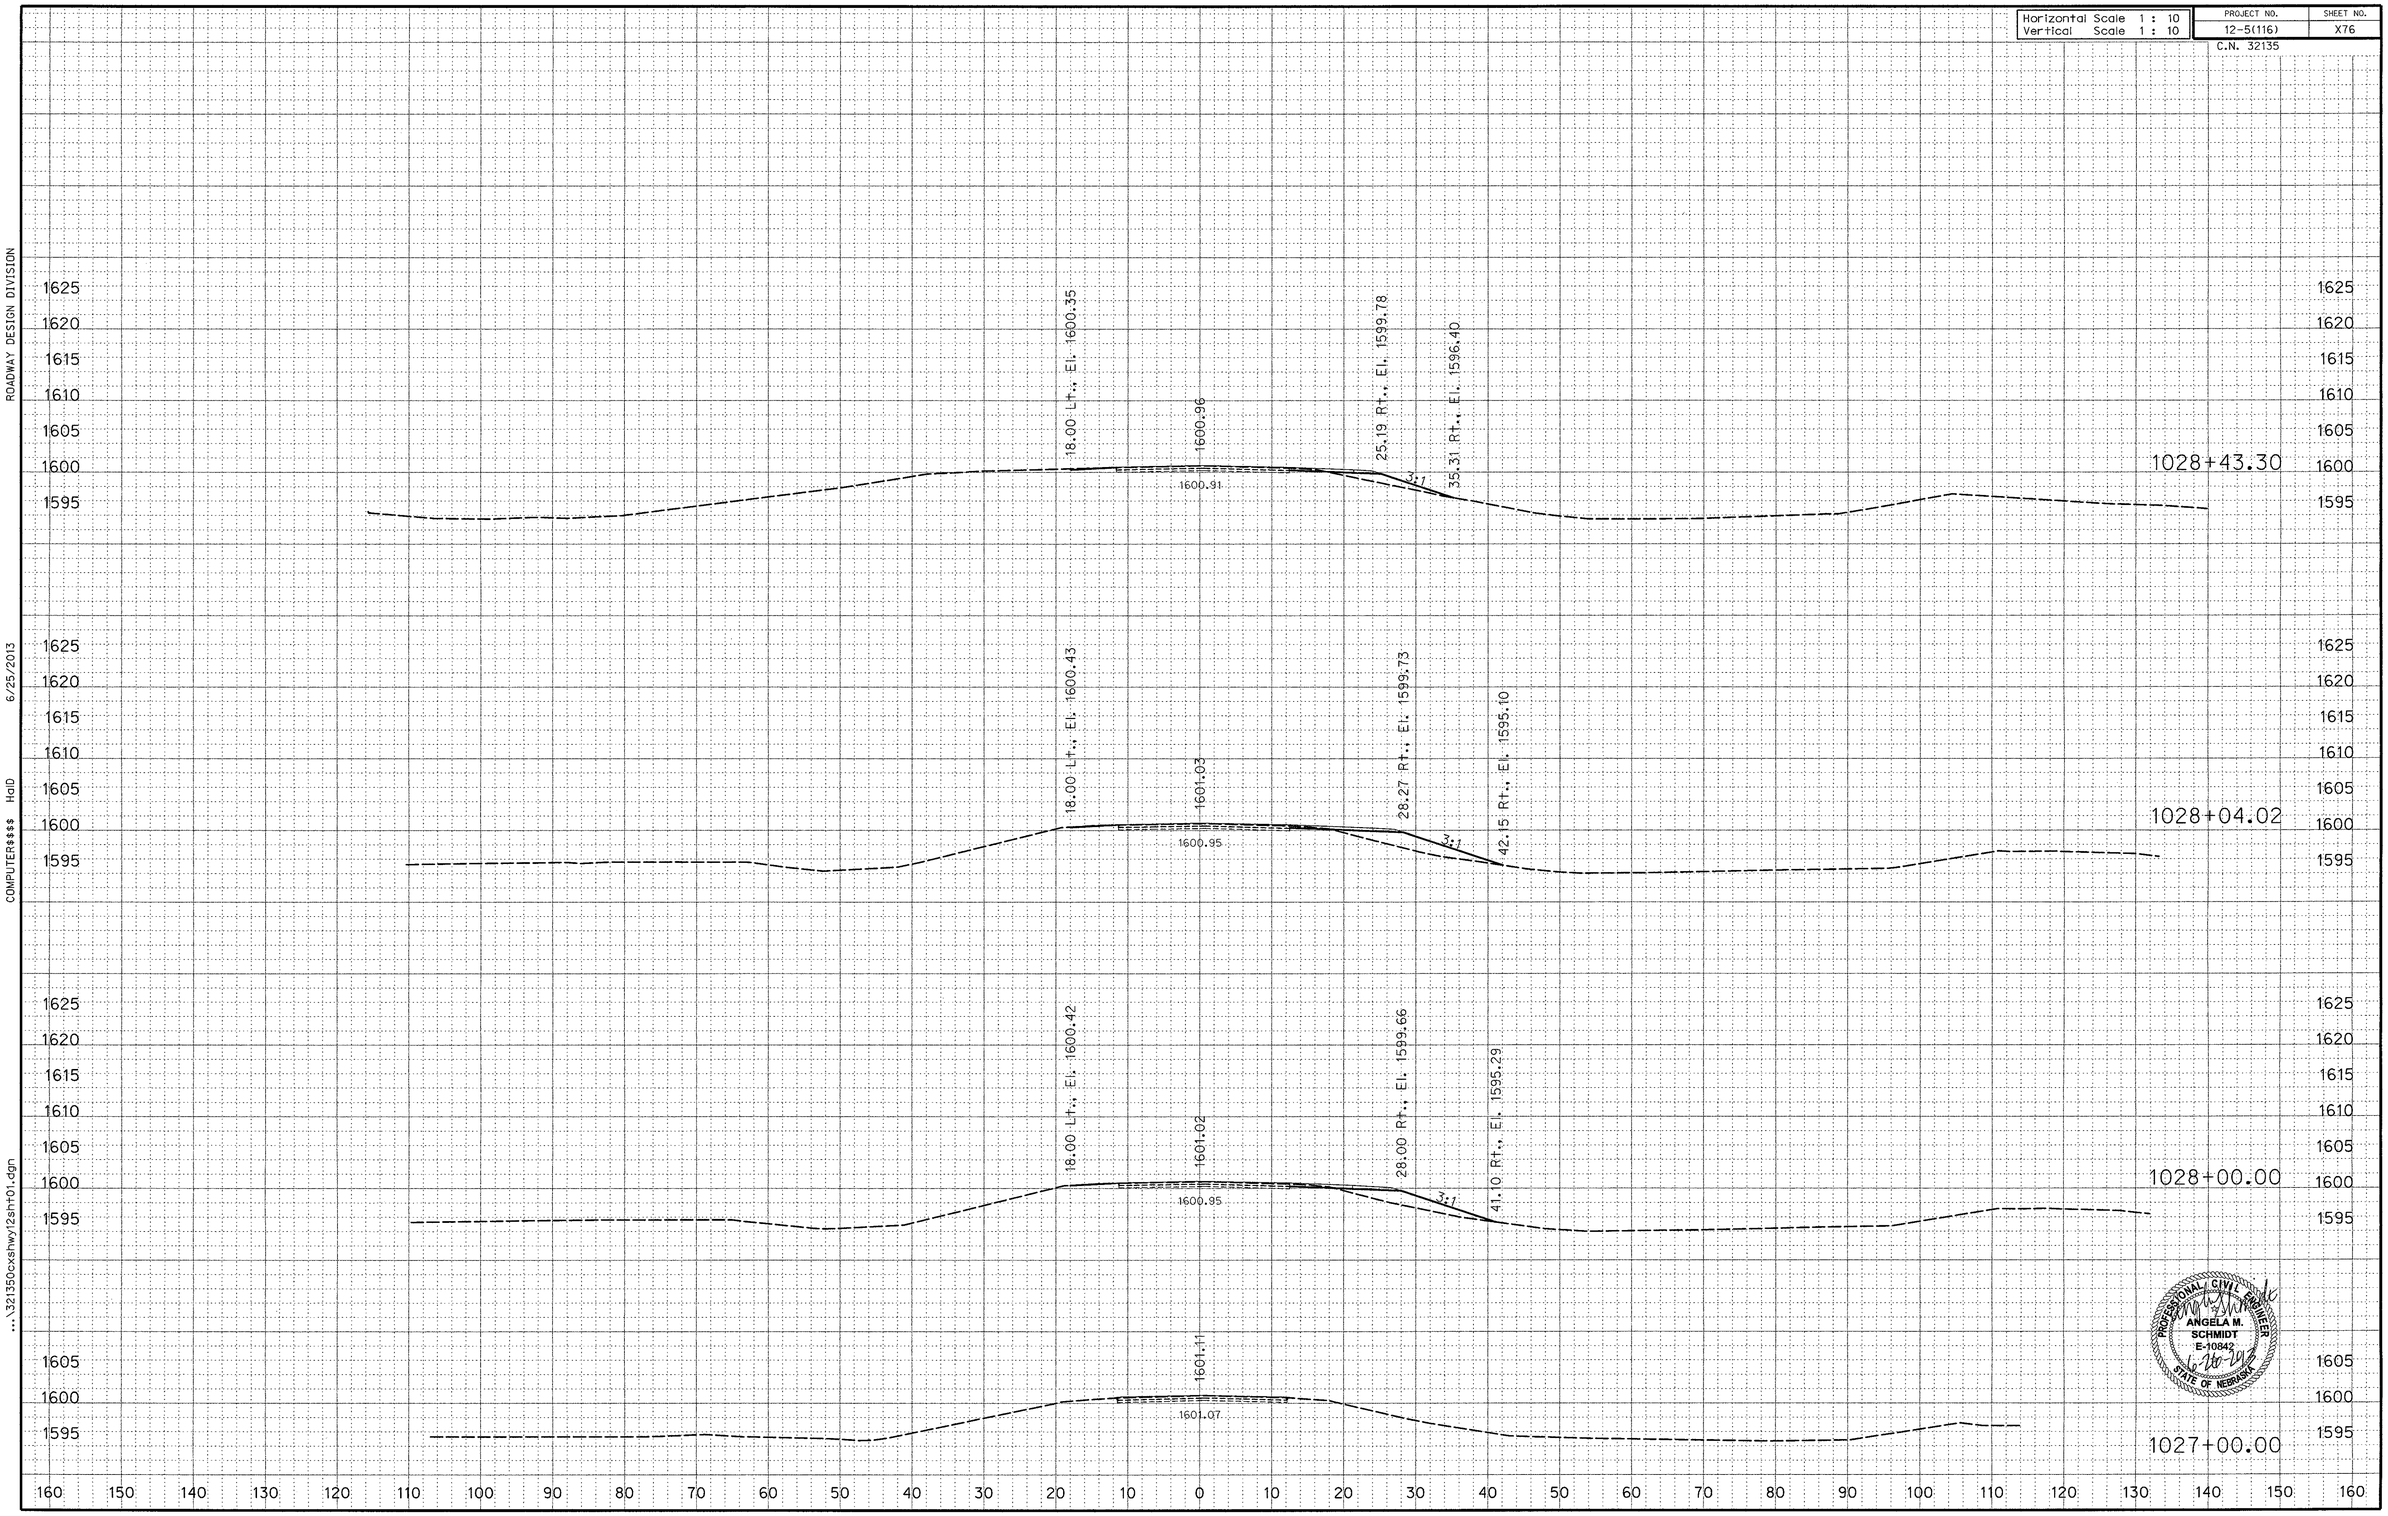

PROFESSIONAL CIVIL ENGINEER
ANGELA M. SCHMIDT
E-10942
6-26-20
STATE OF NEBRASKA

ROADWAY DESIGN DIVISION

6/25/2013

COMPUTER$$$$ HaID

...\32135cxshwy12sht01.dgn

Horizontal Scale 1 : 10 Vertical Scale 1 : 10	PROJECT NO.	SHEET NO.
	12-5(116)	X77

C.N. 32135

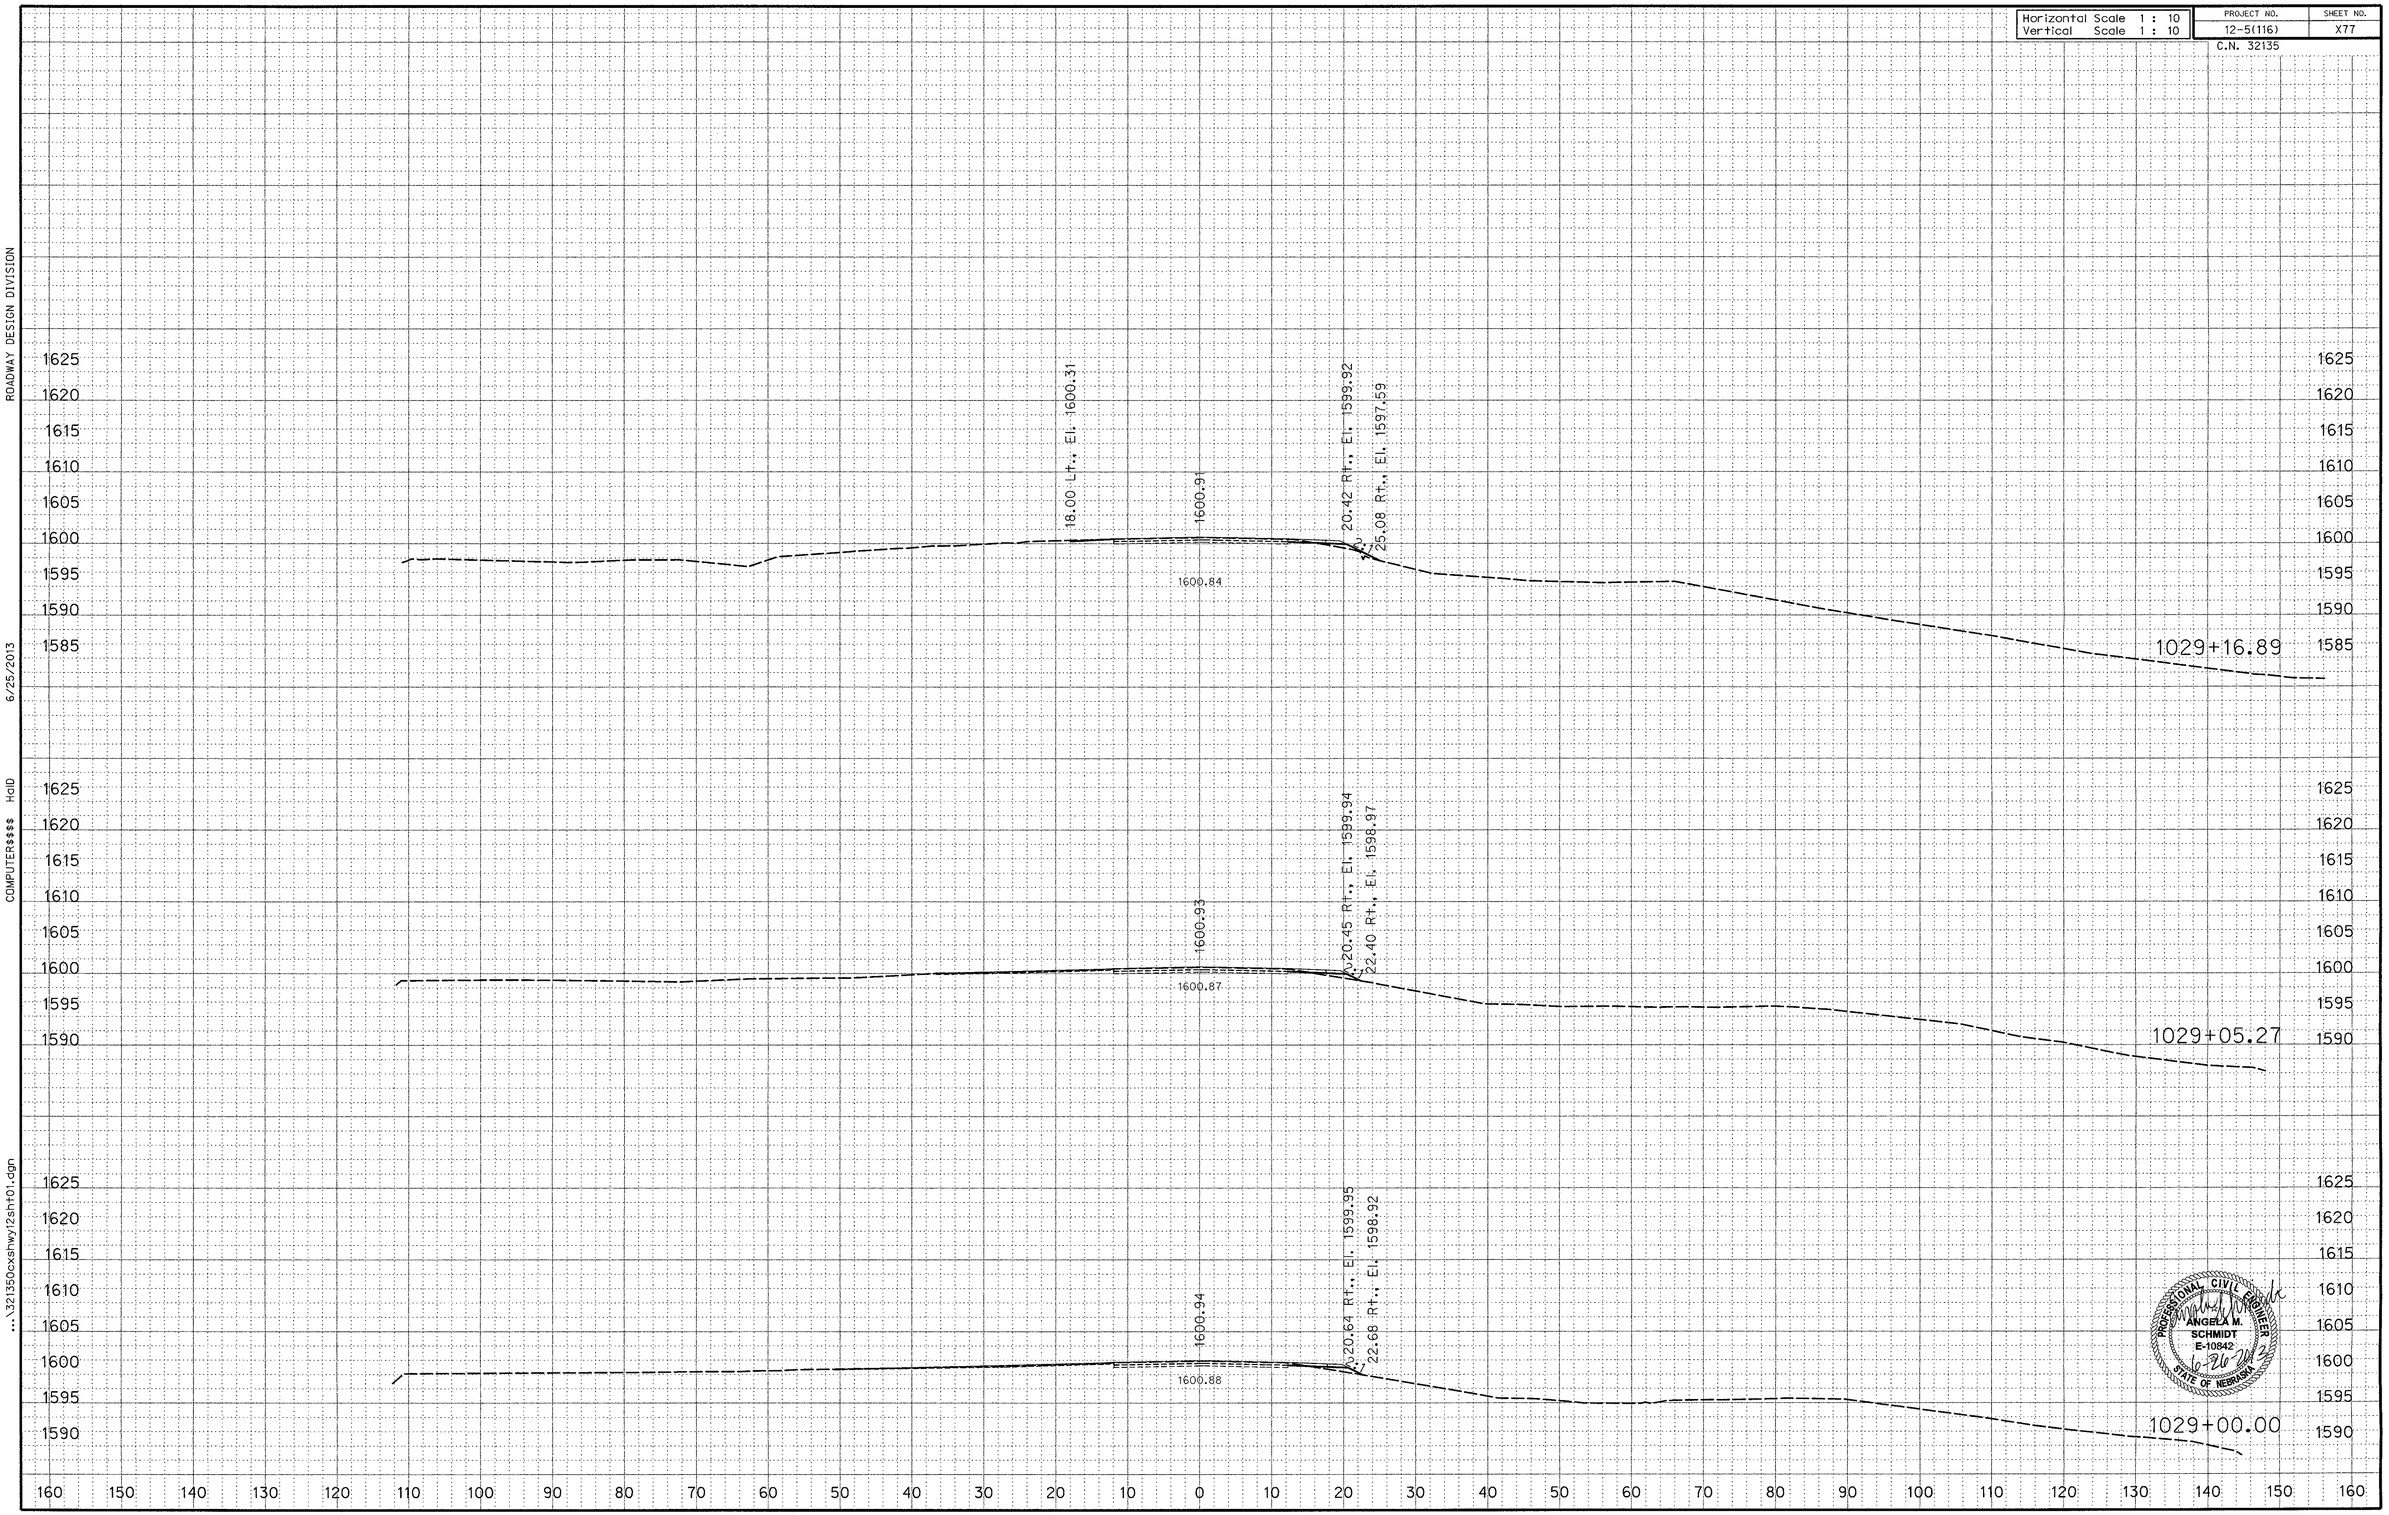

PROFESSIONAL CIVIL ENGINEER
ANGELA M. SCHMIDT
E-10842
10-26-2023
STATE OF NEBRASKA

ROADWAY DESIGN DIVISION

6/25/2013

COMPUTER$$$$ HaID

...\32135Oexshwy12sht01.dgn

Horizontal Scale 1 : 10	PROJECT NO.	SHEET NO.
Vertical Scale 1 : 10	12-5(116)	X78
	C.N. 32135	

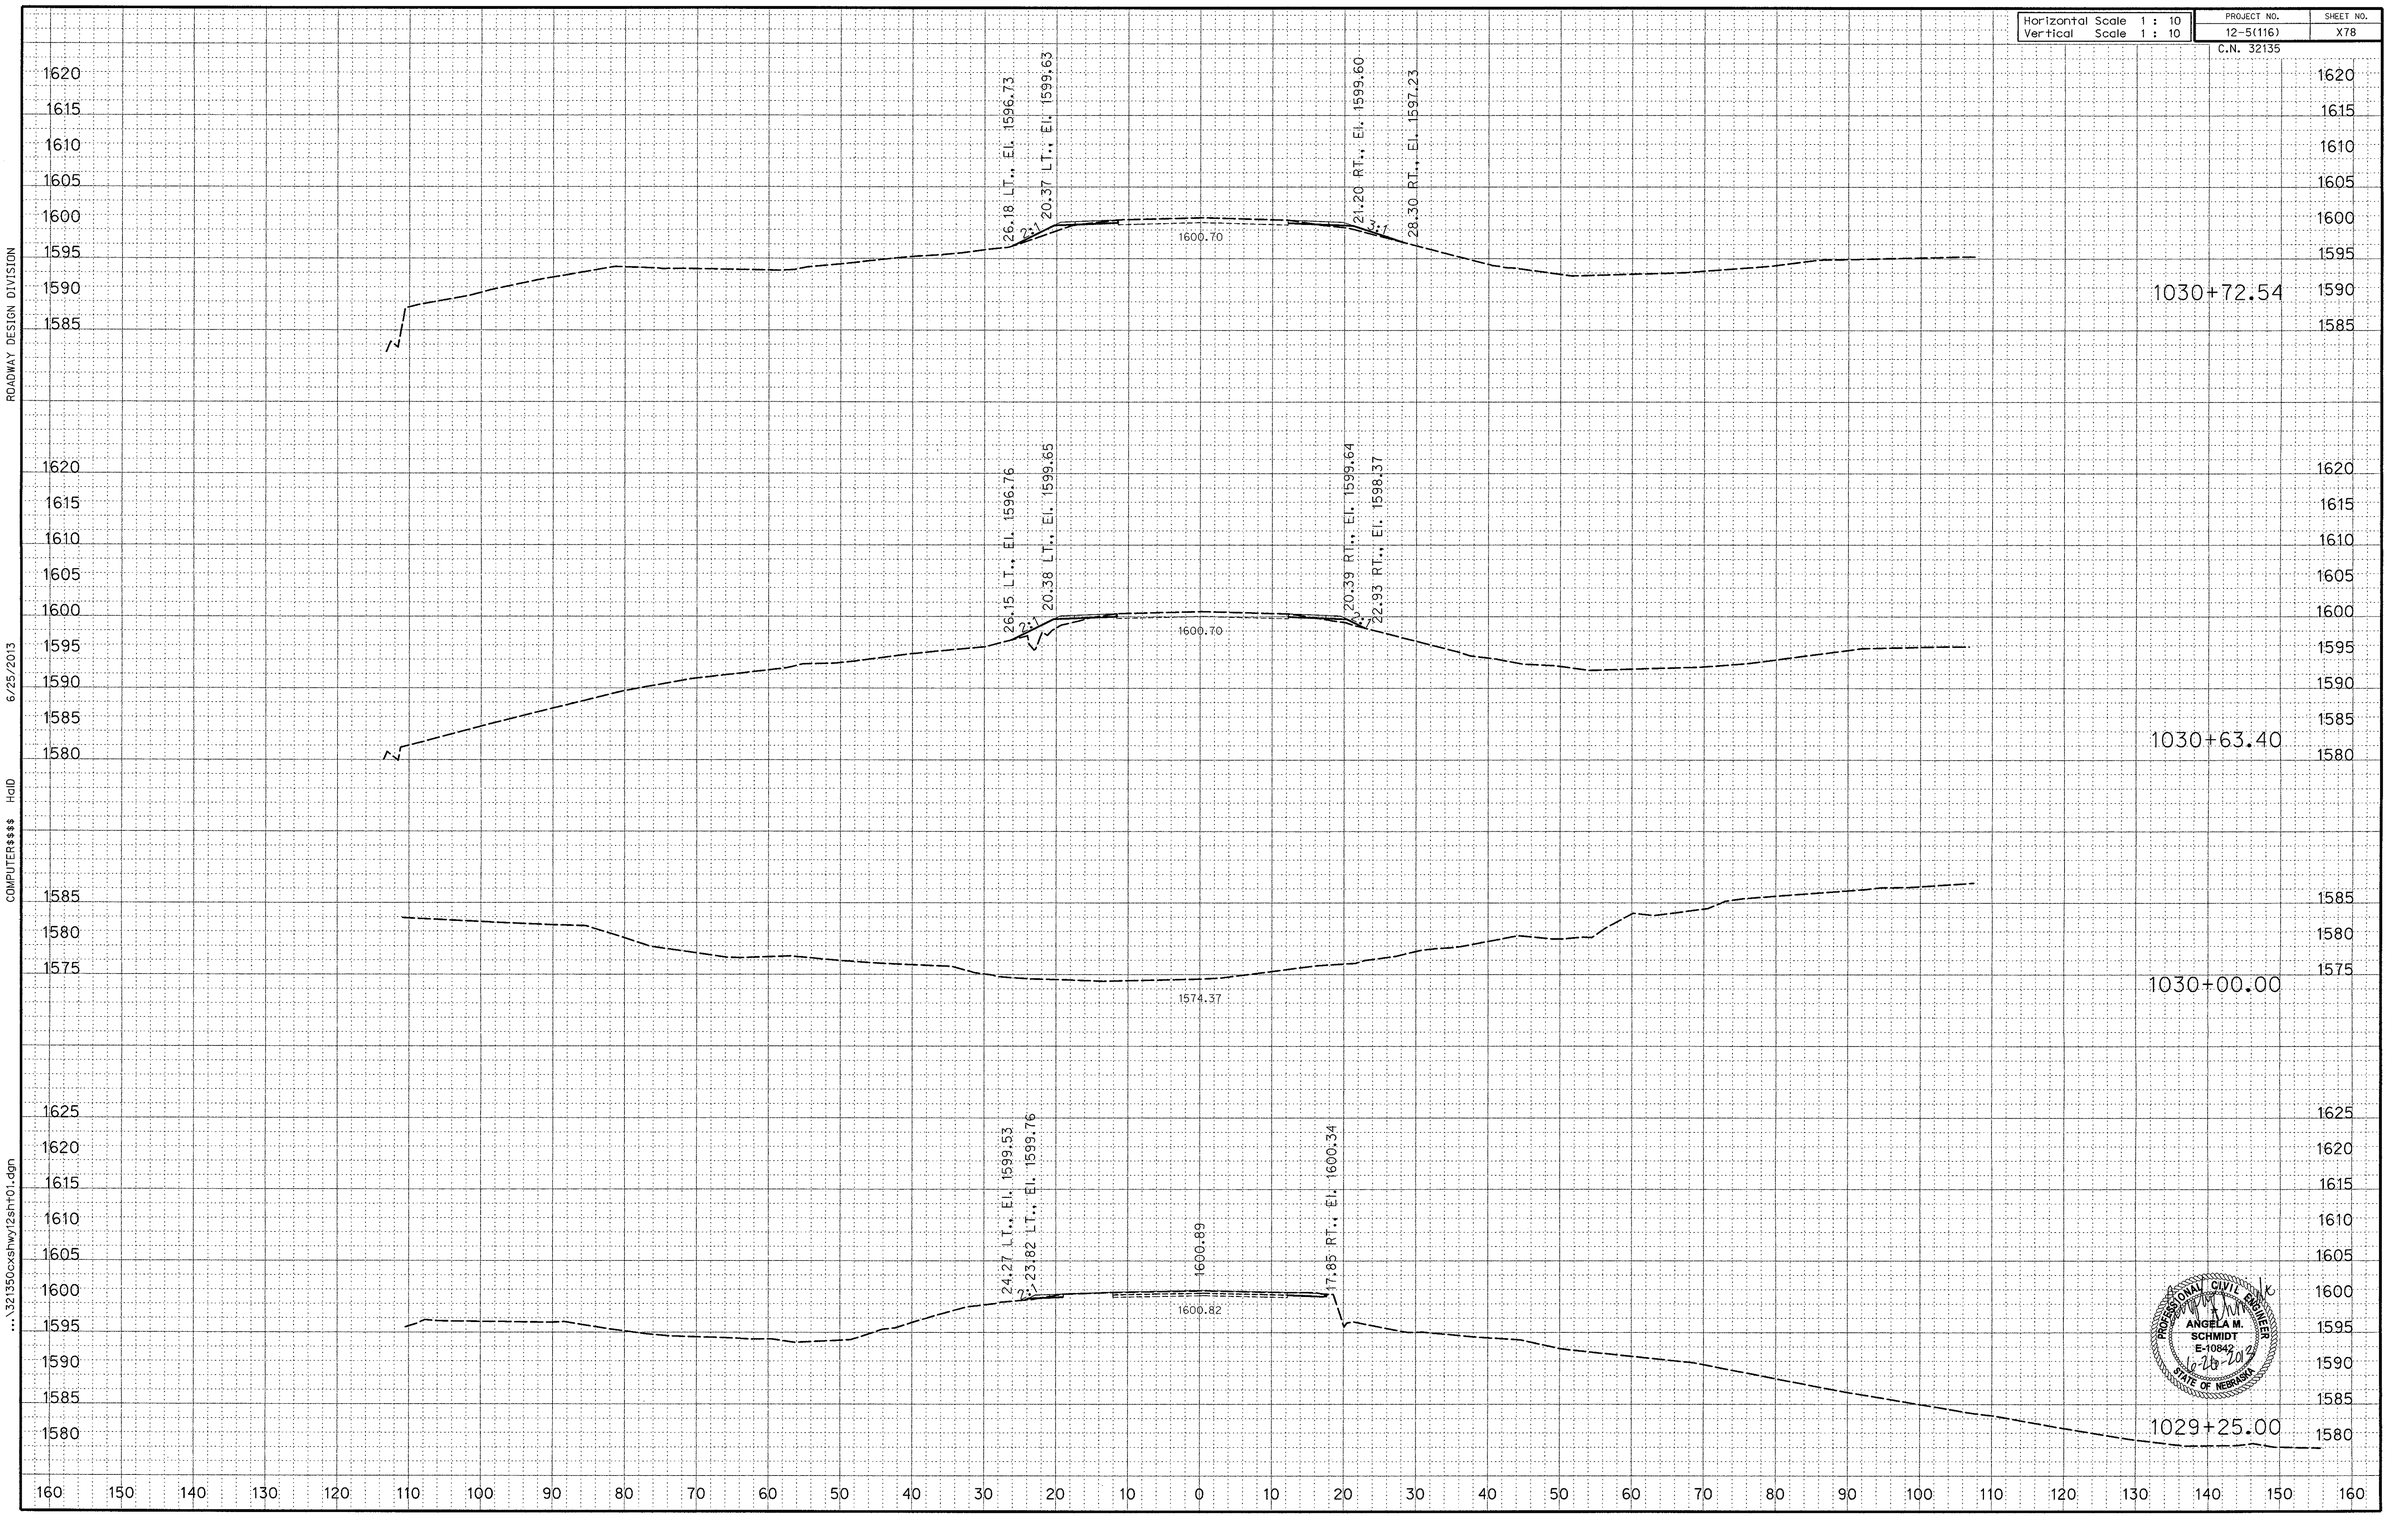

ROADWAY DESIGN DIVISION

6/25/2013

COMPUTER$$$$ HaID

...\32135cxshwy12sh+01.dgn

Horizontal Scale 1 : 10 Vertical Scale 1 : 10	PROJECT NO.	SHEET NO.
	12-5(116)	X79

C.N. 32135

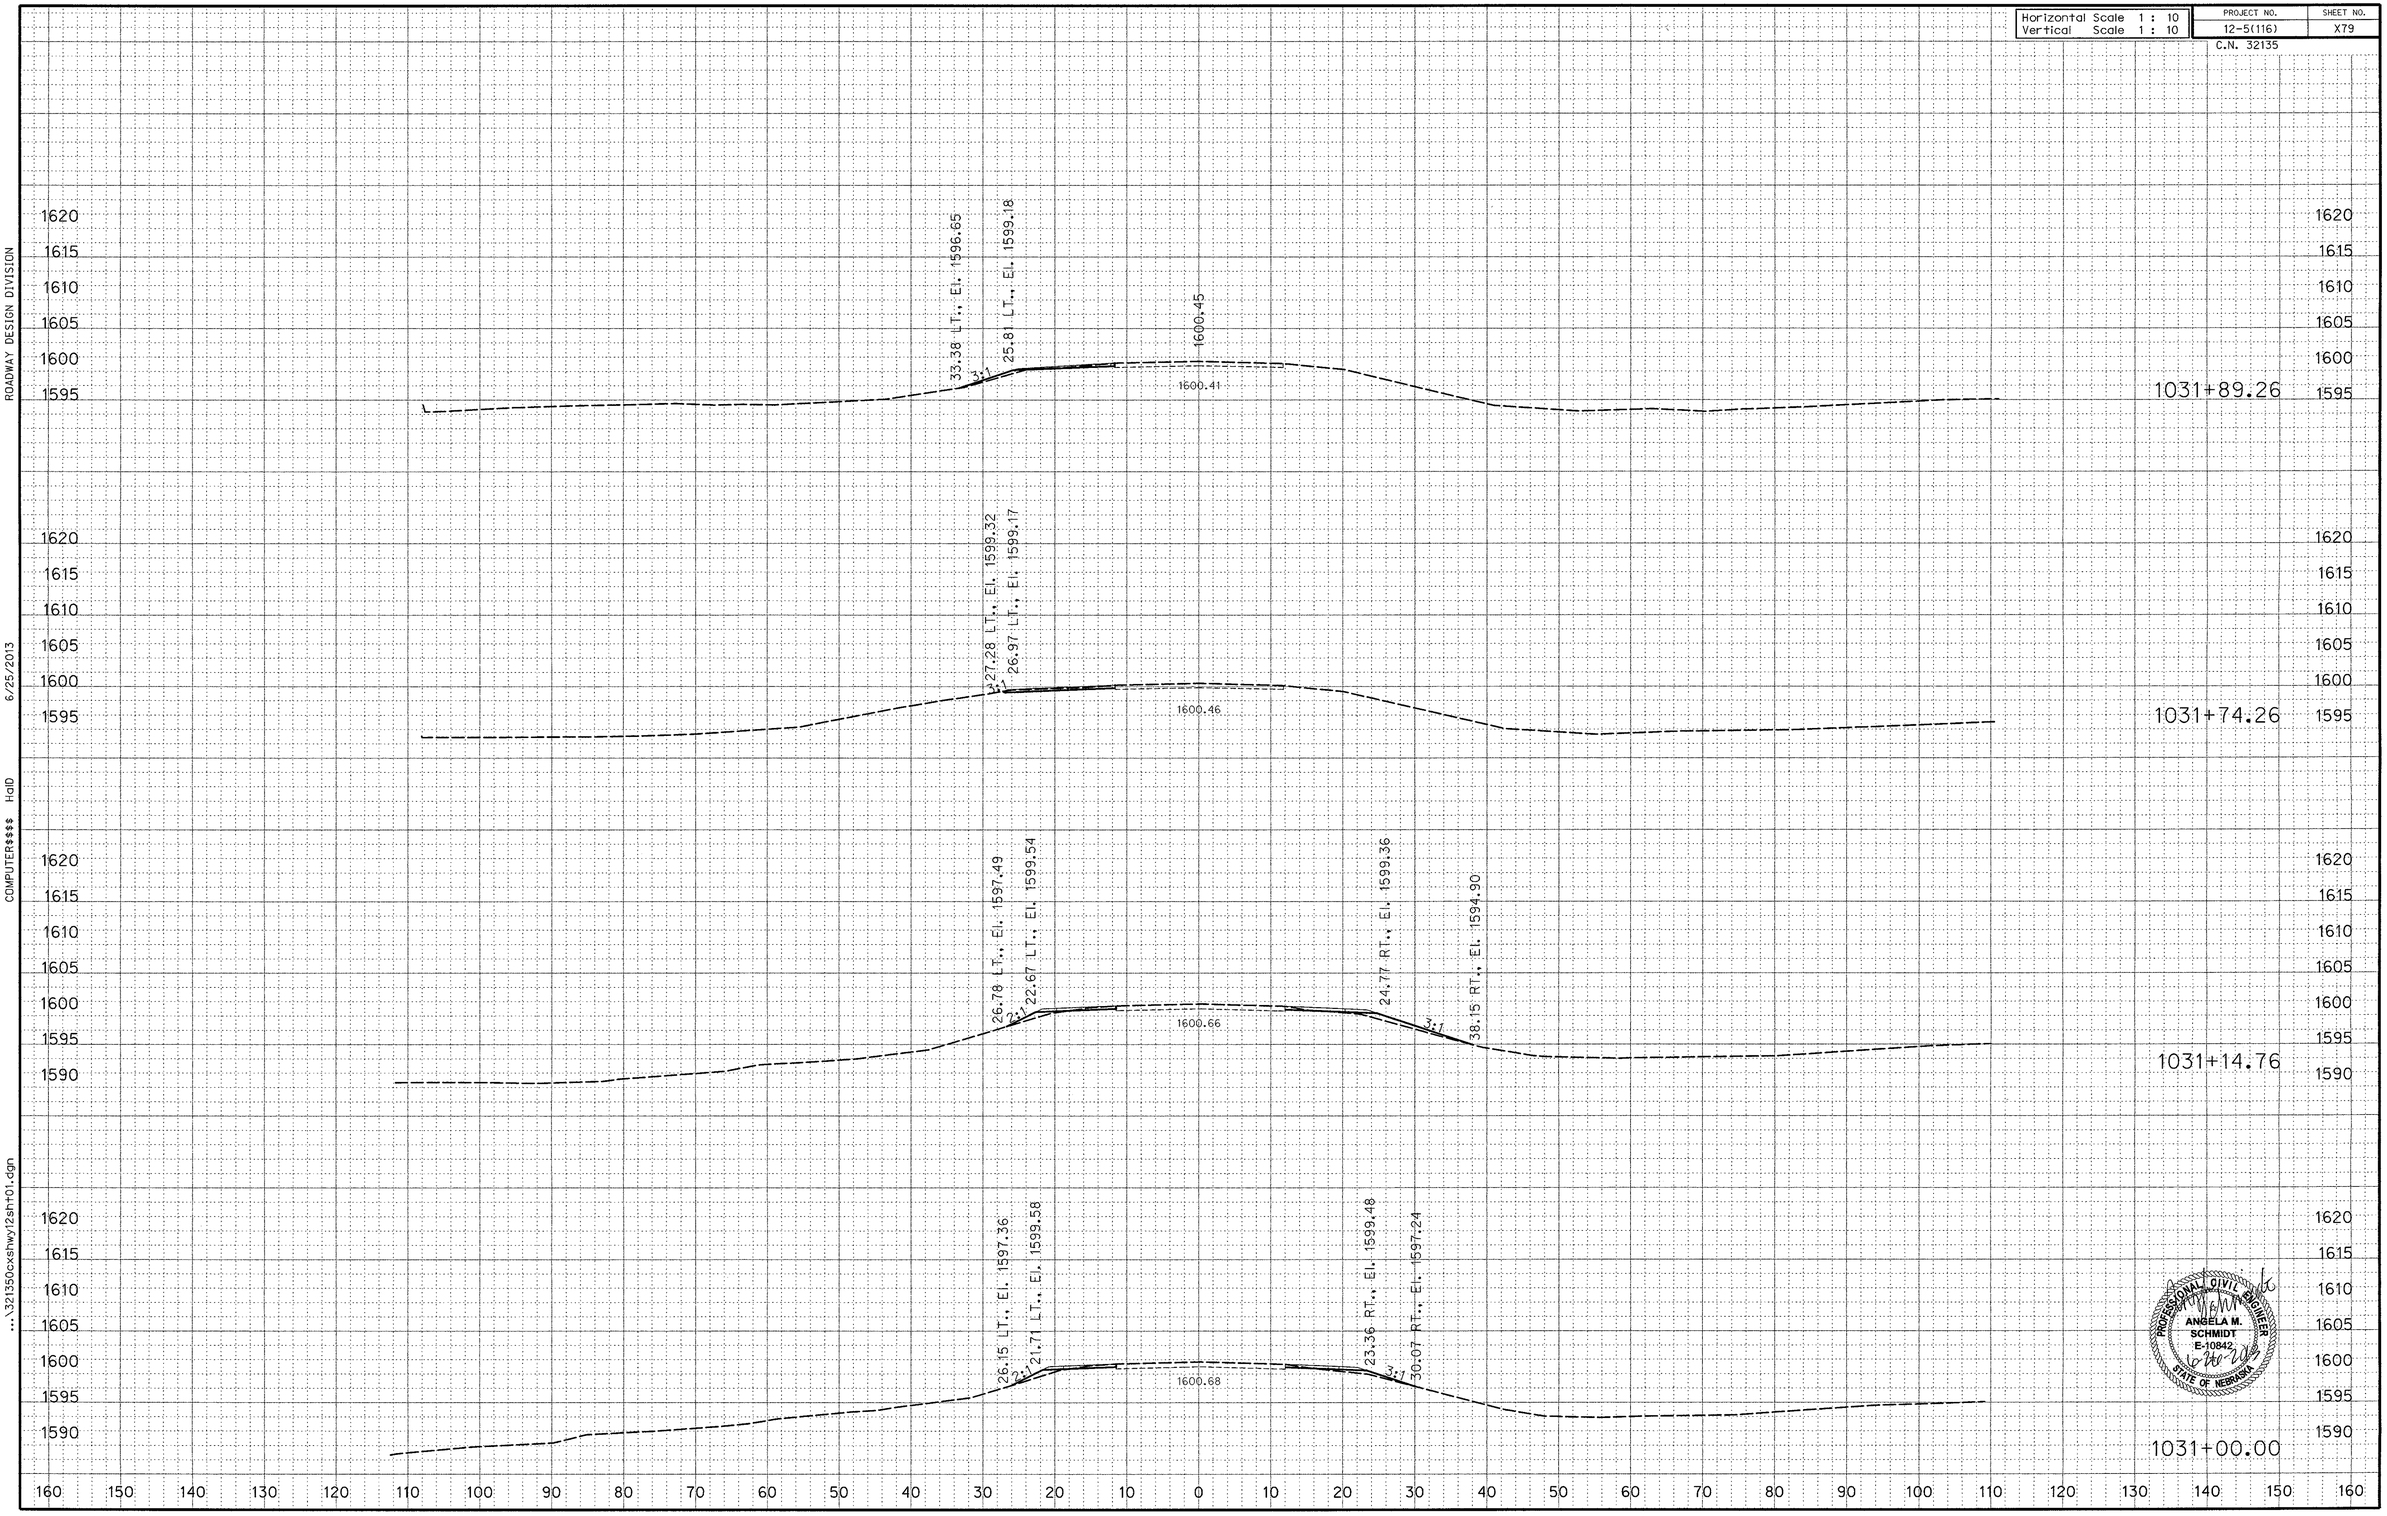

PROFESSIONAL CIVIL ENGINEER
ANGELA M. SCHMIDT
E-10842
6-26-2013
STATE OF NEBRASKA

ROADWAY DESIGN DIVISION
6/25/2013
COMPUTER$$$$ HalD
...\321350cxshwy12sht01.dgn

Horizontal Scale 1 : 10	PROJECT NO.	SHEET NO.
Vertical Scale 1 : 10	12-5(116)	X80

C.N. 32135

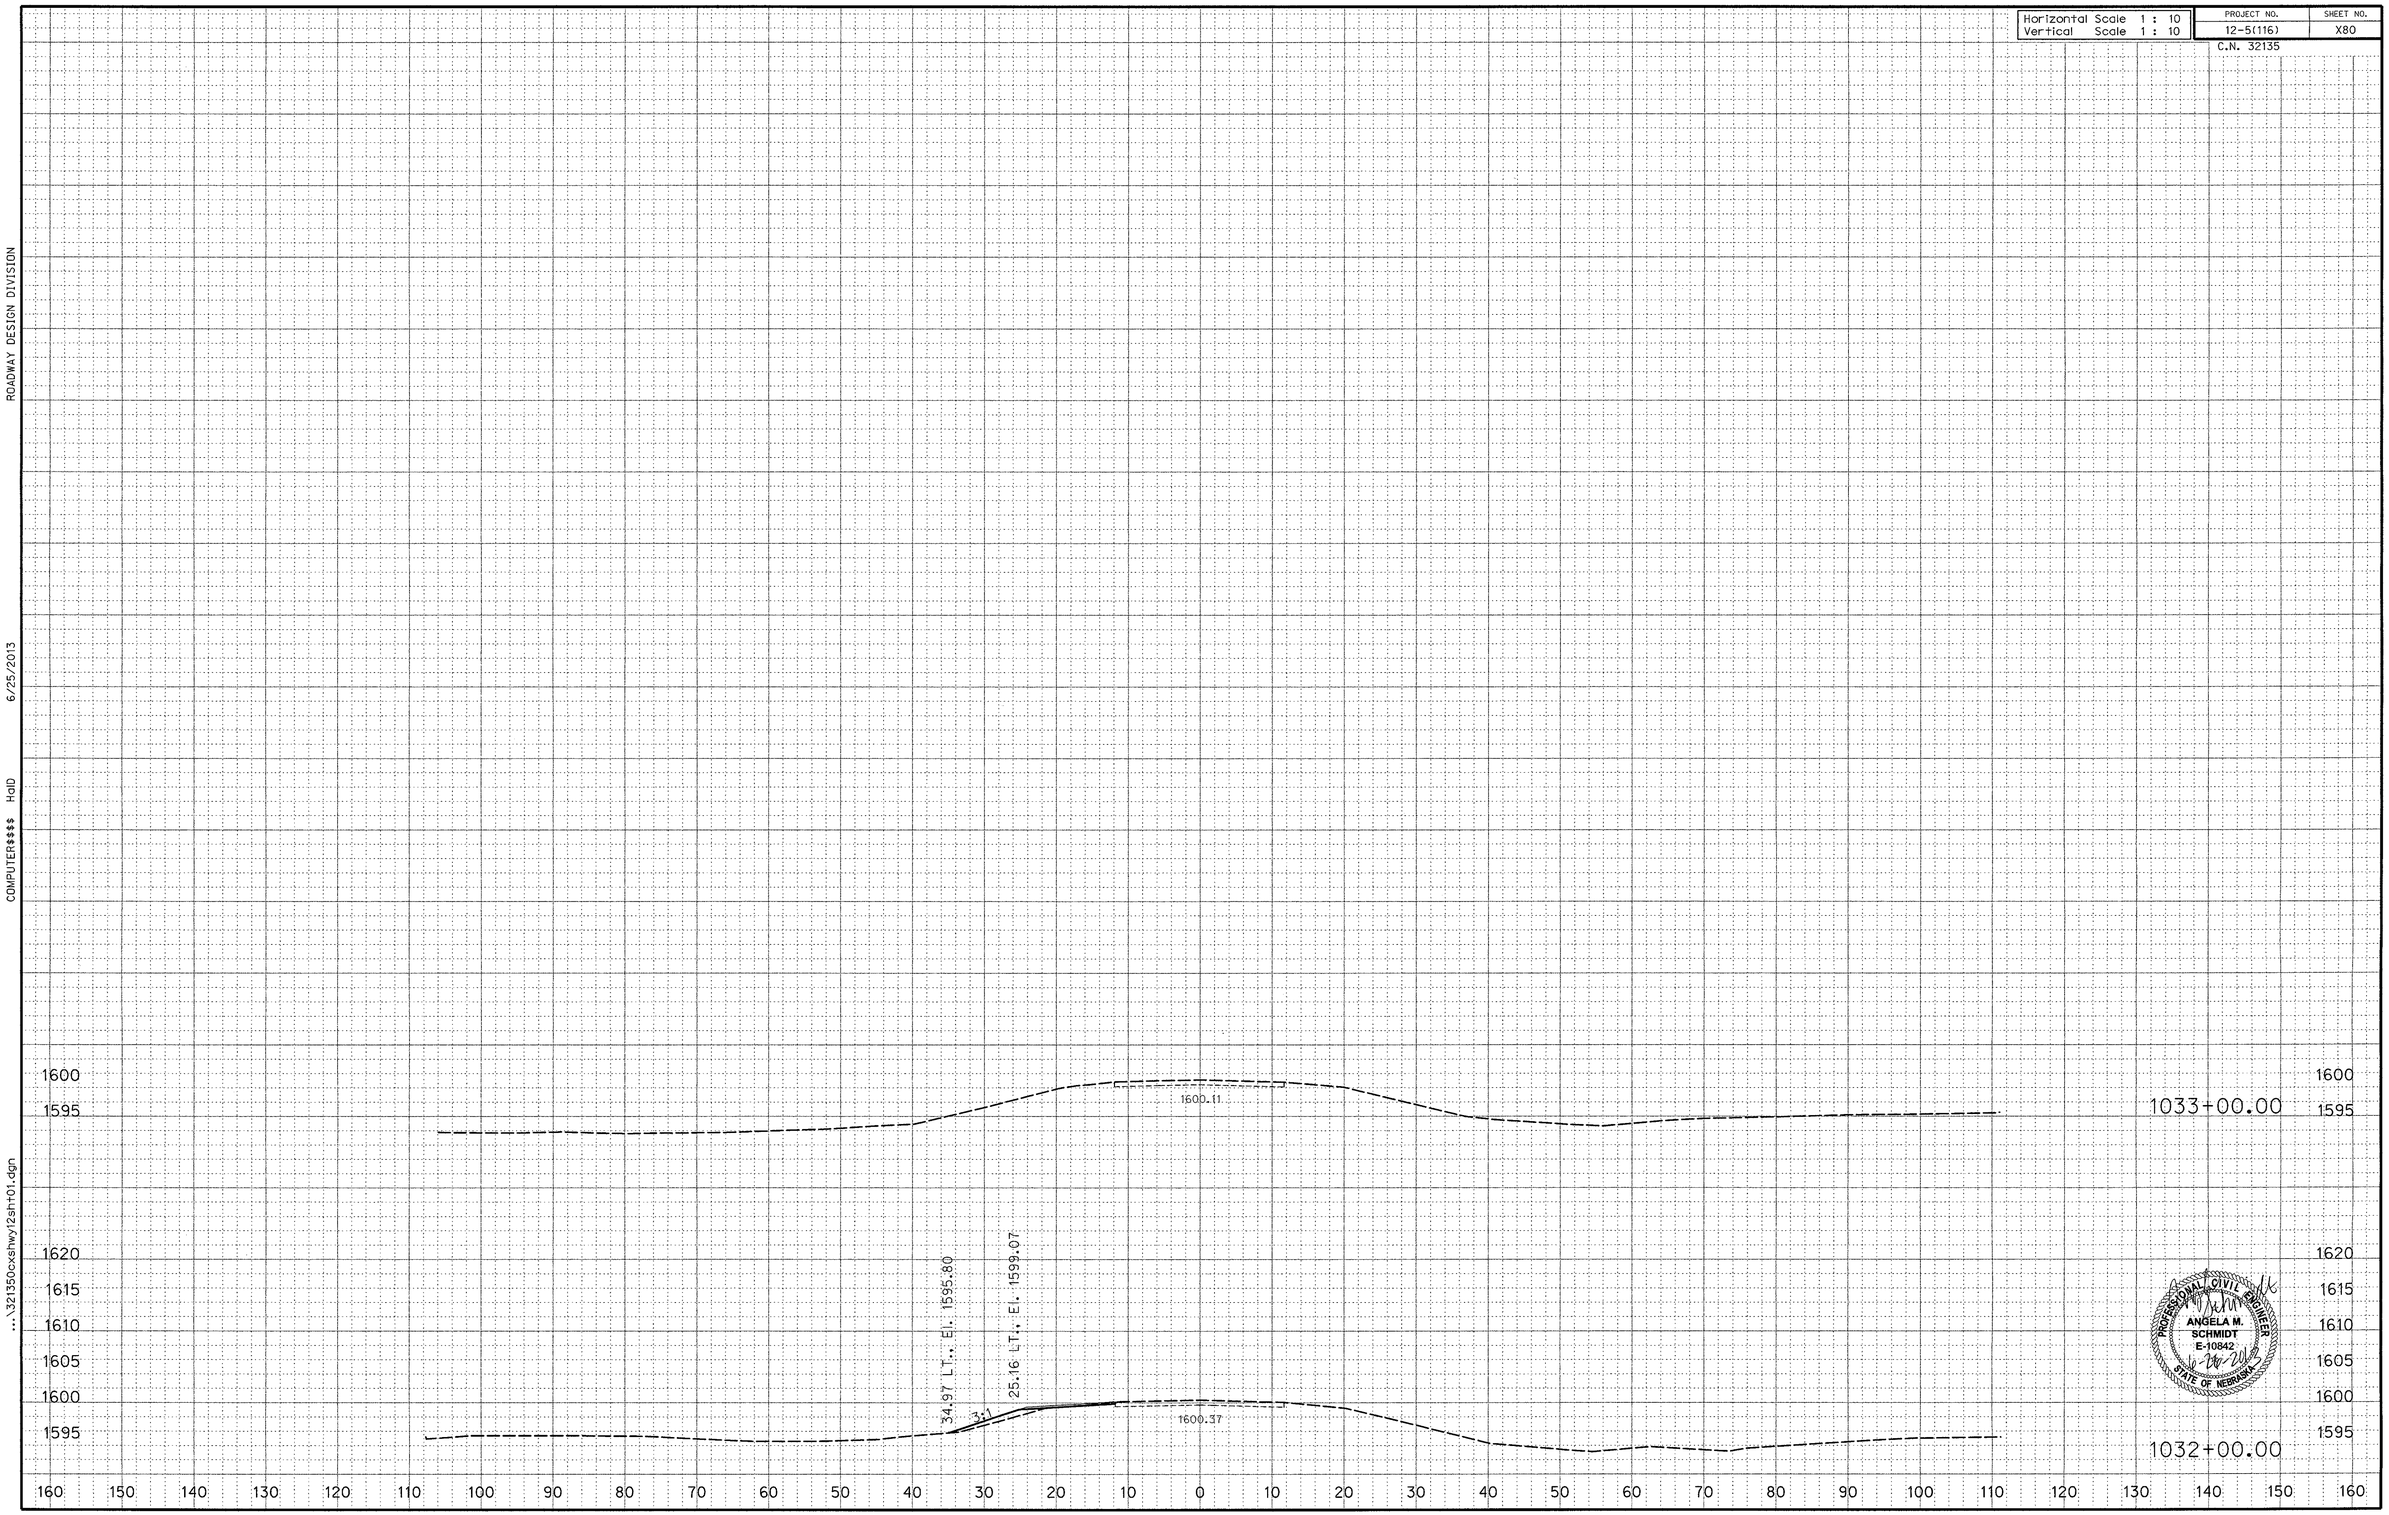

PROFESSIONAL CIVIL ENGINEER
ANGELA M. SCHMIDT
E-10842
6-20-2013
STATE OF NEBRASKA

ROADWAY DESIGN DIVISION

6/25/2013

COMPUTER$$$$ HaID

...\32135ocxshwy12sht01.dgn

Horizontal Scale 1 : 10	PROJECT NO.	SHEET NO.
Vertical Scale 1 : 10	12-5(116)	X81
	C.N. 32135	

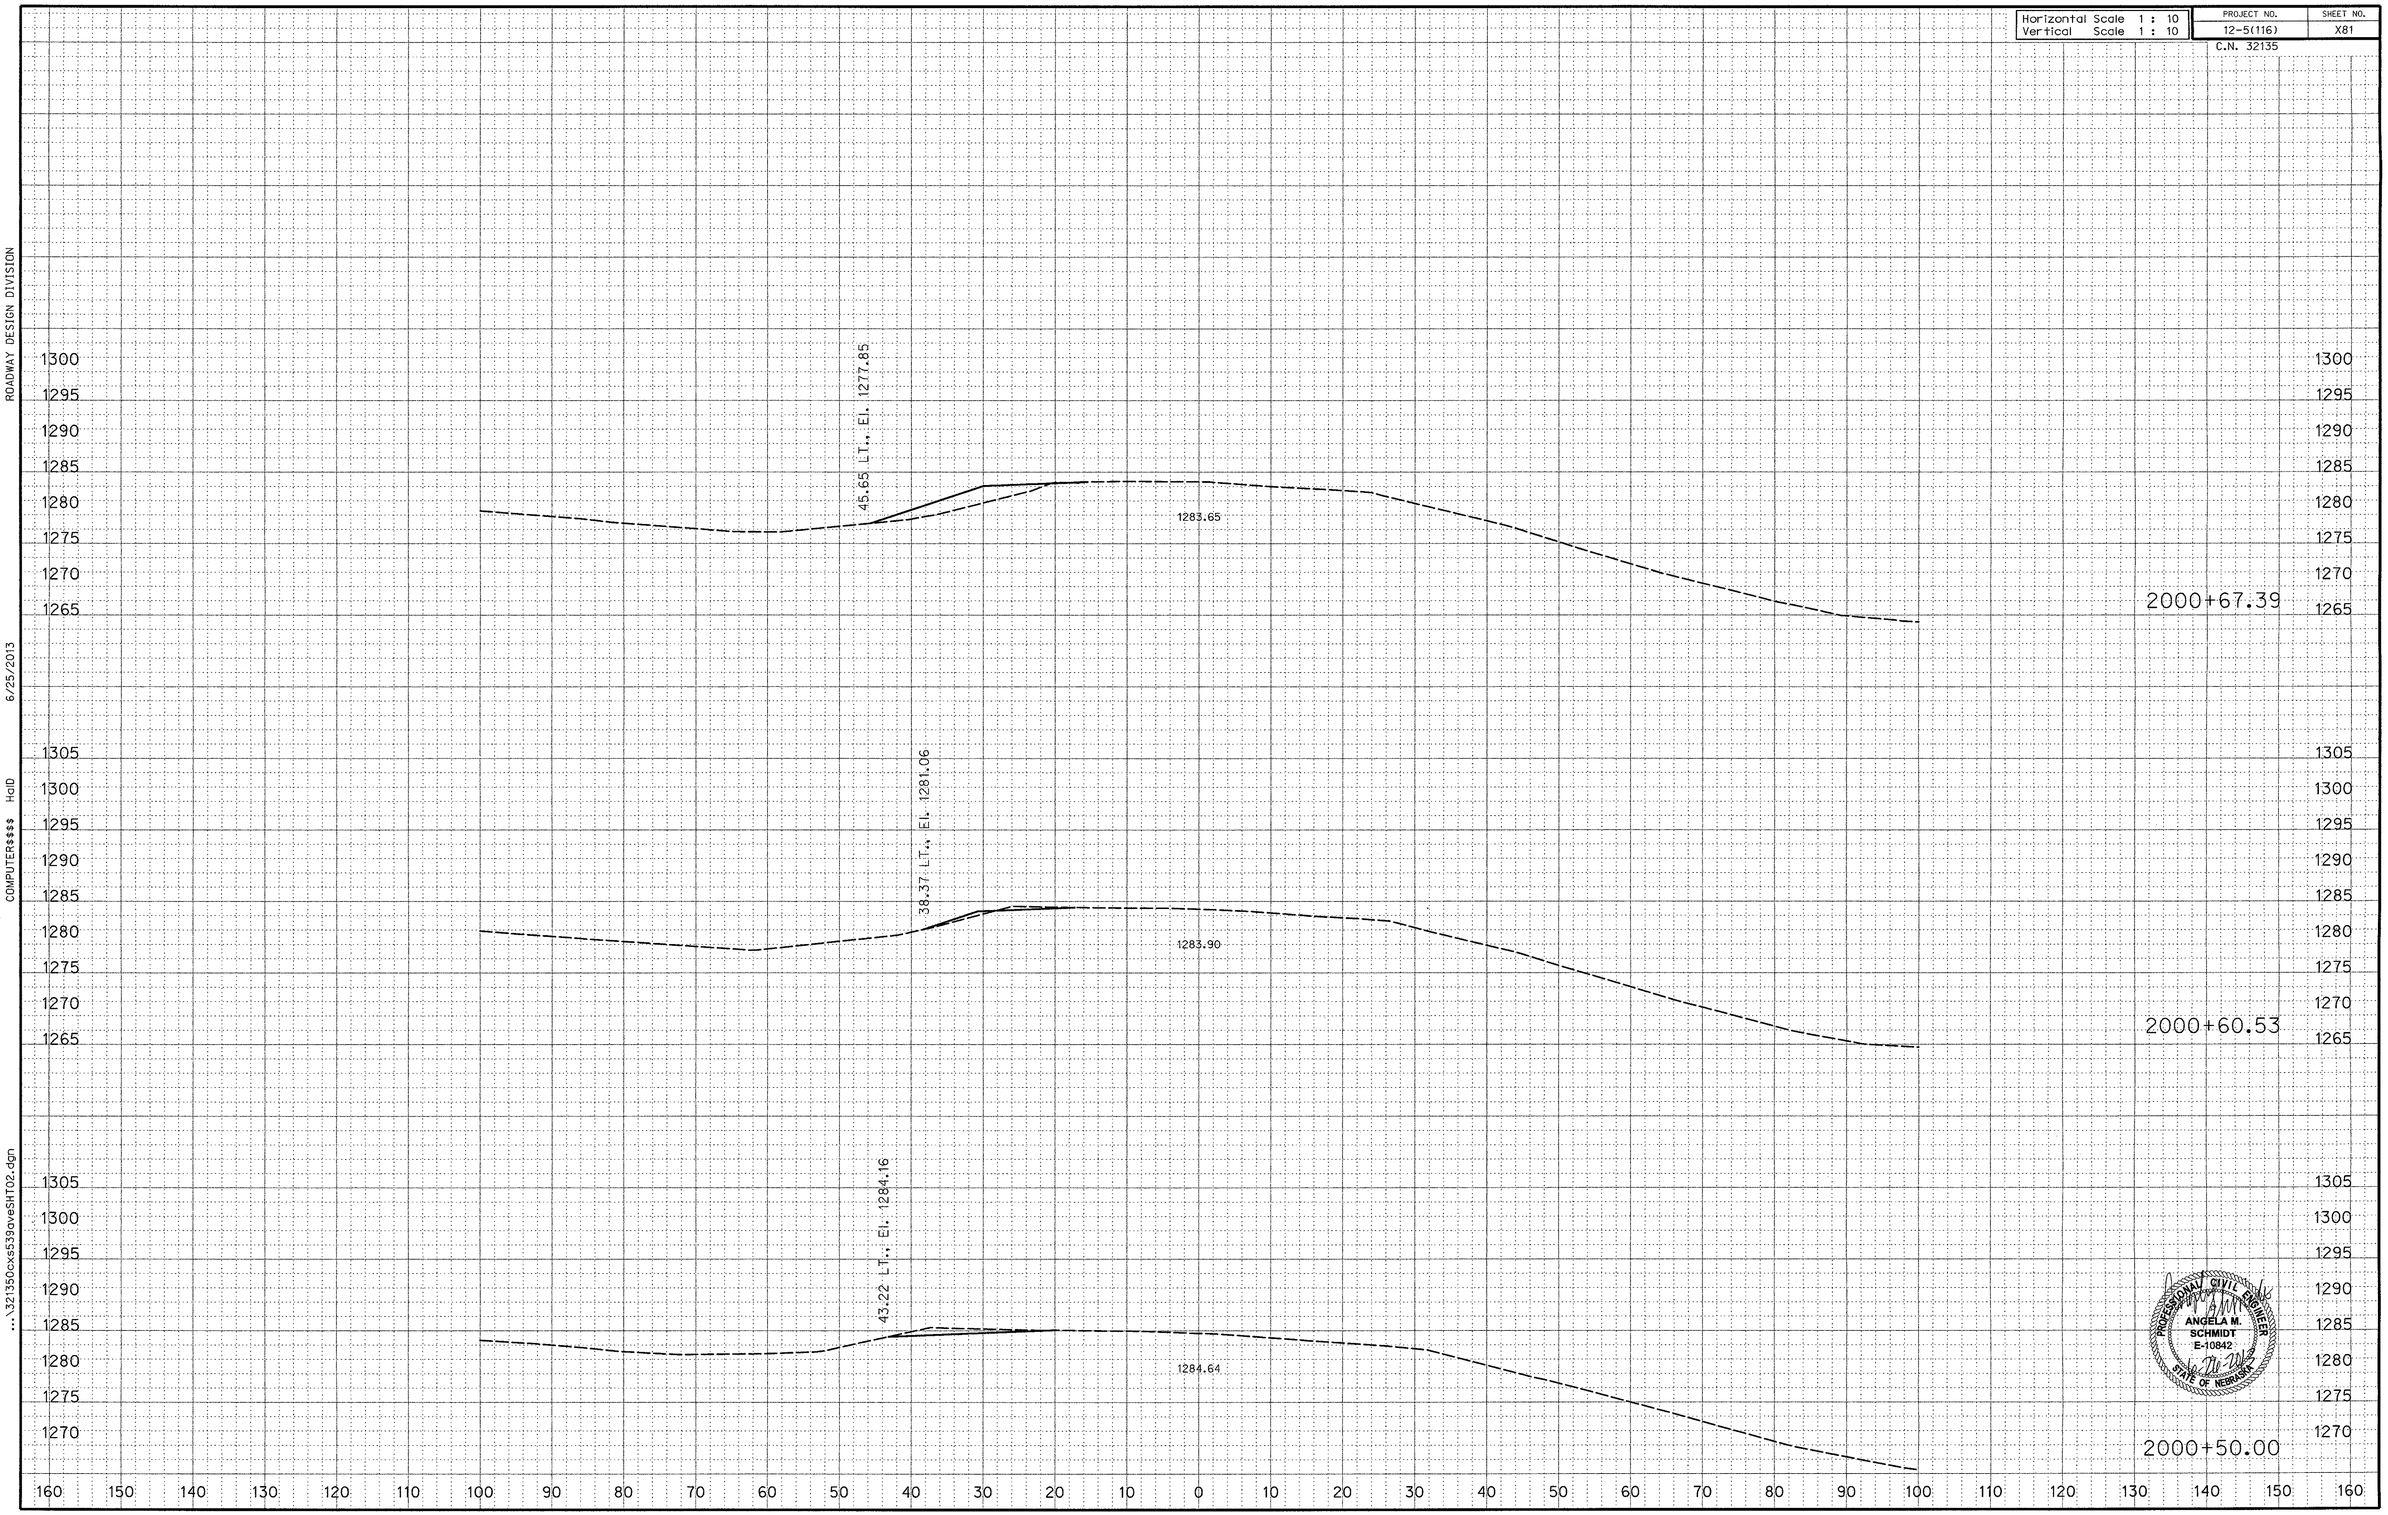

PROFESSIONAL CIVIL ENGINEER
ANGELA M. SCHMIDT
E-10842
STATE OF NEBRASKA

ROADWAY DESIGN DIVISION

6/25/2013

COMPUTER$$$$ HalD

...\32135Ocxs539aveSHT02.dgn

Horizontal Scale 1 : 10 Vertical Scale 1 : 10	PROJECT NO.	SHEET NO.
	12-5(116)	X82
	C.N. 32135	

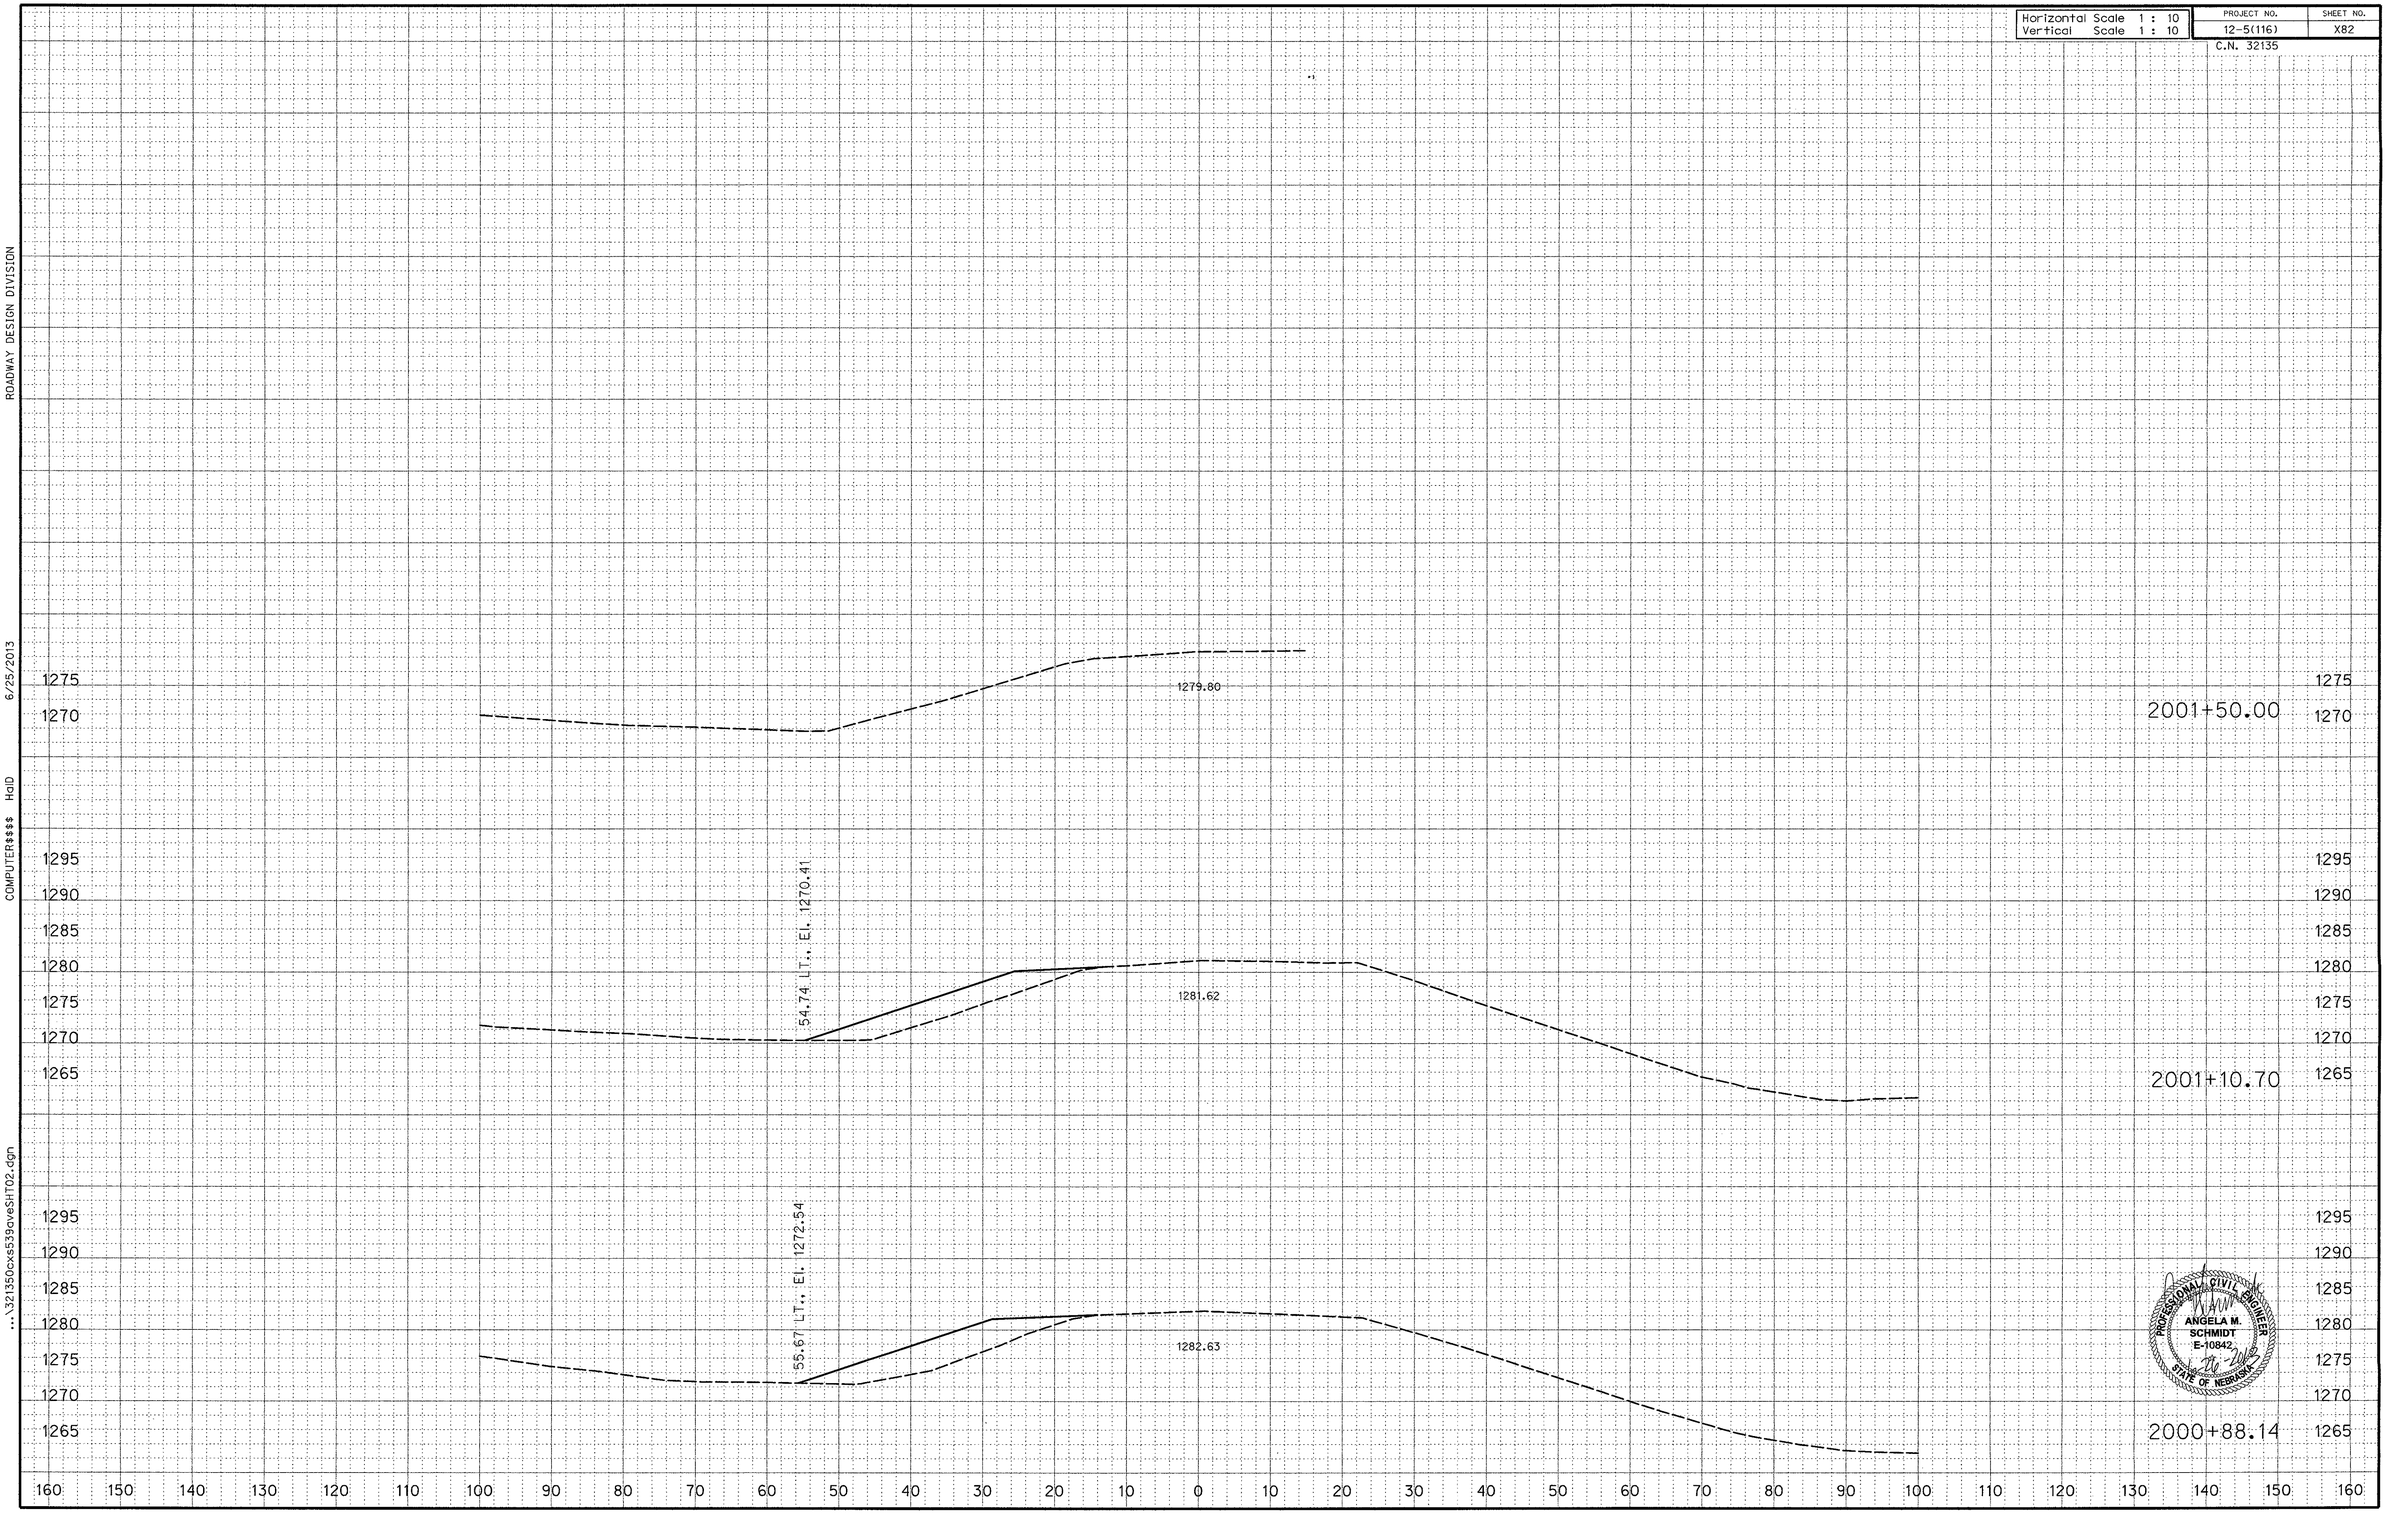

PROFESSIONAL CIVIL ENGINEER
ANGELA M. SCHMIDT
E-10842
STATE OF NEBRASKA

ROADWAY DESIGN DIVISION

6/25/2013

COMPUTER$$$$ HaID

...\321350cxs539aveSHT02.dgn